


SCALE BAR 1:100

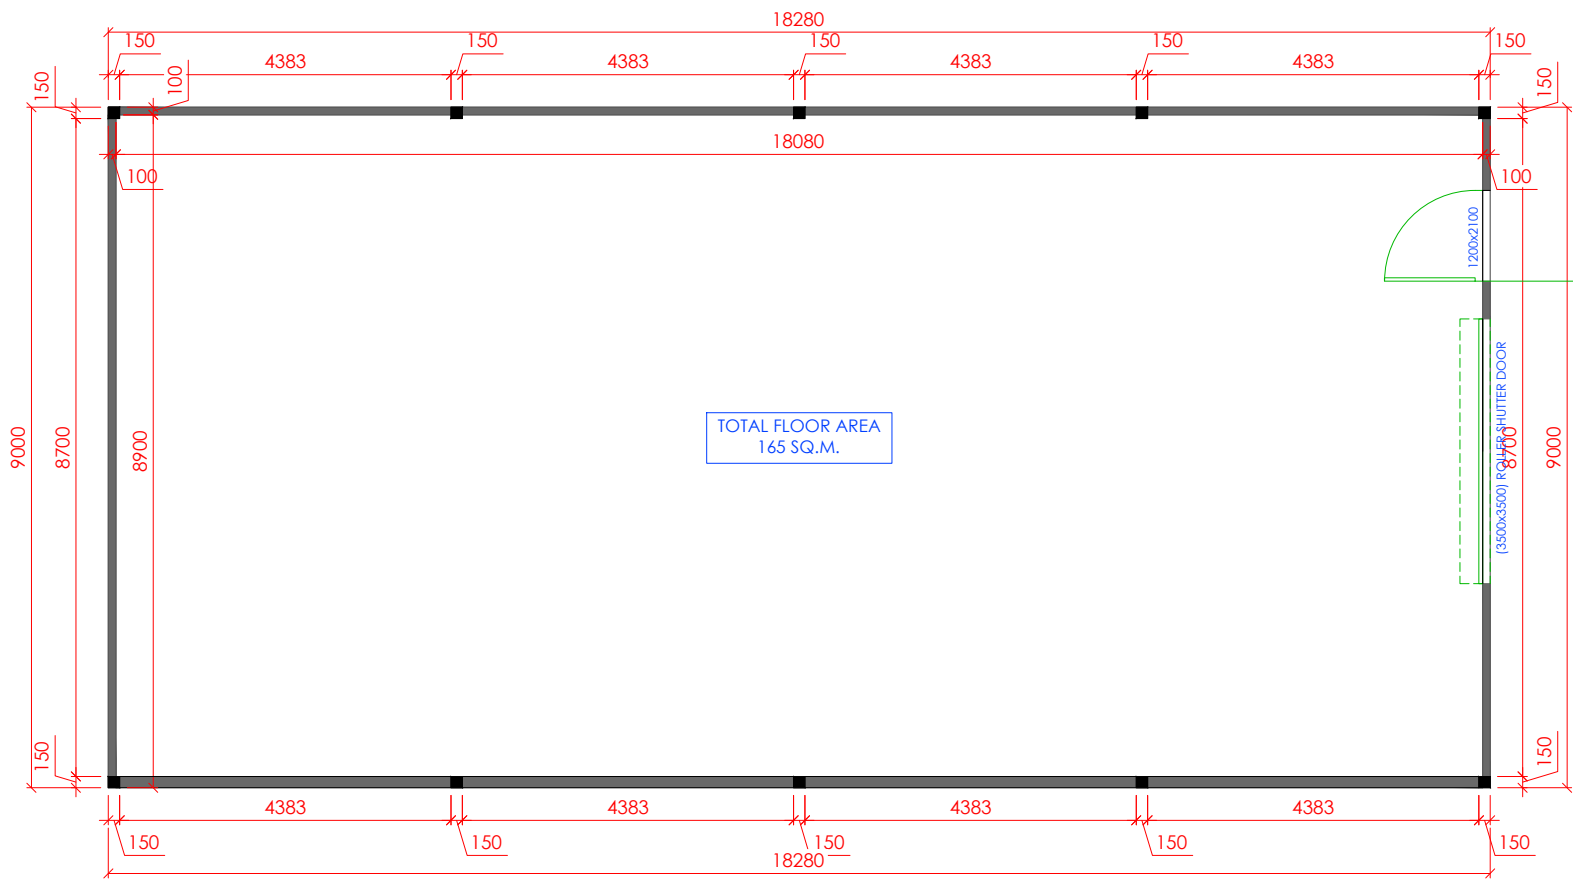

1 FLOOR PLAN
SCALE: 1:100 @ A3

DIMENSIONS ARE IN MILLIMETERS
UNLESS STATED OTHERWISE

THIS DRAWING IS FOR PLANNING AND
AESTHETIC PURPOSES ONLY




FOXES RURAL LTD
BULLBANKS FARM, HALSTEAD ROAD,
EIGHT ASH GREEN, COLCHESTER,
ESSEX, CO6 3PT

TEL: 01206 481 981
E-MAIL:
WEBSITE: WWW.FOXESRURAL.CO.UK


CLIENT NAME:	NIXON
PROJECT NO:	1442
TITLE:	FLOOR PLAN
ADDRESS:	ST8 7SW

DATE:	SCALE:	SHEET:
24 MARCH 2026	1:100 @ A3	FP01

SCALE BAR 1:100

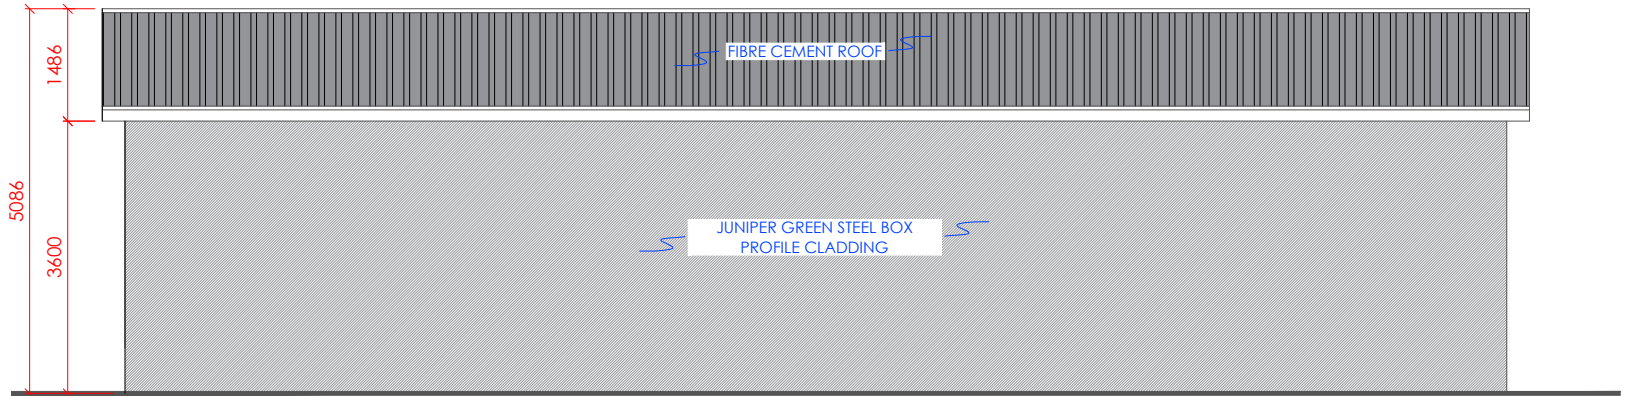

1 SIDE ELEVATION
SCALE: 1:100 @ A3

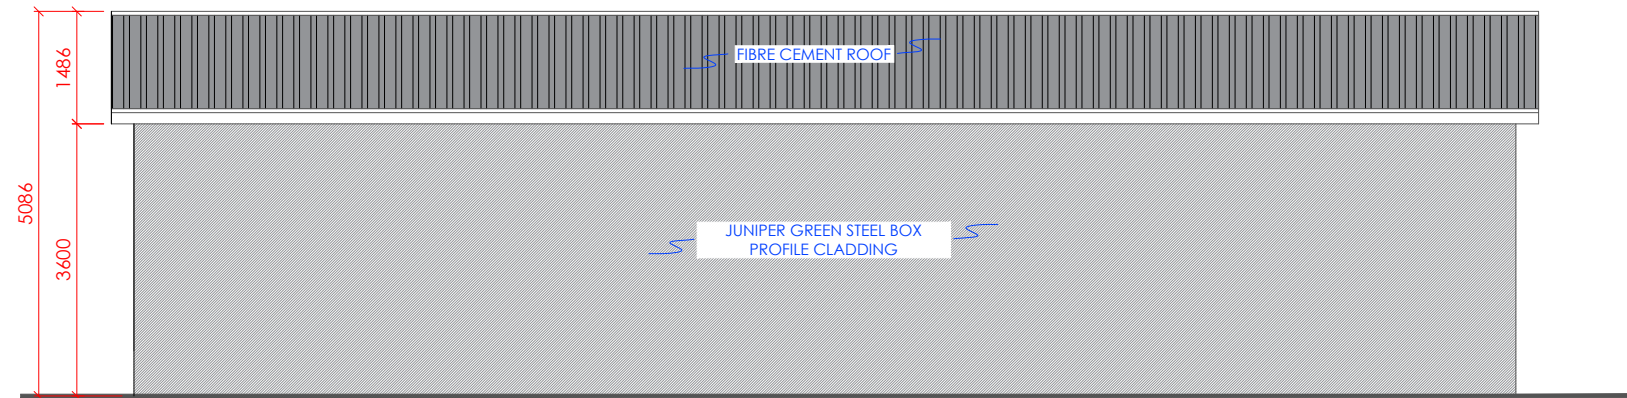

2 SIDE ELEVATION
SCALE: 1:100 @ A3

DIMENSIONS ARE IN MILLIMETERS
UNLESS STATED OTHERWISE

THIS DRAWING IS FOR PLANNING AND
AESTHETIC PURPOSES ONLY




FOXES RURAL LTD
BULLBANKS FARM, HALSTEAD ROAD,
EIGHT ASH GREEN, COLCHESTER,
ESSEX, CO6 3PT


TEL: 01206 481 981
E-MAIL:
WEBSITE: WWW.FOXESRURAL.CO.UK

CLIENT NAME:	NIXON
PROJECT NO:	1442
TITLE:	ELEVATION PLANS
ADDRESS:	ST8 7SW

DATE:	SCALE:	SHEET:
24 MARCH 2026	1:100 @ A3	EP01

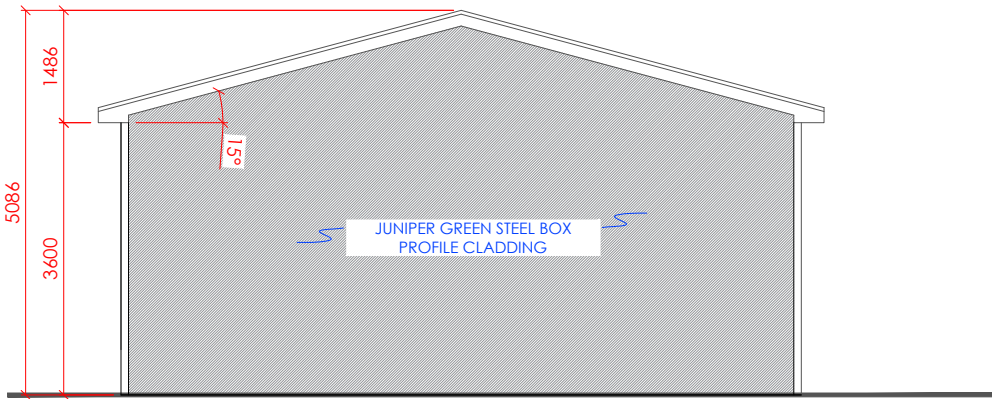

3 REAR ELEVATION
SCALE: 1:100 @ A3

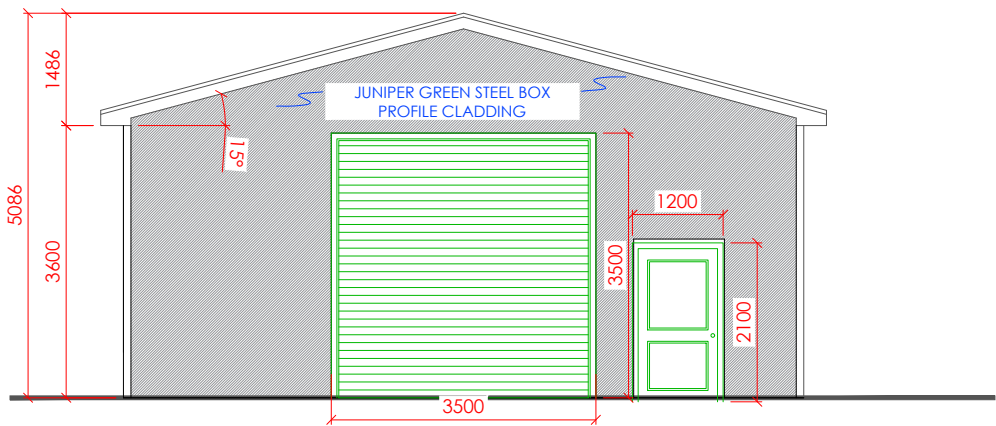

4 FRONT ELEVATION
SCALE: 1:100 @ A3