



Copyright of this drawing is vested in the Architect and it must not be copied or reproduced without consent. Figured dimensions only are to be taken from this drawing. All contractors must visit the site and be responsible for taking and checking all dimensions relative to their work. Hewitt&Carr Architects Ltd are to be advised of any variation between drawings and site conditions. CLIENTS ARE ADVISED TO CLARIFY DIMENSIONS WITH THE ARCHITECT PRIOR TO SETTING OUT AND NOT TO SCALE FROM THE DRAWING.


Rev.	Drawn	Comments	Date
A	JD	Amendment following planning support comment	10/04/2026

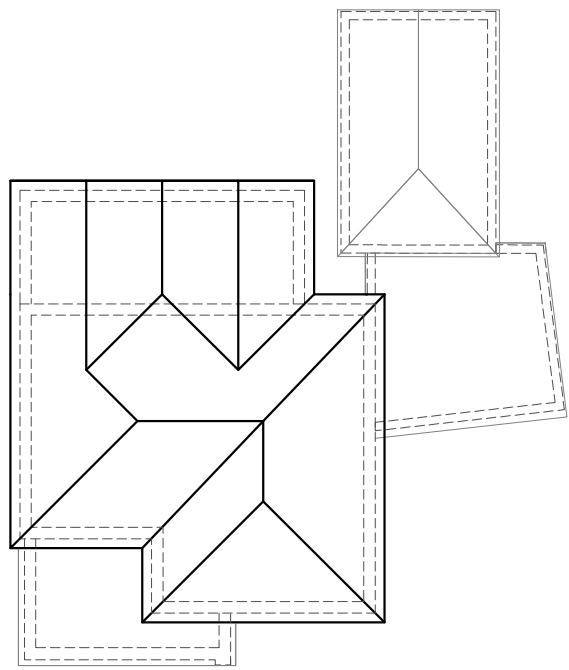

Proposed Roof Plan
Scale 1:200

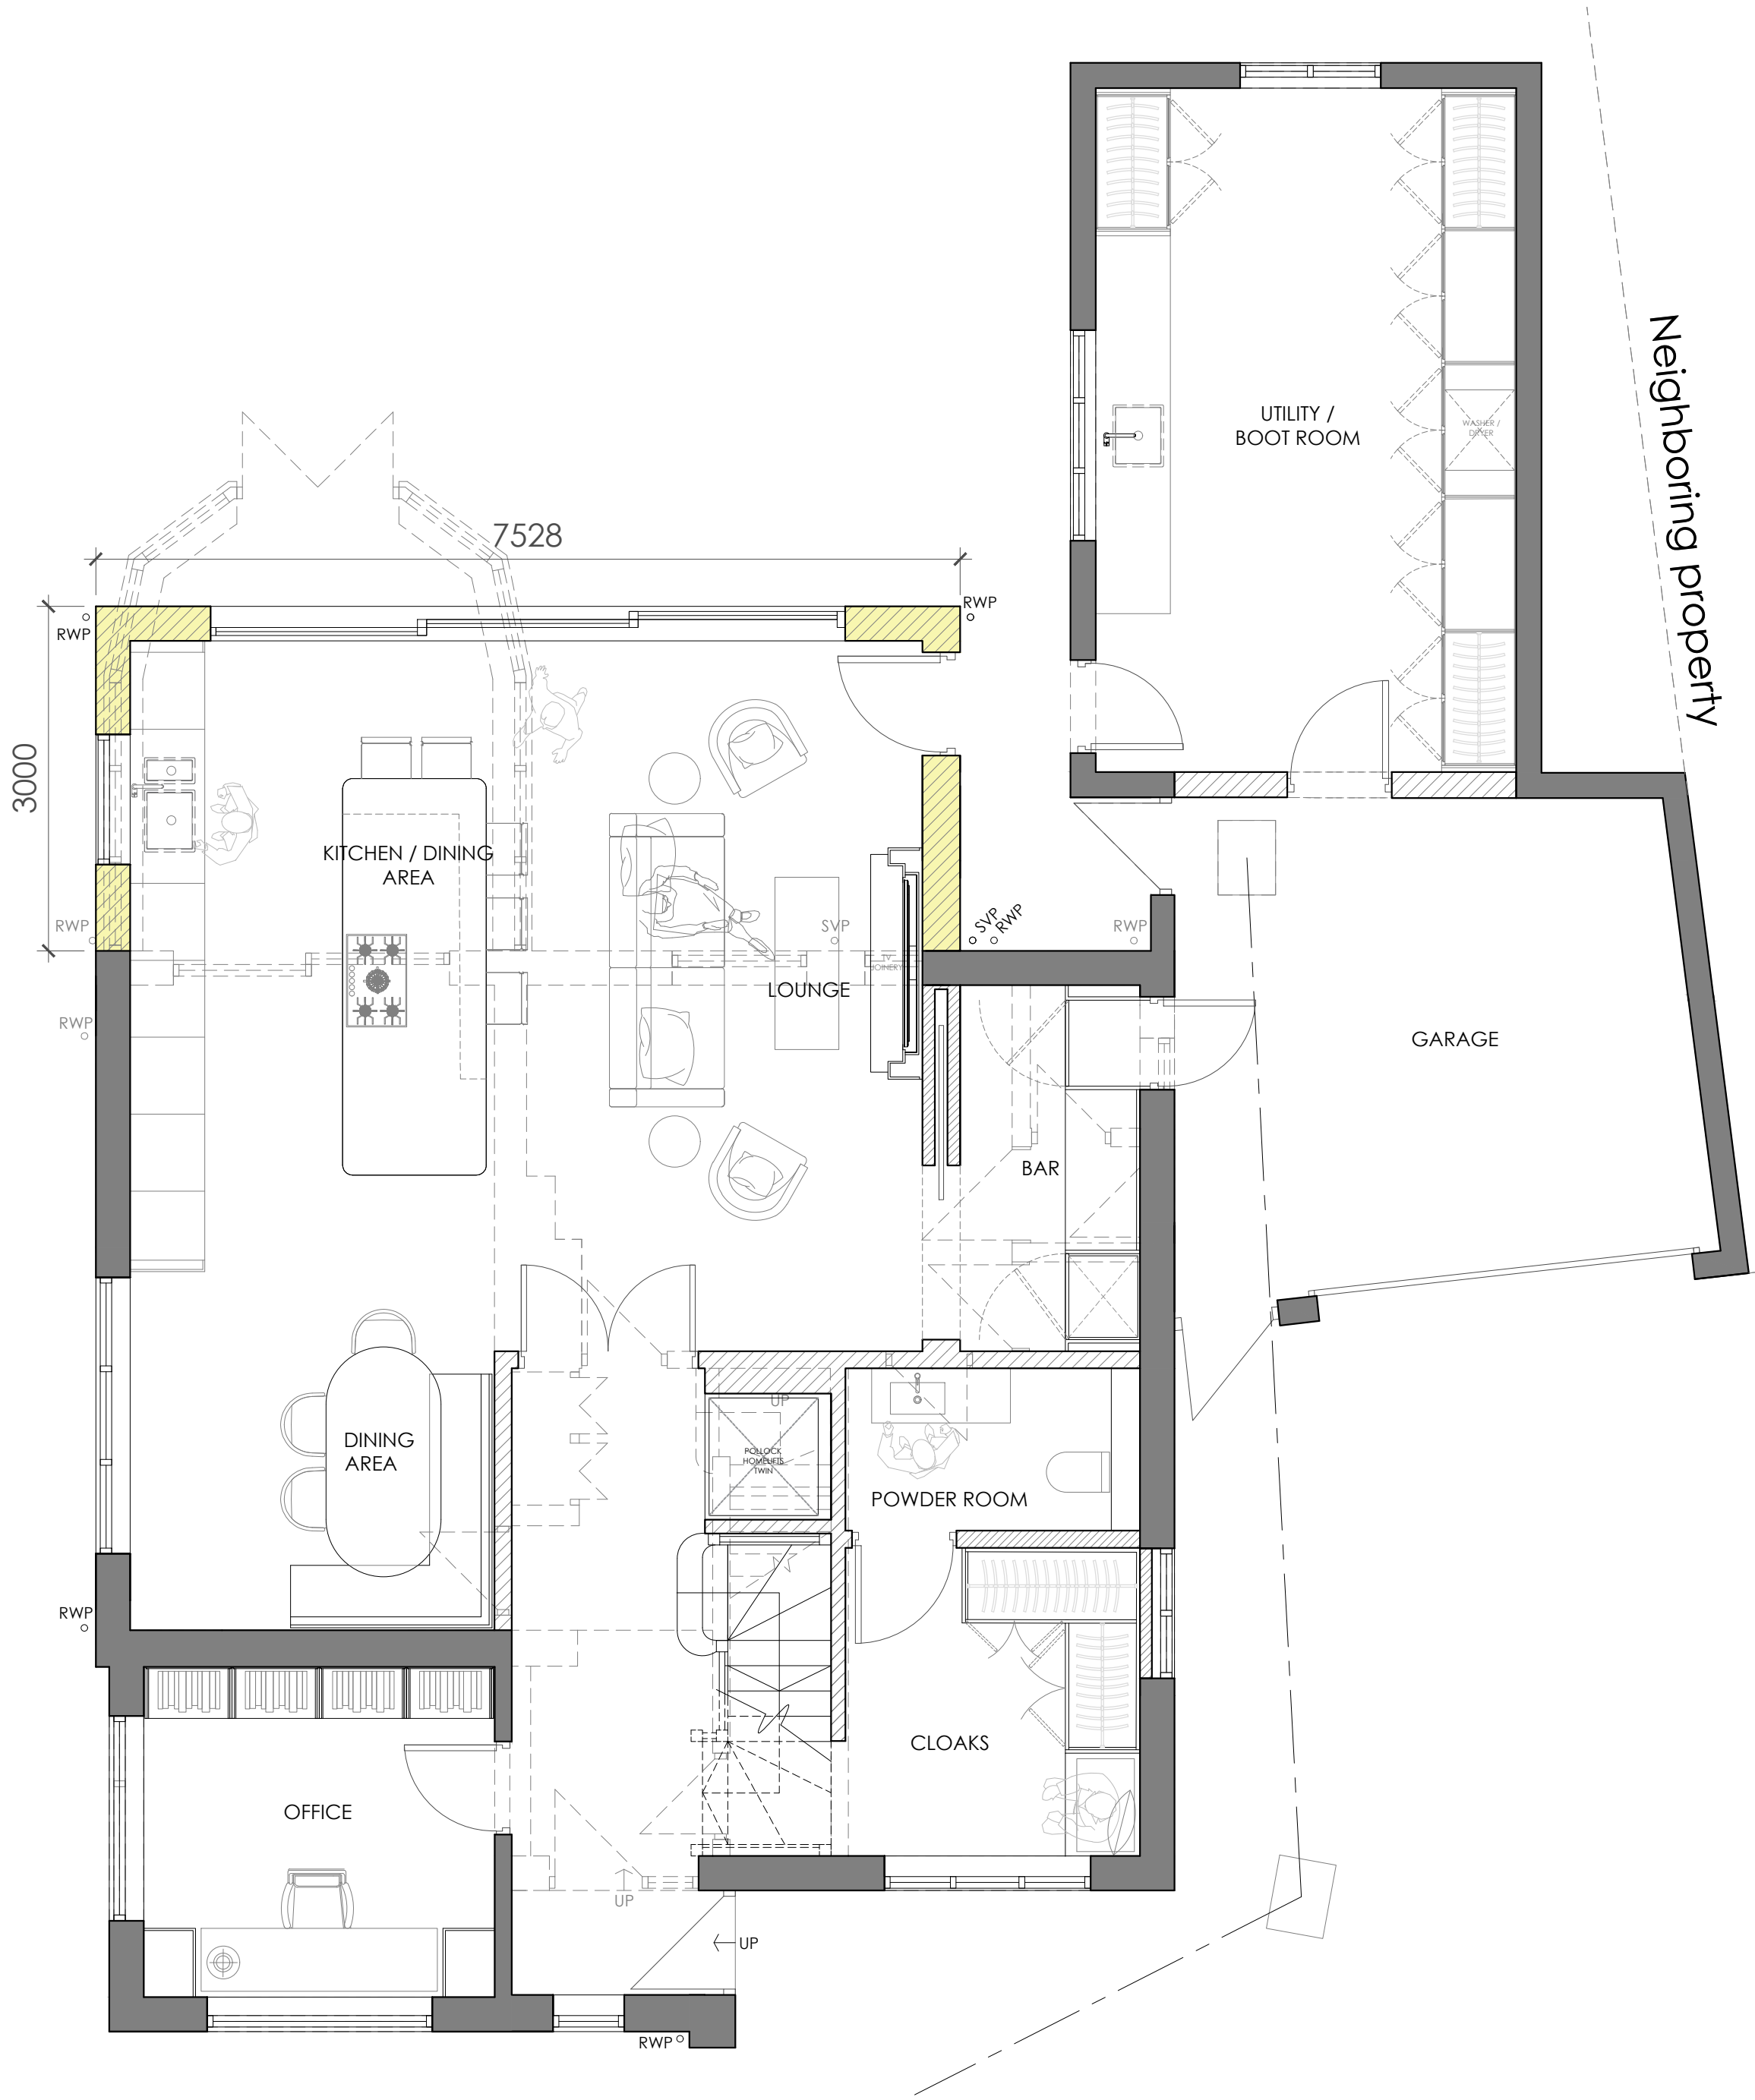

Proposed Ground Floor Plan
Scale 1:50

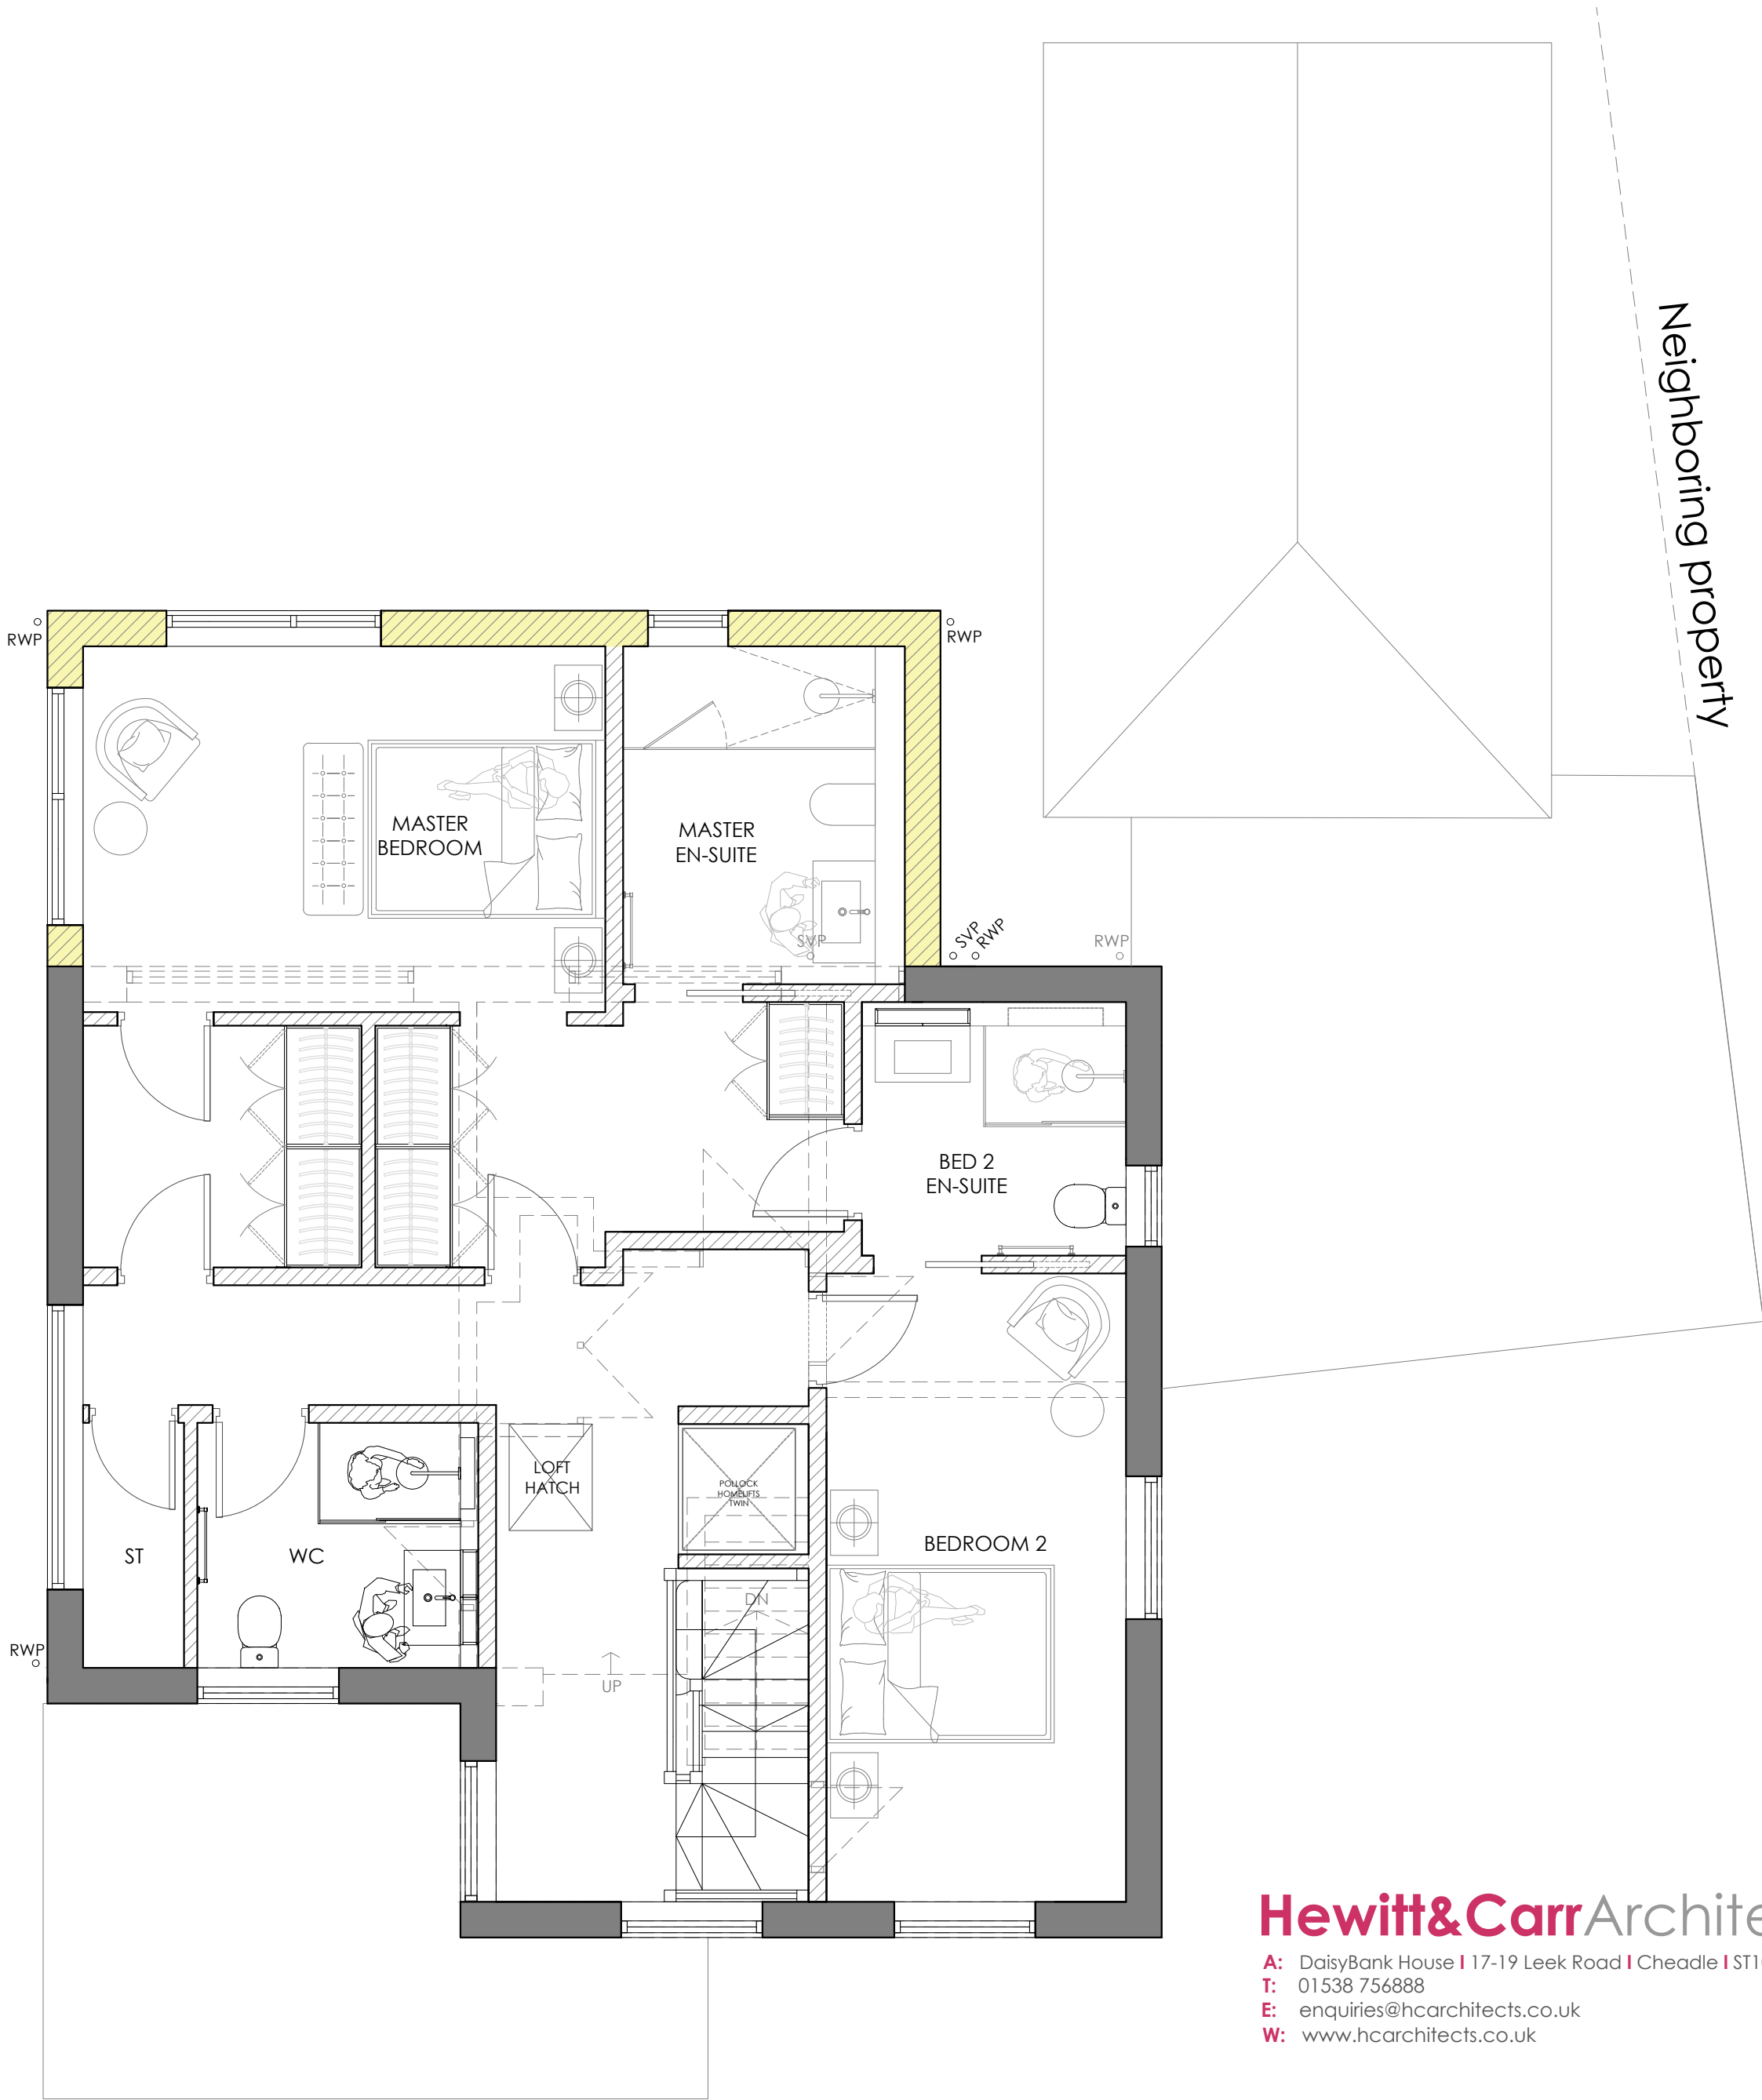

Proposed First Floor Plan
Scale 1:50

Hewitt&CarrArchitects

A: DaisyBank House | 17-19 Leek Road | Cheadle | ST10 1JE
T: 01538 756888
E: enquiries@hcarchitects.co.uk
W: www.hcarchitects.co.uk

Client
Stonefield Estate Developments

Project
Architectural Services at Stonefield Estate
Development. Hillcrest, Stanley, Stoke-on
Trent, ST9 9LX

Title
Proposed Floor and Roof plans

Status
LAWFUL DEVELOPMENT

Date
APRIL 2026

Scale @A1
As Stated

Project No
01487 _ AL(0)12

Drawing No.

Drawn
JD

Checked

Rev
A

1:50
1m 0 1m 2m 3m 4m 5m

1:200
4m 0 4m 8m 12m 16m 20m

PLANNING

File Ref: H-REF