


Copyright of this drawing is vested in the Architect and it must not be copied or reproduced without consent. Figured dimensions only are to be taken from this drawing. All contractors must with the site and be responsible for identifying and checking all dimensions (relative to their work). Identical Architects Ltd are to be advised of any variation between drawings and site conditions.


CLIENTS ARE ADVISED TO CLARIFY DIMENSIONS WITH THE ARCHITECT PRIOR TO SETTING OUT AND NOT TO SCALE FROM THE DRAWINGS

Rev.	Drawn	Comments	Date
A	SV	Site plan added and balcony added to ground floor plan	02/02/26
B	SV	Site boundary amended	08/04/26

Ordinance Survey © Crown copyright 2026 All rights reserved. Licence number AC0000810055

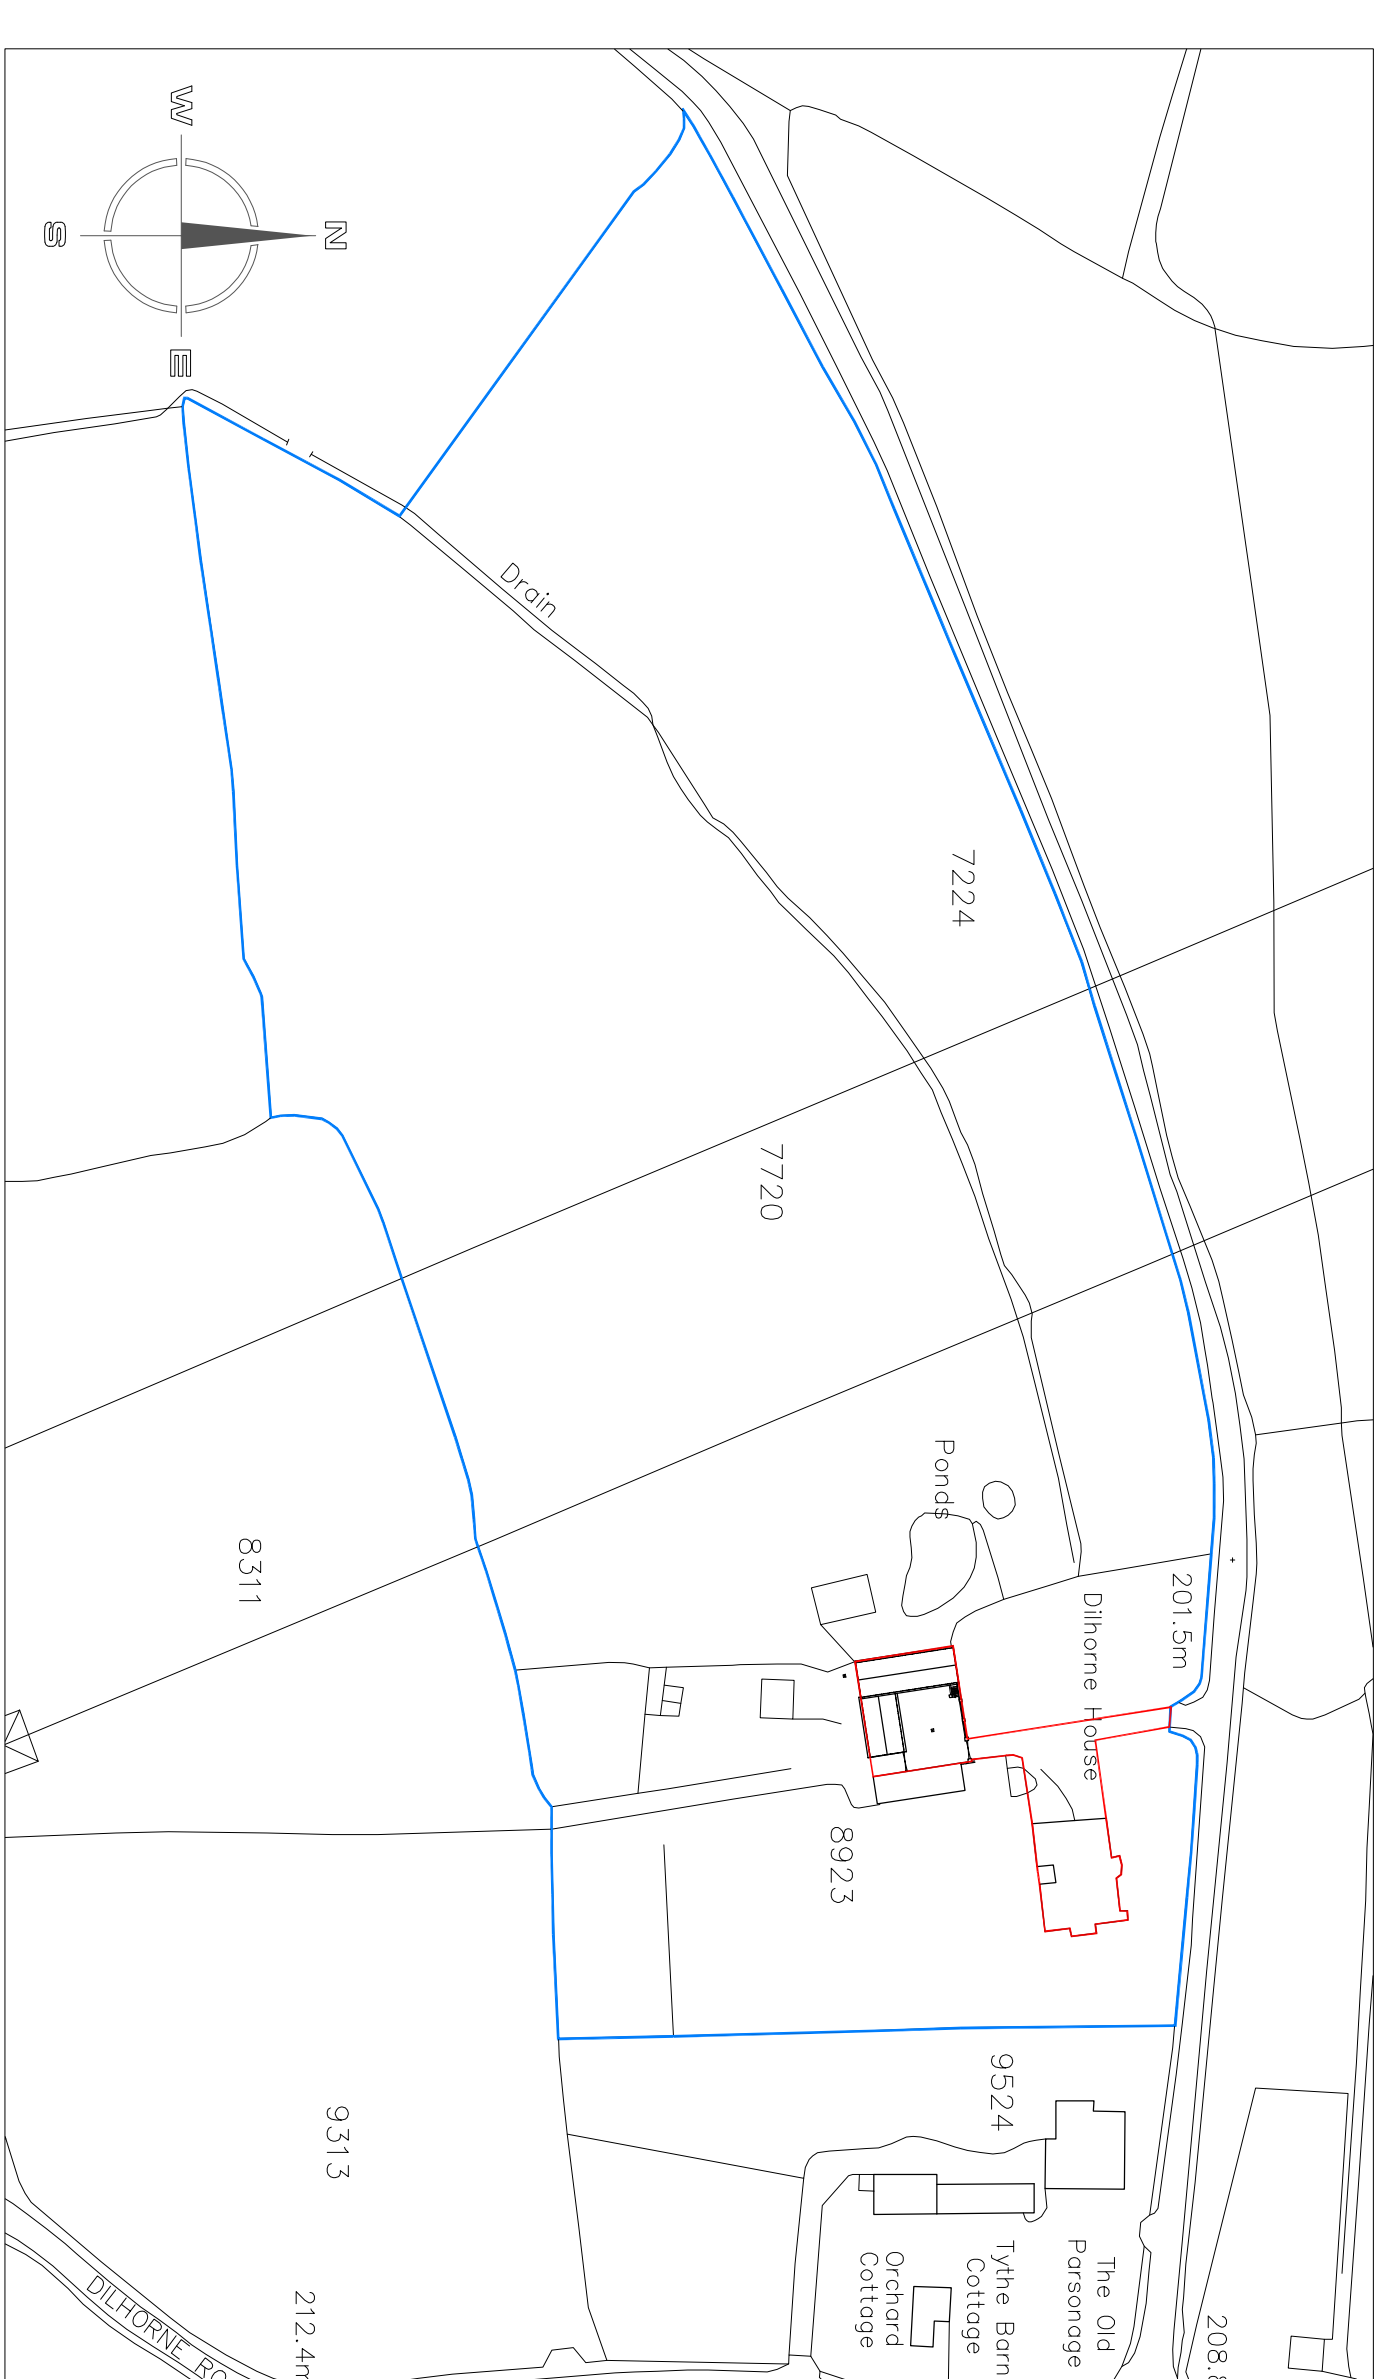


SITE LOCATION PLAN 1:1250

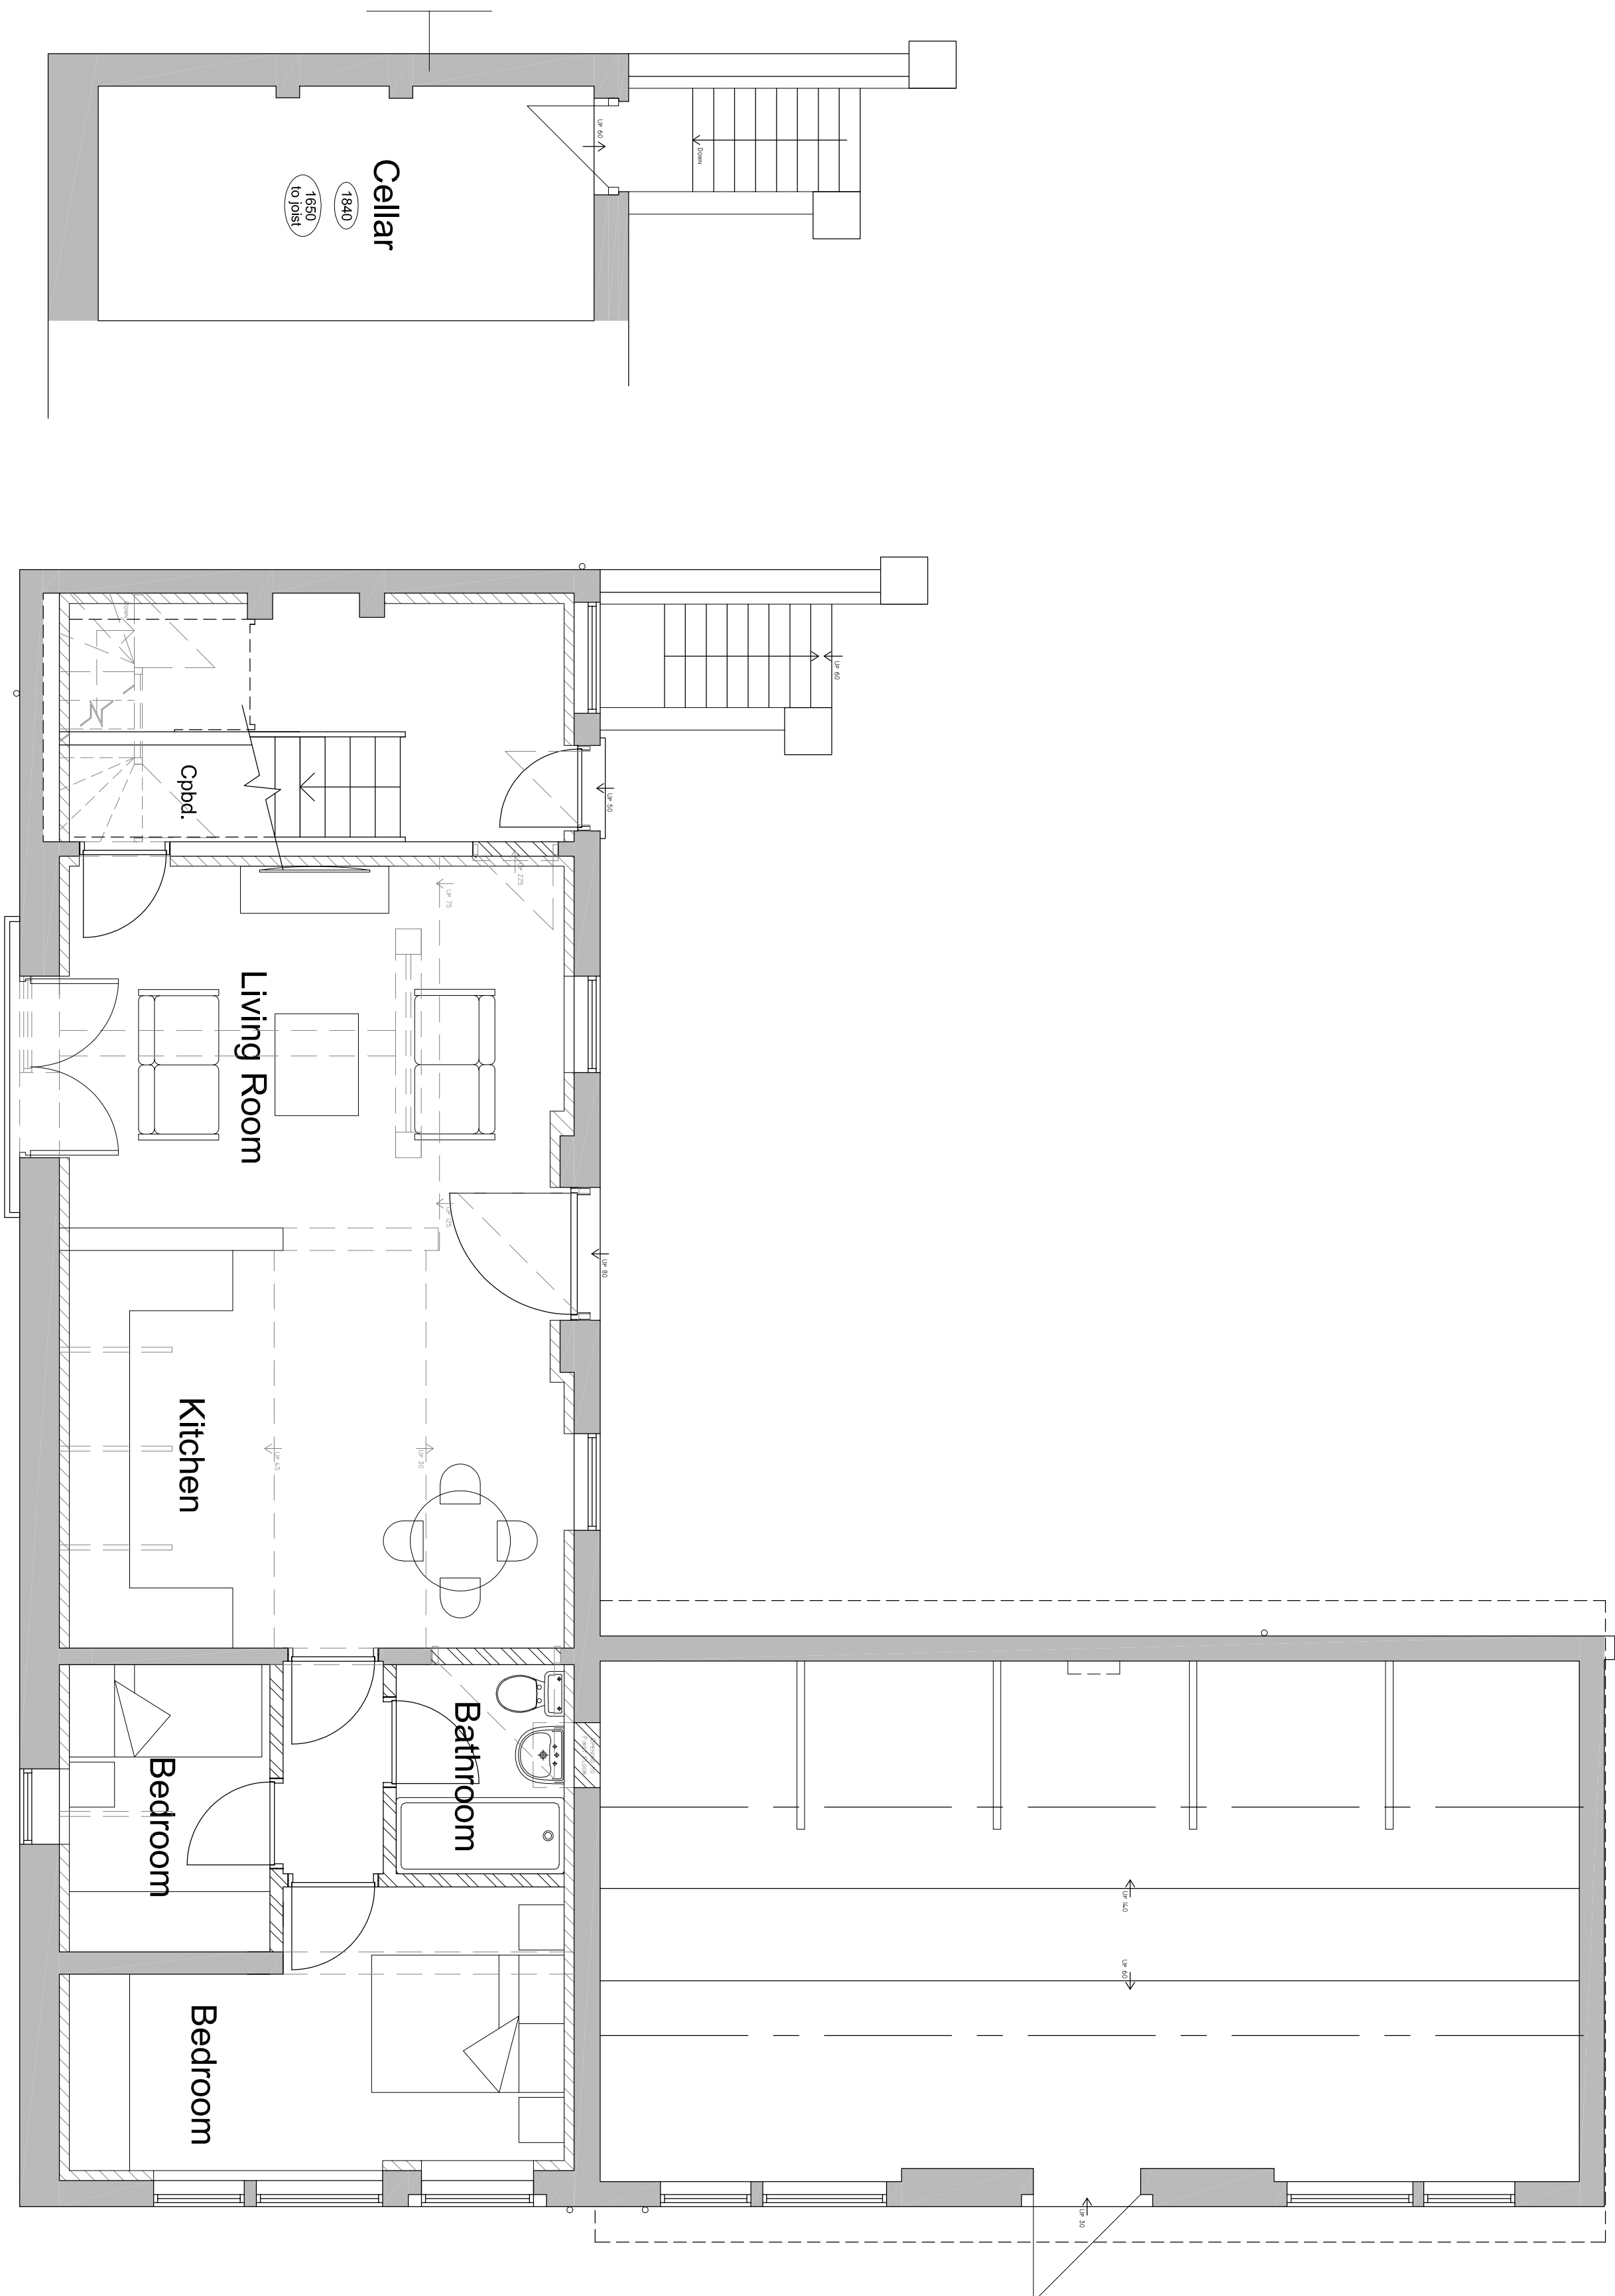


CELLAR FLOOR PLAN 1:50

(to remain as existing)

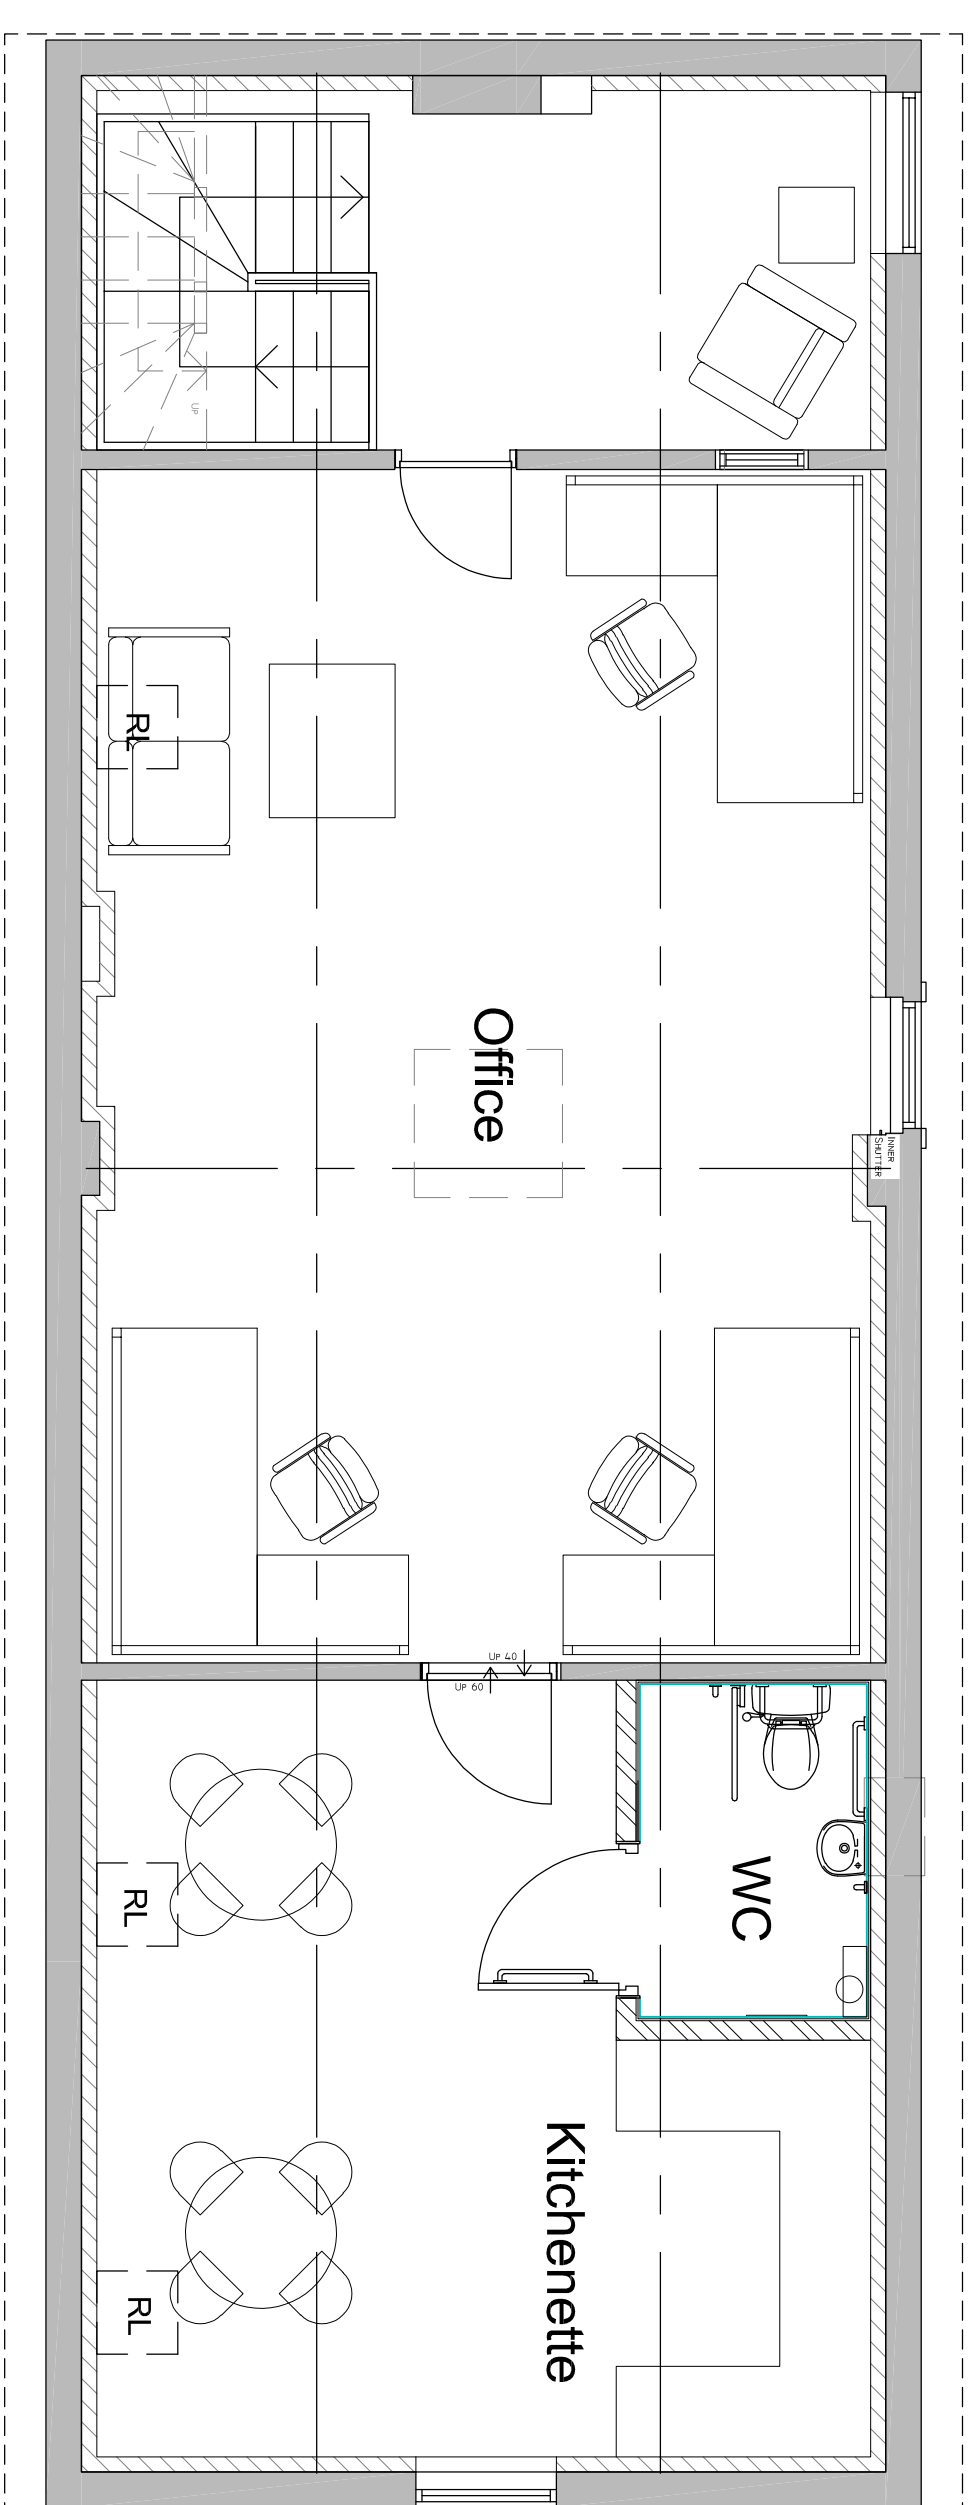

FIRST FLOOR PLAN 1:50

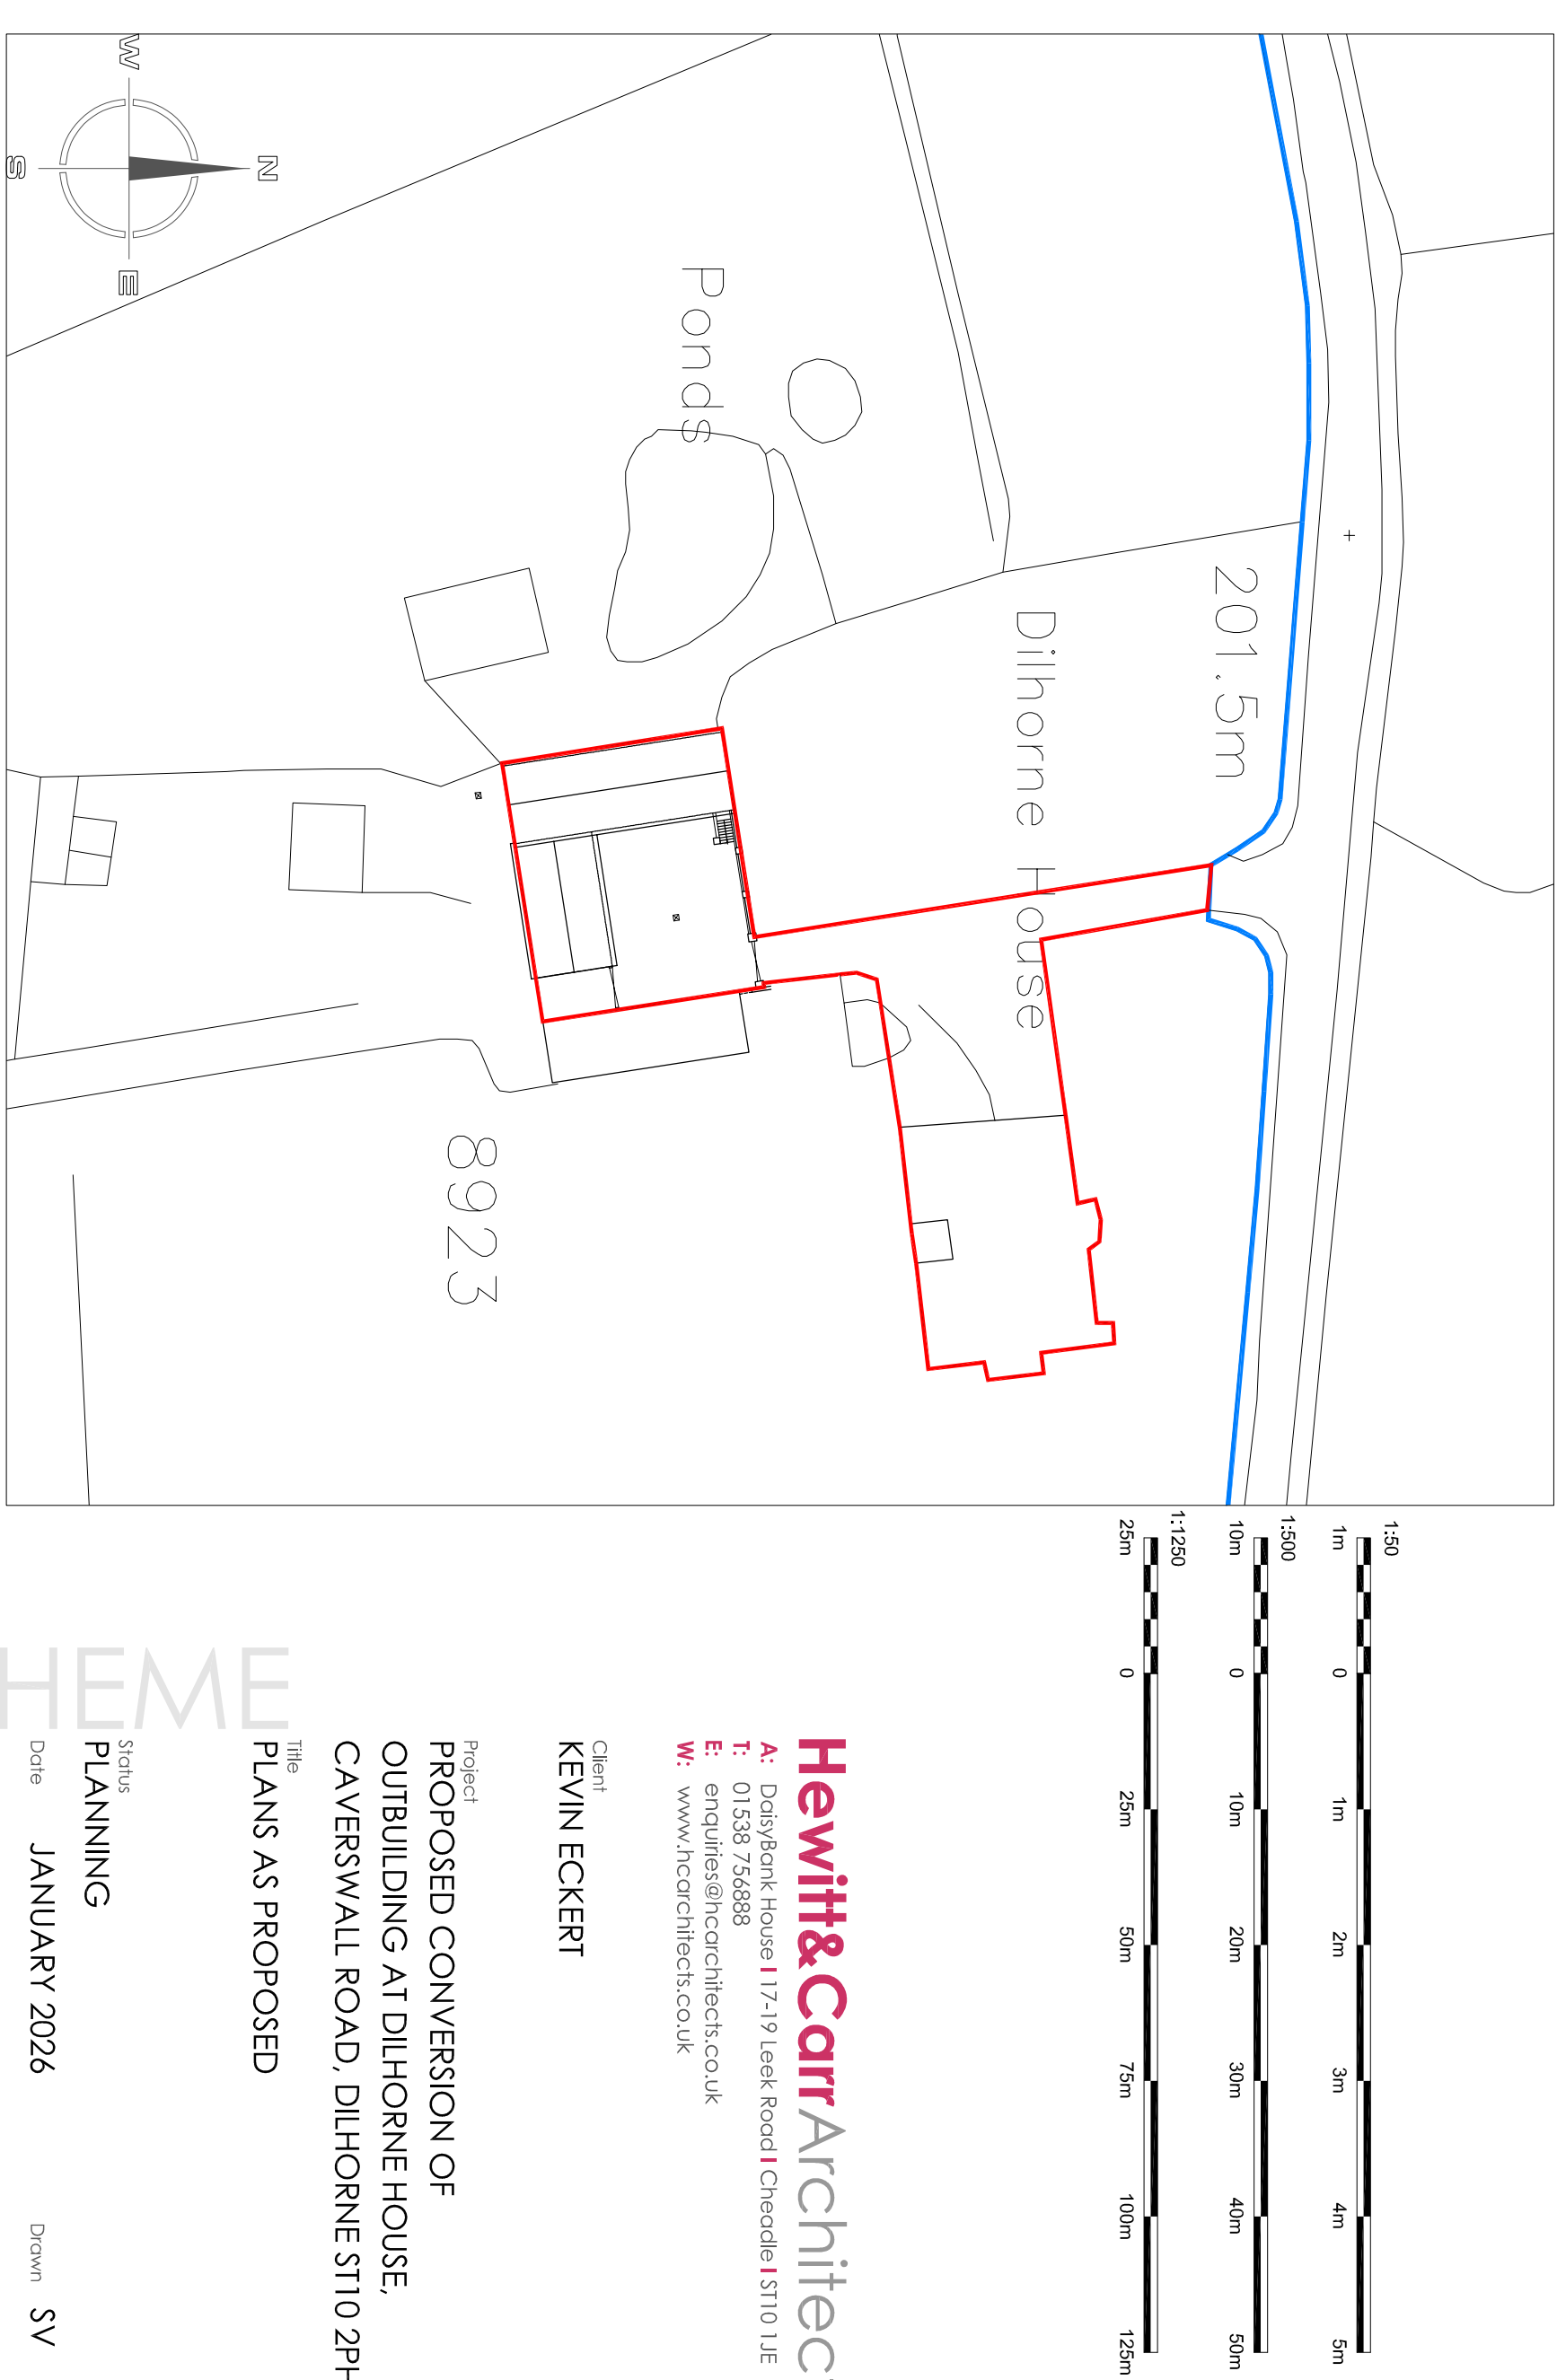

SITE PLAN 1:500

Hewitt&Carr Architects
A: Daisy Bank House | 17-19 Leek Road | Cheddle | ST10 1JE
T: 01538 756888
E: enquiries@hccarchitects.co.uk
W: www.hccarchitects.co.uk

Client
KEVIN ECKERT

Project
PROPOSED CONVERSION OF
OUTBUILDING AT DILHORNE HOUSE,
CAVERSWALL ROAD, DILHORNE ST10 2PH
Title

PLANNING

JANUARY 2026
Date

Scale α_1 AS STATED

Project No.	Drawing No.
-------------	-------------

01485 - AL(0)03

Rev B