


SMD/2025/0207    EXISTING BUILDING

NORTH ELEVATION

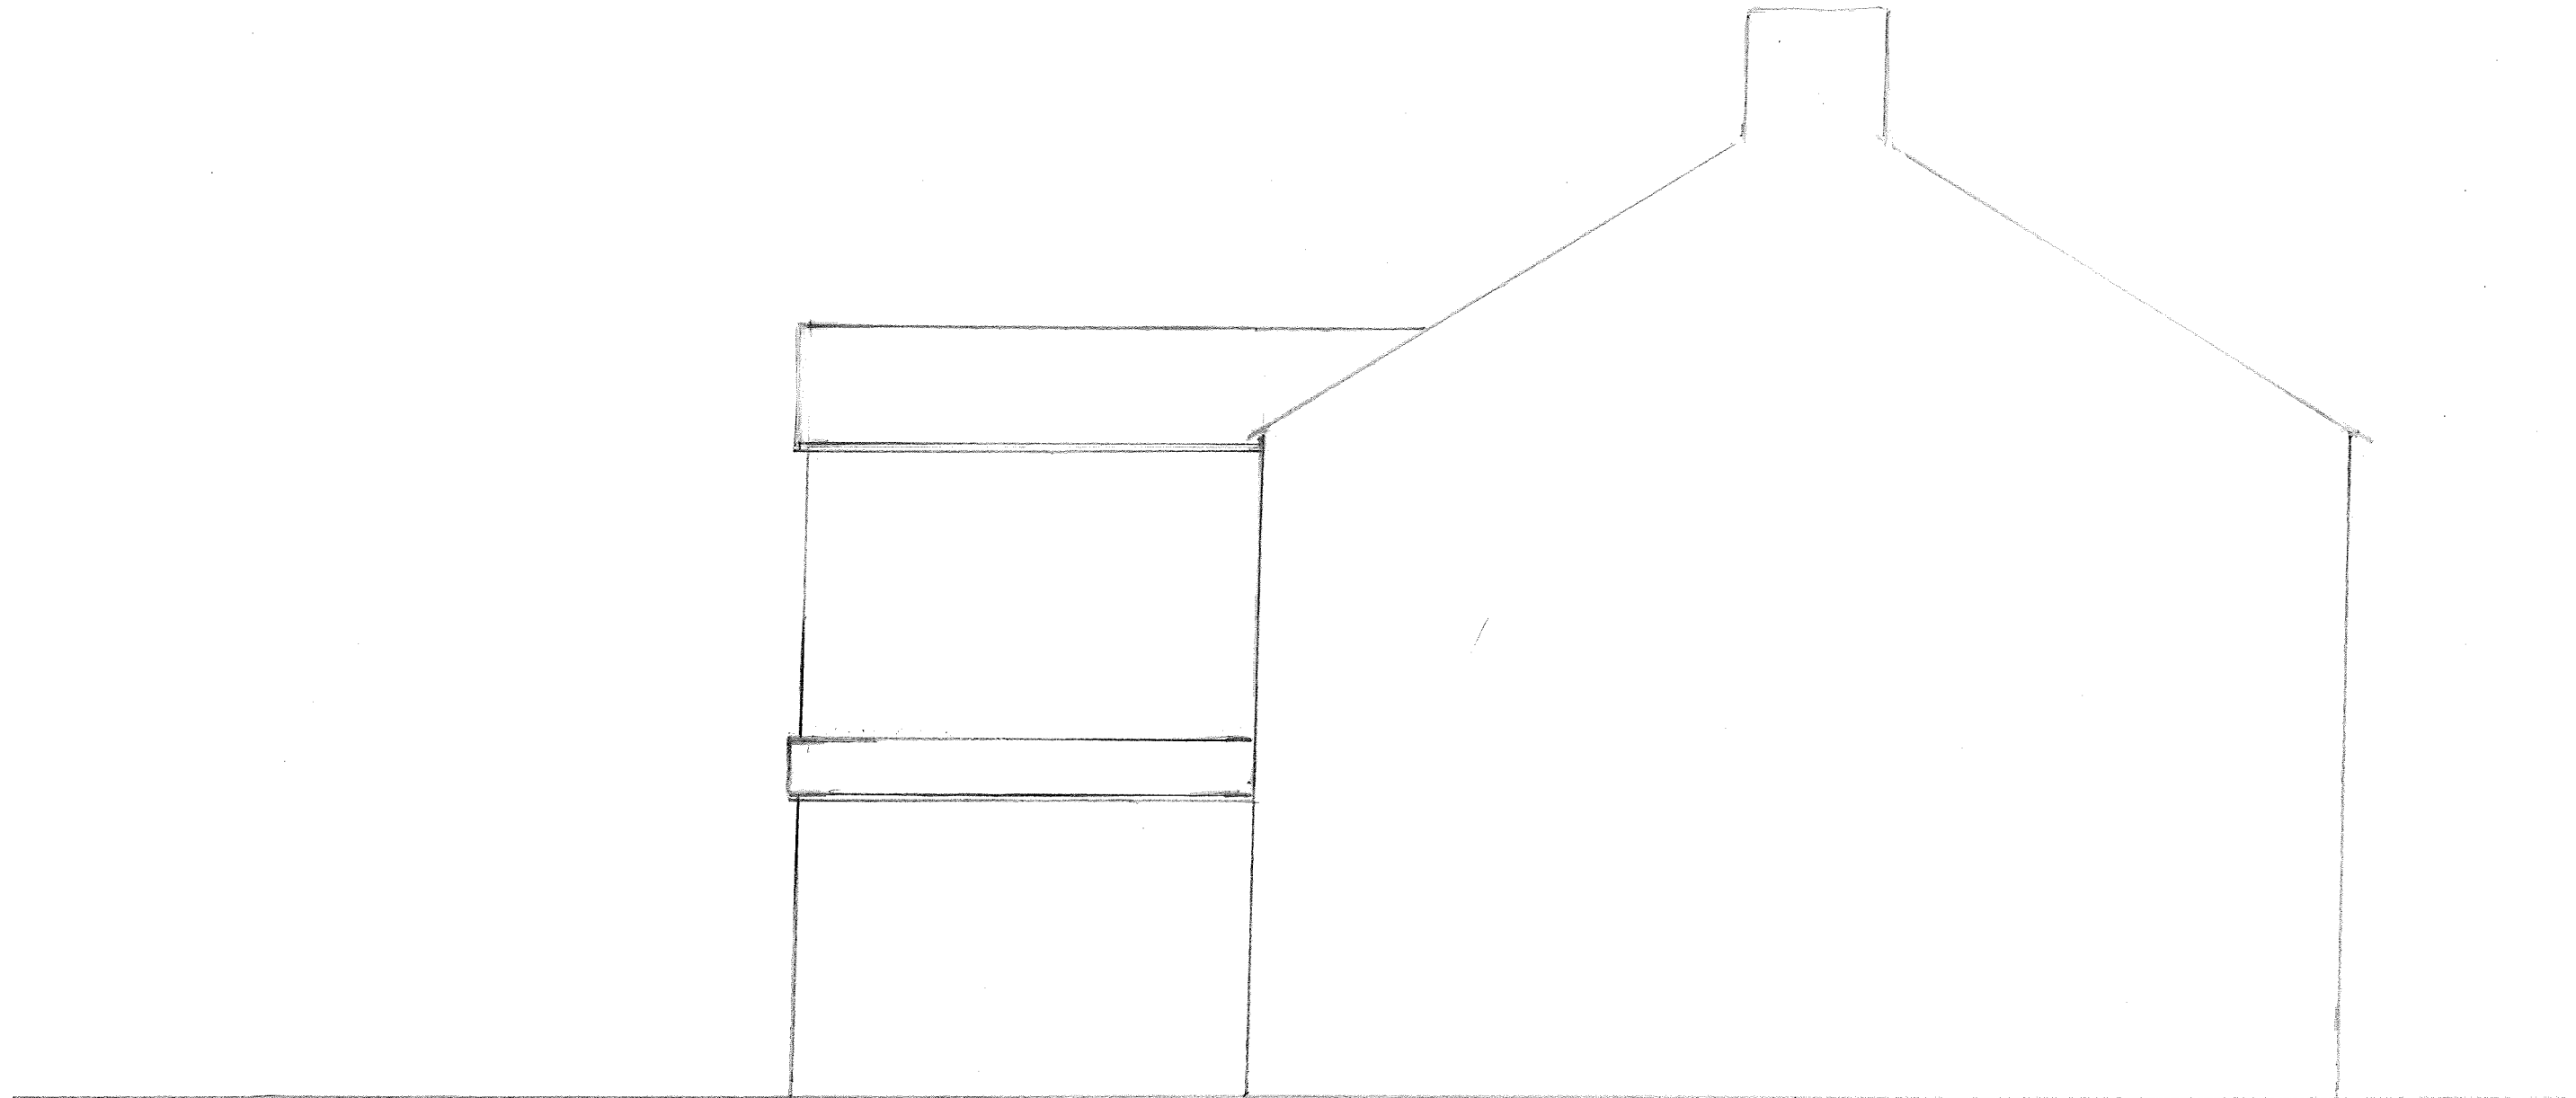

SCALE 1:50