


North Elevation showing planned changes

25 Brookfields Road,
Ipstones. ST10 2LY

SMD/2025/0207

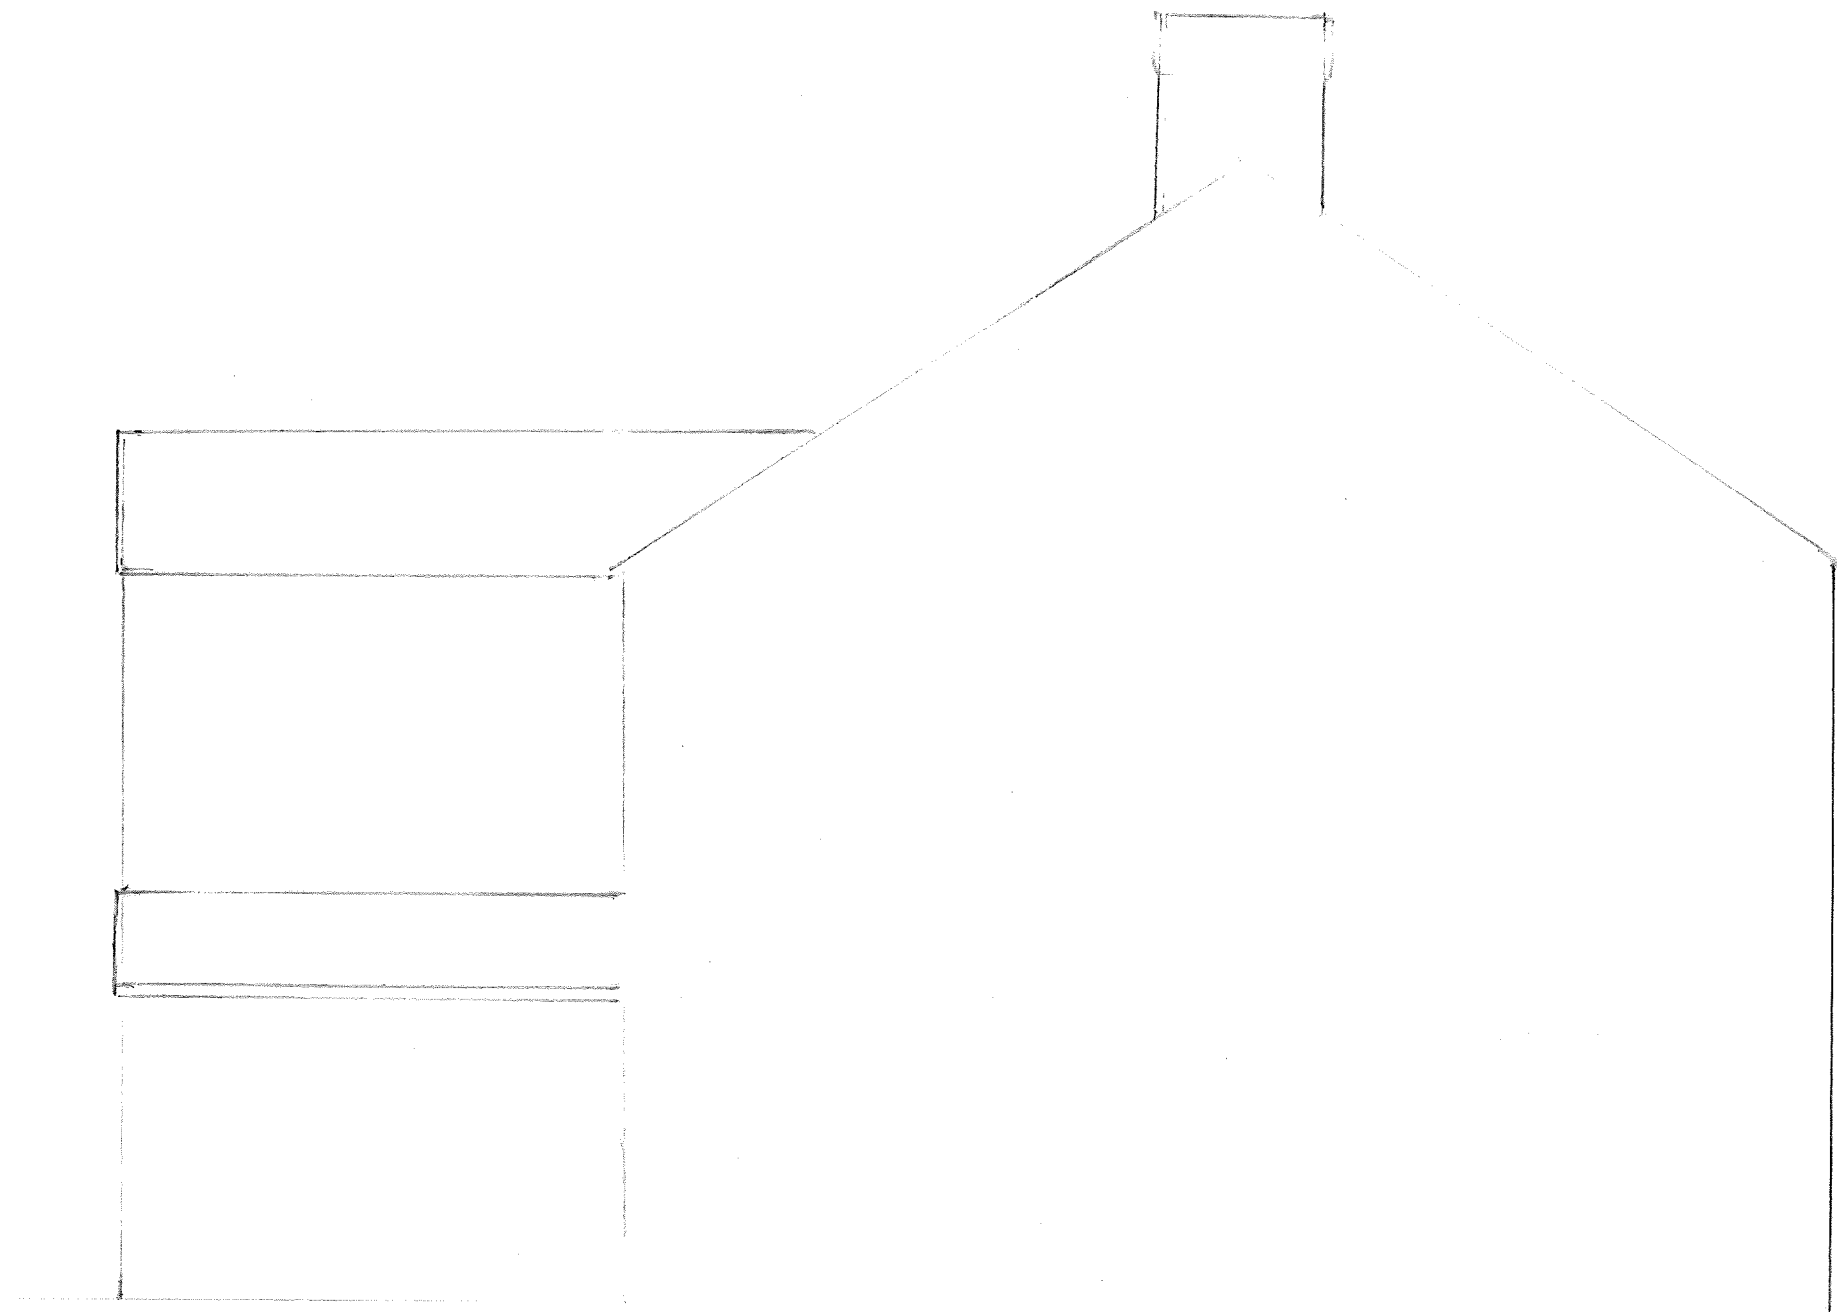

Scale 1:50