




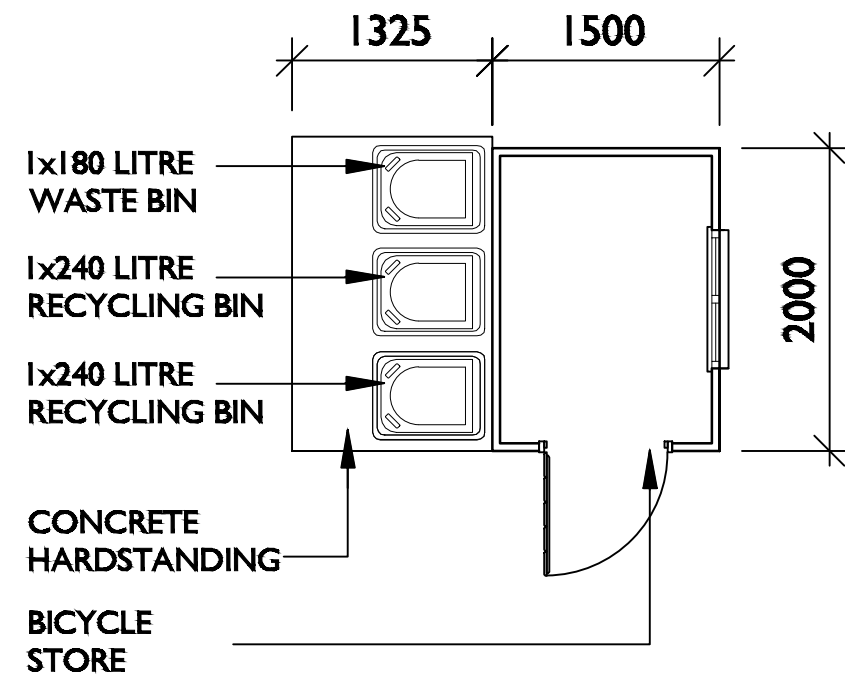


PROPOSED FLOOR PLAN

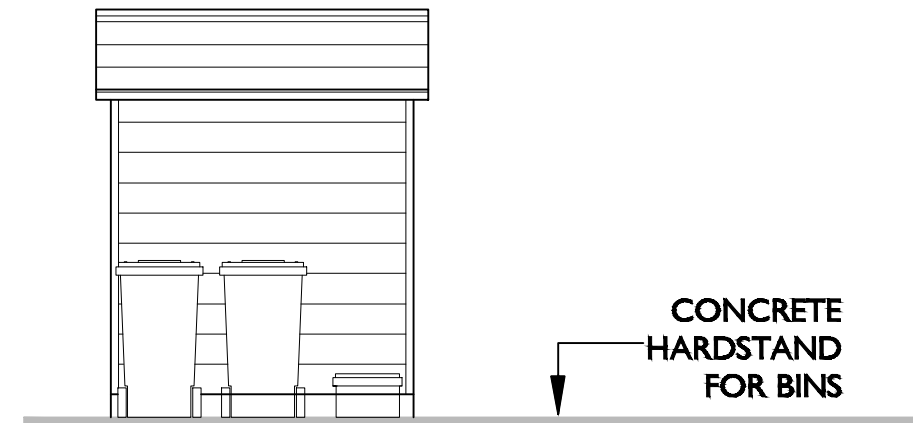


PROPOSED SIDE ELEVATION

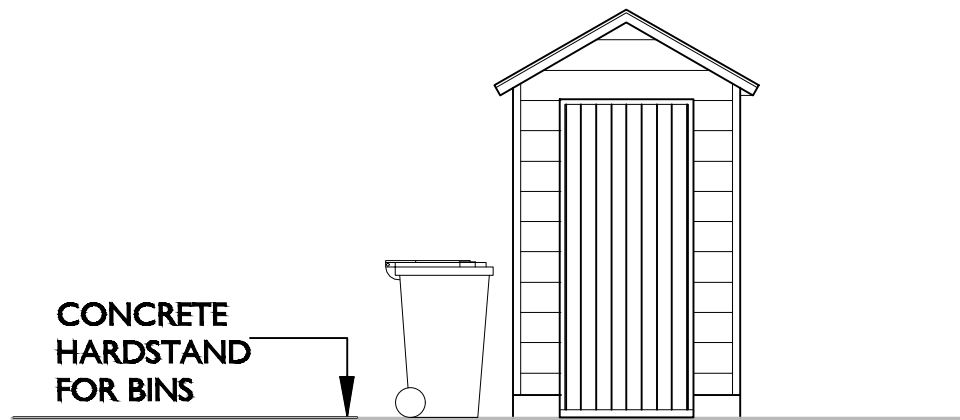

PROPOSED FRONT ELEVATION

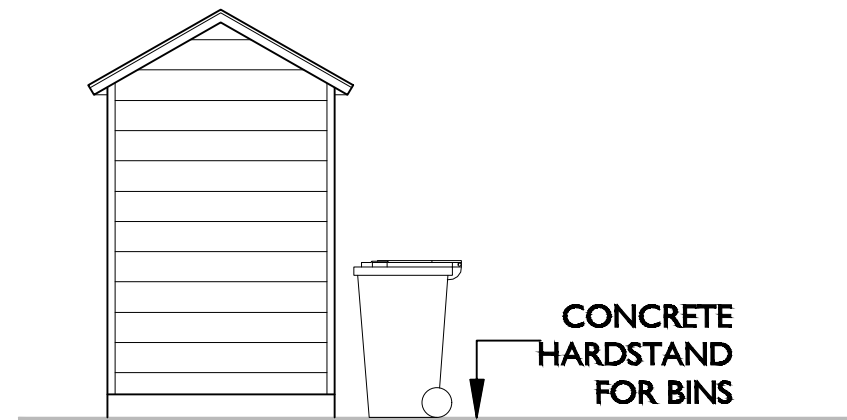

PROPOSED REAR ELEVATION

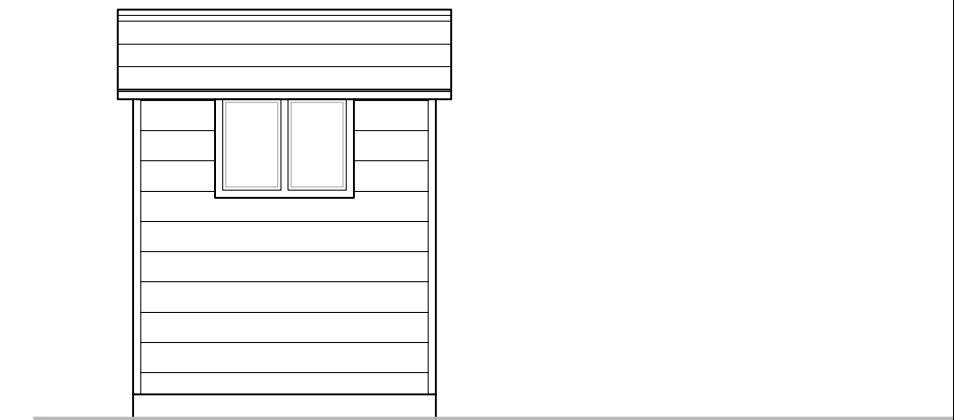

PROPOSED SIDE ELEVATION

		Project Title CHEADLE PHASE 2		
Drawing Title Bin and cycle store detail	Date 25.06.25	Scale 1:50@ A3	Drawn GdD	
Drawing Status Construction	Dwg. Ref. BIN/CYCLE_SD_01		Rev. -	