




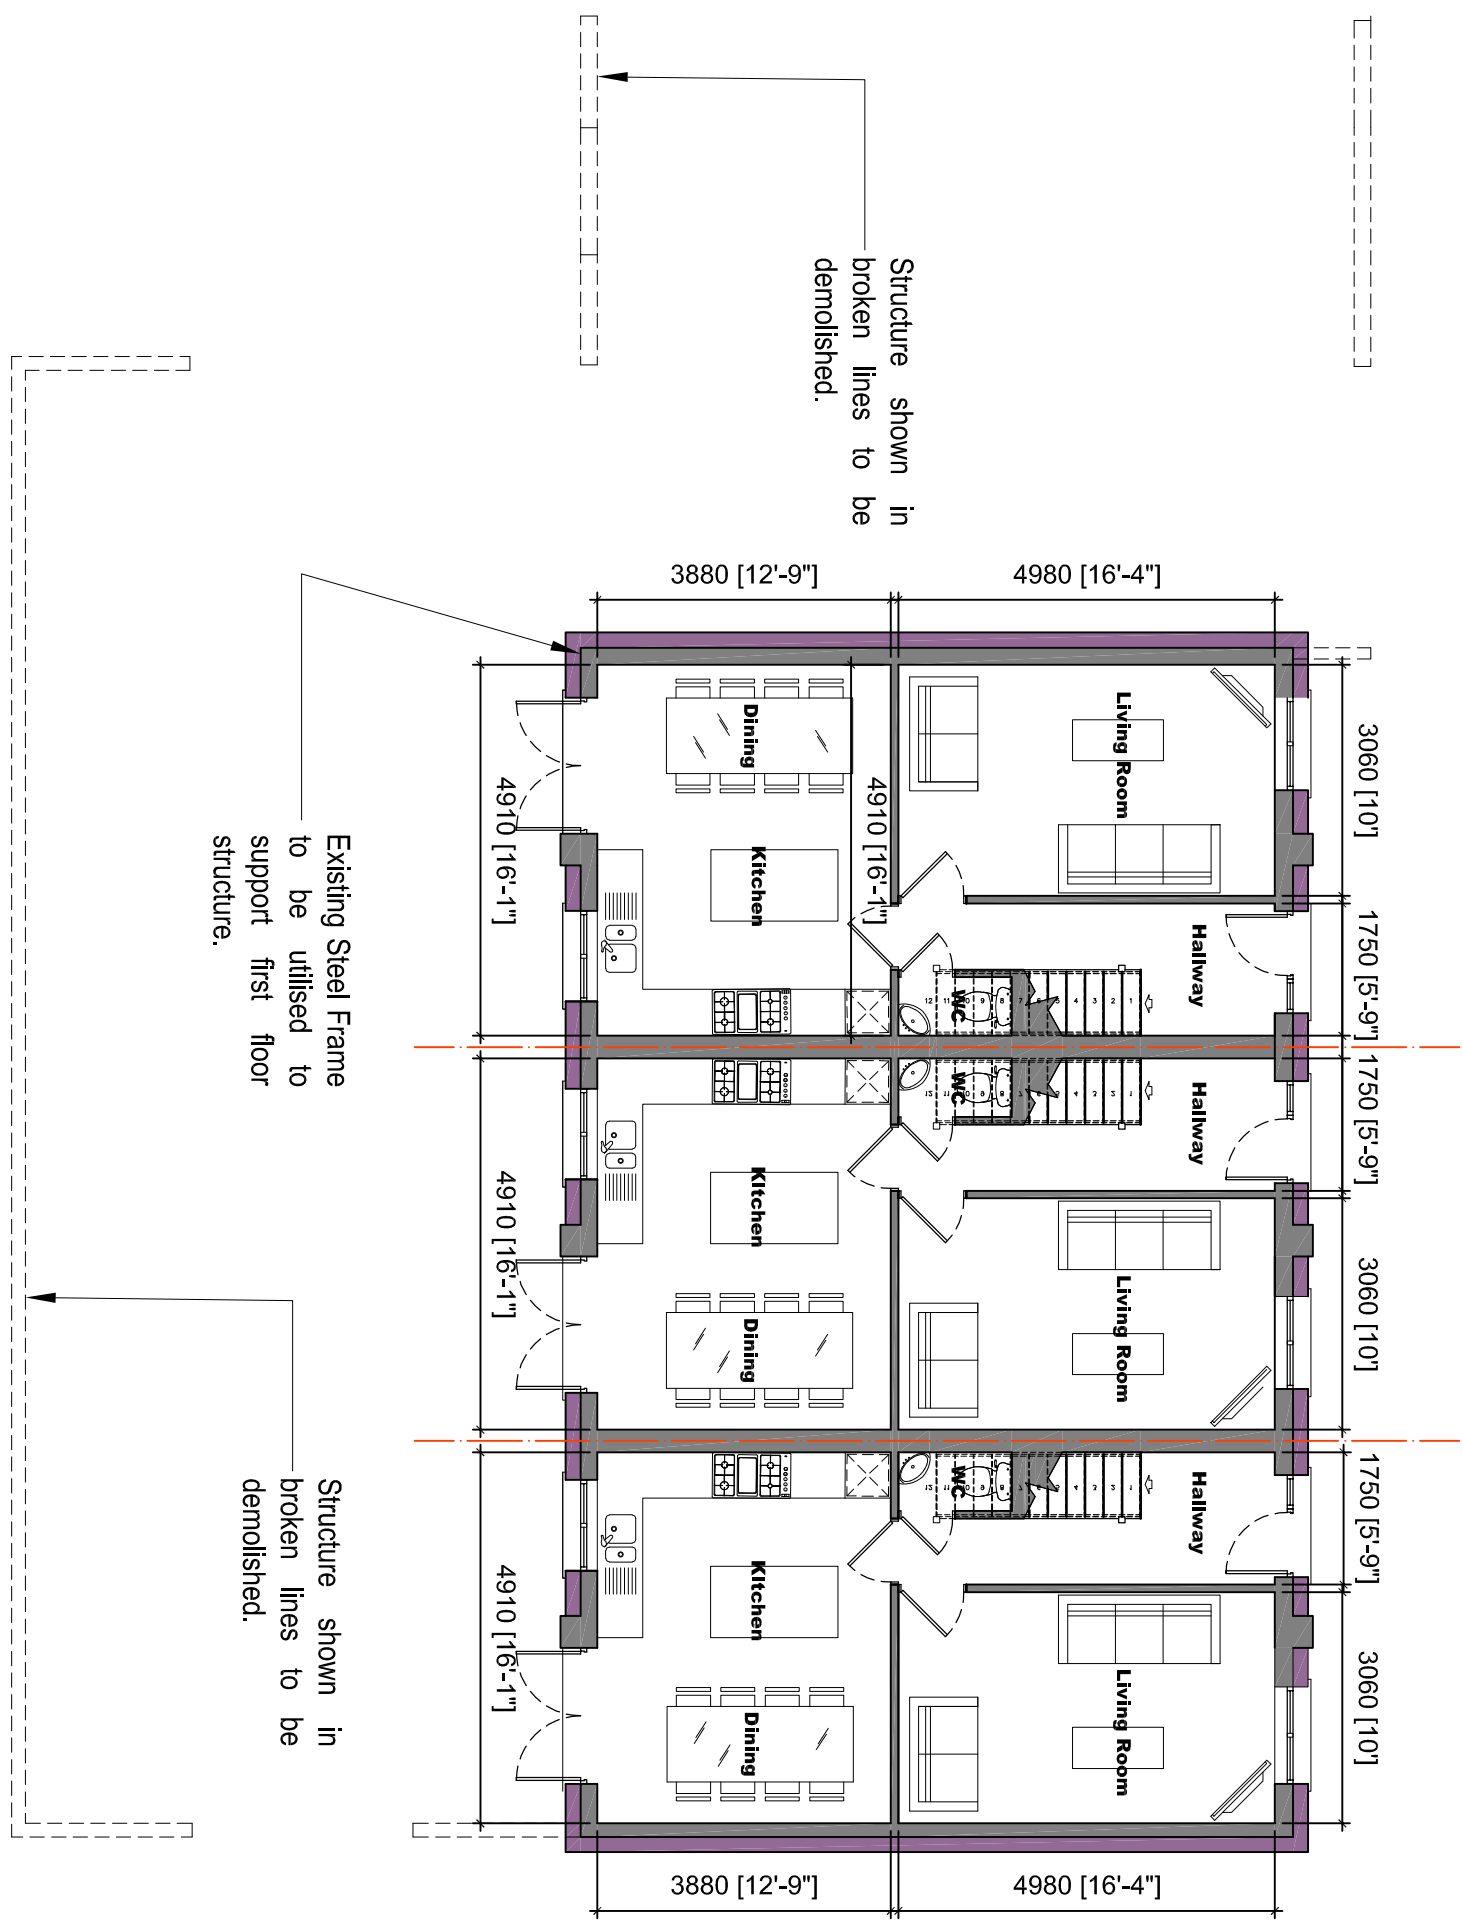


Proposed Ground Floor Plan

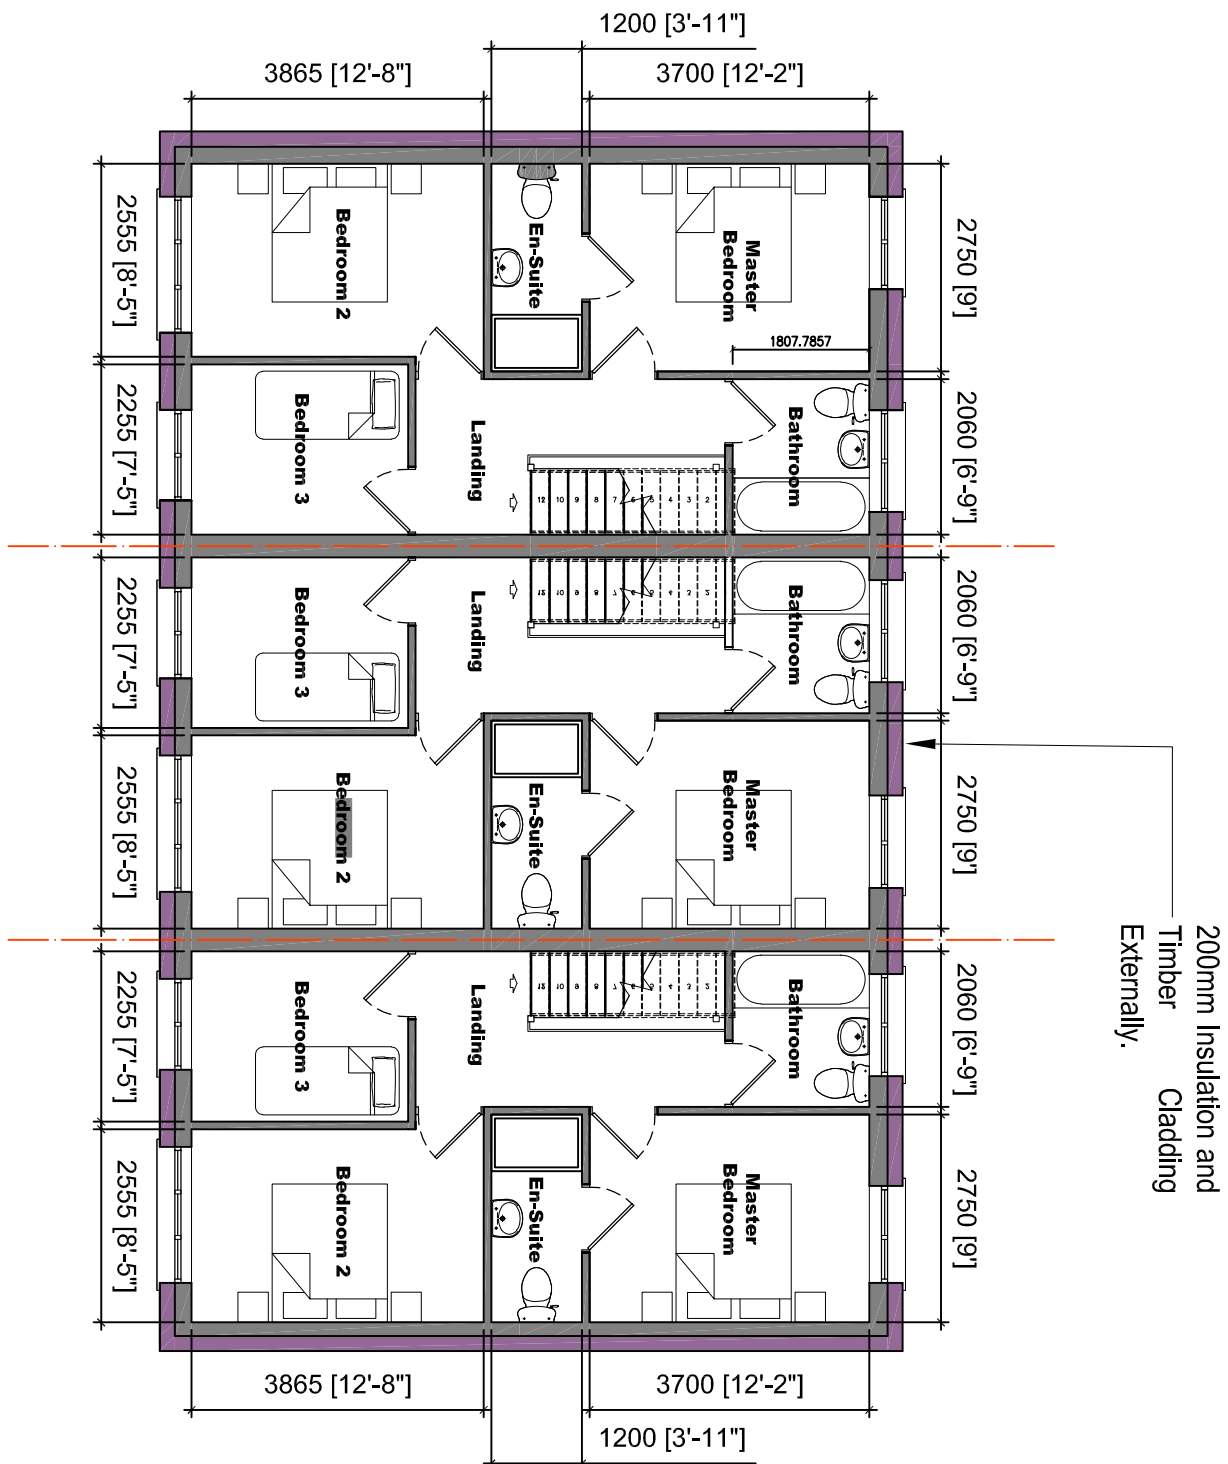


Proposed First Floor Plan

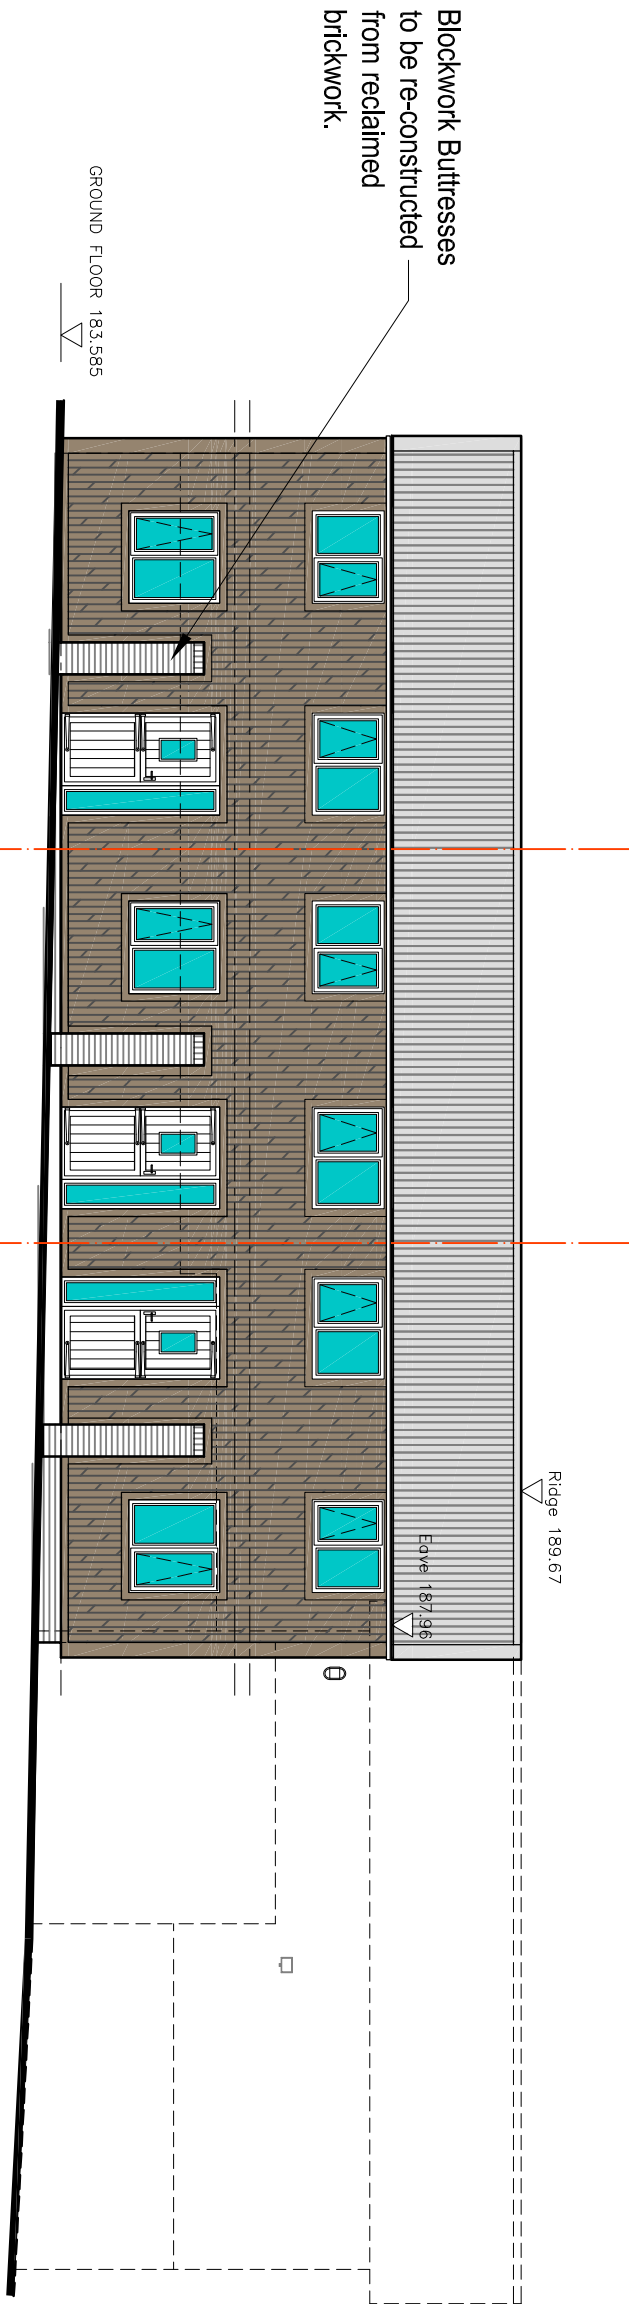


South-West Elevation

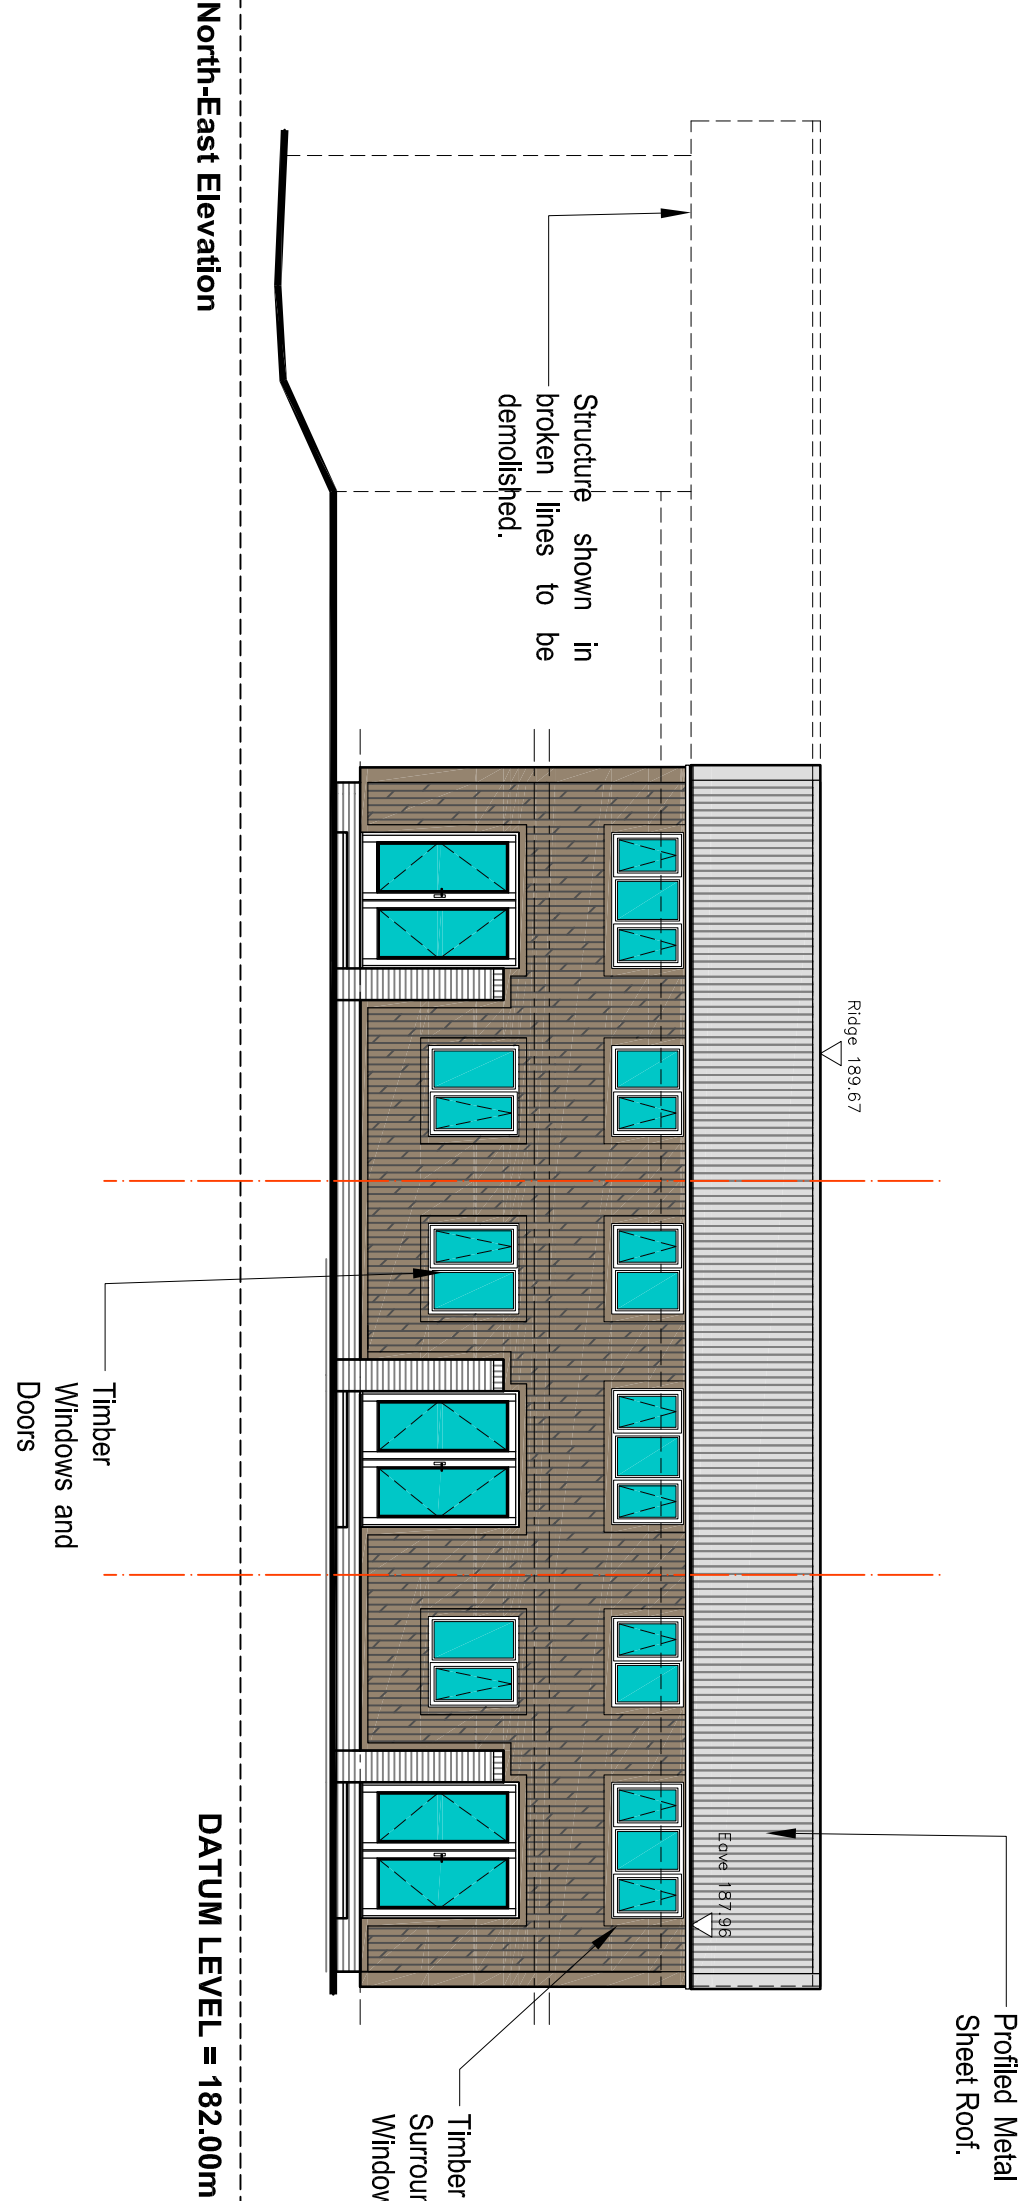


North-East Elevation

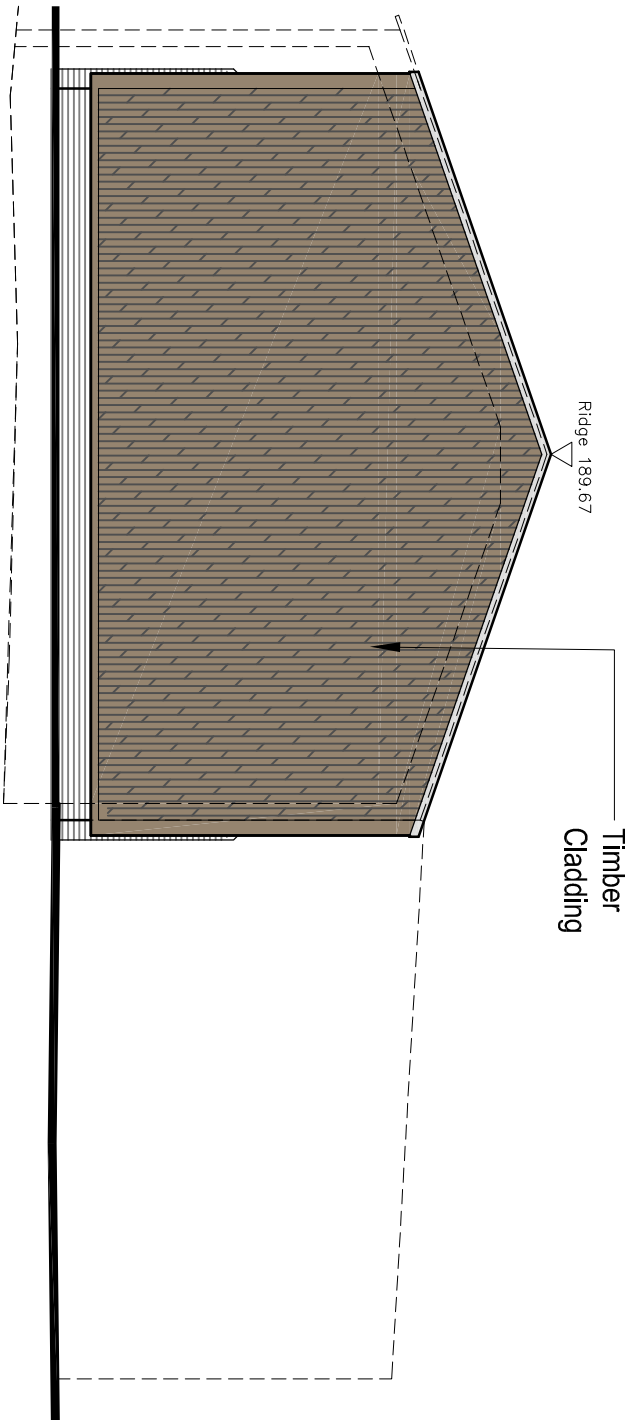

South-East Elevation

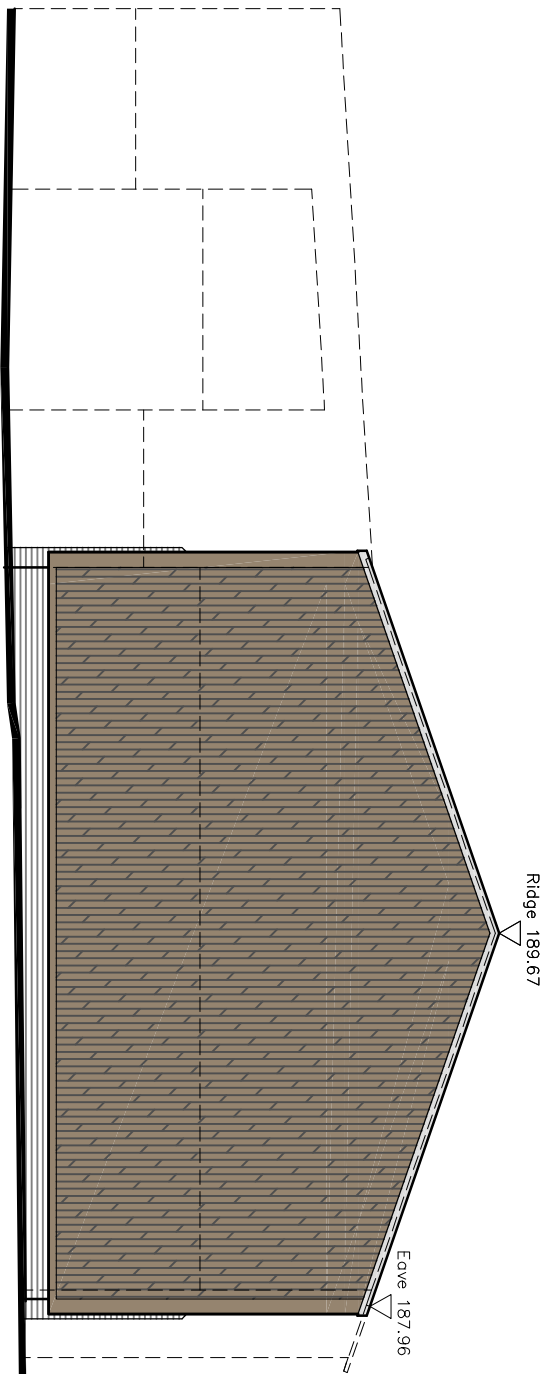

North-West Elevation

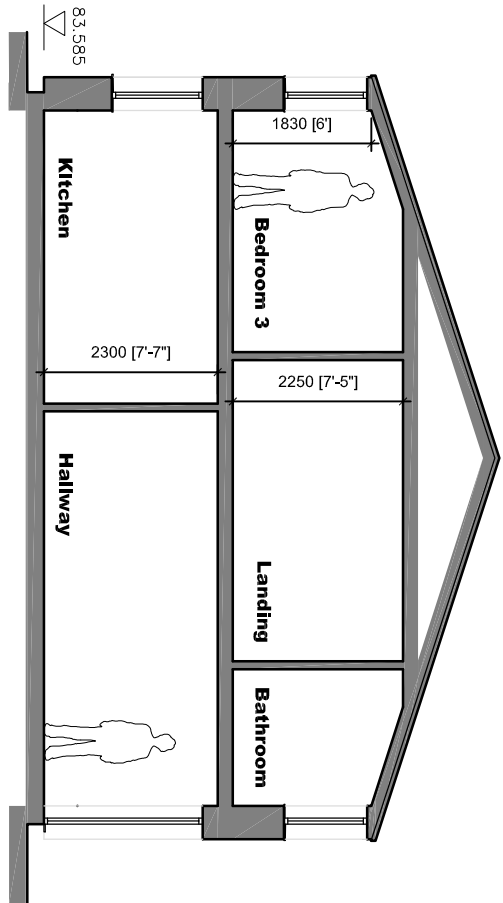

Typical Section

GNC Architectural Services			
BUILDING PLANS			
CLIENT: Mr. A. Mayer			
Site: Upper Heakley Farm, Ball lane, Brown Edge Stoke-on-Trent, Staffordshire, ST6 8SW			
Project: Proposed Barn Conversion			
Date: September 2025	Drawing Title: Plot 2 - As Proposed		
Drawing No: GNC/167.1/25/4	Scale @ A1: 1:100	Revision: C	
Rev:		MC MC A	Amended for re-submission. Amended for re-submission. Amended for re-submission.
Drawn:		MC	09/04/26 01/04/26 29/03/26
Date:			

GNC Architectural Services are not the appointed Principal Designer as described in the CDM Regulations 2015. As such, all building work must be carried out by a single contractor who must take on the client's duties as well as their own as the principal contractor. For work with more than one Contractor or commercial work, it is the Client's duty to appoint a Principal Designer and / or Principal Contractor to fulfil the role and duties under the HSE CDM Regulations 2015.