



NOTE

All existing floor construction and finishes to remain as existing.

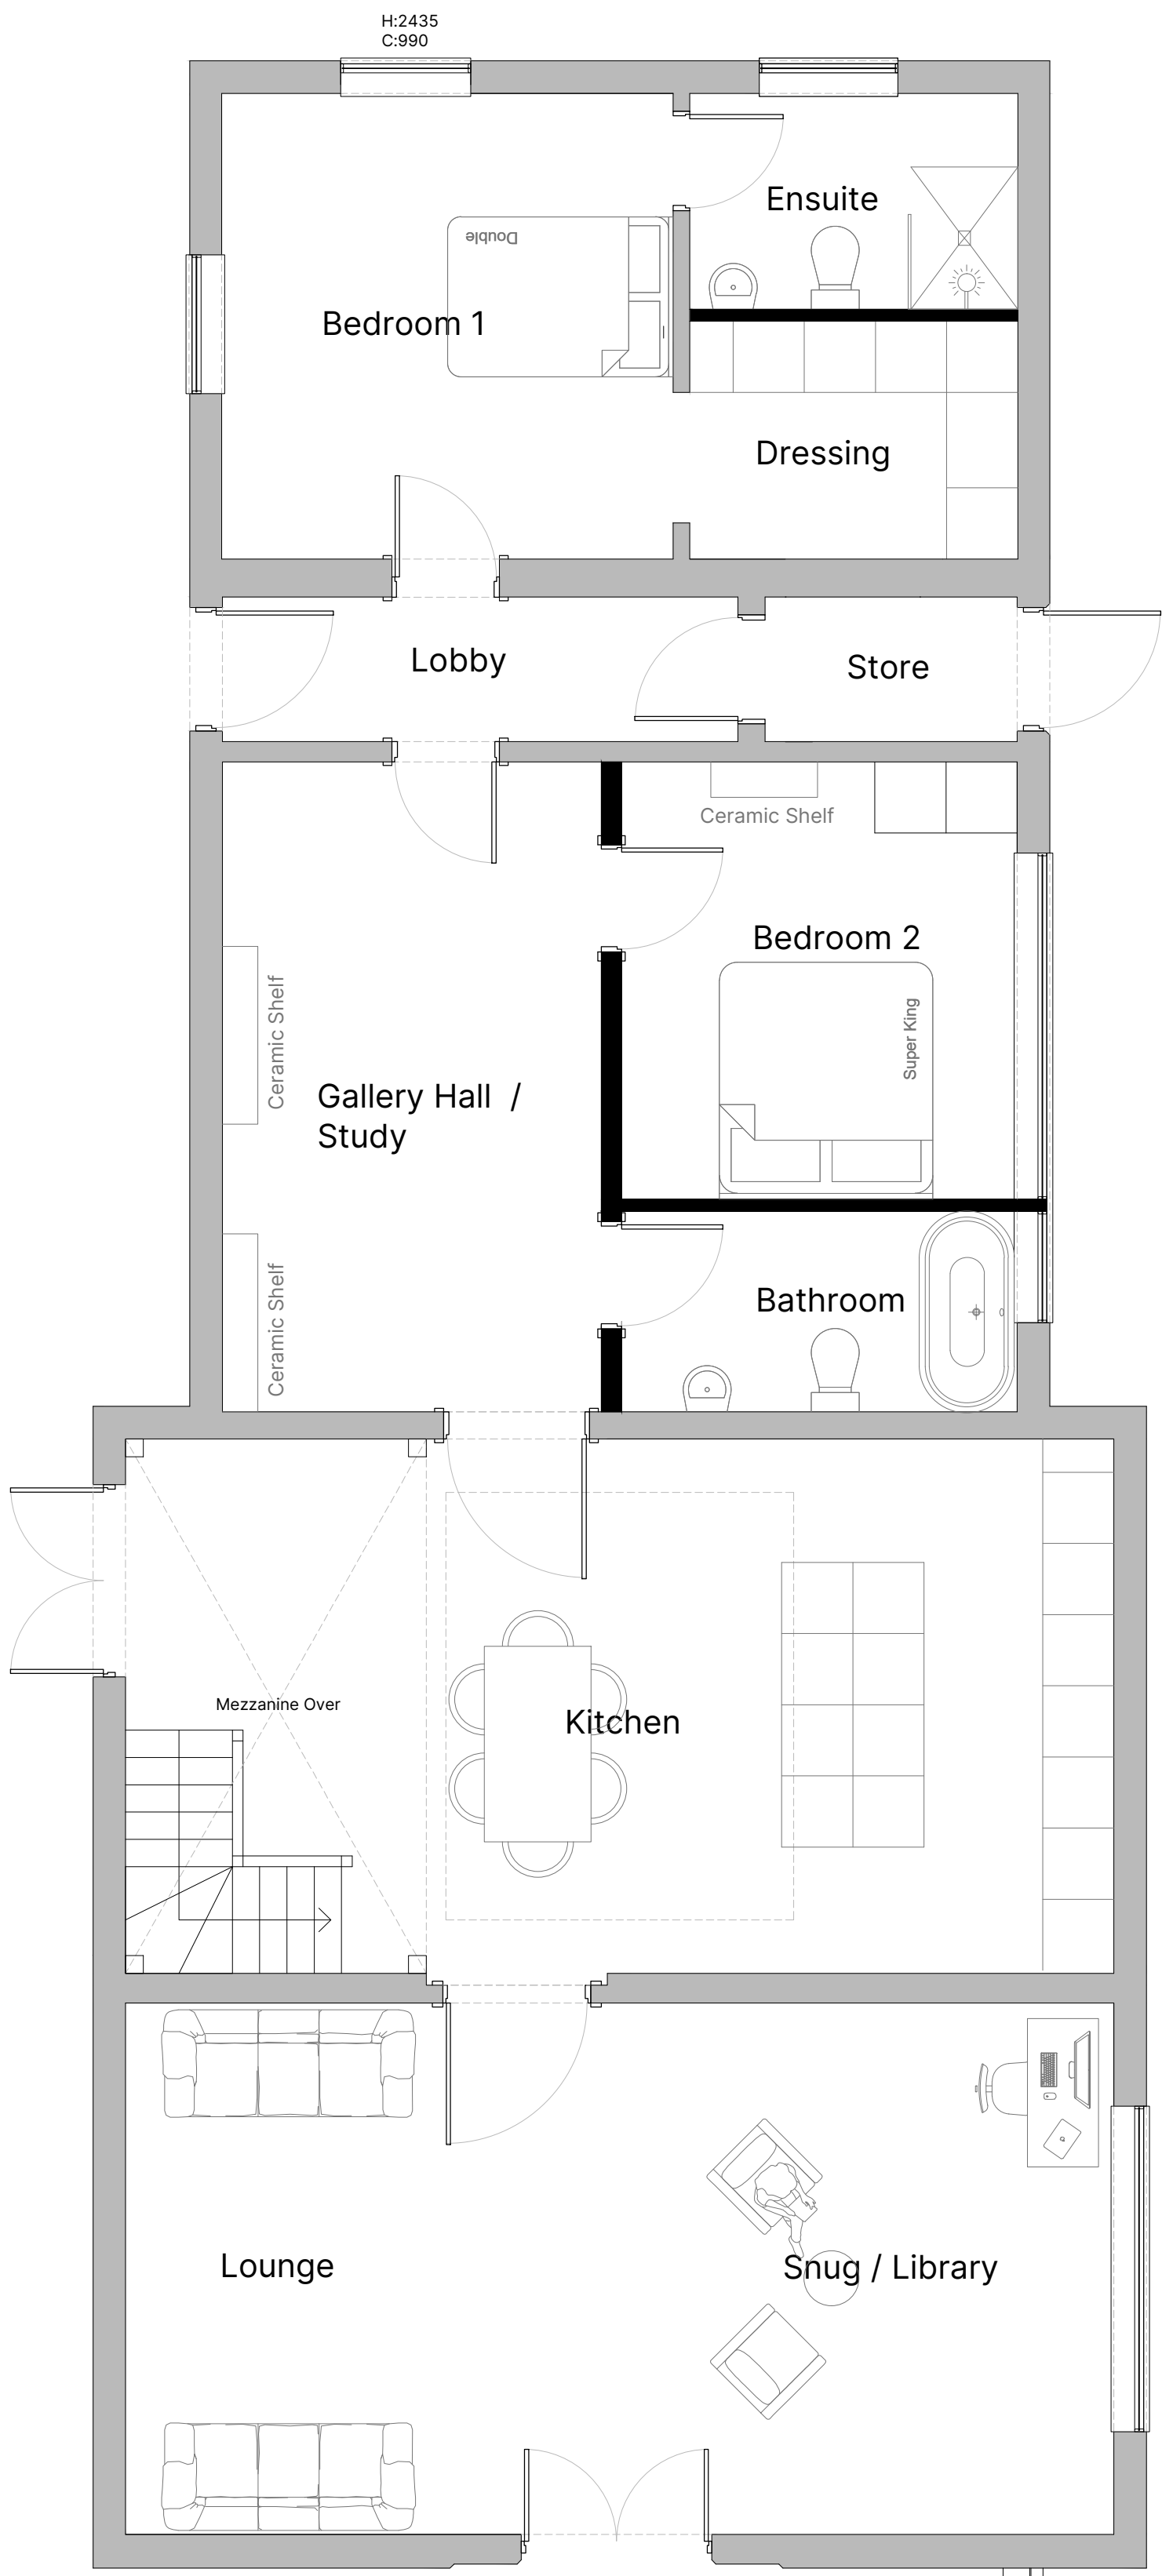

Ground Floor Plan

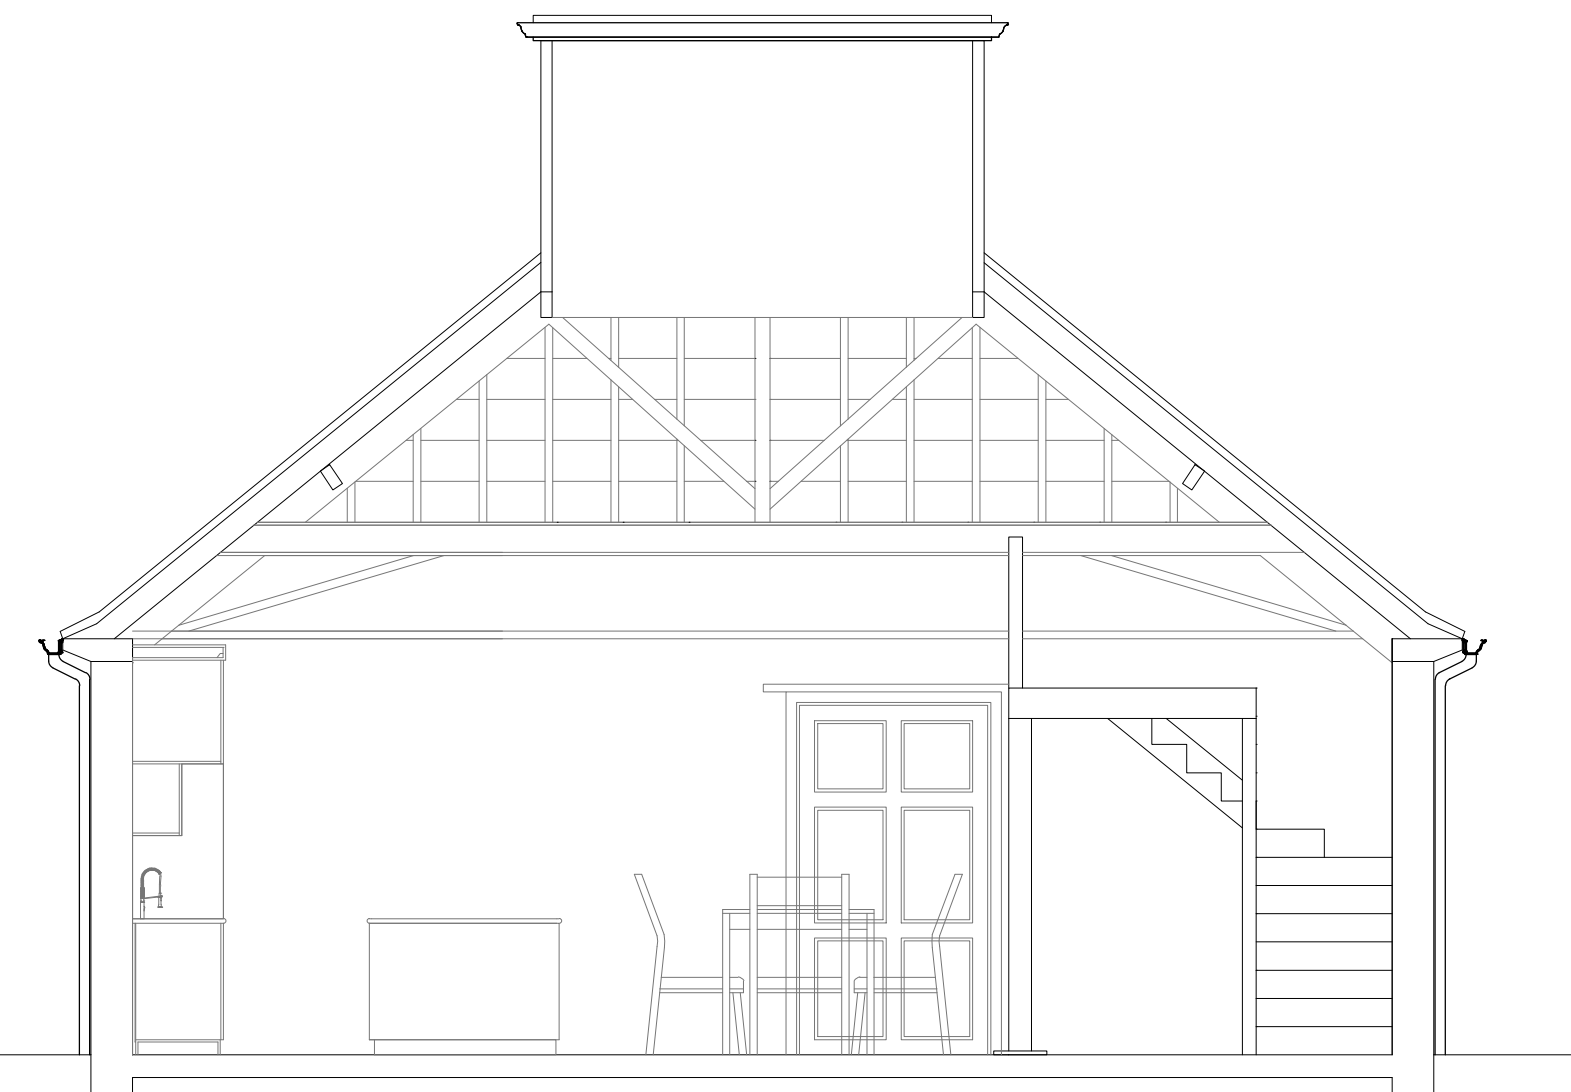

1:50 Cross Section



Block Plan

© Crown copyright 2024 Ordnance Survey 100053143

Foster Architecture & Design.

PROJECT
0189 - Former Morgue, Birchtree Drive

DRAWING NAME
Proposed Floor Plans

DRAWING REFERENCE
0189 - P - 003


SCALE
AS DRAWING

DRAWN BY
JJF

DATE
11.02.2026

REVISION NOTES
A - Client Amendments - 21.07.2025
B - Client Amendments - 24.07.2025
C - Red Line Amendments - 08.10.2025
D - Section Drawing Added - 09.01.2026
E - Retention of Floors Noted - 11.02.2026
F - Hatch Added - 23.03.2026

Area hatched black shall at no point be utilised or managed as garden serving the holiday let

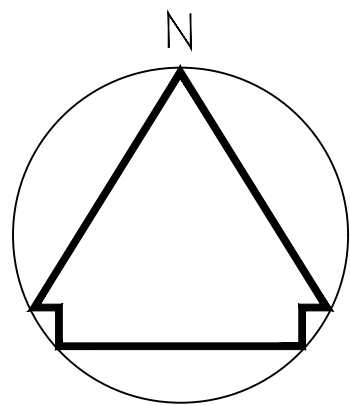

www.fosterarchitecture.co.uk

COPYRIGHT RESERVED. THIS DRAWING MAY NOT BE USED OR REPRODUCED WITHOUT WRITTEN CONSENT. COPYRIGHT DESIGNS AND PATENTS ACT 1988.