




SCALE BAR 1:100

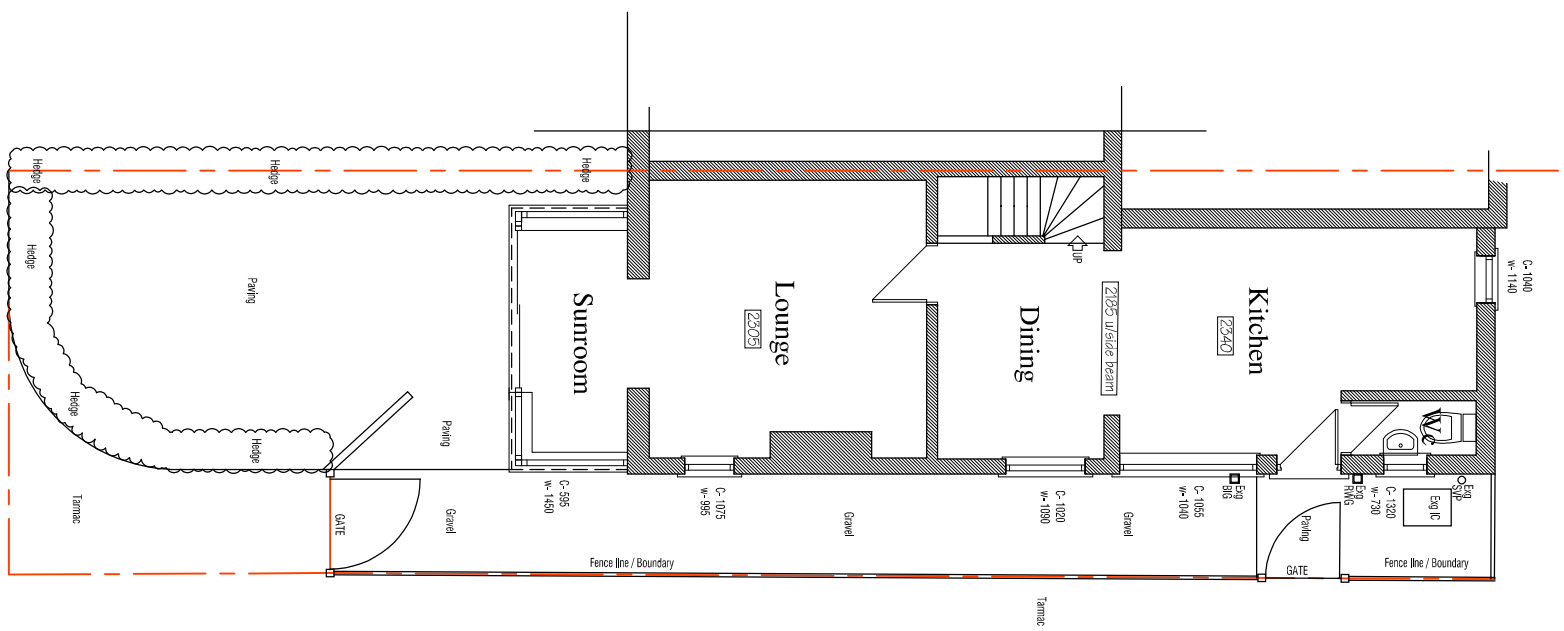


Existing Ground Floor Plan

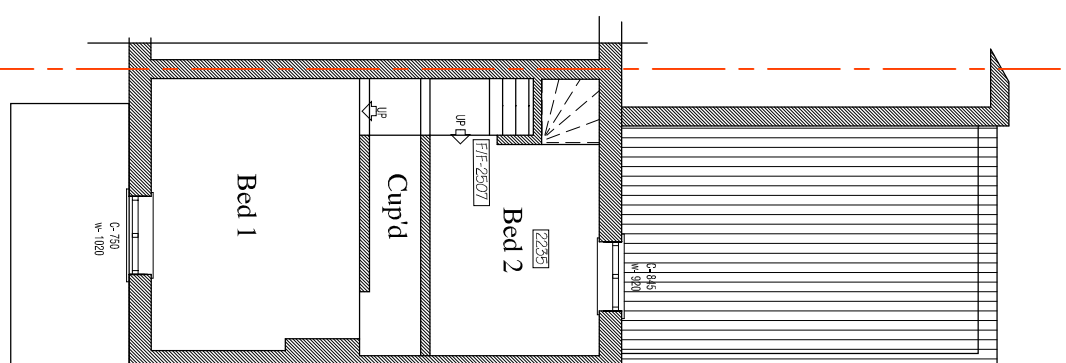


Existing First Floor Plan

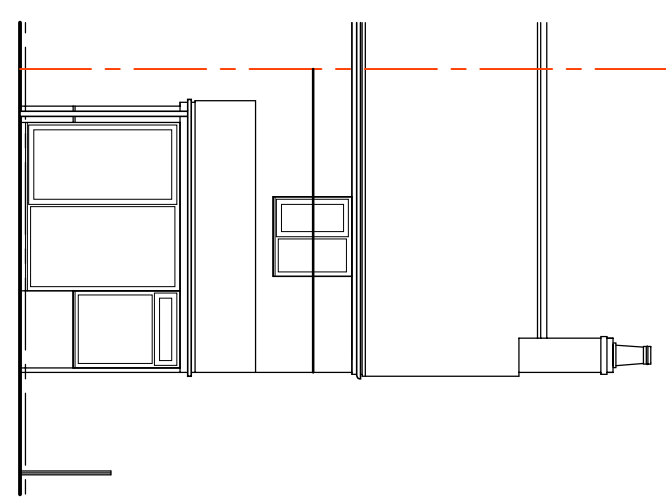


Existing Front Elevation

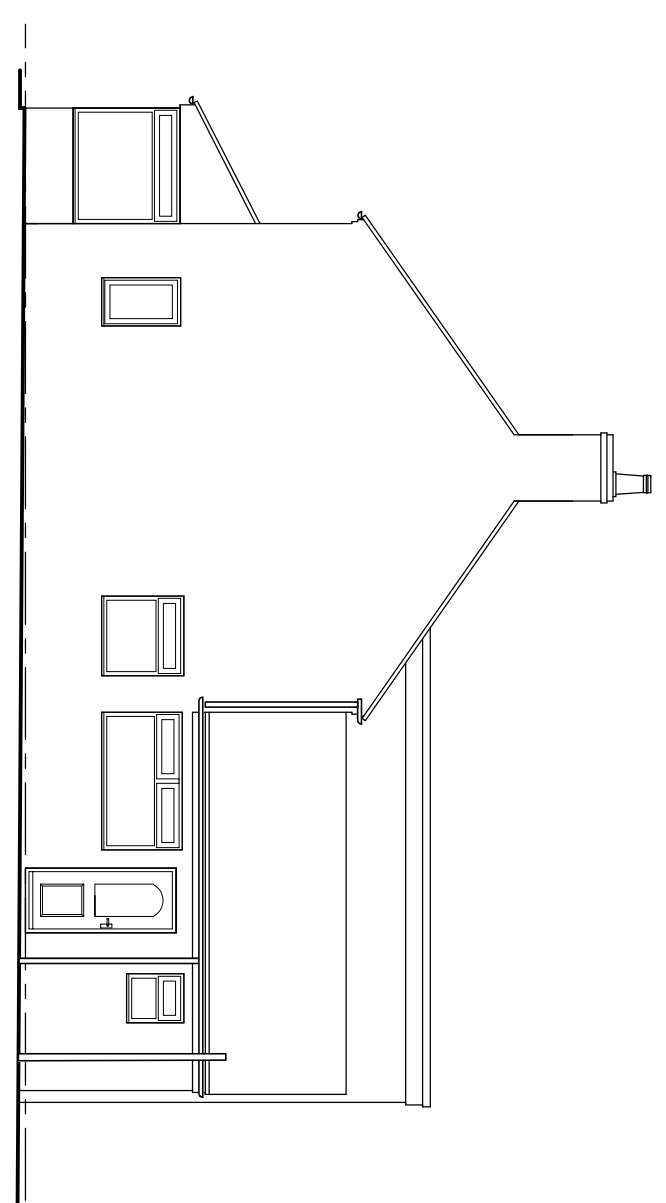


Existing Side Elevation

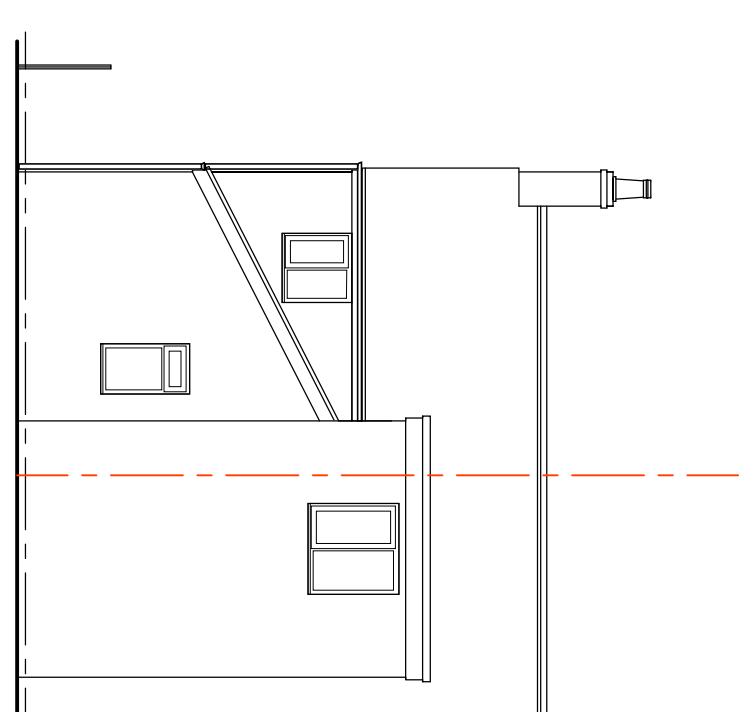


Existing Rear Elevation

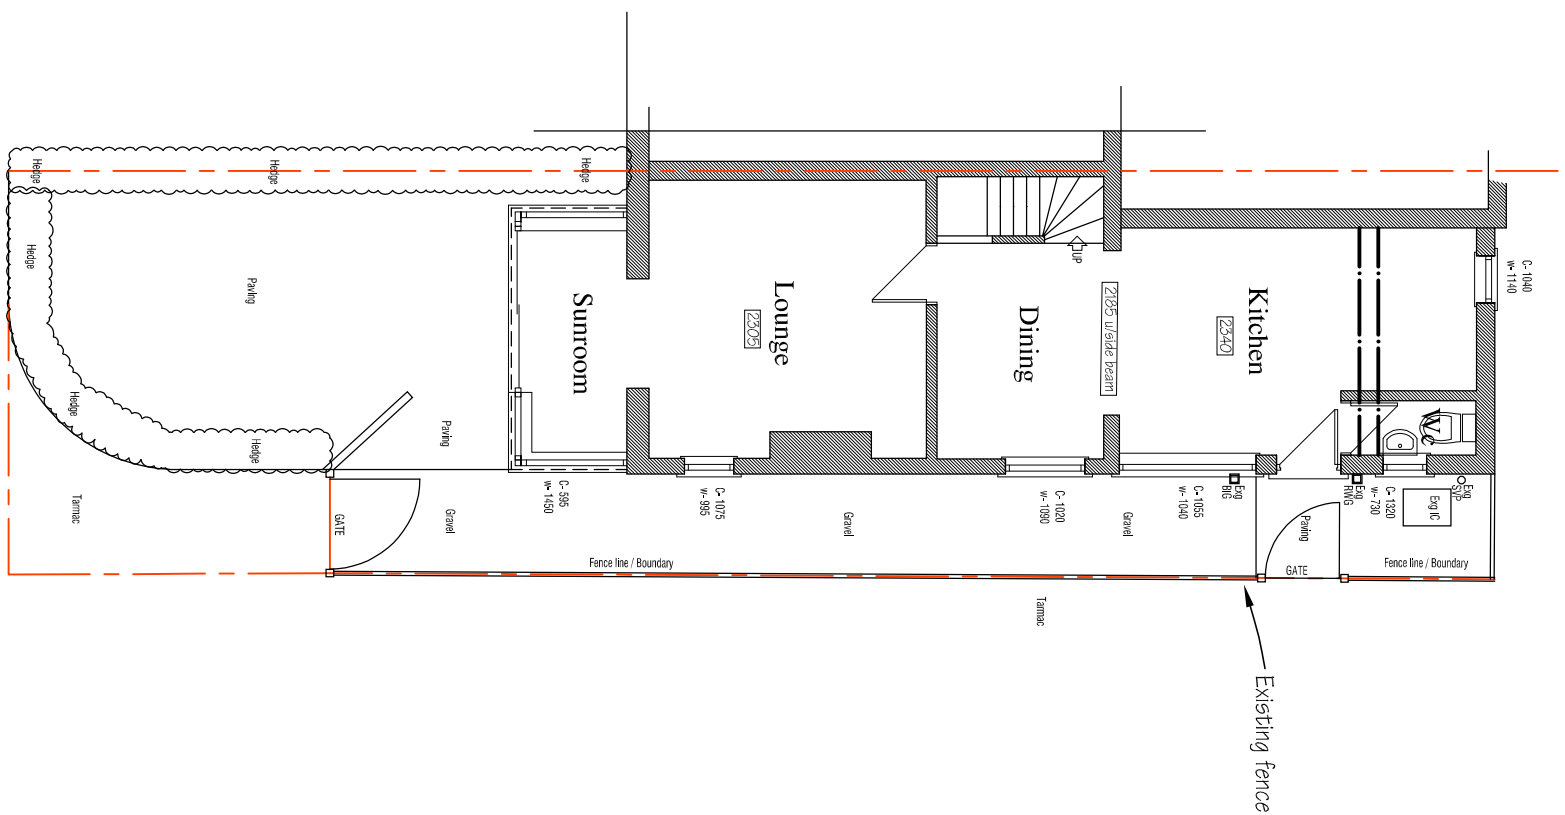


Proposed Ground Floor Plan

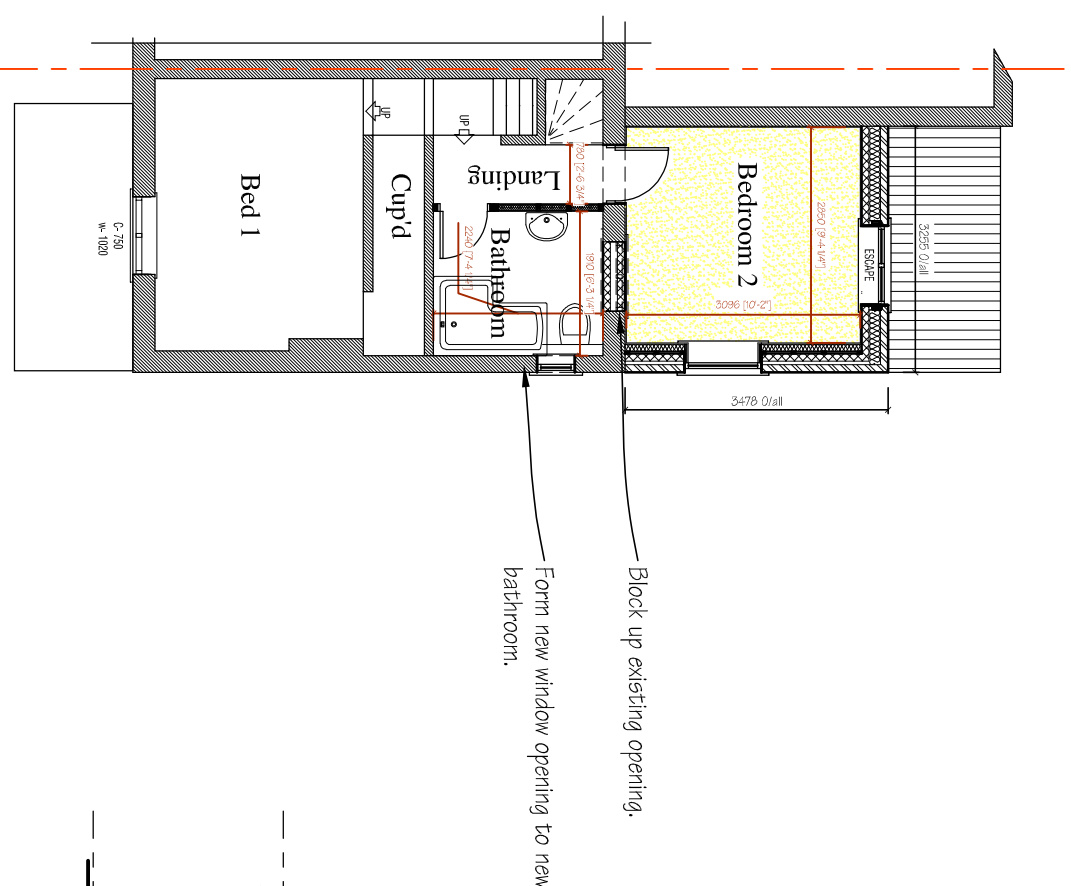

Proposed First Floor Plan

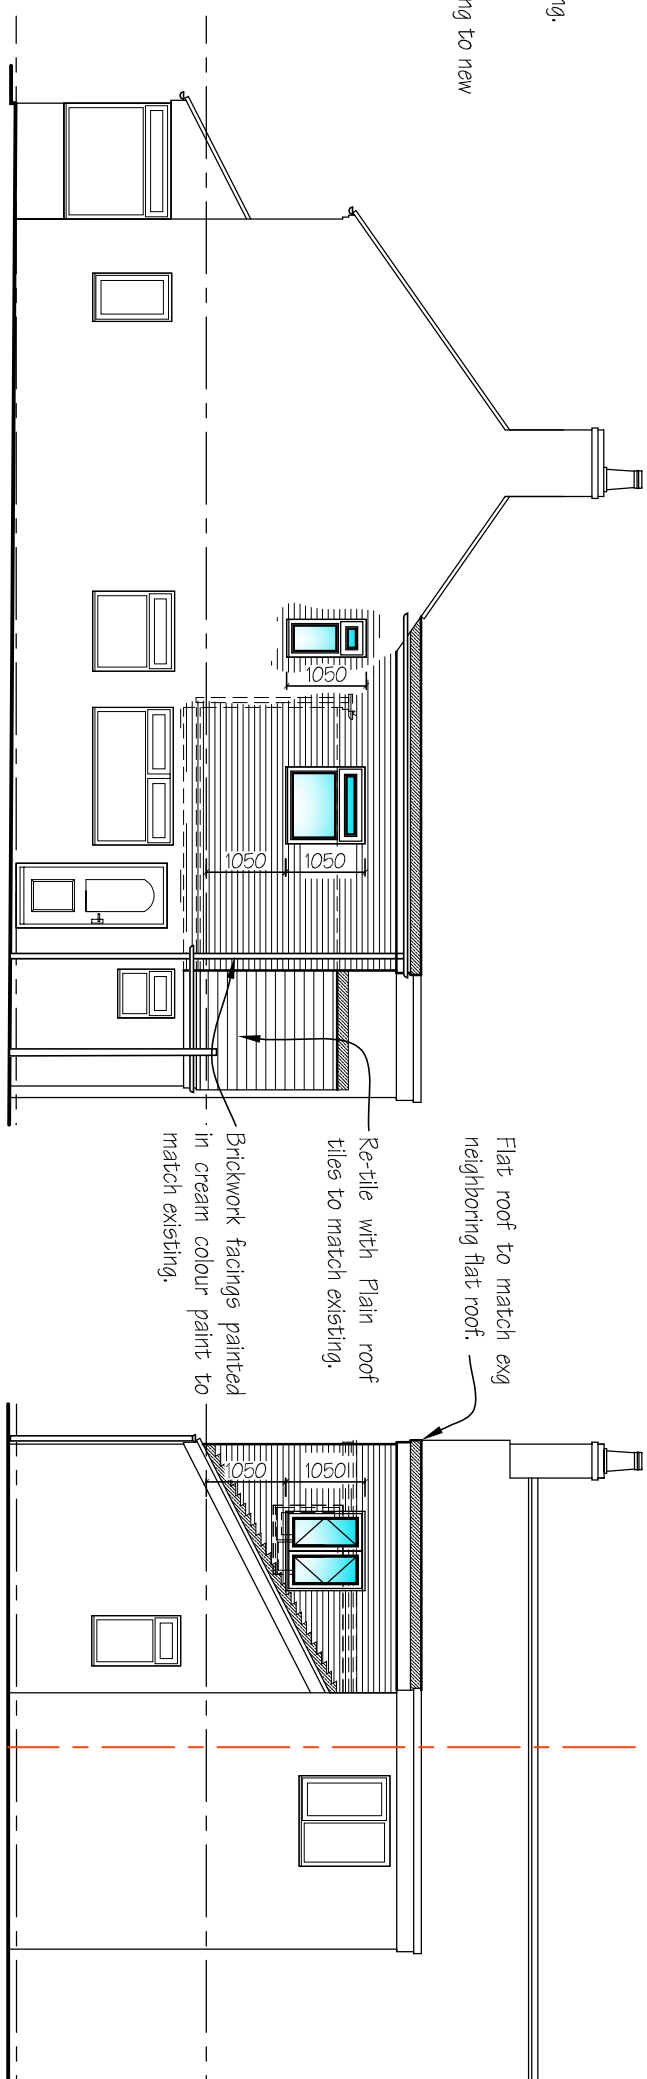

Proposed Side Elevation

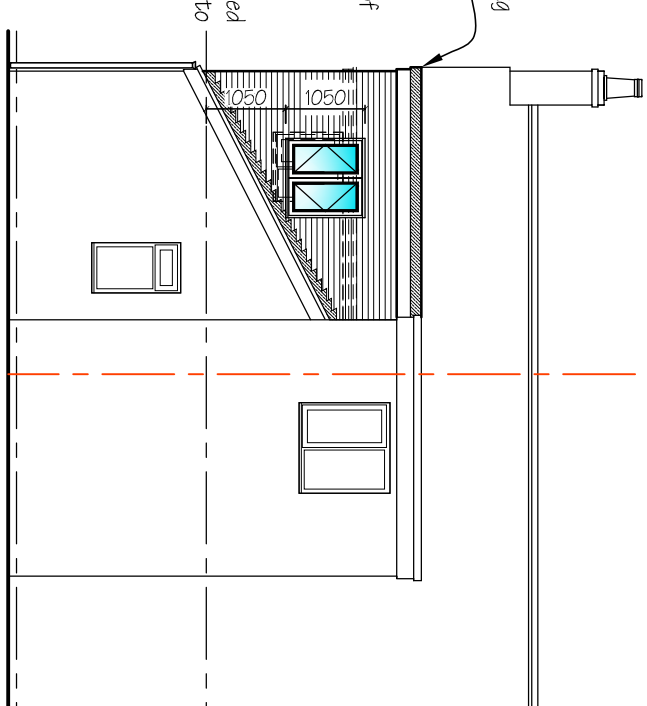

Proposed Rear Elevation

REV./DATE	NOTE
A	14/04/2026 amended as requested by client.

[illegible]

JPK
DESIGN LTD

Architectural Design Specialists

88 Dimsdale Parade East
Wolstonton
Newcastle under Lyme
ST5 8DP
T:01782 623221

e : enquiries@jpkdesign.co.uk
w : www.jpkdesign.co.uk

	DRAWING TITLE
	Pinning Drawing
	PROJECT Proposed First Floor Extension Above Existing Extension & Alterations to Form New Bedroom & Bathroom At 9, The Cottages, Halmie Village, Stoke on Trent, Staffordshire, ST3 5PQ.
CUSTOMER	Mrs S E Jones
SOURCE @ AT	
LIFE:	1 : 000
DATE:	April 2026
DWG NO.	JPK / 26/5410/2
DRW BY	JPK/DN
	A