



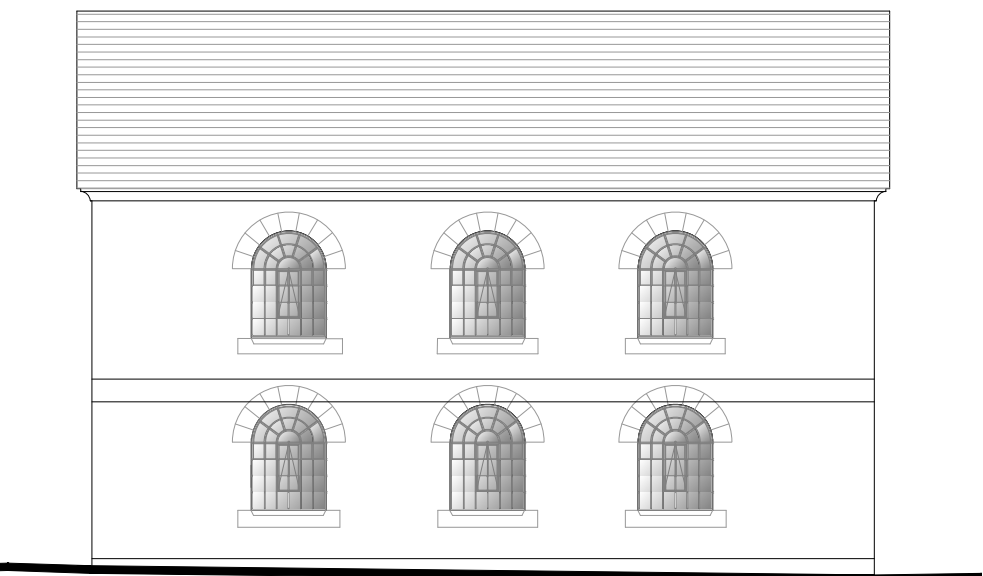


Existing + Proposed South East Elevation
scale 1:100




Existing + Proposed North West Elevation
scale 1:100

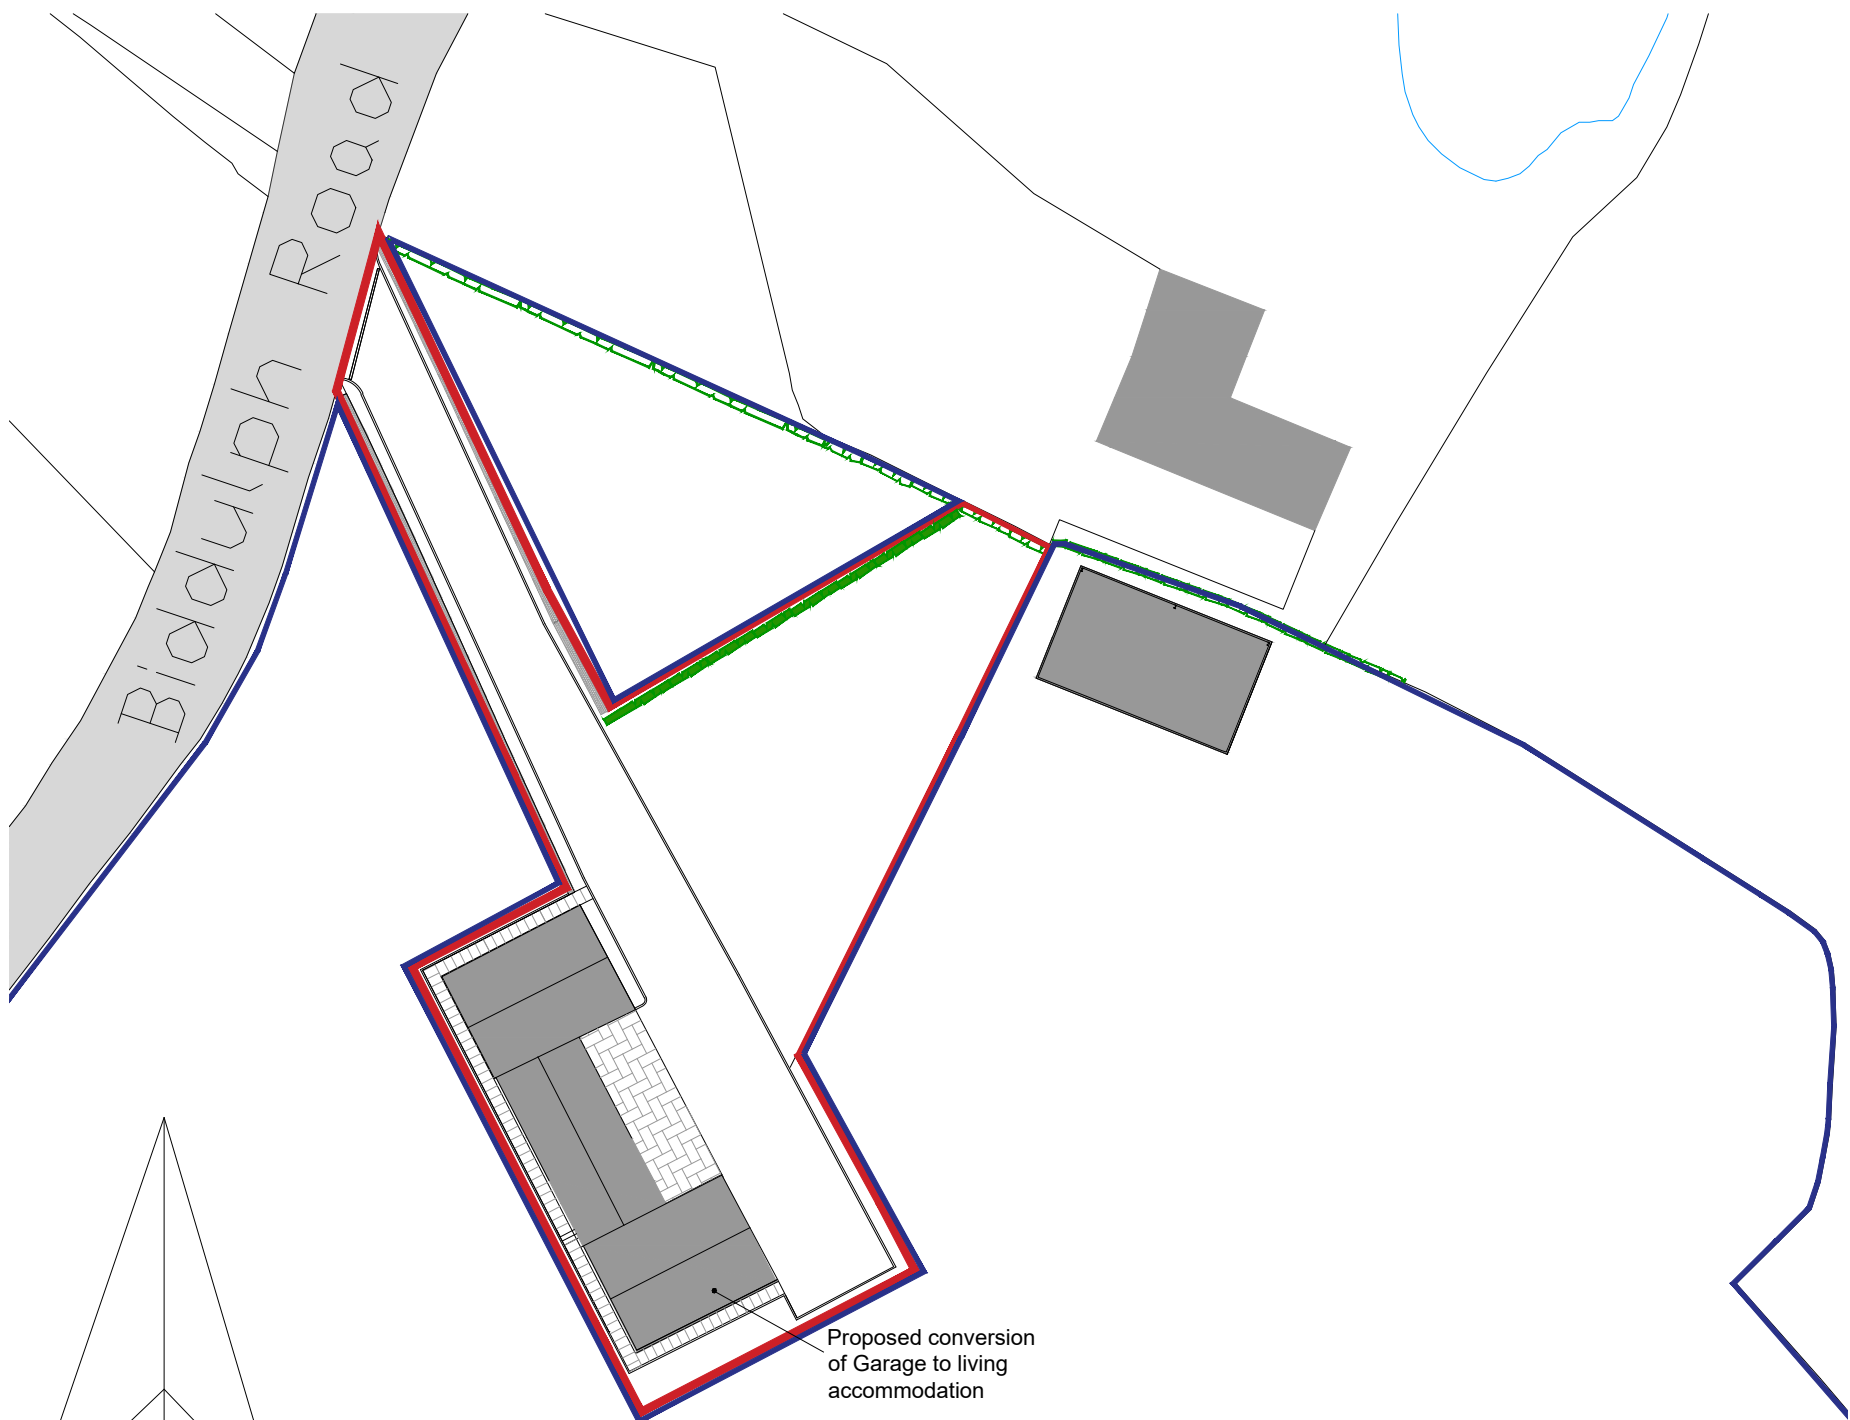

Block Plan 1:500

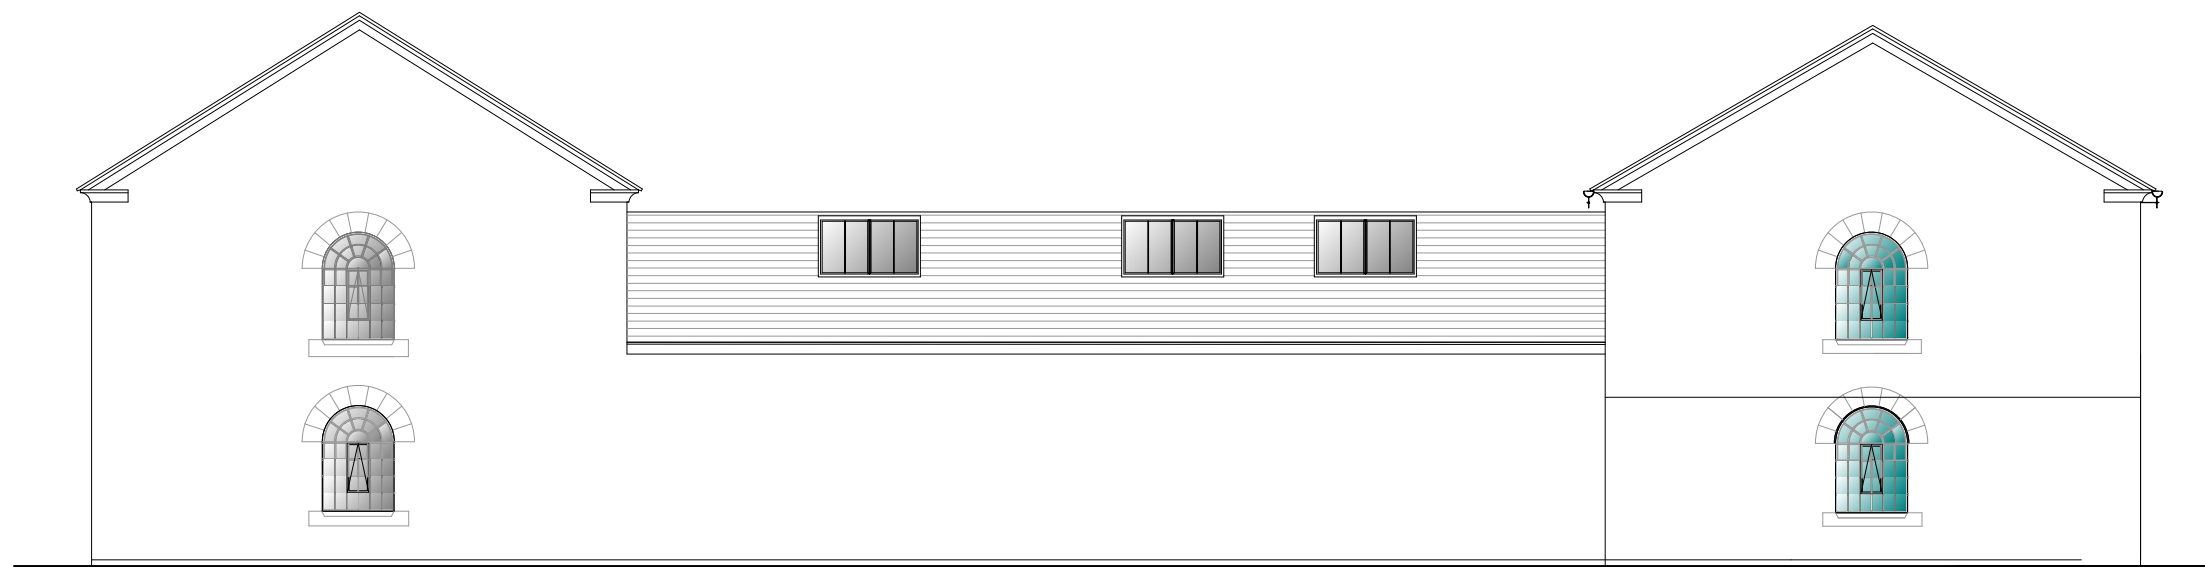

Existing + Proposed South West Elevation
scale 1:100

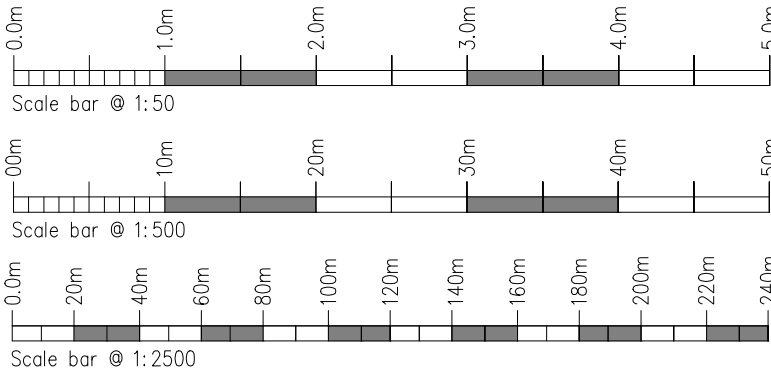

Rev.	Drawn	Comments.	Date


MAC
ARCHITECTURAL DESIGN LTD
Moorland House, 123 Moorland Road, Burslem, ST6 1JD.
T:01782 503302 E:admin@mac-arch.co.uk

Client:
Mr J Foxall


Project:
**Proposed Alterations to
The Old Engine House, Biddulph
Road, Mow Cop, Stoke on Trent,
Staffs. ST7 3PU**

Title:
Plans & Elevations

Status:
Planning.

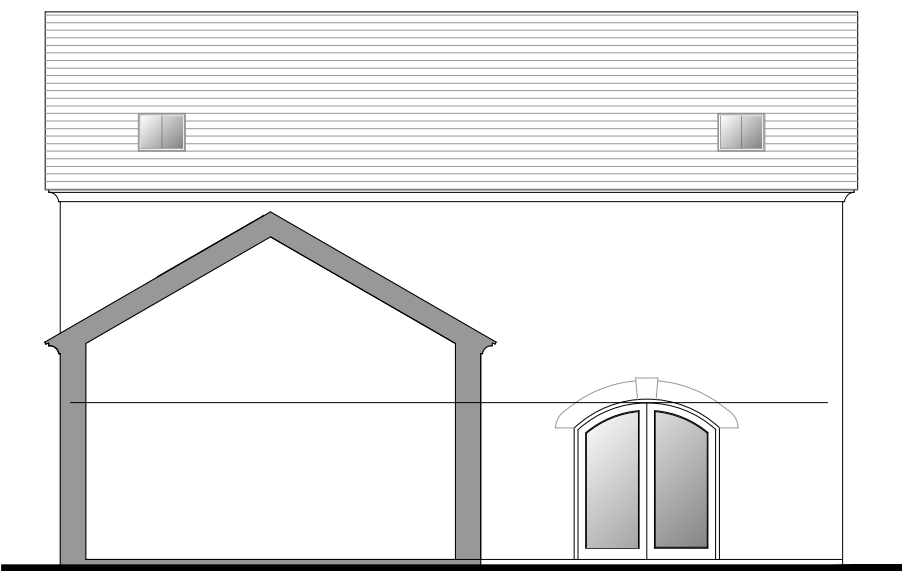

Existing + Proposed South East Elevation
1:100

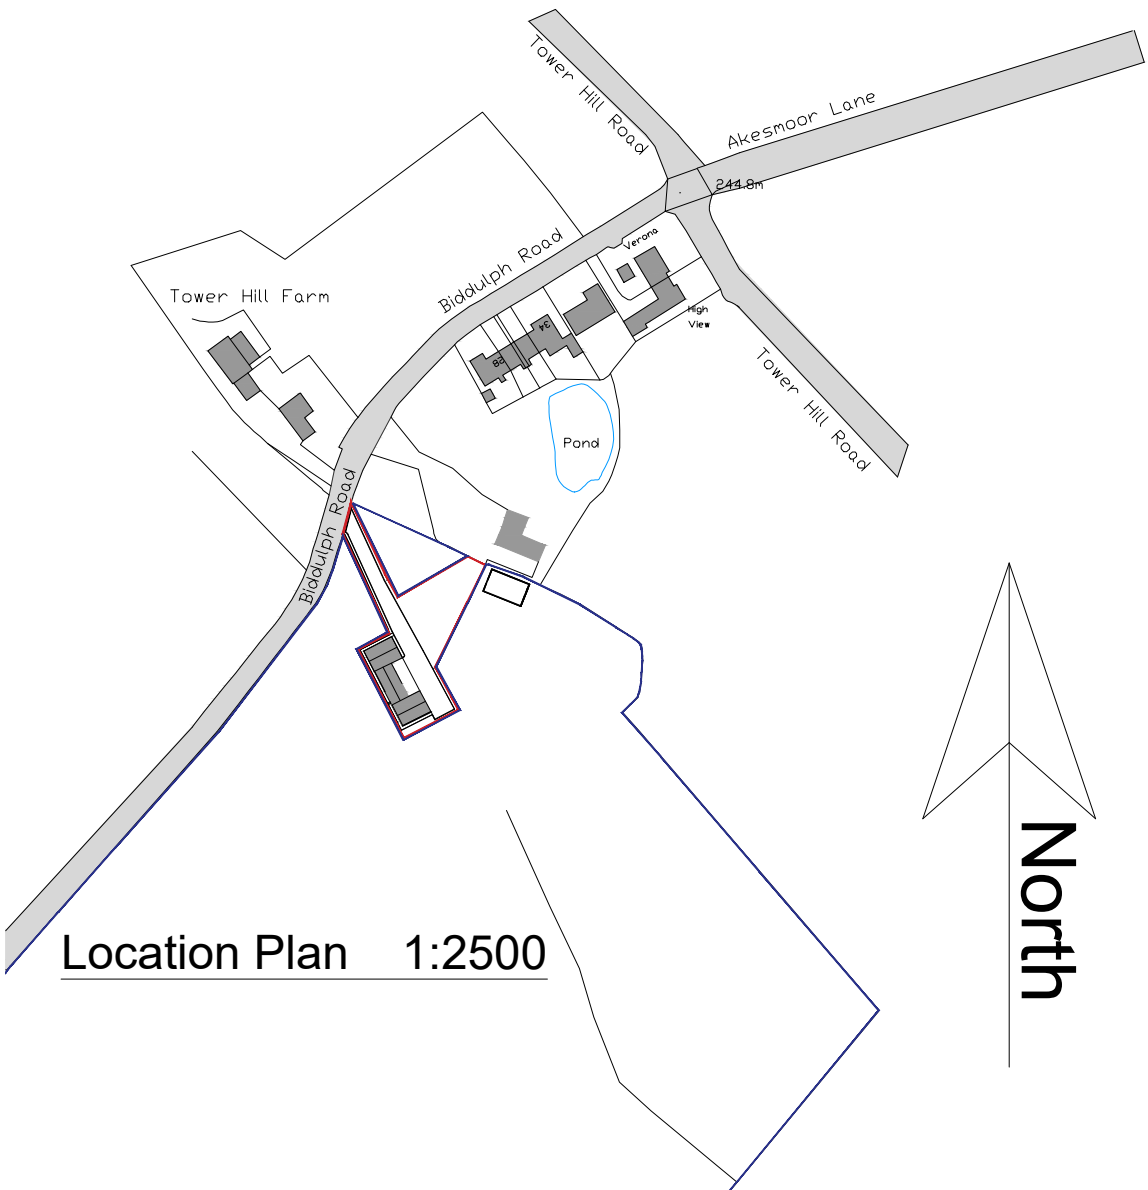

Location Plan 1:2500