


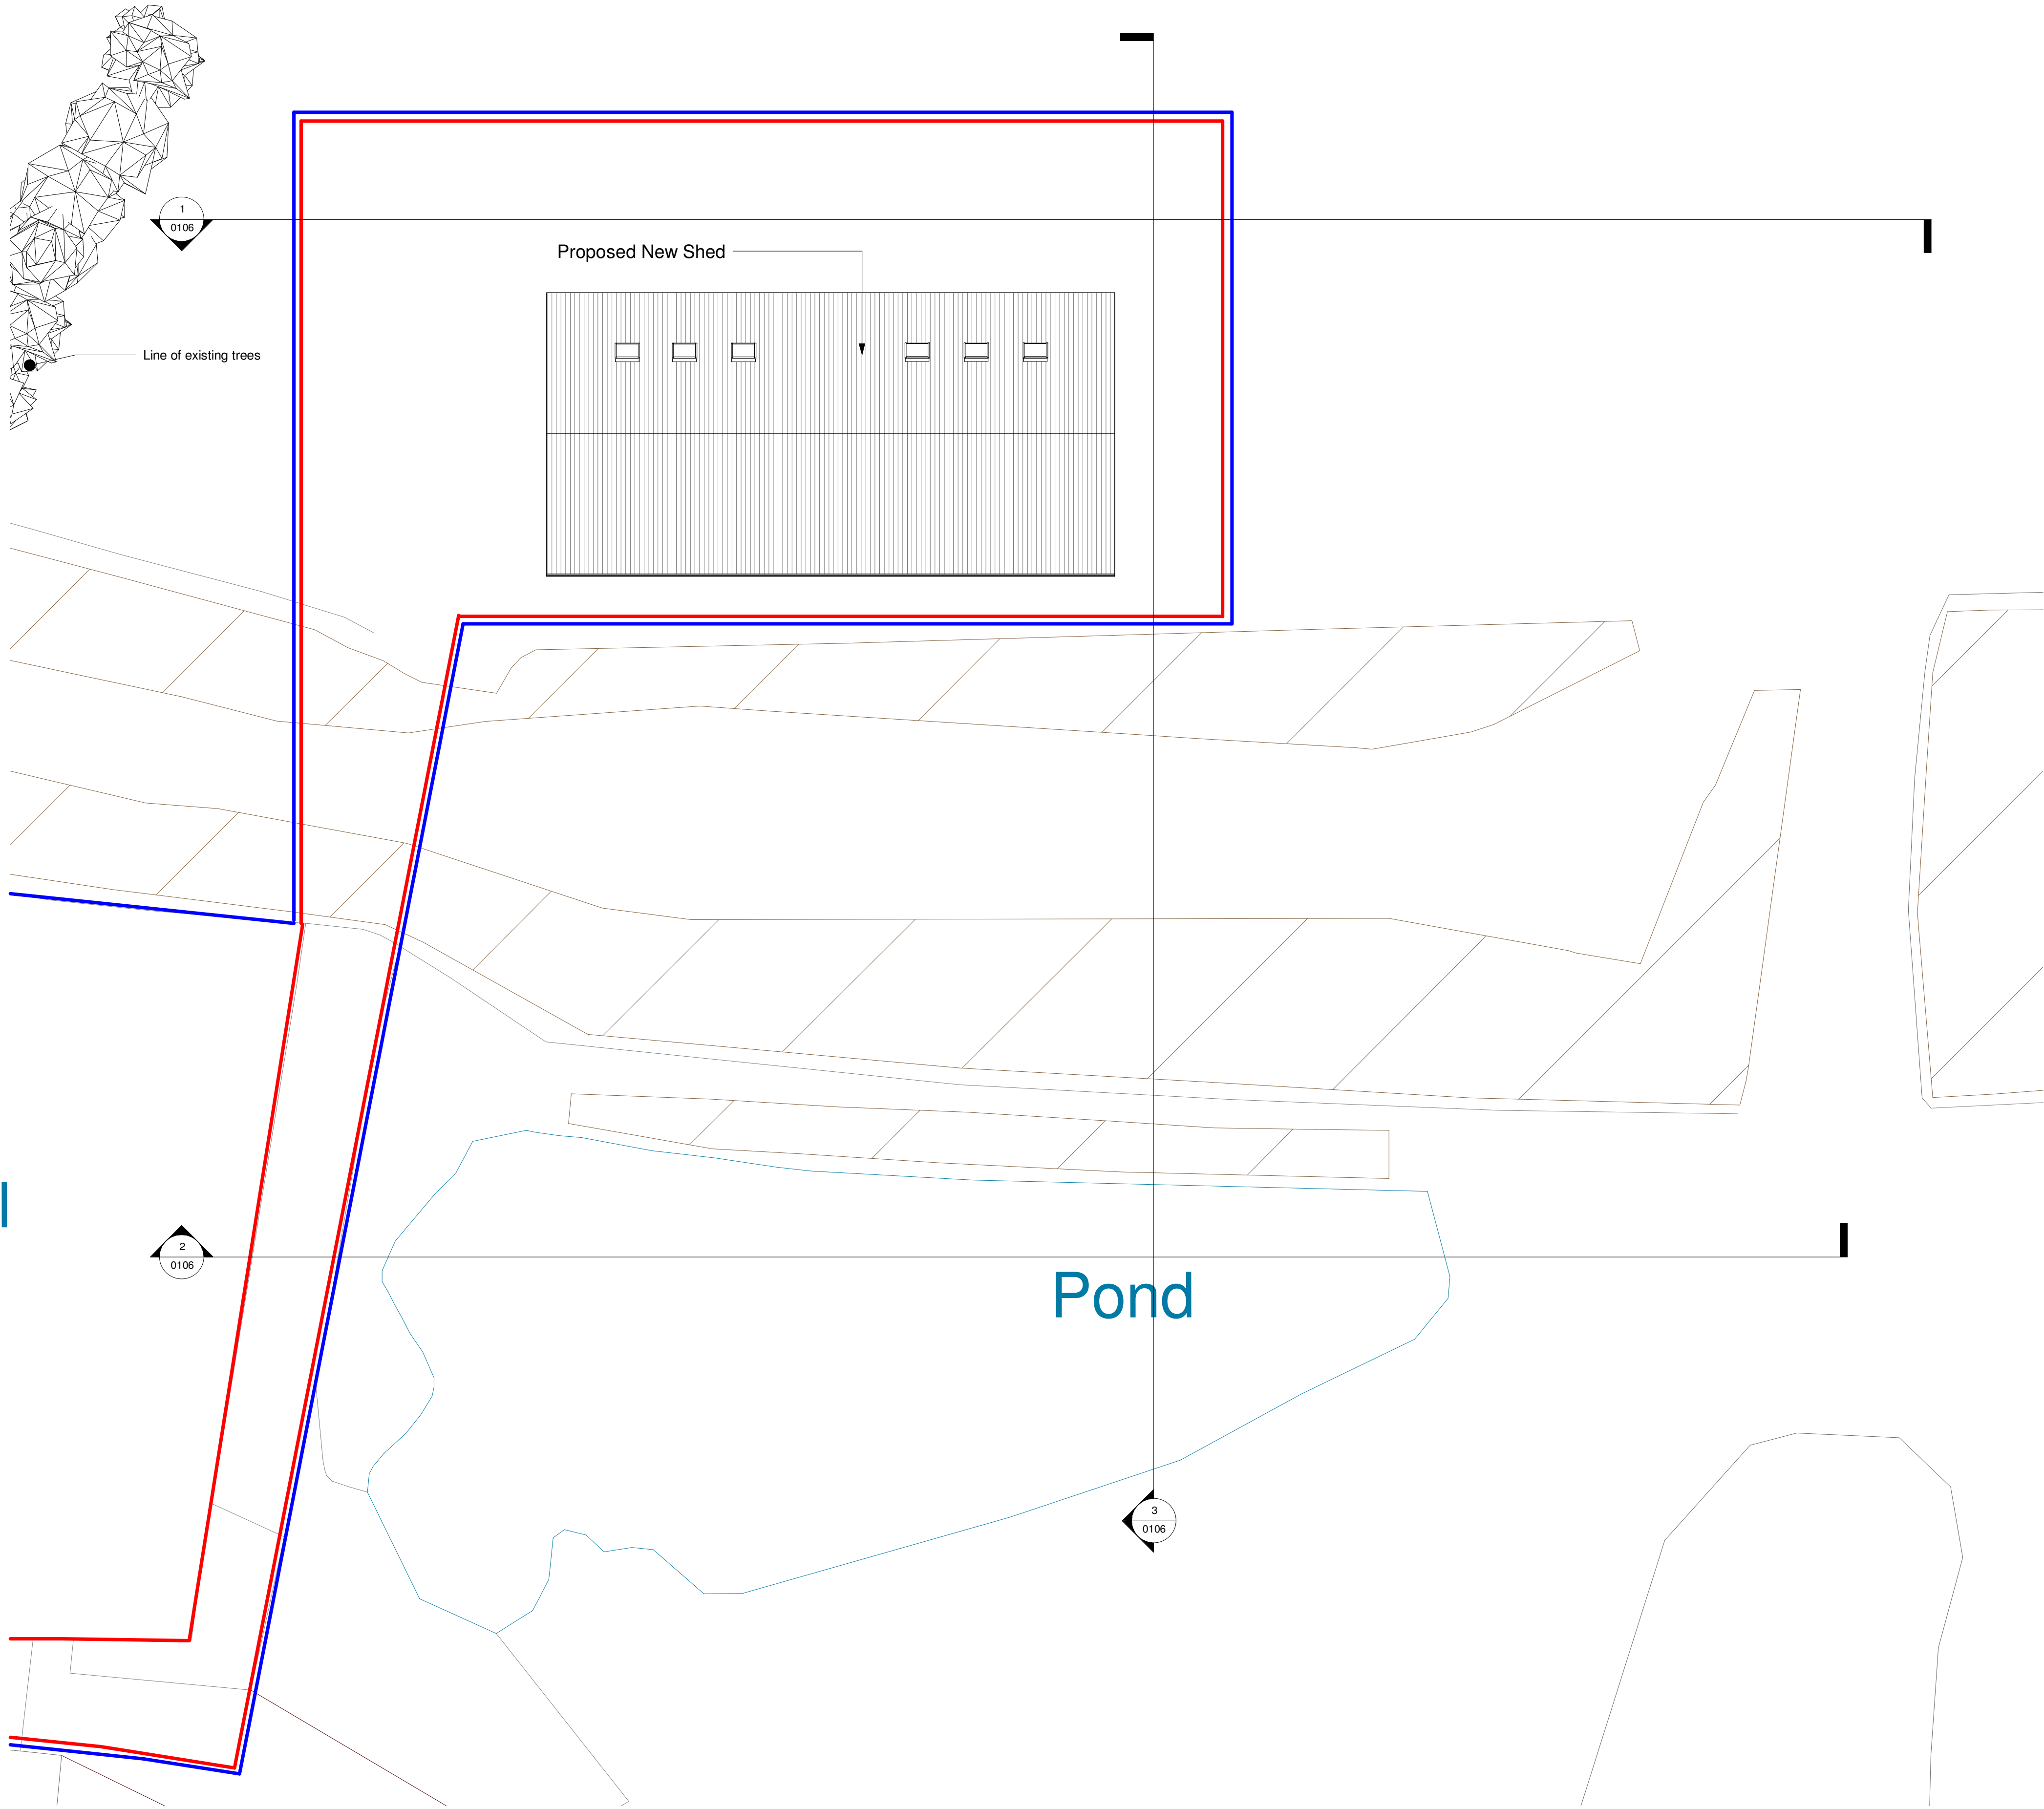

This drawing is subject to Copyright & must not be copied or reproduced without prior consent.

All heights, sizes, levels and dimensions are to be checked on site prior to the commencement of the works any omissions are to be reported to ICI Architecture Studio at once.

Figured dimensions are to be taken in preference to scaling and any errors are to be reported to us.

This drawing has been prepared in accordance with the CDM (Construction Design Management) and all foreseeable design risks to those involved or affected by the construction have been avoided wherever possible.

Rev

Date

By


Detail

A

20.04.26

JK

Updated Sections for LPA

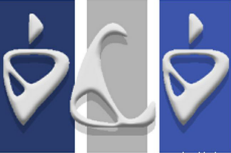

ICI ARCHITECTURE STUDIO

| Inspire | Create | Innovate

Tel: 01260 602 005

www.ICI-Architecture.co.uk

Drawing status

Planning Application

Client

Whiston Hall Golf Course

Project/Location

Proposed New Shed

Whiston Hall Hotel

Black Lane,

Whiston,

ST10 2HZ

Drawing title

Proposed Site Plan

Scale(s)

Date

Drawn

Checked

Job Number

1 : 200

30/07/25

JK

JK

2022

@A1

Drawing number

Revision

2022-XX-XX-XX-DR-A-0104

A

Proposed Site Plan
1 : 200

