




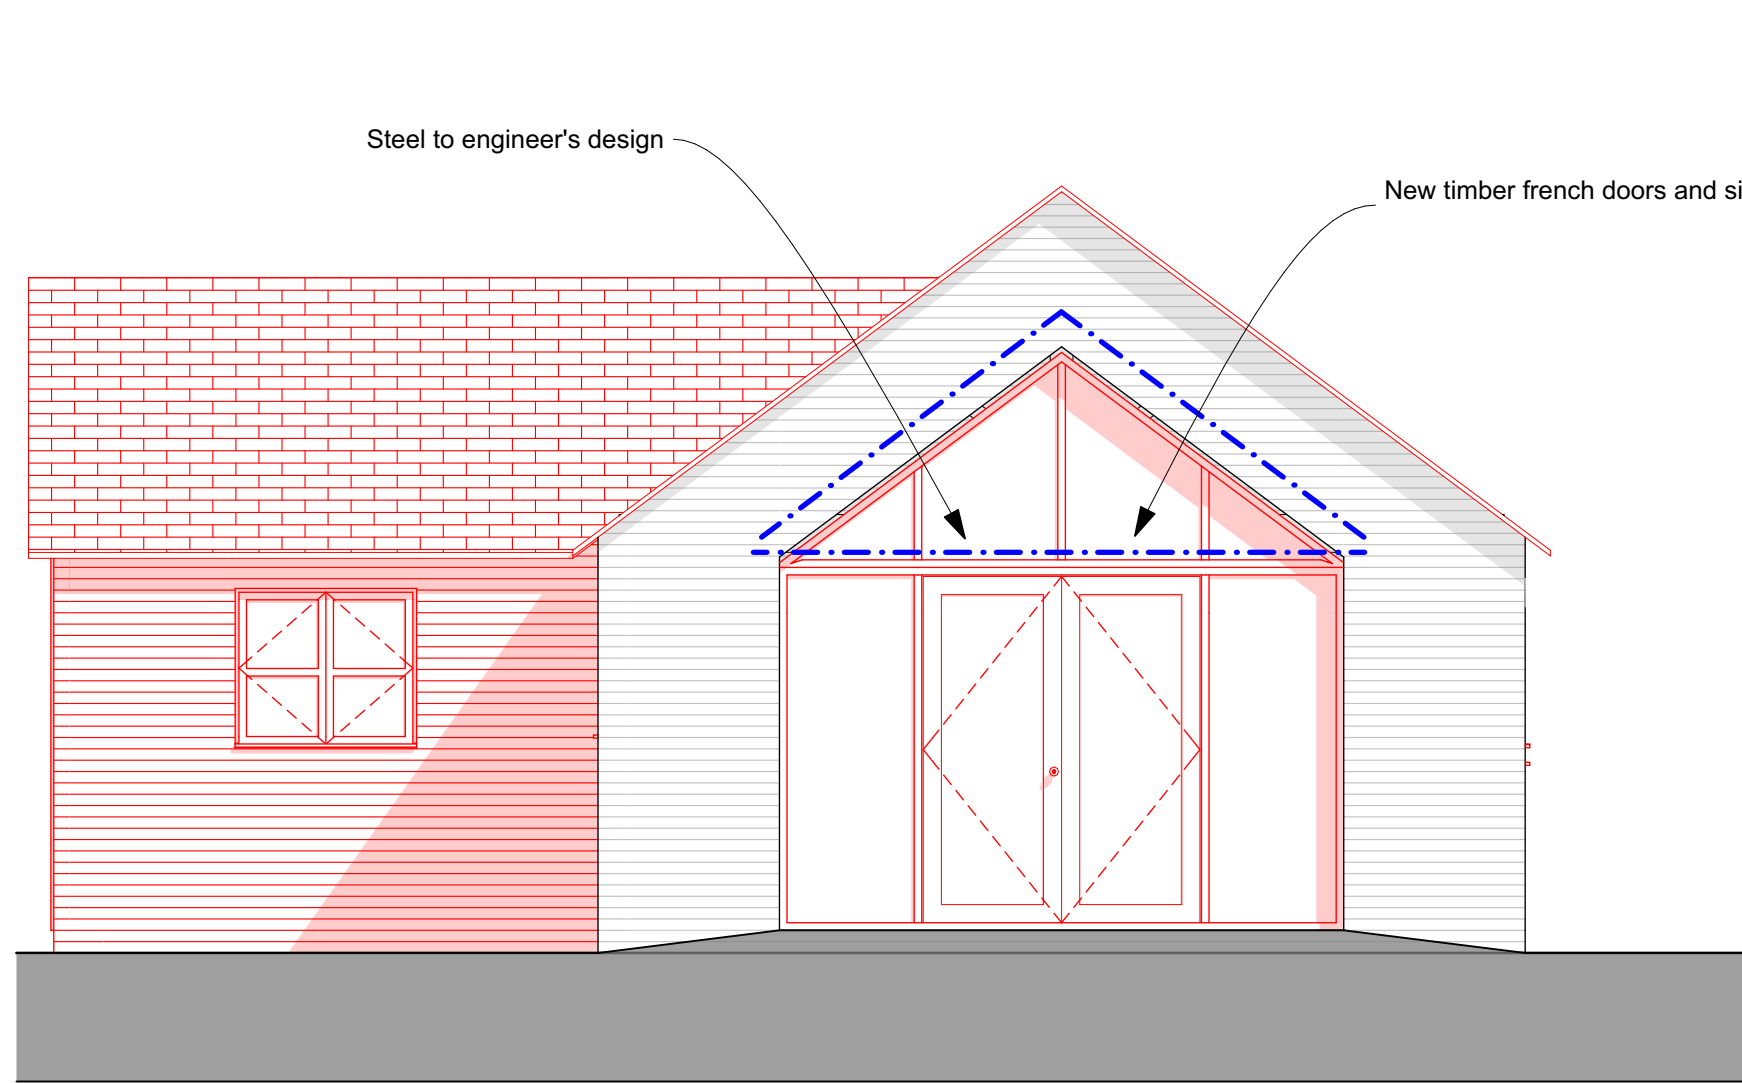


1:50 Side Elevation

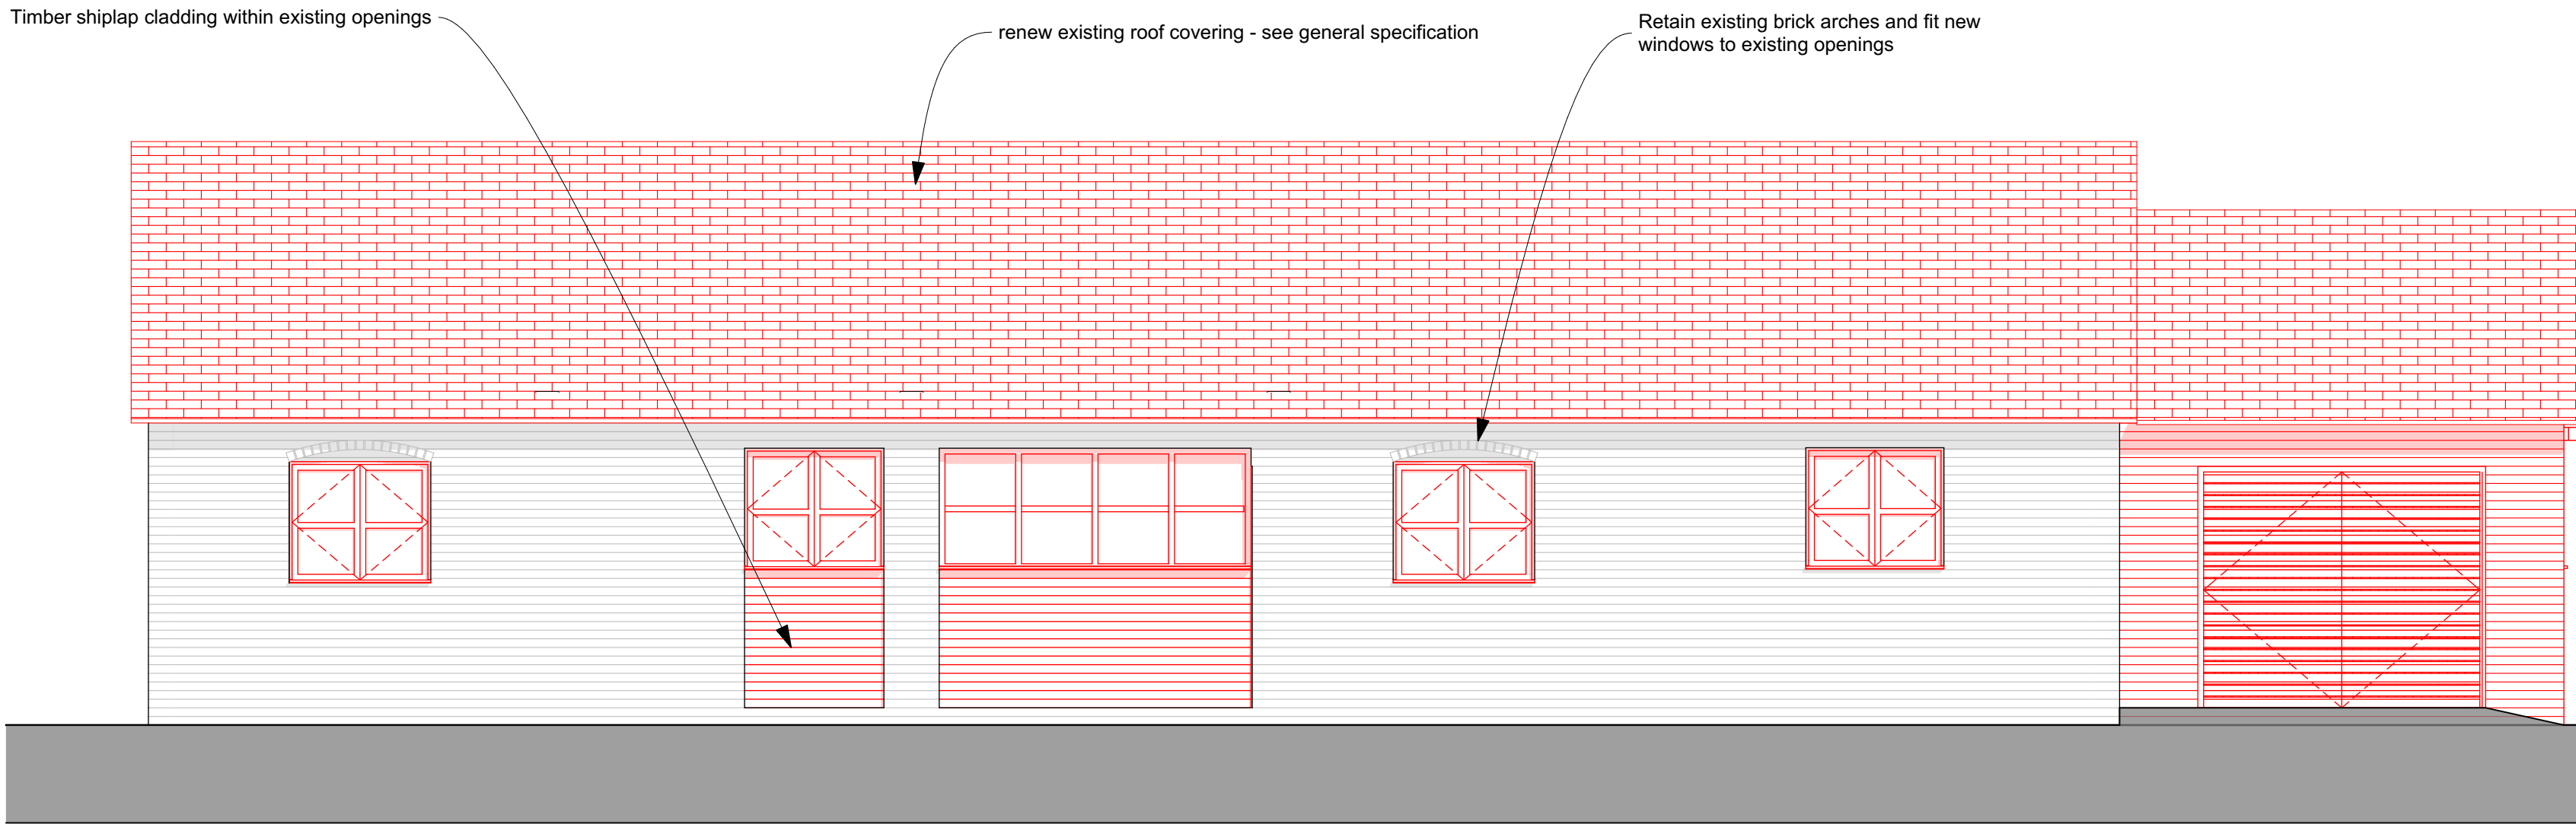

1:50 Rear Elevation

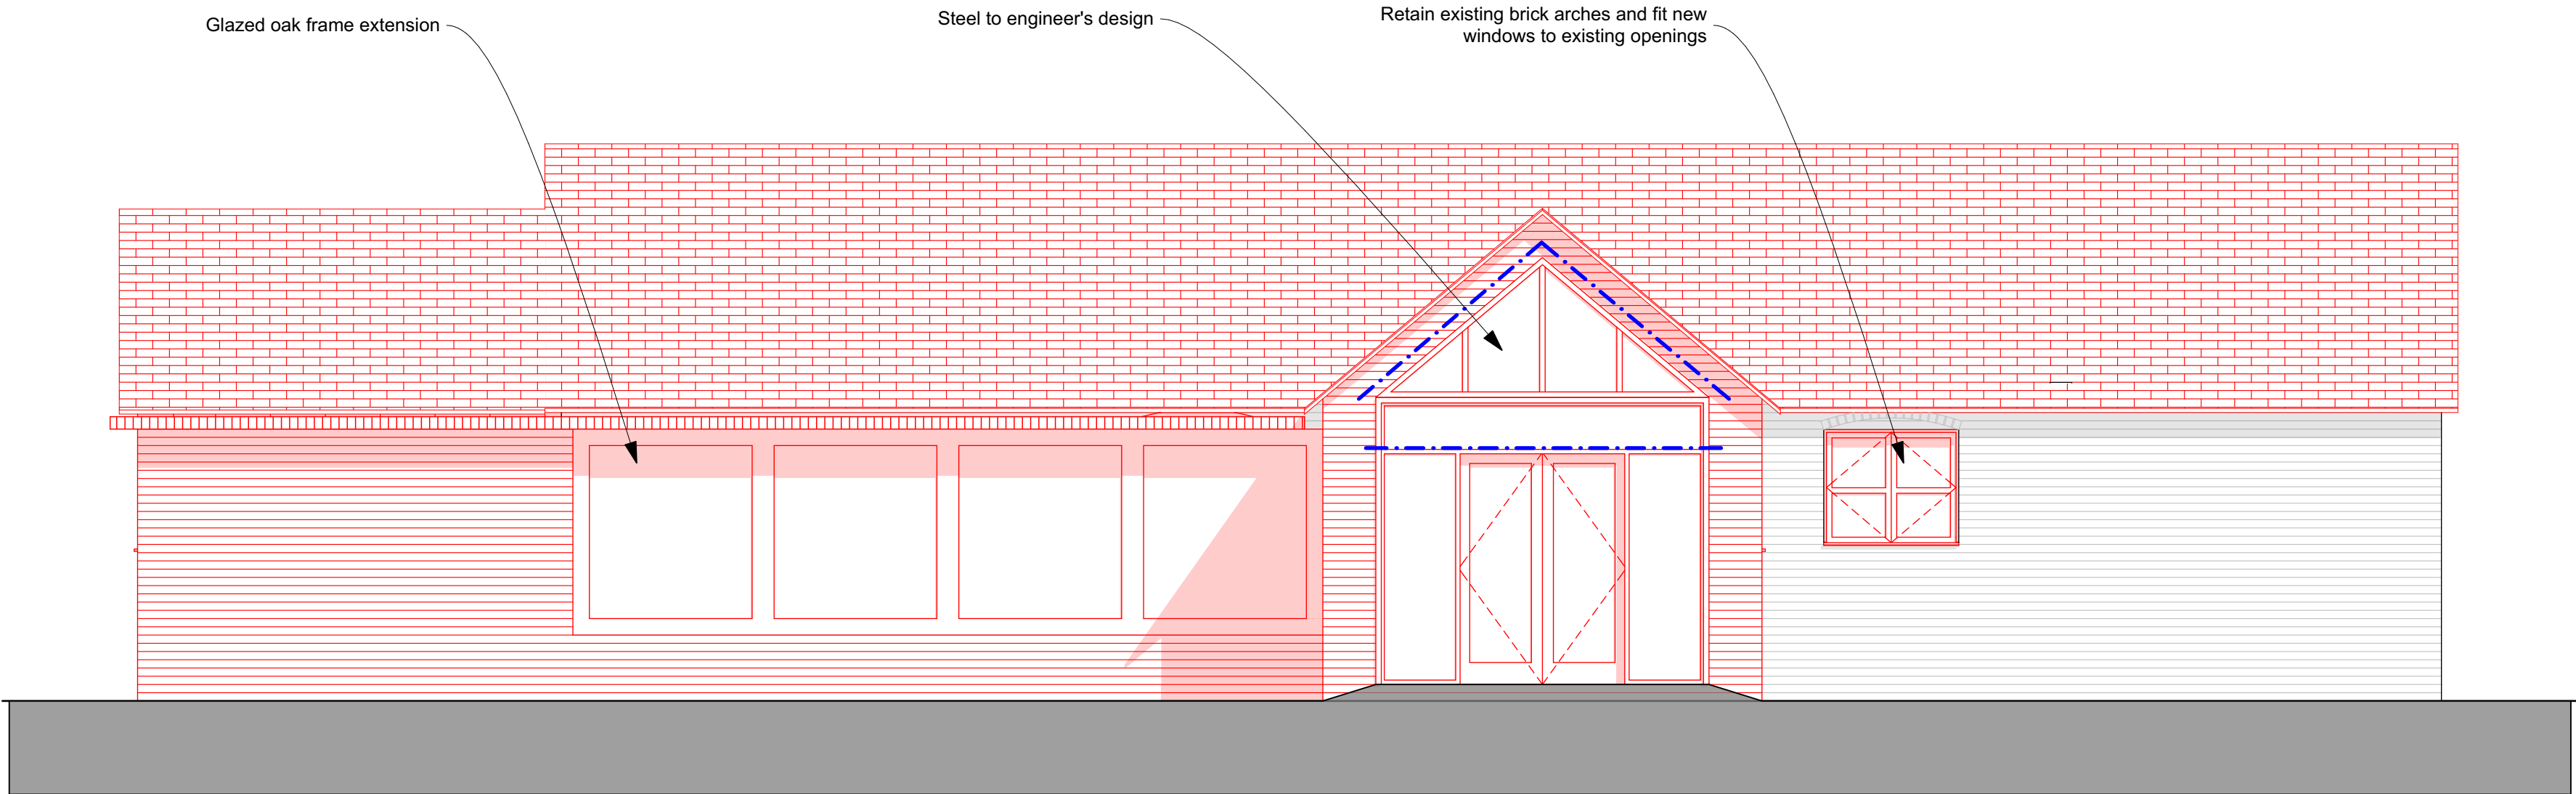

1:50 Front Elevation

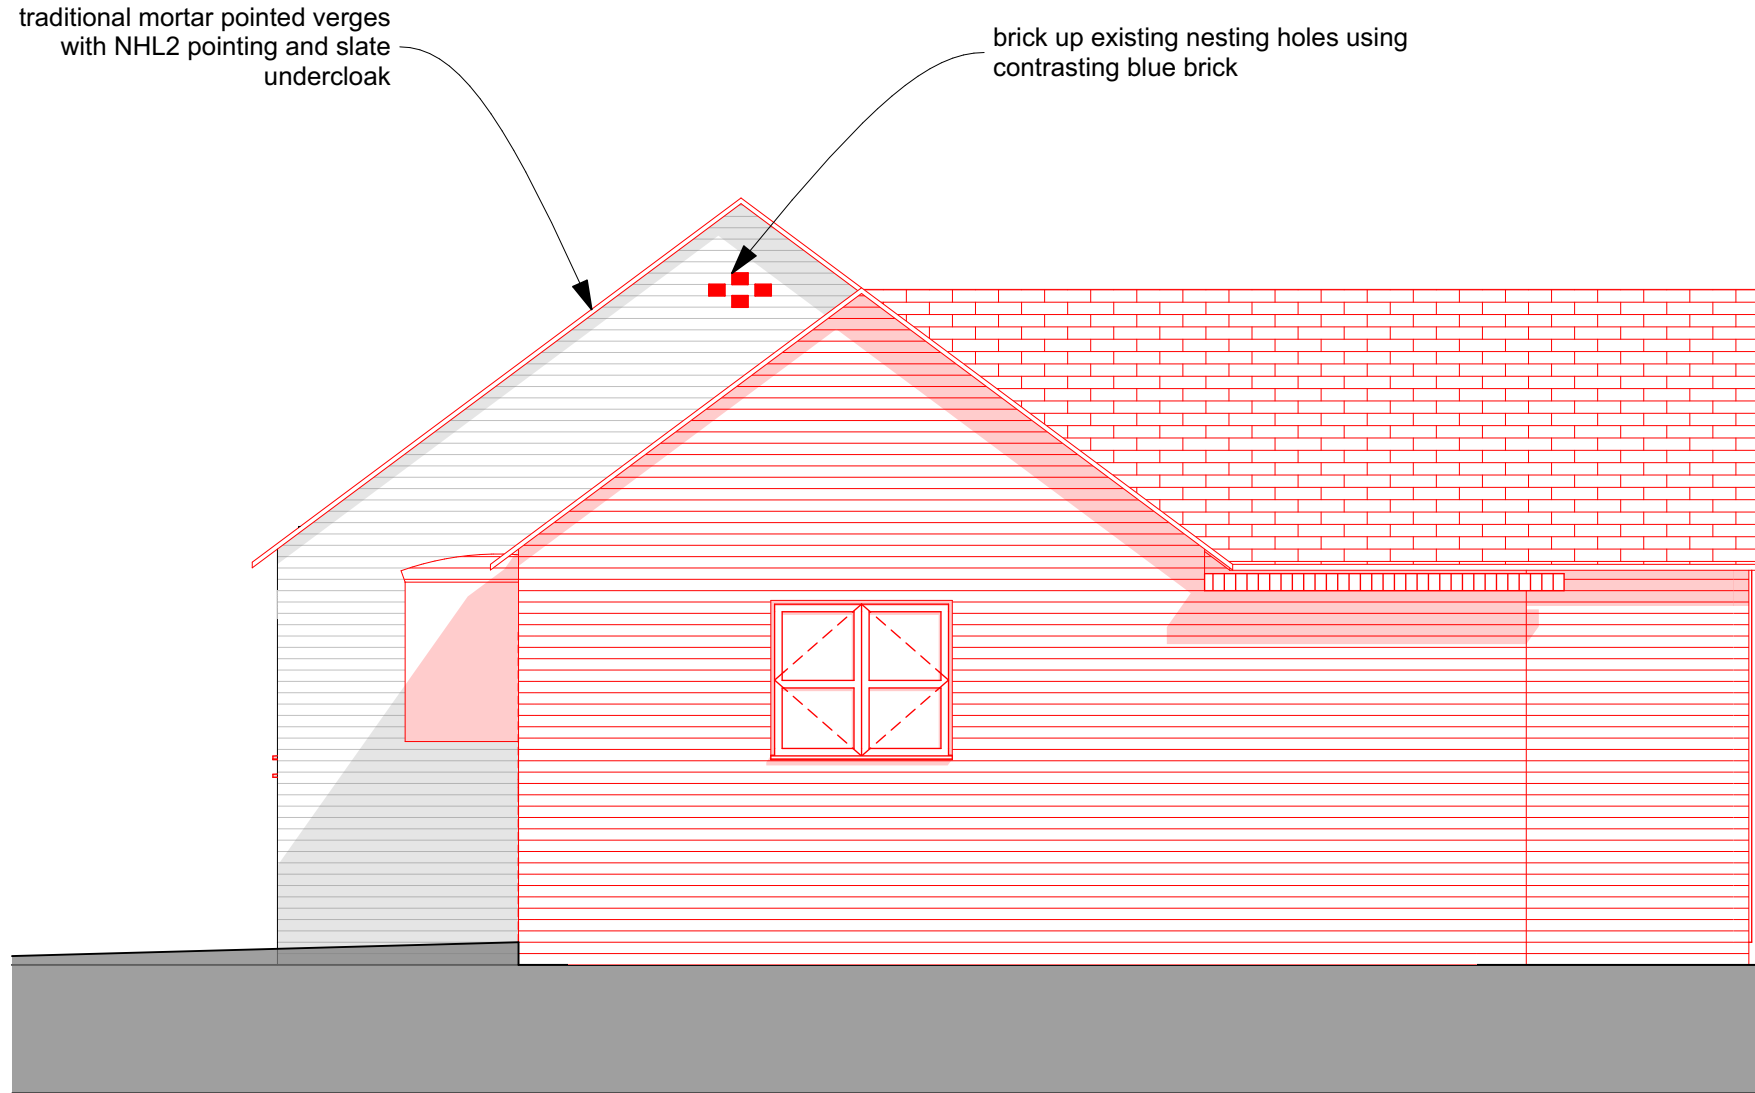

1:50 Side Elevation



1:30.77 Front Elevation Perspective



1:36.36 Rear Elevation Perspective

Drawing Number 117-03-05A	Revision ID A	Revised Comment	Date	By:
Project Mr. S. Bagnall - Barn Conversion, Leek Road, Cellarhead				
Title Elevations as Proposed (PLANNING)				
01782 777000 admin@cruciform.com www.cruciform.com				
Lynedale Business Centre Hooters Hall Road Newcastle-under-Lyme ST5 9QF				
ARCHITECTURE HERITAGE PLANNING CRUCI FORM				

Quality control has been carried out for the accuracy of this plan. It is the responsibility of the client to ensure that the information and data provided is correct and that the information and data is used for the intended purpose. The architect is not responsible for the accuracy of the information and data provided by the client. 