


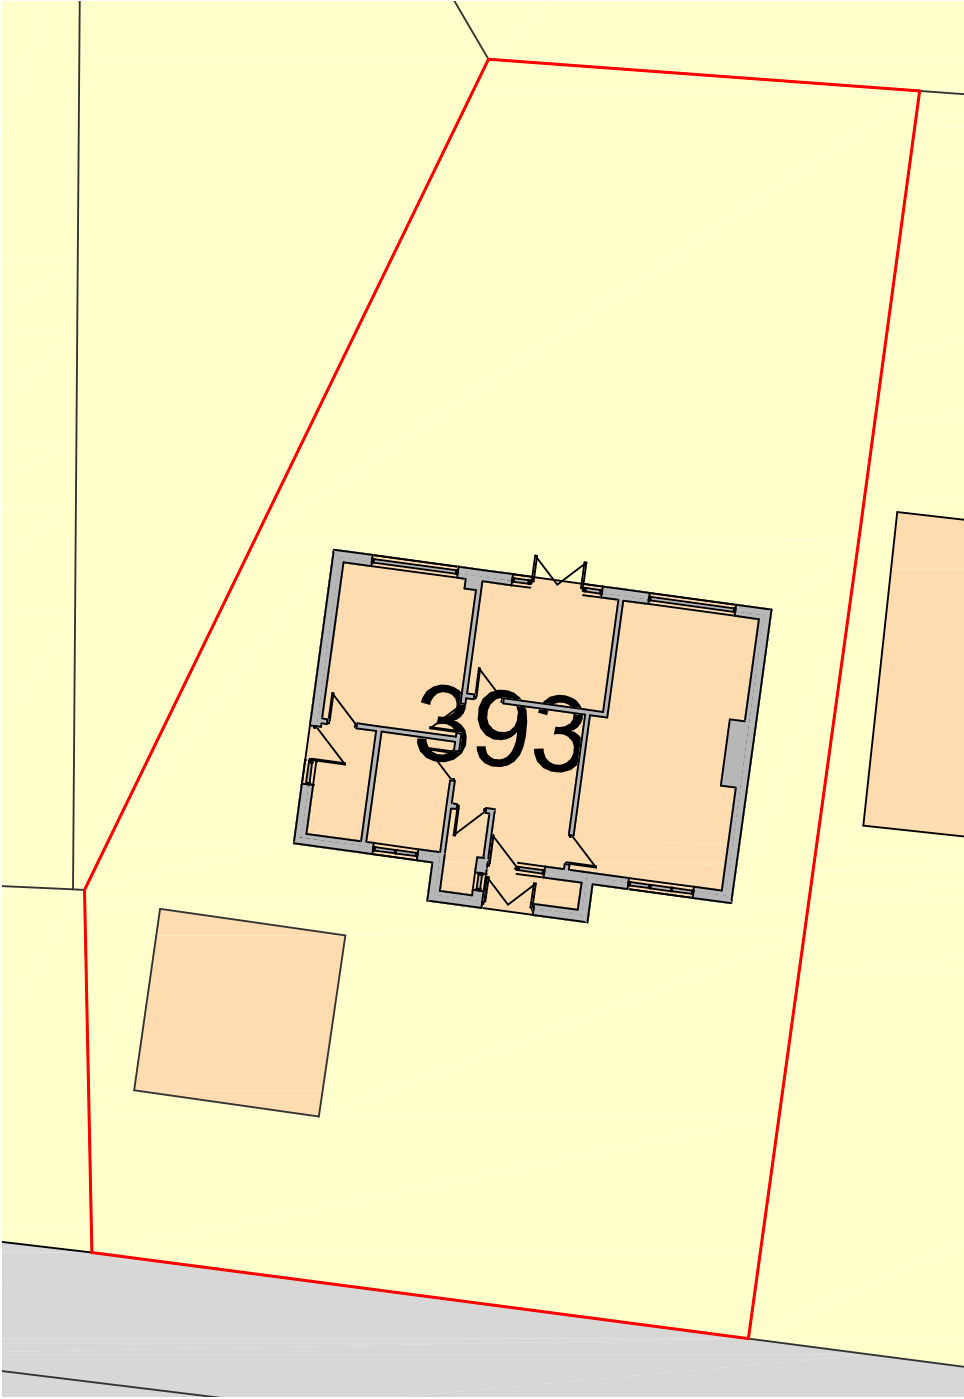


Site Plan as Existing

Metres



SCALE 1:200

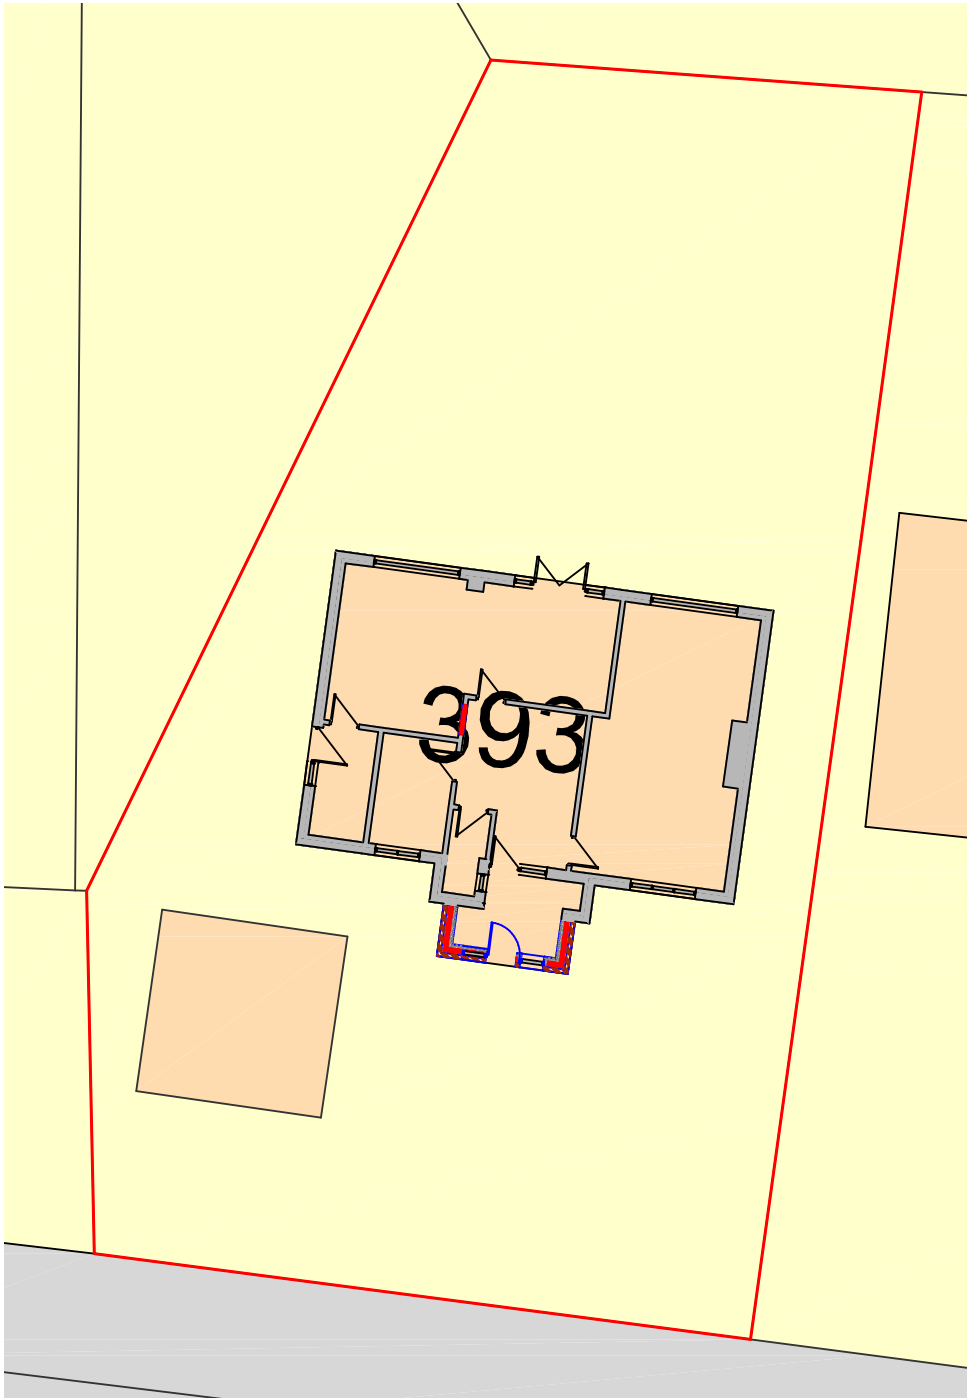


Site Plan as Proposed

Metres



SCALE 1:200

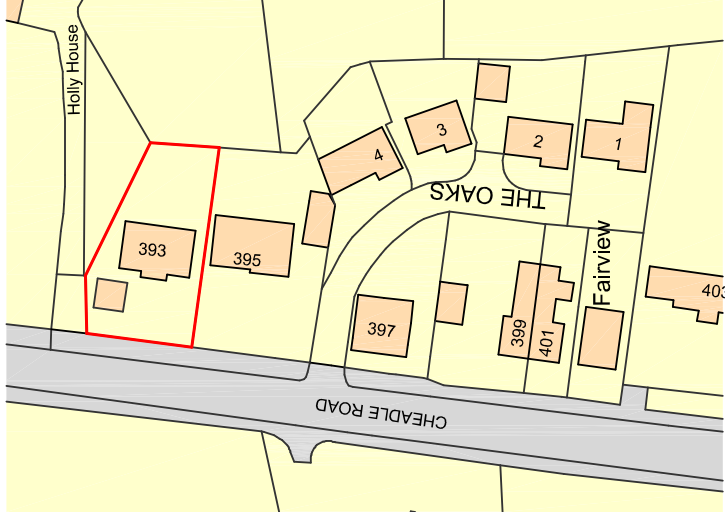

Ordnance Survey, (c) Crown Copyright 2026. All rights reserved. Licence number 100022432

Site Location Plan

Metres



SCALE 1:1250

DBD Architectural Consultancy Ltd ©2026

1. Copyright is vested with DBD Architectural Consultancy Ltd.
2. All dimensions to be checked on site before proceeding.
3. Contractor to check/adjust dimensions of new work to suit existing conditions. Do not assume existing structure or details are plumb, square or level.
4. Contractor must notify the architect of any discrepancies before proceeding.
5. All drawings to be read in conjunction with all other consultants drawings and specs.

Rev	Date	Description



DBD Architectural Consultancy Ltd
50 Broad Street, Leek,
Staffordshire, ST13 5NS
01538 383118
mail@dbdconsultants.co.uk
www.dbdconsultants.co.uk

J & J Johnson
393 Cheadle Road
Cheadle
ST13 7BH

Client

Internal alterations and
porch extension

Project

Site Plans

Rev

Sheet: Planning	Size: A3	Date: 21.04.2026	Job No: 2818
Scale: 1:200			Drawing Number: PL 01

