




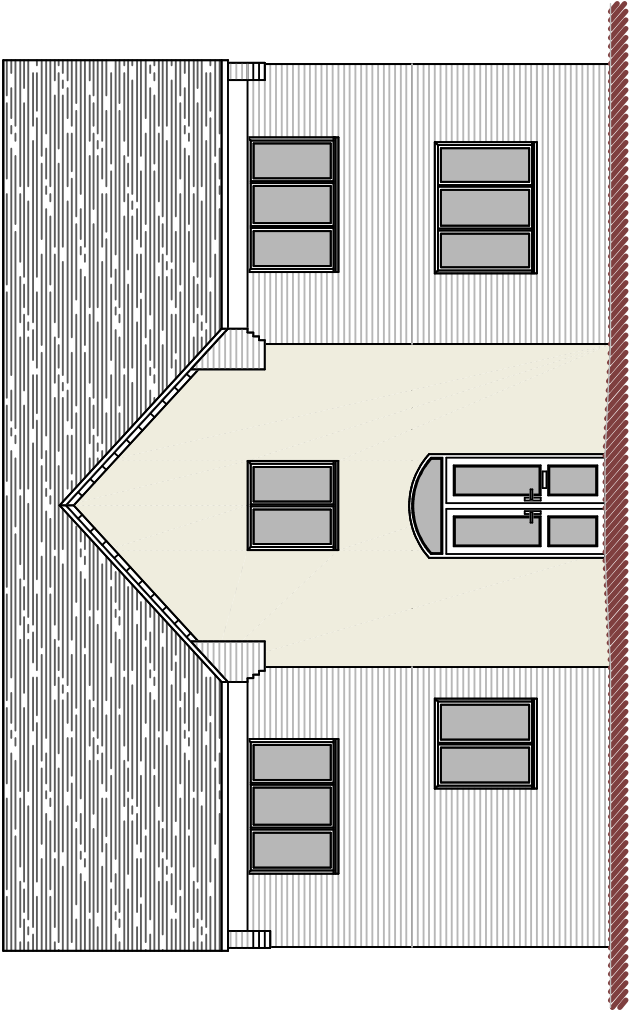


Front Elevation

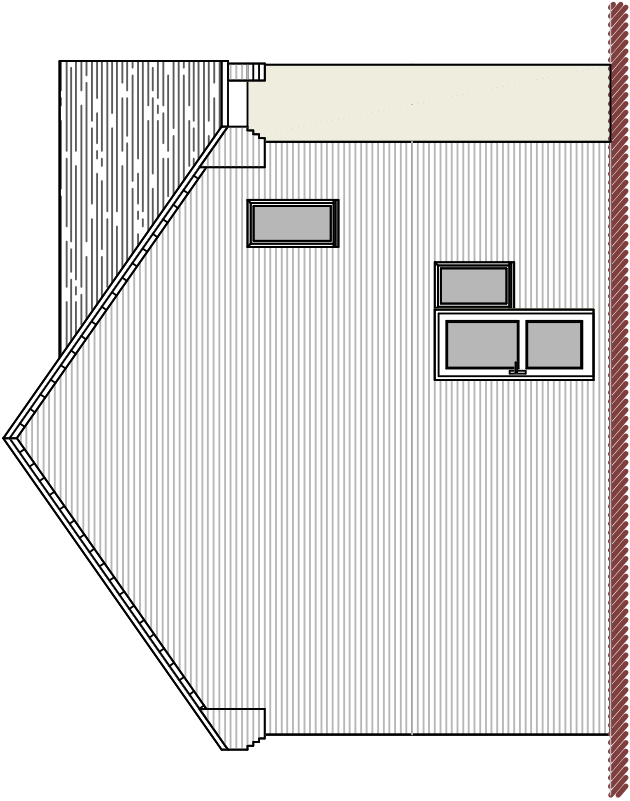

Side Elevation

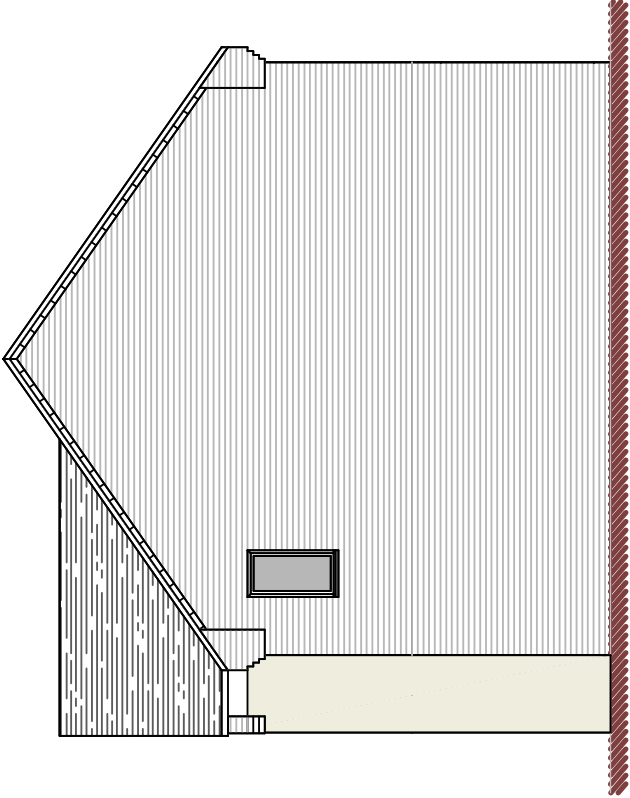


Side Elevation

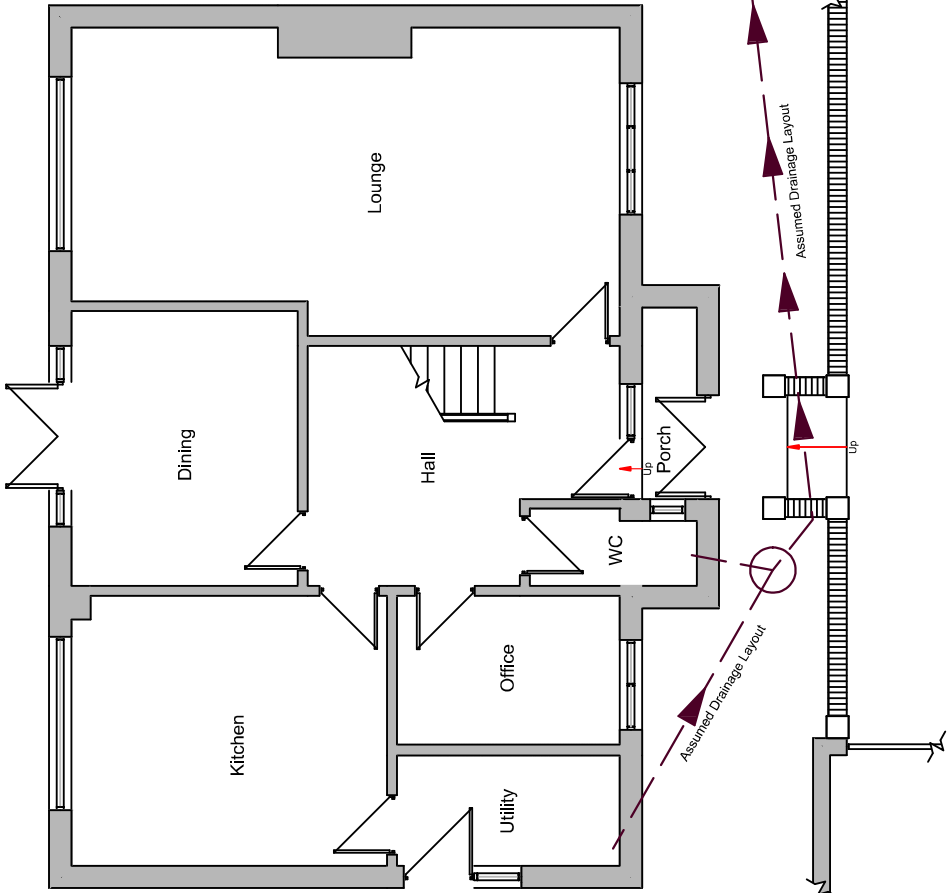

Ground Floor Plan (as Existing)



SCALE 1:100

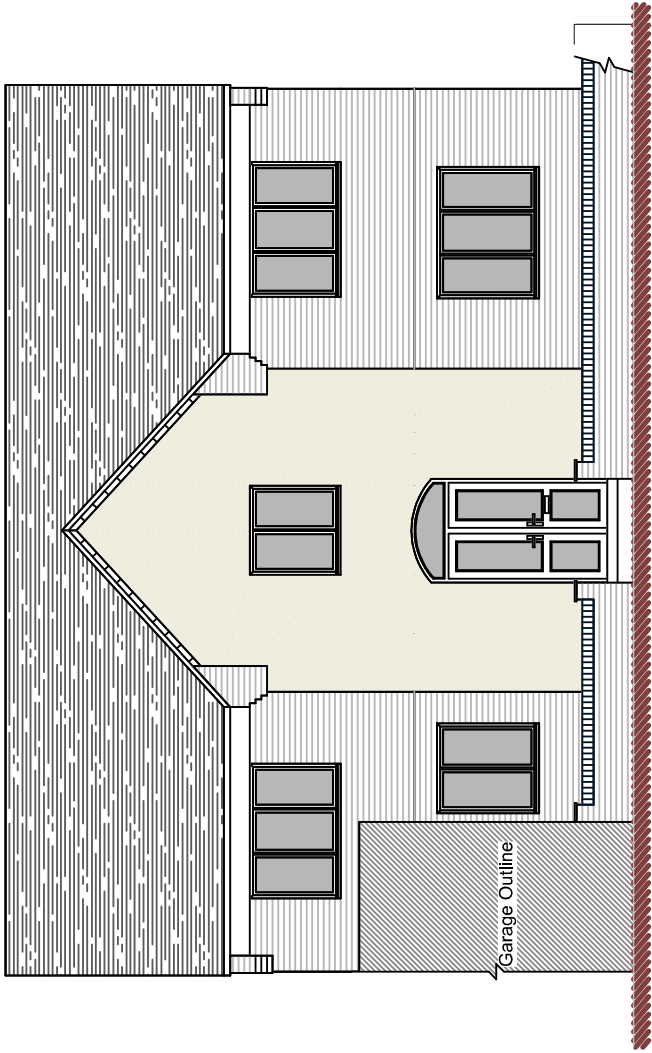

Front Elevation

DBD Architectural Consultancy Ltd ©2026

1. Copyright is vested with DBD Architectural Consultancy Ltd.
2. All dimensions to be checked on site before proceeding.
3. Contractor to check/adjust dimensions of new work to suit existing conditions. Do not assume existing structure or details are plumb, square or level.
4. Contractor must notify the architect of any discrepancies before proceeding.
5. All drawings to be read in conjunction with all other consultants drawings and specs.

Rev	Date	Description



DBD Architectural Consultancy Ltd
50 Broad Street, Leek,
Staffordshire, ST13 5NS
01538 383118
mailto:dbdconsultants.co.uk
www.dbdconsultants.co.uk

J & J Johnson
393 Cheddle Road
Cheddleton
ST13 7BH

Client

Internal alterations and
porch extension

Project

Title

Plans as Existing

Stage: Planning
Size: A3
Scale: 1:100

Date: 17.04.2026
Job No: 2618

Drawing Number: **PL02**