


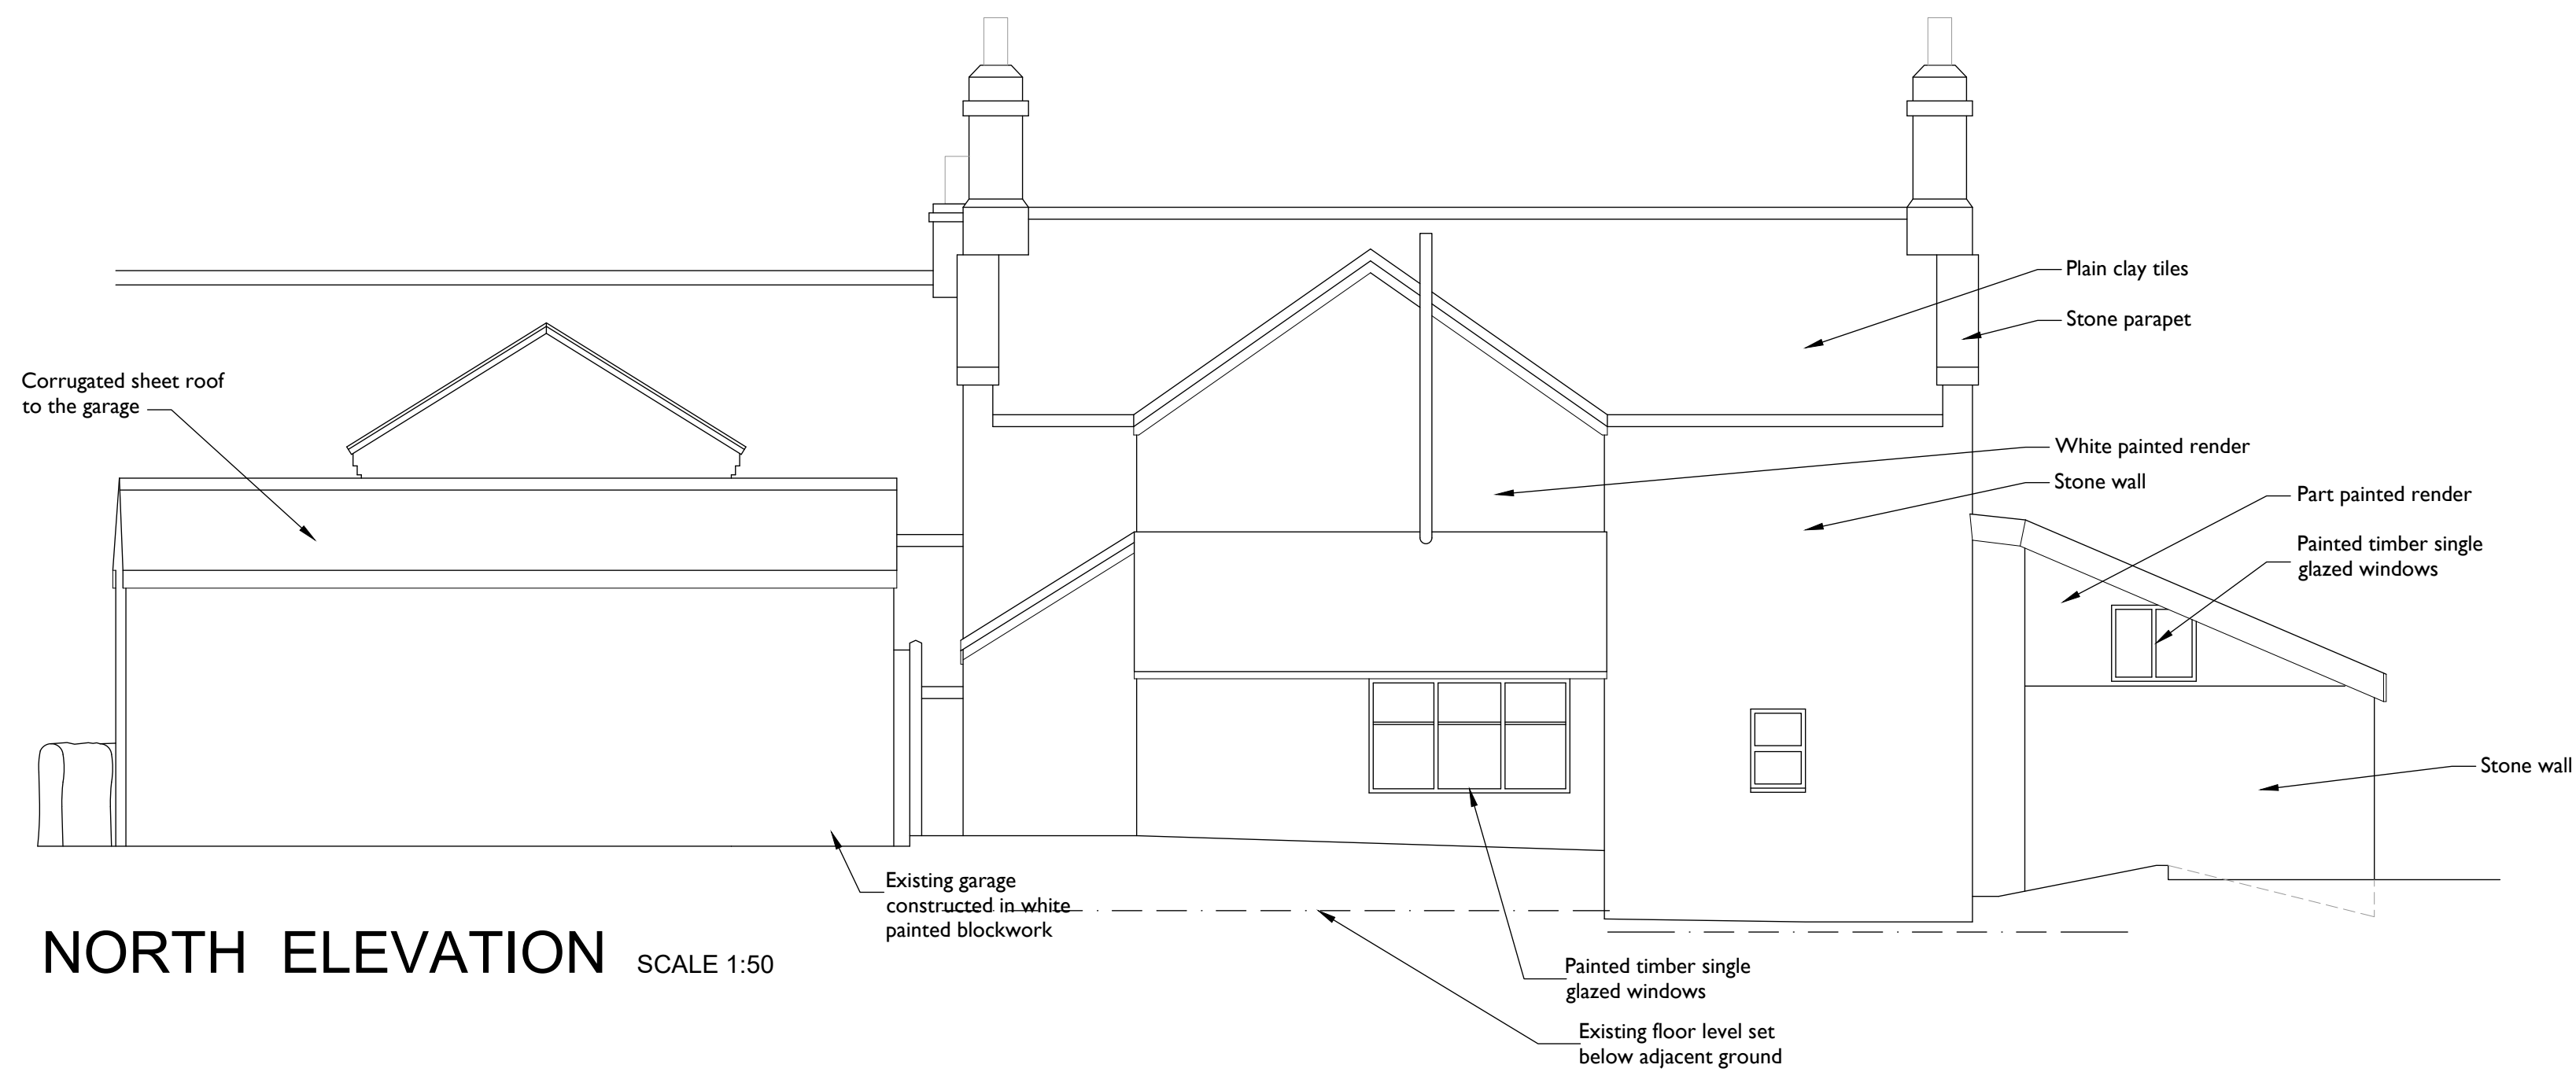


NORTH ELEVATION SCALE 1:50



NORTH ELEVATION SCALE 1:100




SOUTH ELEVATION SCALE 1:100

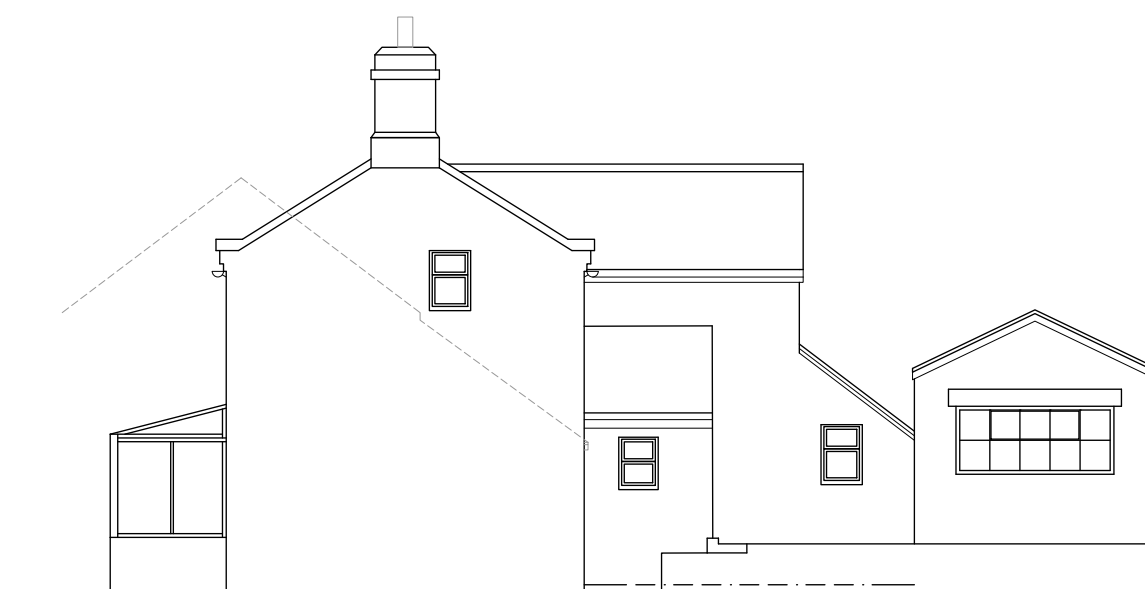


EAST ELEVATION SCALE 1:100




WEST ELEVATION SCALE 1:100

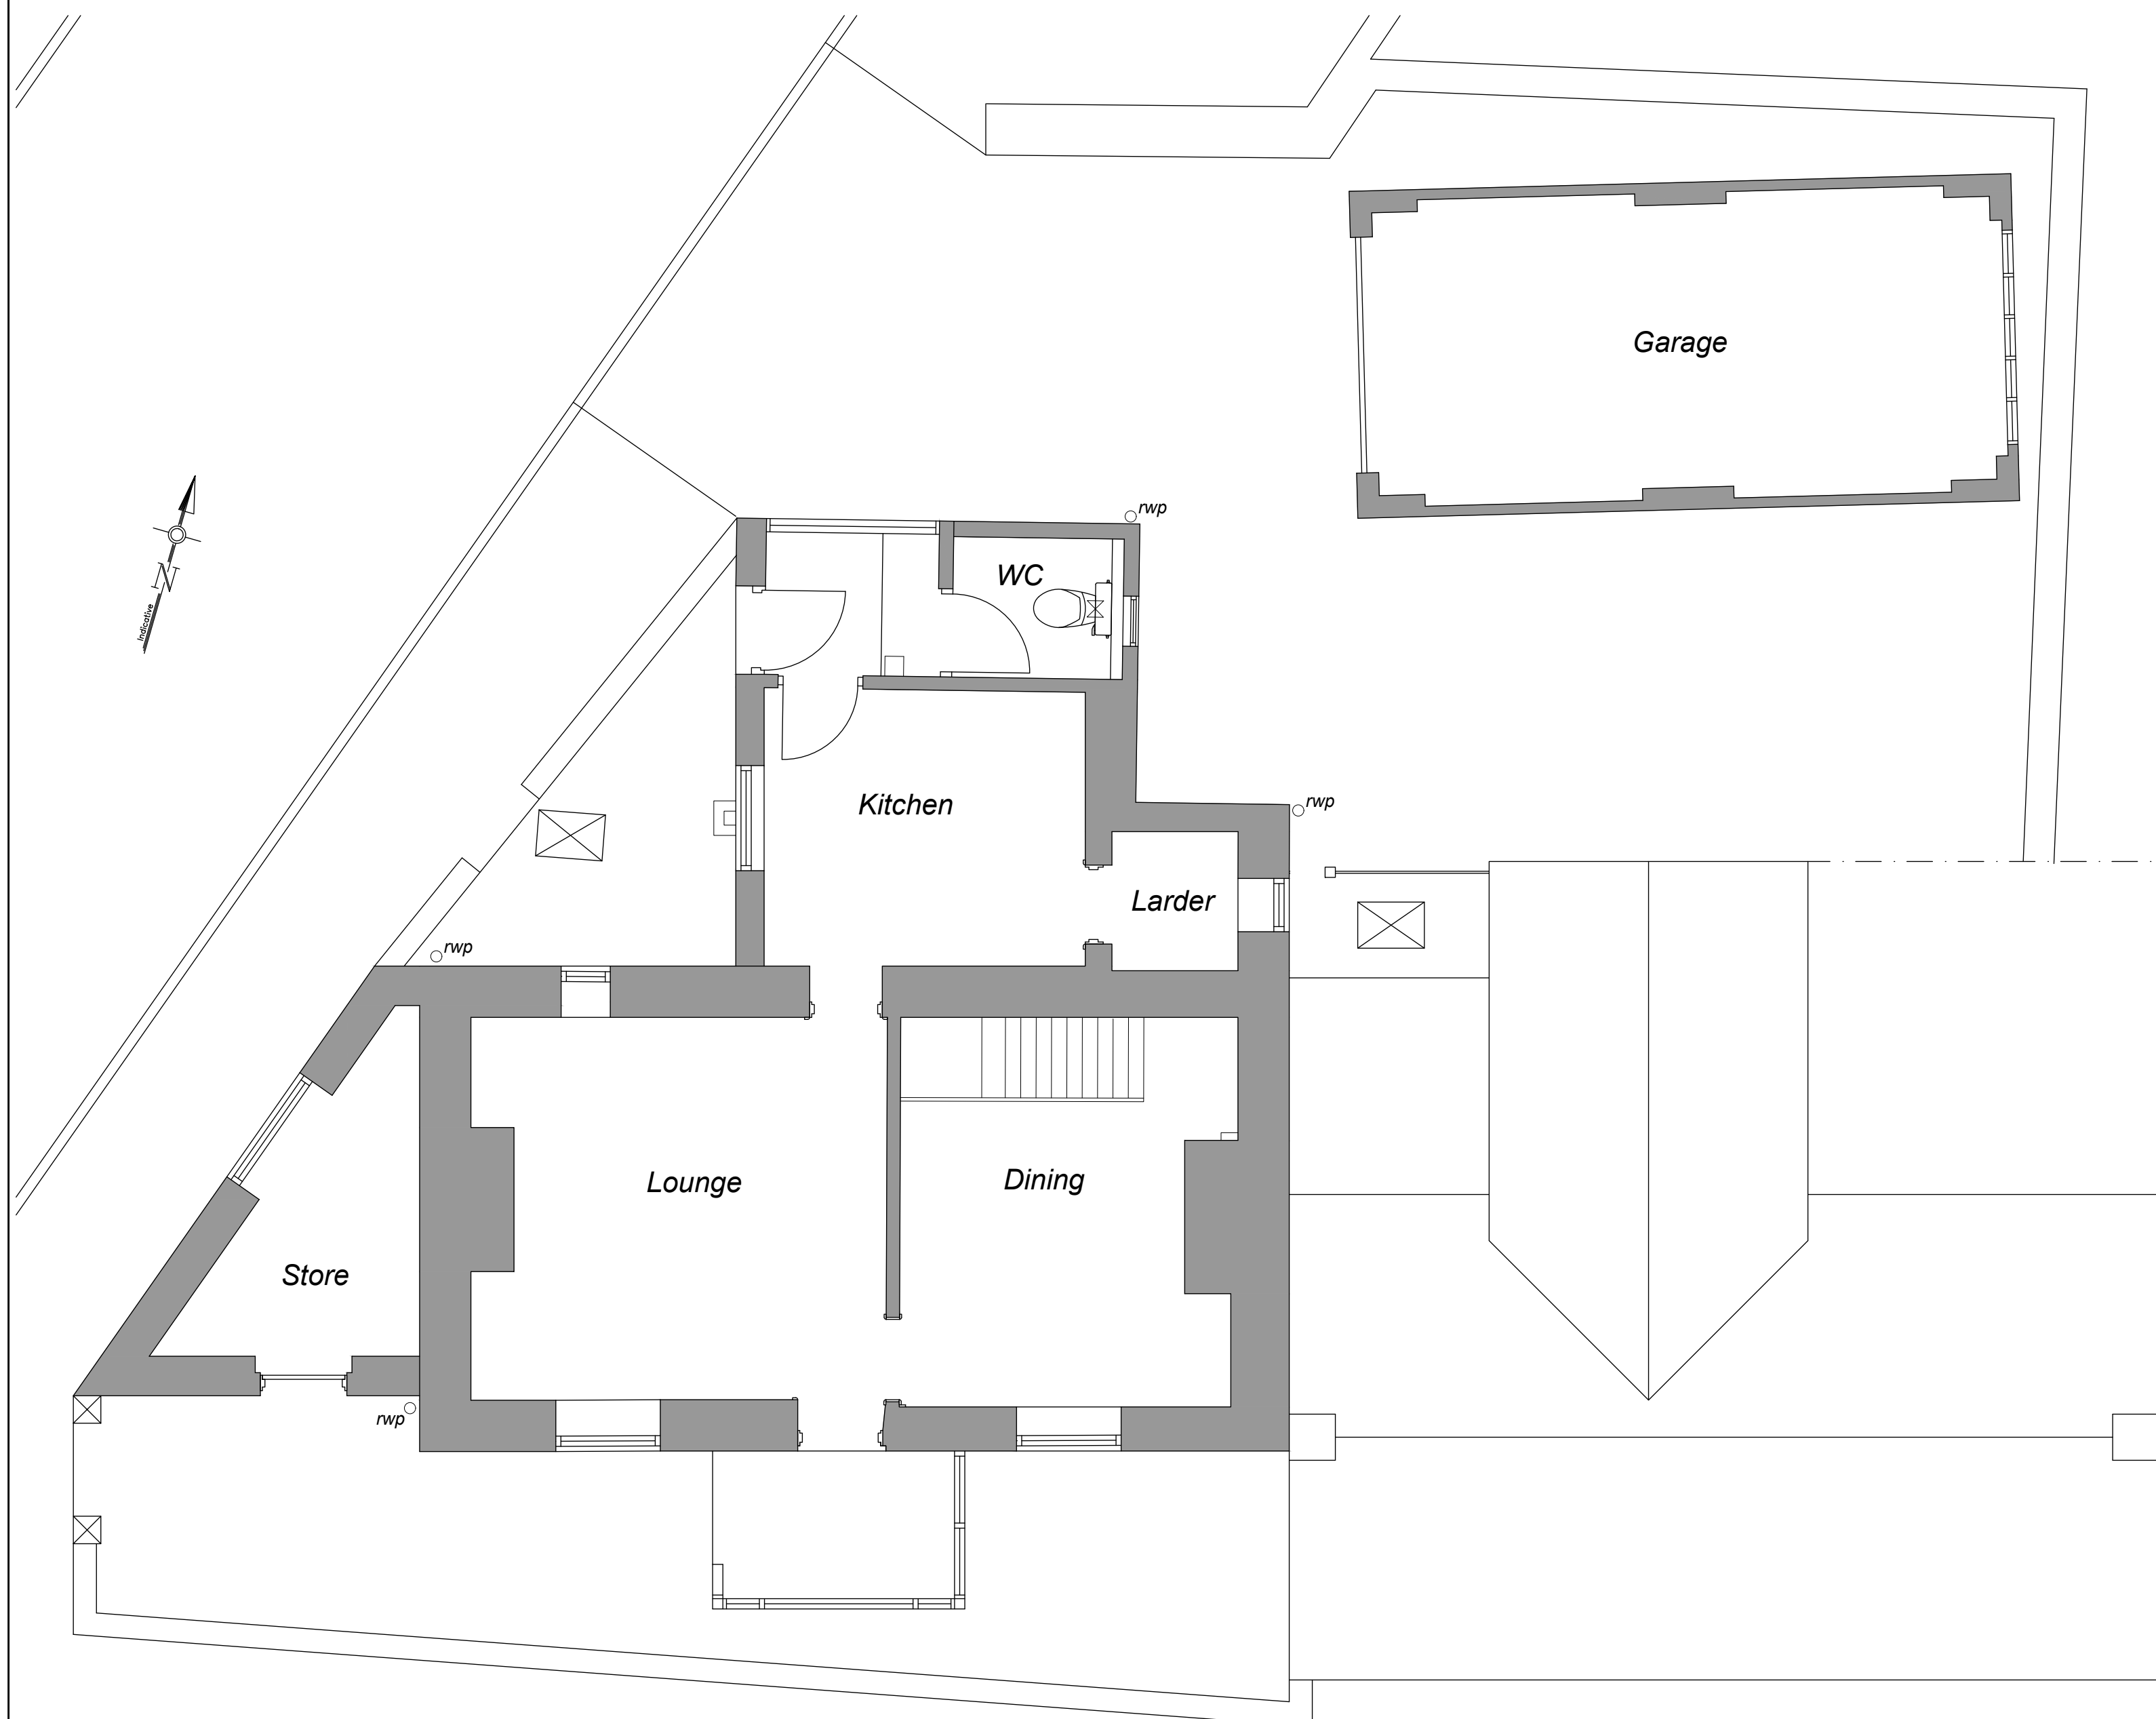


GROUND FLOOR PLAN AS EXISTING SCALE 1:50

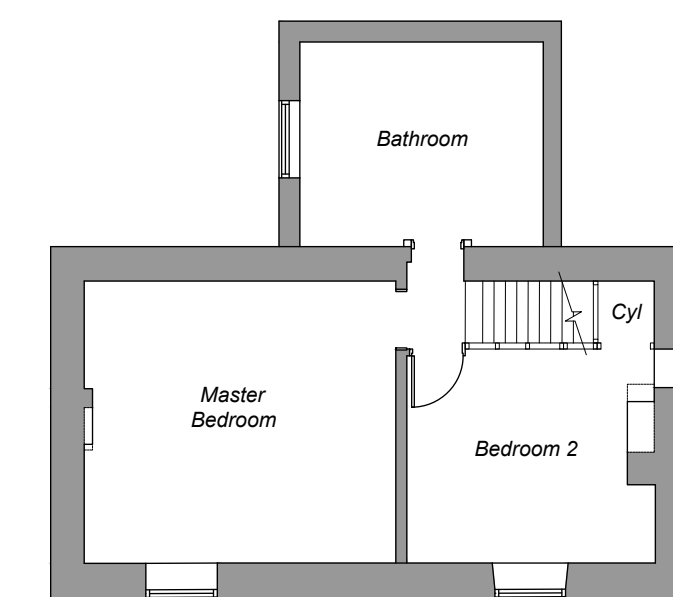

FIRST FLOOR PLAN SCALE 1:100

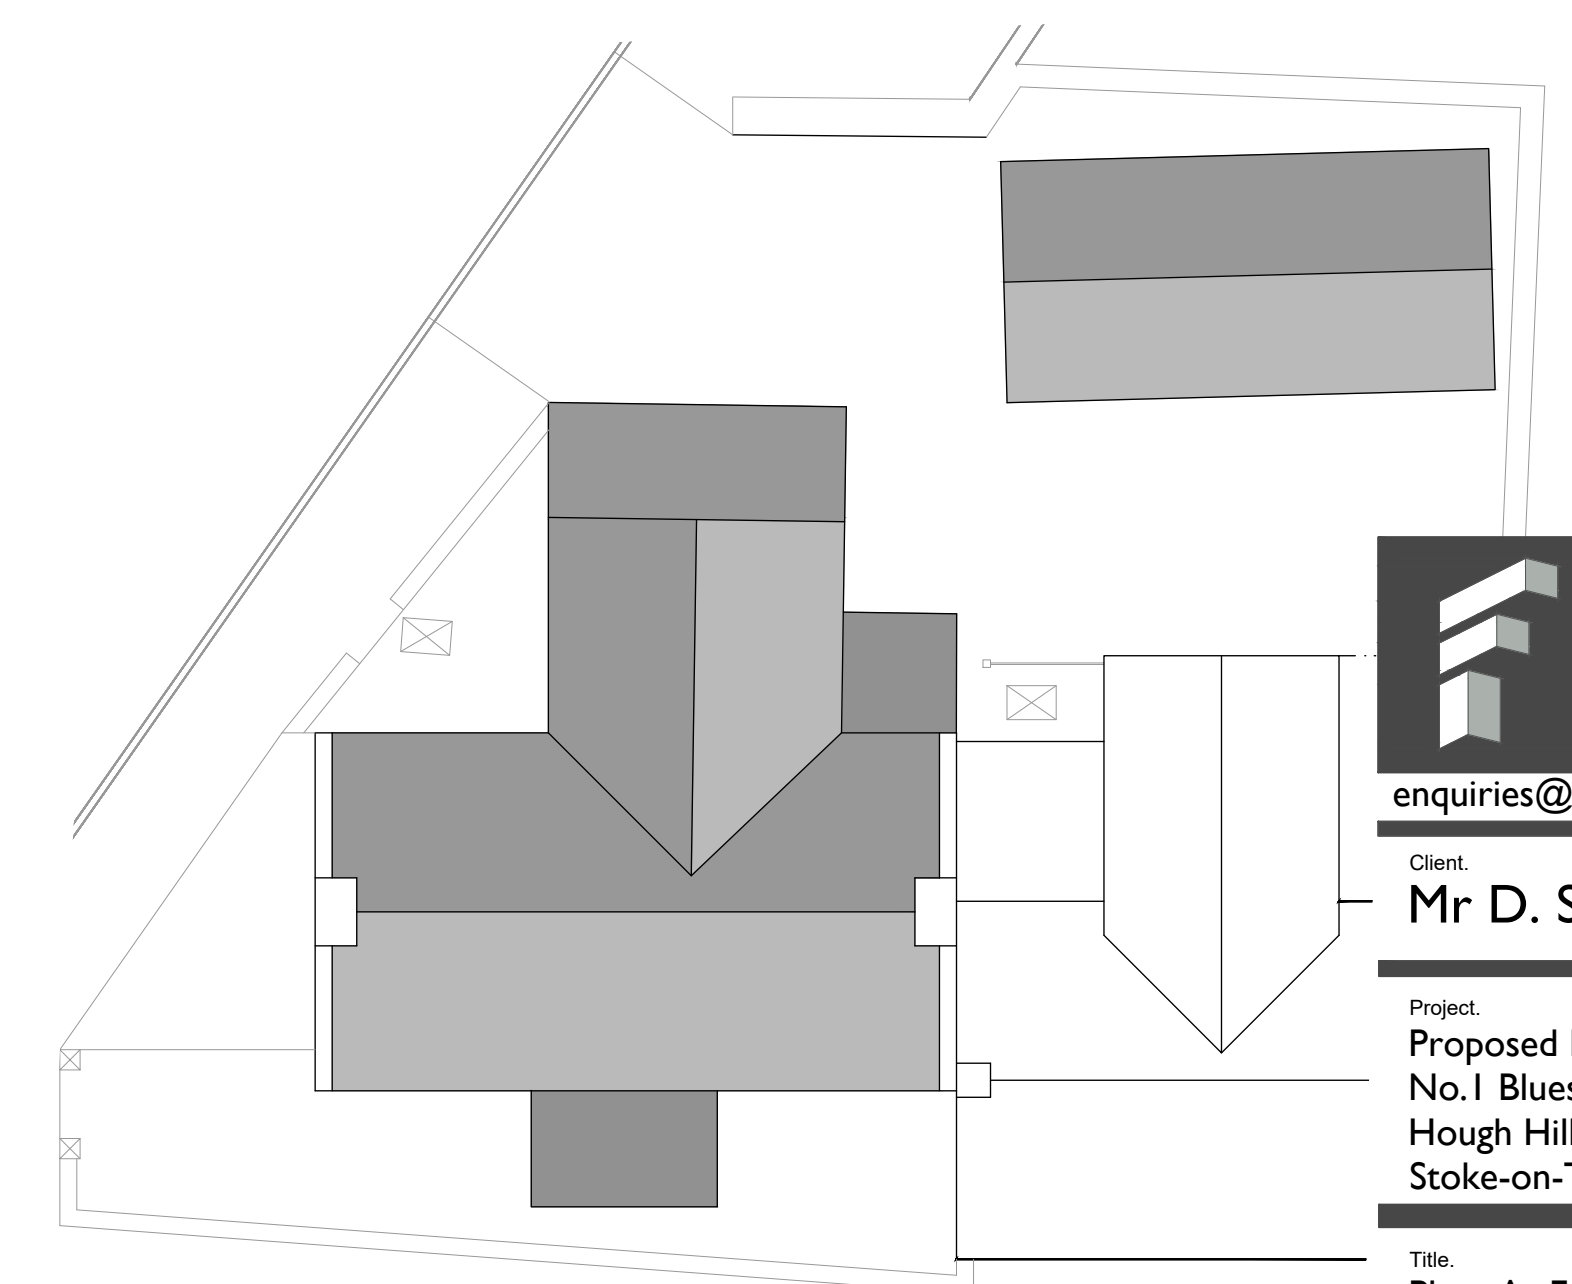

ROOF PLAN SCALE 1:100

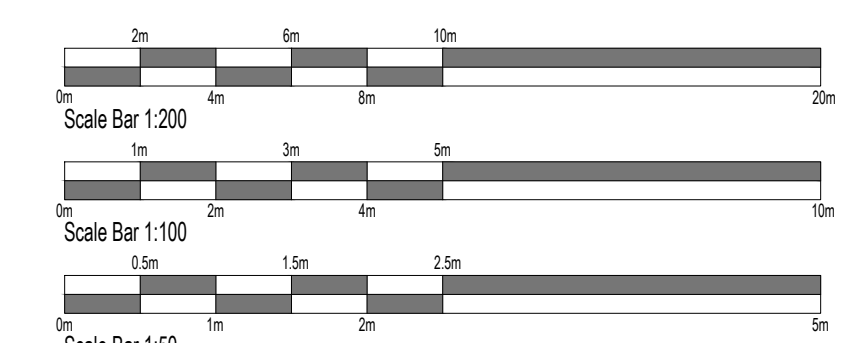

Rev	Date	Description

A1 Drawing Sheet



FORTE
ARCHITECTURAL
DESIGN

enquiries@forte-architectural.co.uk

Client.
Mr D. Simcock

Project.
**Proposed Extension and Alterations
No.1 Bluestone Cottage
Hough Hill, Brown Edge
Stoke-on-Trent ST6 8TN**

Title.
Plans As Existing

Date.
February 2026

Scale.
As Noted @ A1

Project No.
FAD-85

Drawing No.
FAD-85-P-01

Drawn.
HPC

Revision.
-