



Rev	Date	Description

AI Drawing Sheet

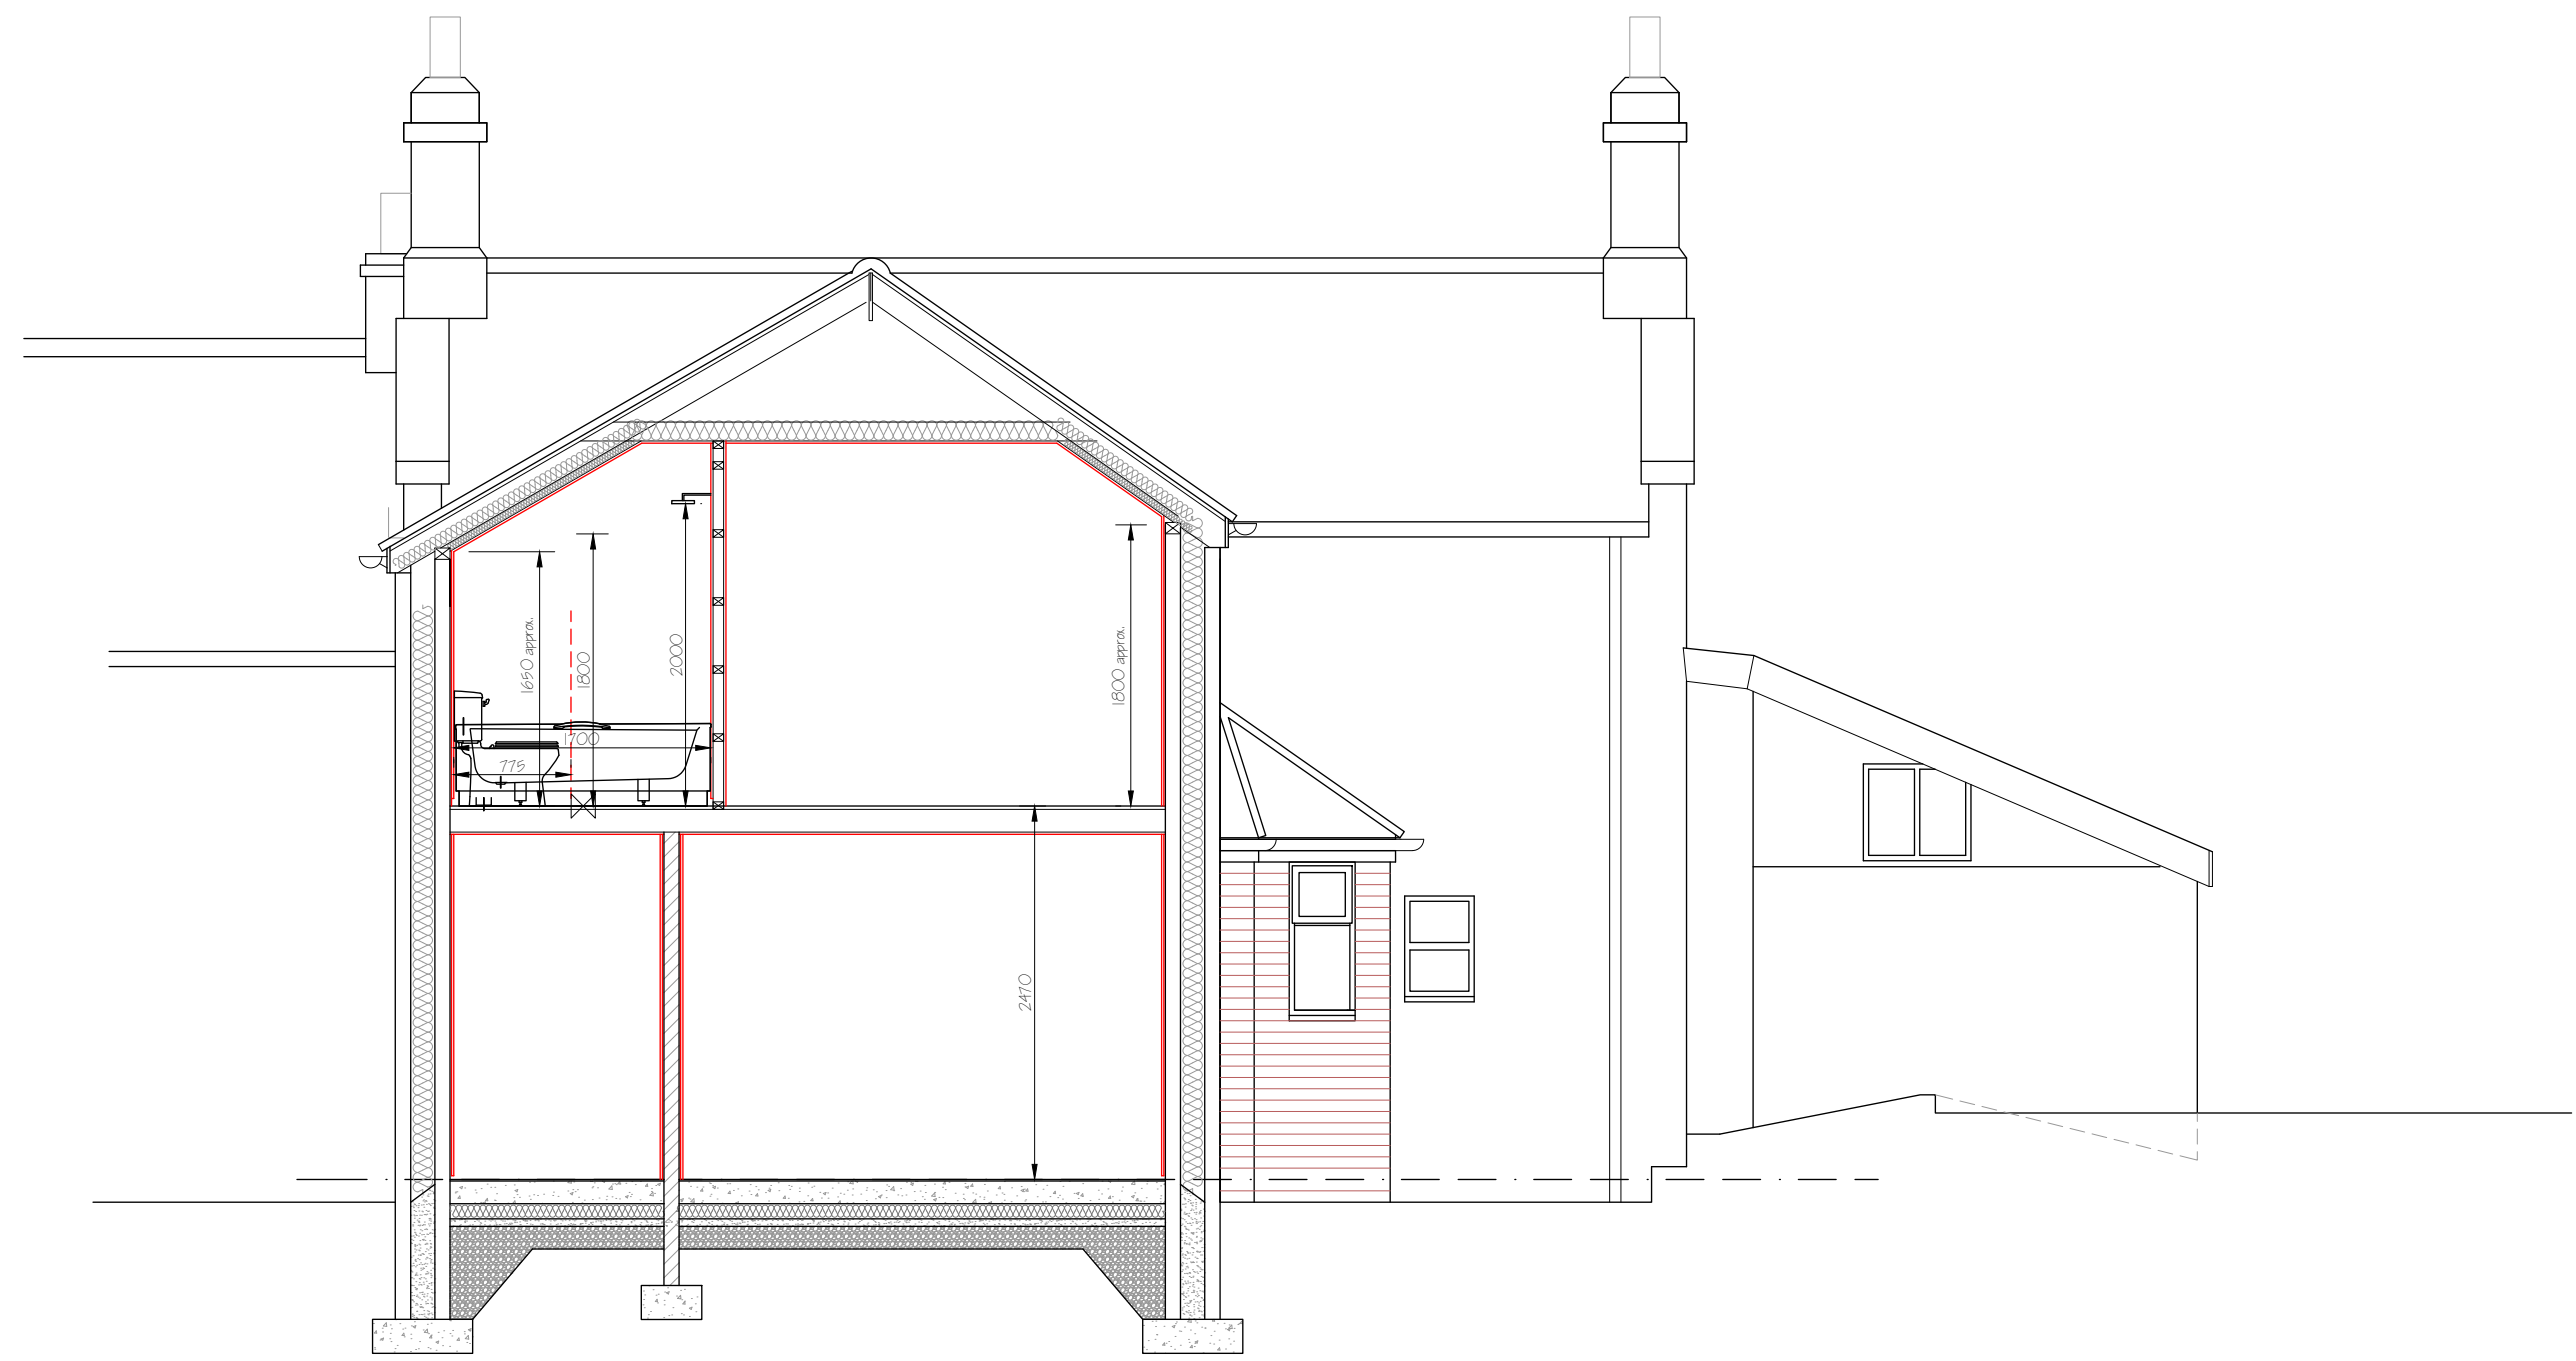


SECTION A:A SCALE 1:50

Line dashed of original painted block garage to be replaced with proposed brick built and plain clay tile roof structure

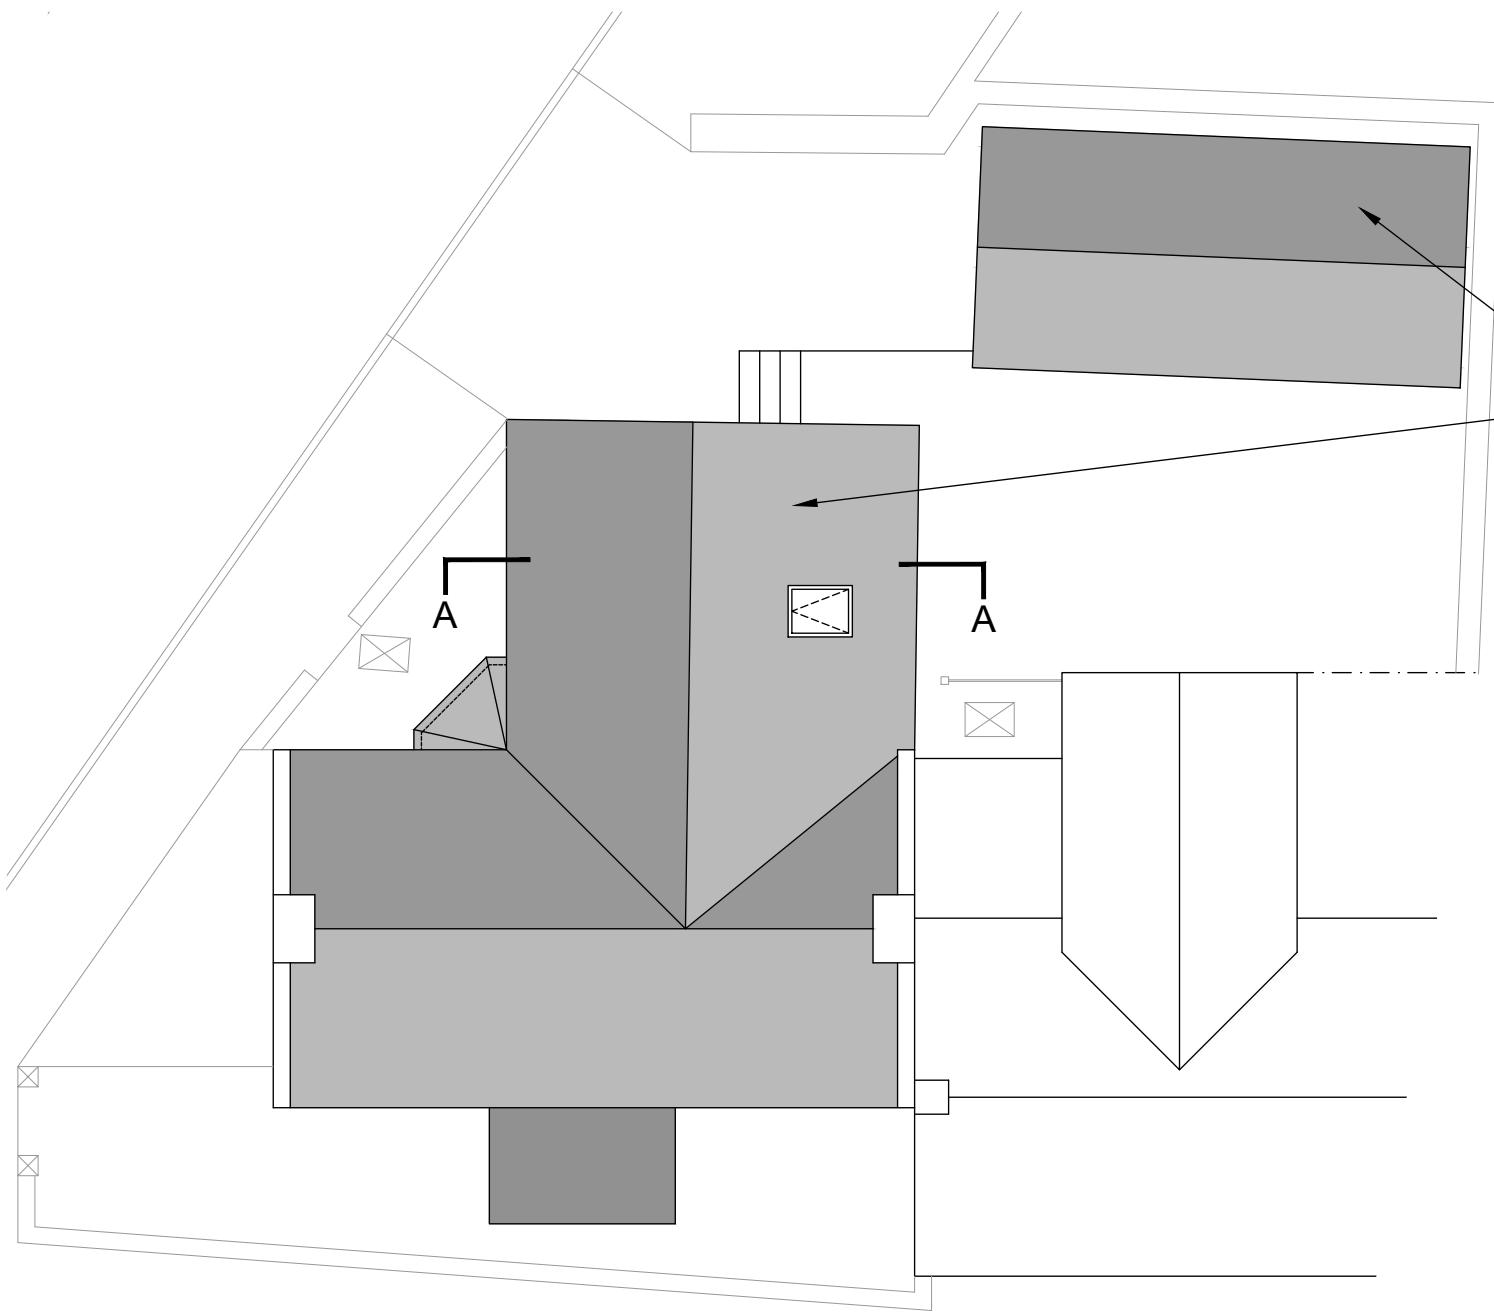


Plain clay tile roof to the extension and replacement detached garage

ROOF PLAN SCALE 1:100

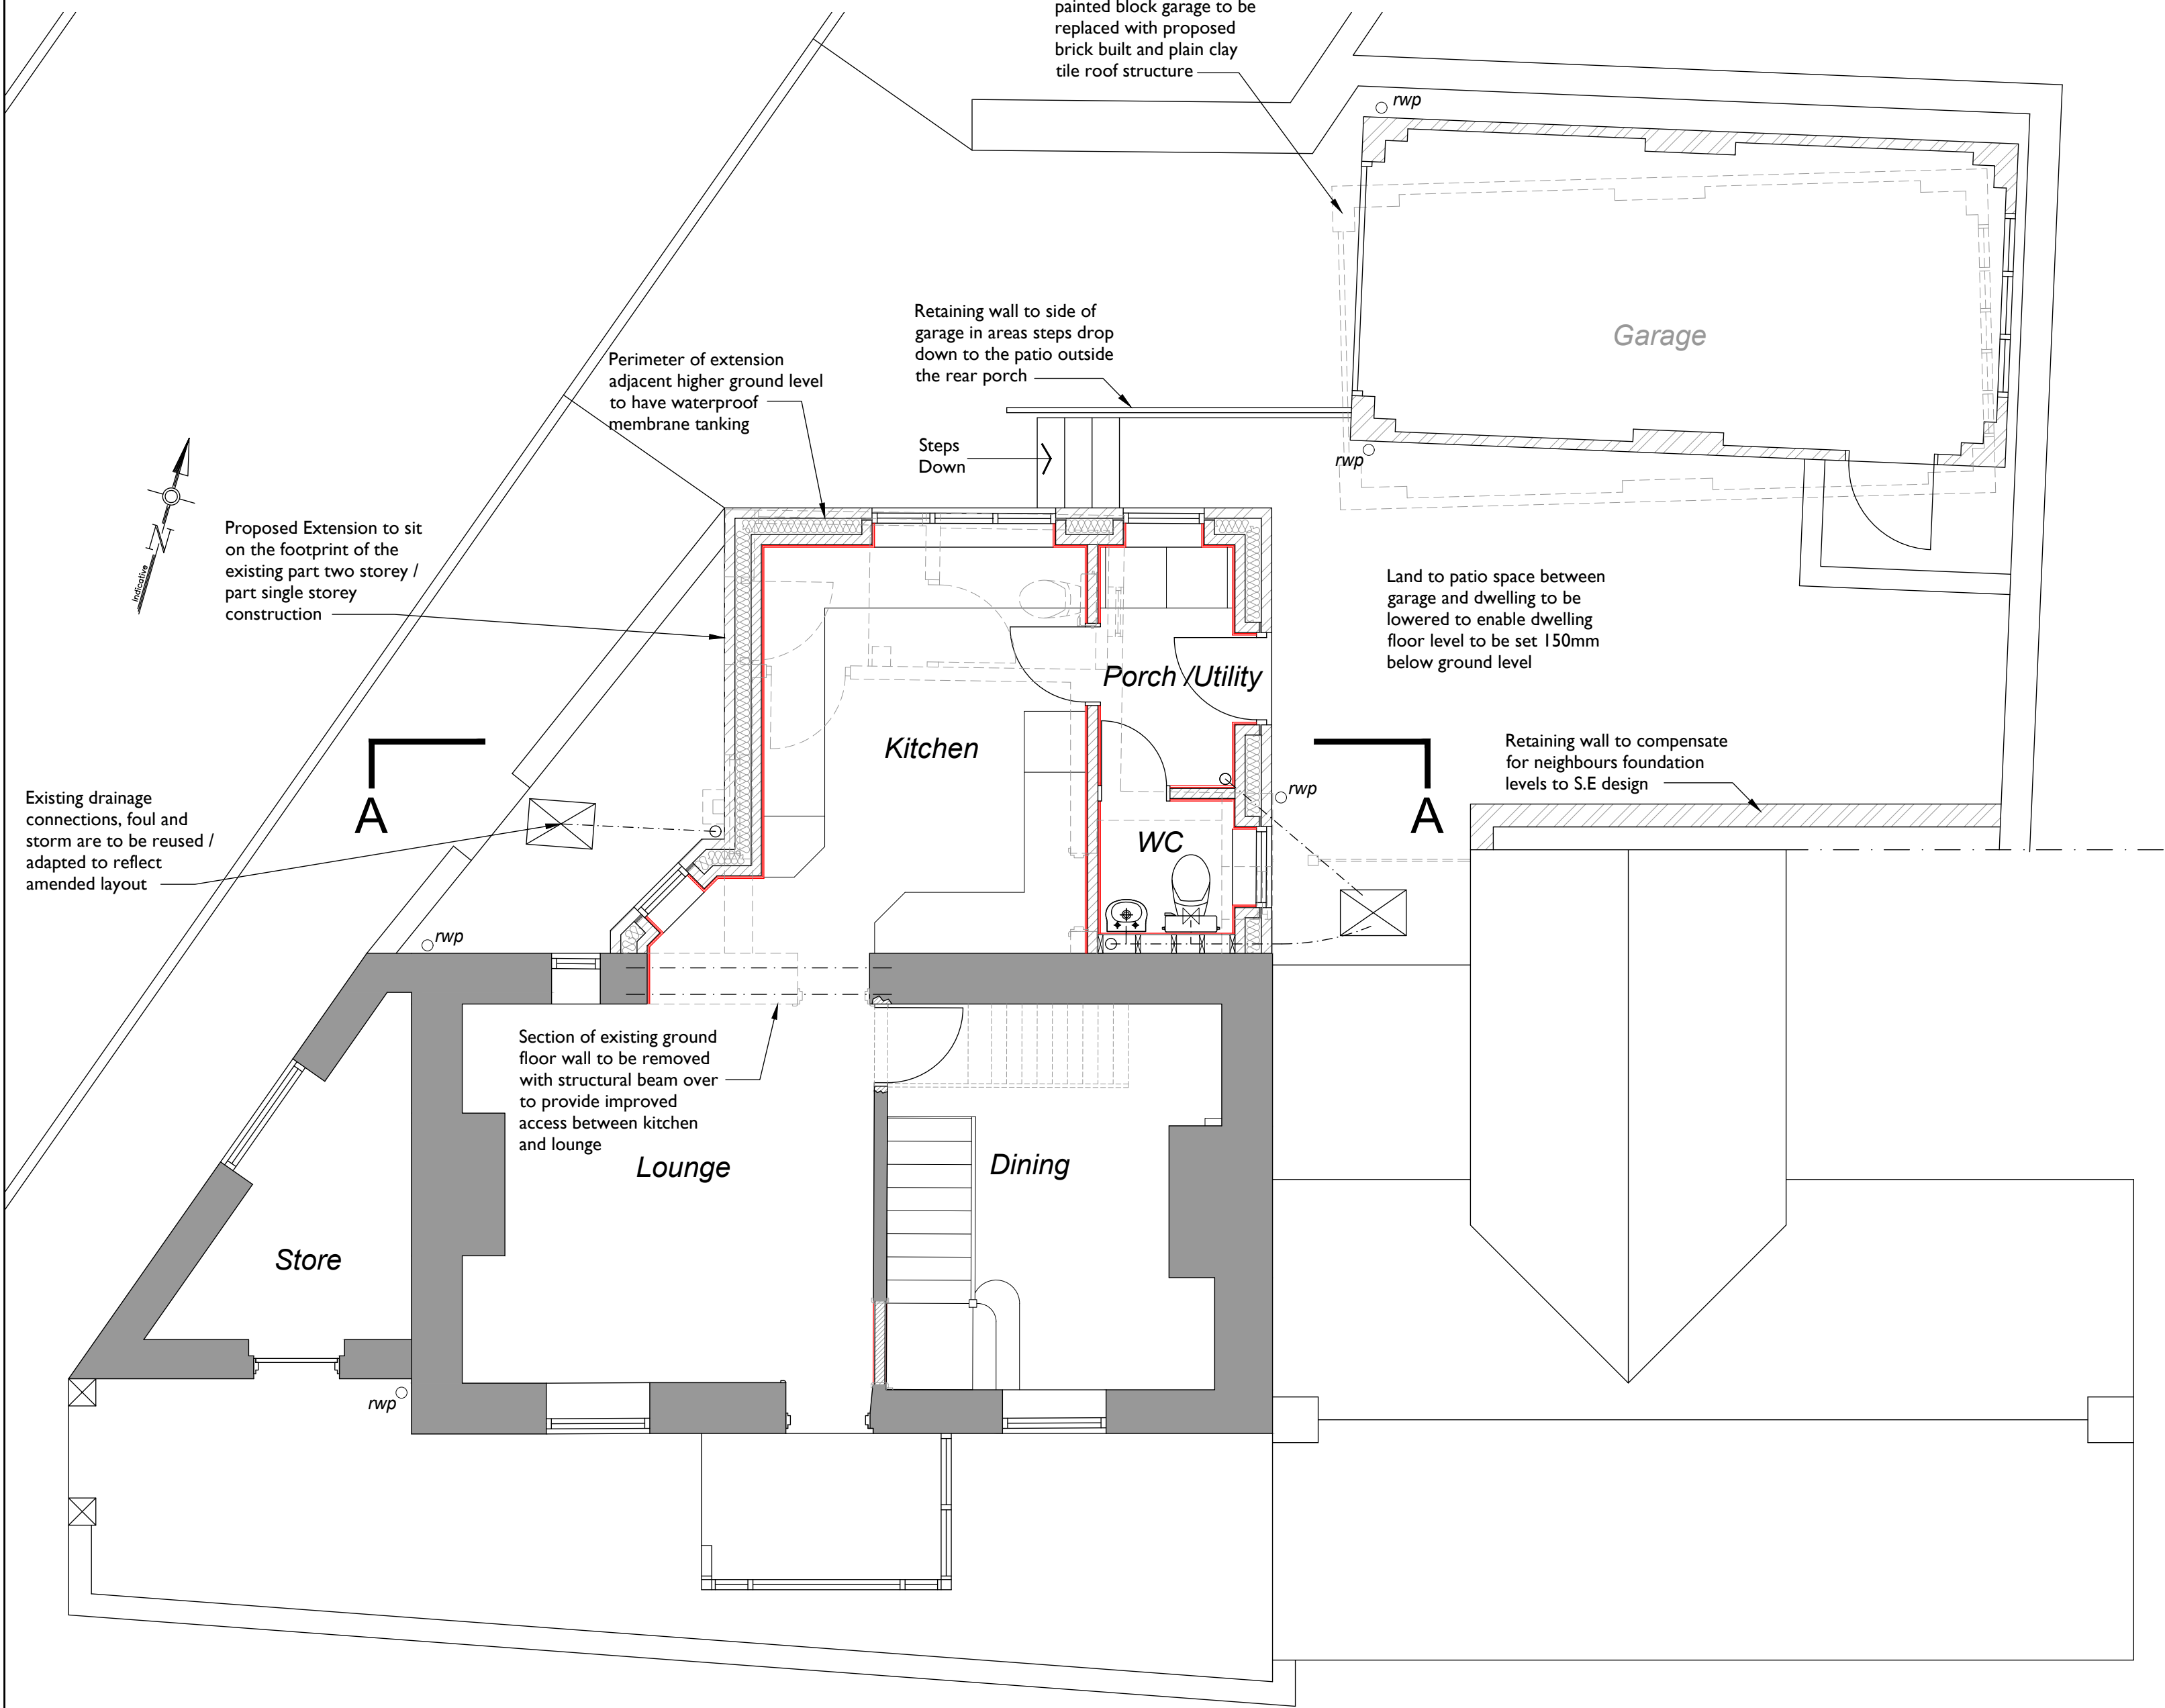


GROUND FLOOR PLAN AS PROPOSED SCALE 1:50

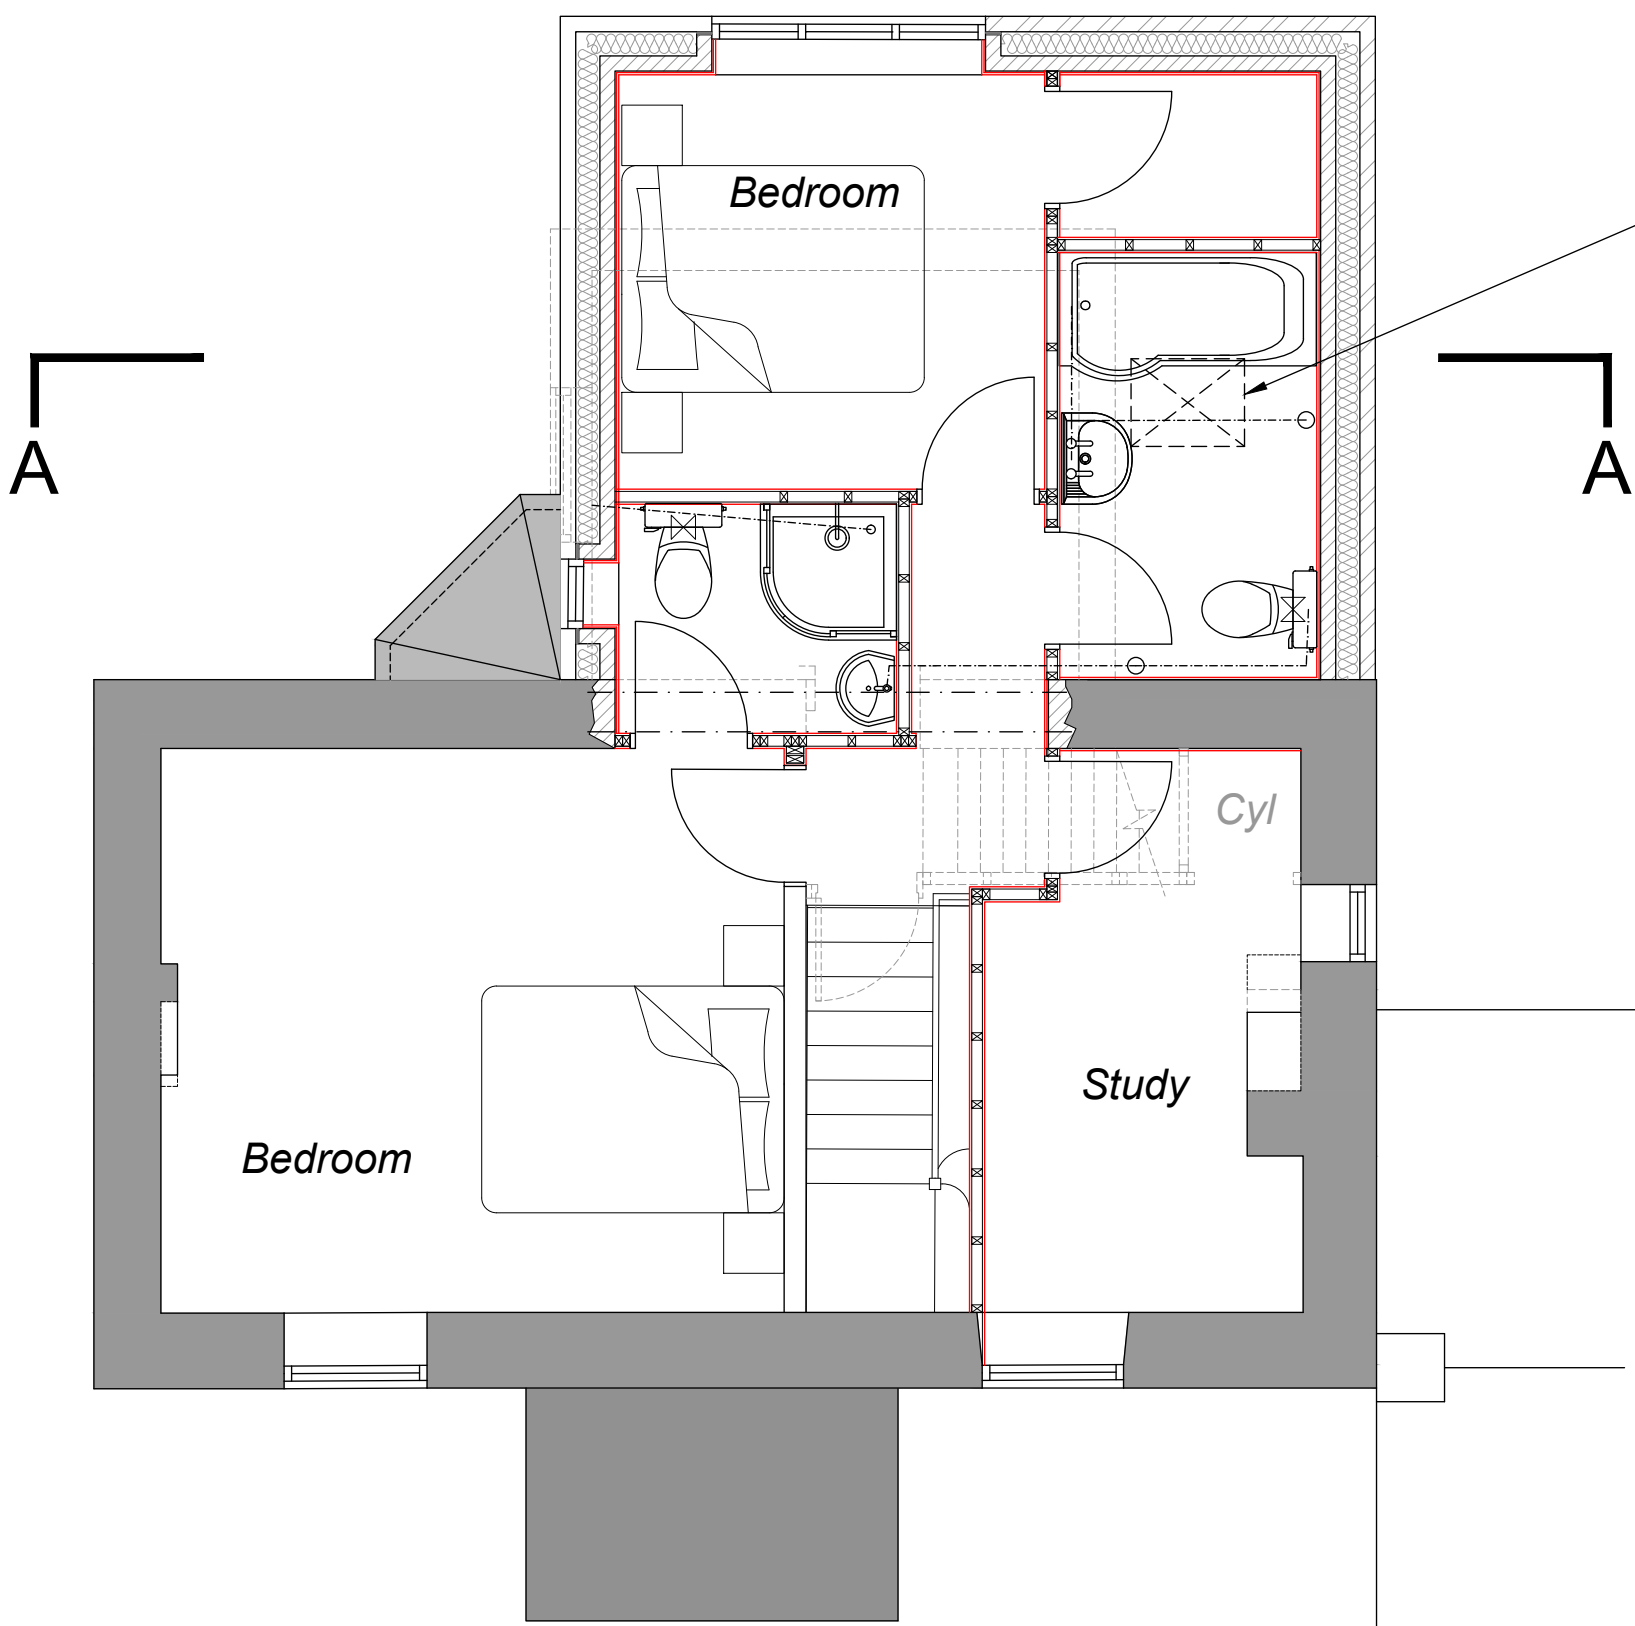

Position of rooflight over the bathroom

FIRST FLOOR PLAN SCALE 1:50

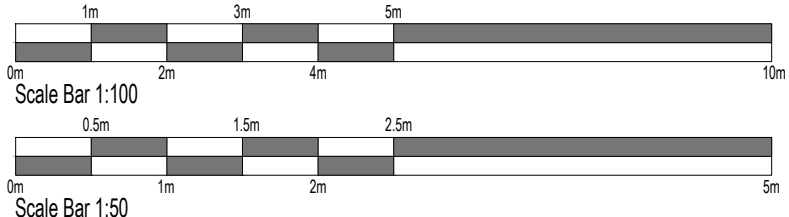

enquiries@forte-architectural.co.uk

Client.
Mr D. Simcock

Project.
**Proposed Extension and Alterations
No.1 Bluestone Cottage
Hough Hill, Brown Edge
Stoke-on-Trent ST6 8TN**

Title.
Plans As Proposed

Date.
April 2026

Scale.
As Noted @ A1

Project No.
FAD-85

Drawing No.
FAD-85-P-03

Drawn.
HPC

Revision.
-