


Copyright of this drawing is vested in the Designer and it must not be copied or reproduced without consent.  
Contractor to check site for any utility locations that may affect any proposals prior to commencement on site.  
Contractor to check any site dimensions prior to commencement on site.  
Client responsible for arranging any party wall agreements.


| Rev. | Drawn | Comments | Date |
|------|-------|----------|------|
|------|-------|----------|------|

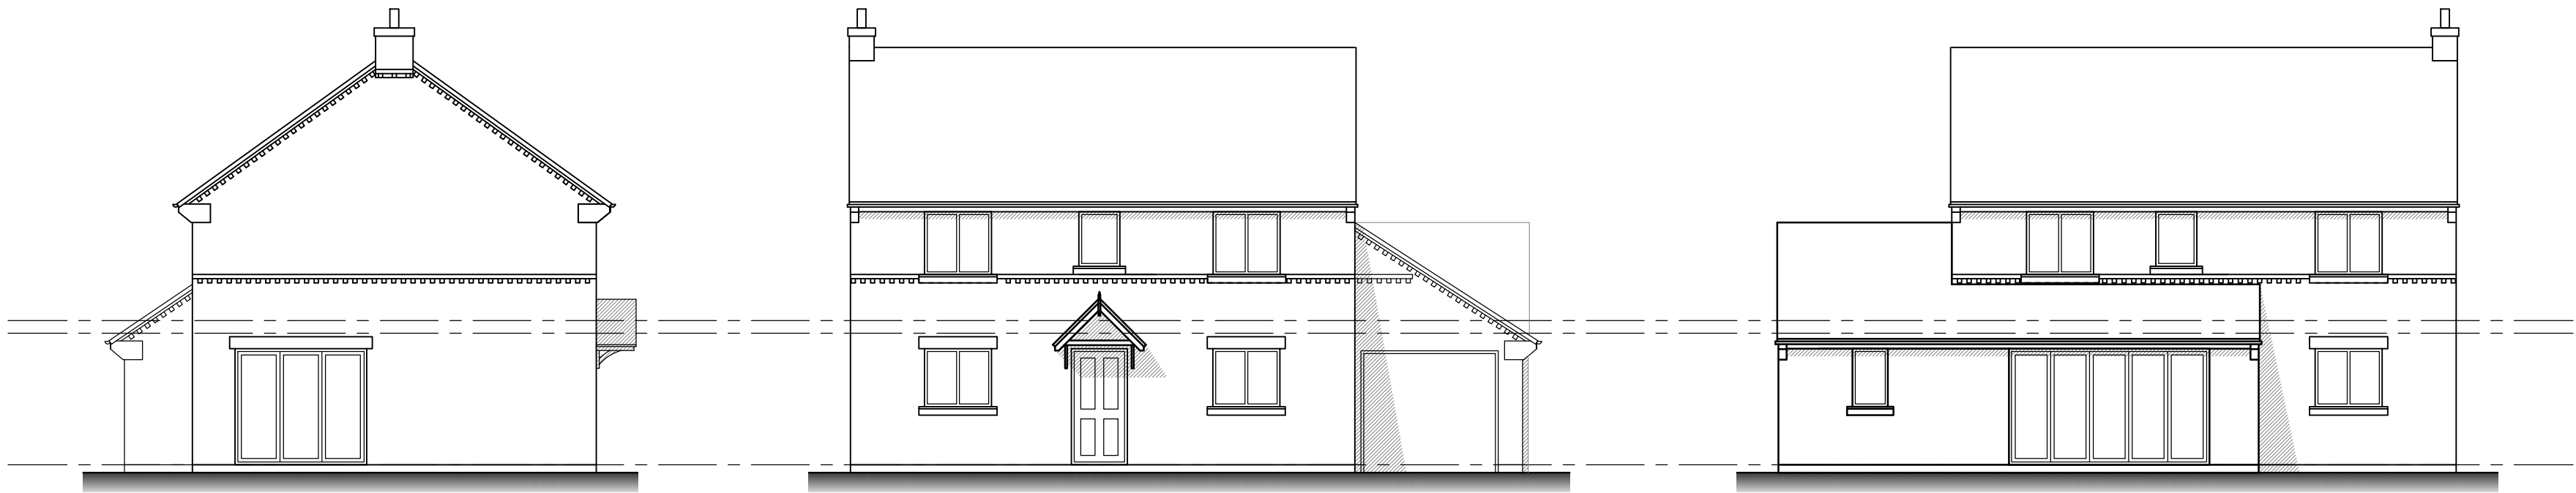


Existing side elevation  
Scale 1:100

Existing front elevation  
Scale 1:100

Existing rear elevation  
Scale 1:100

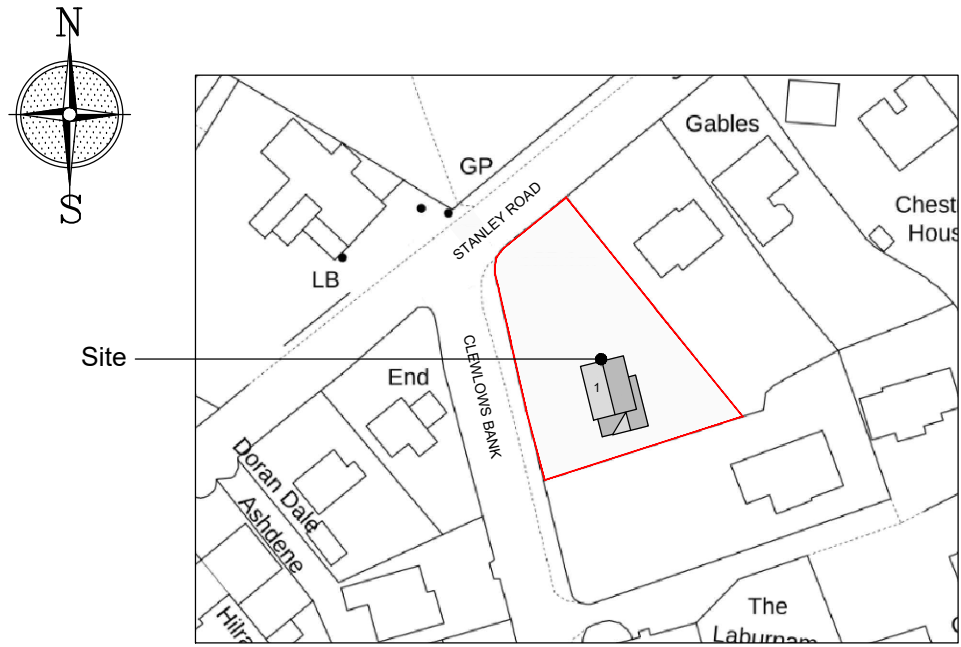


Site location plan  
Scale 1:1250

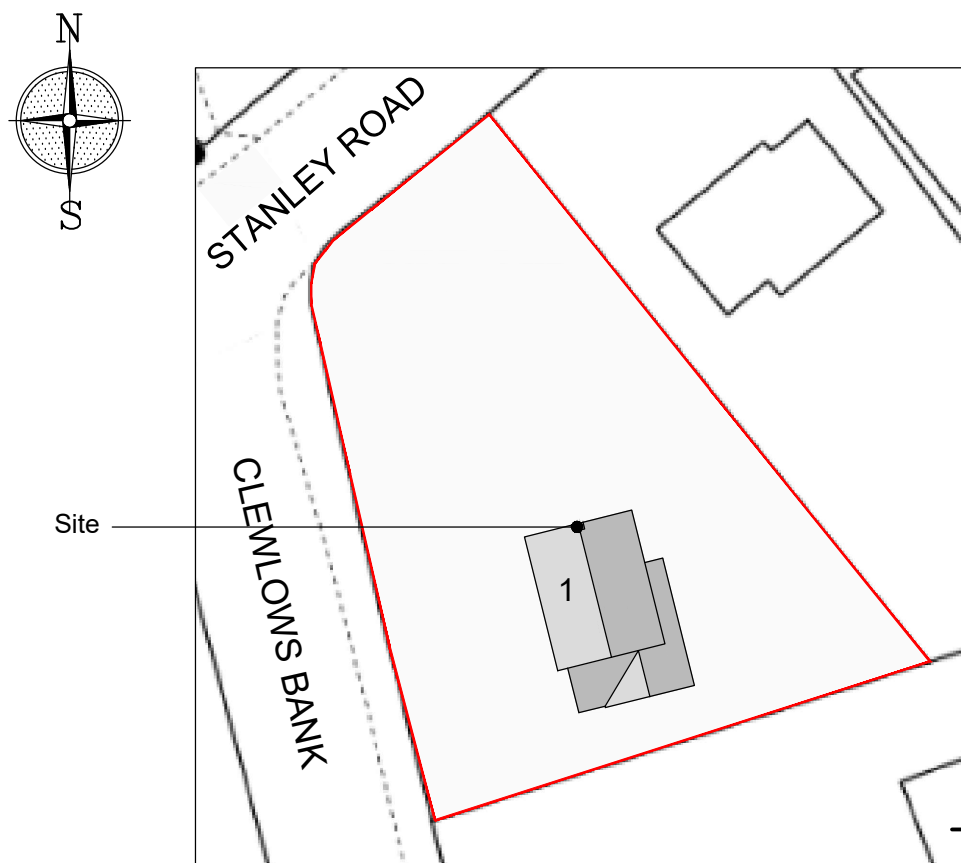

Site plan  
Scale 1:500

Reproduced from the  
Ordnance Survey map with the permission of Ordnance  
Survey on behalf of The Controller of Her Majesty's  
Stationary Office  
Licence No. AL 100001834

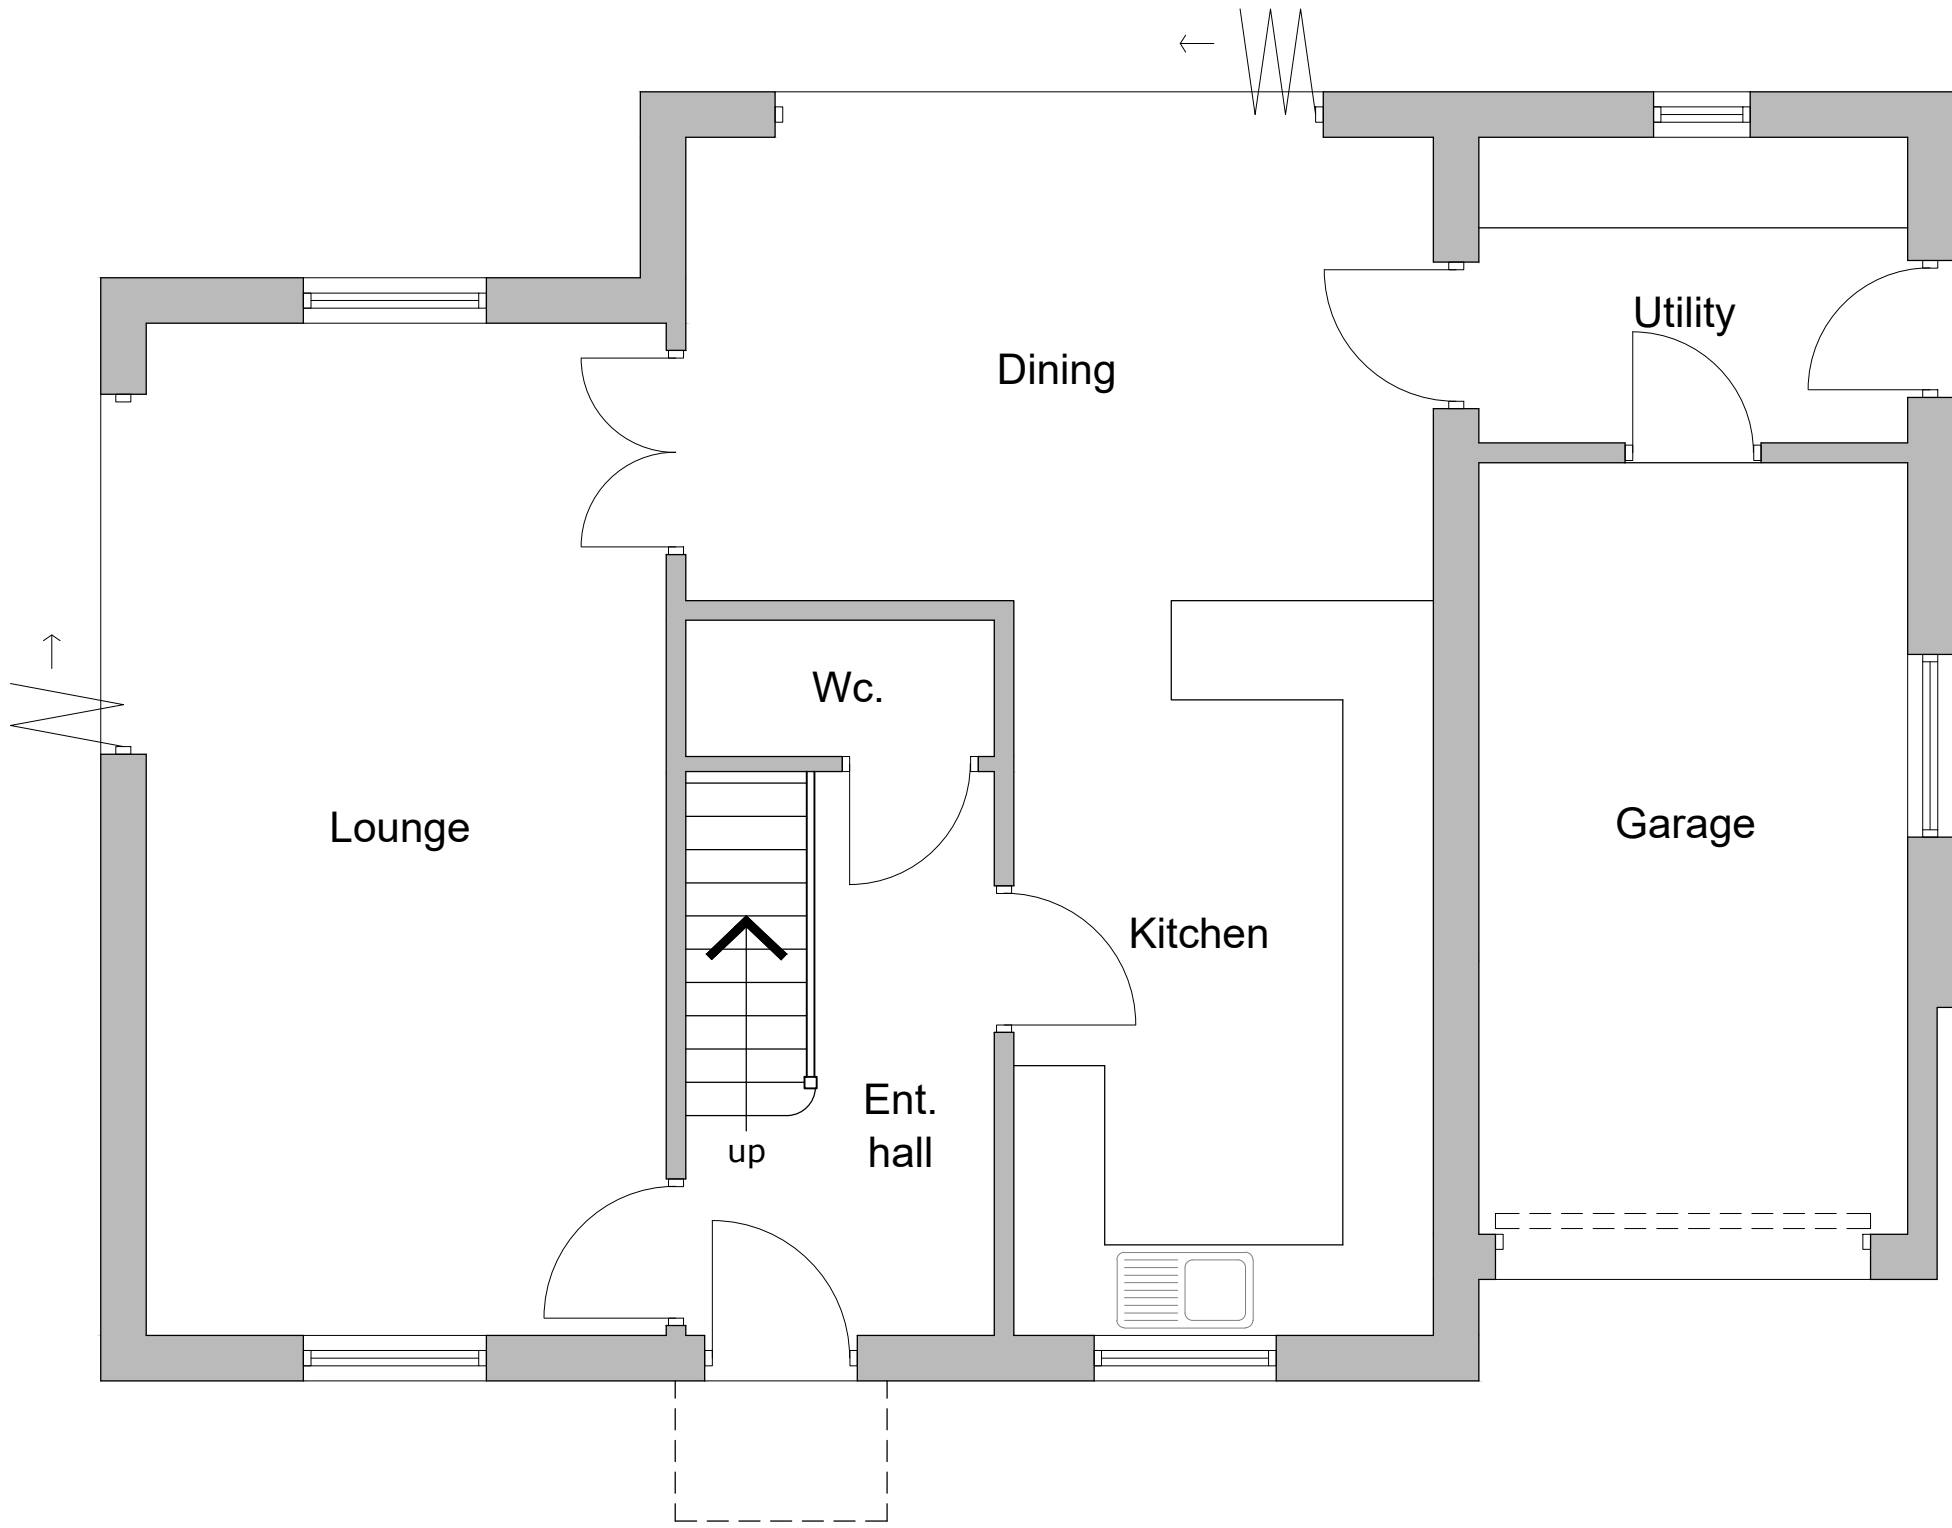

Existing ground floor plan  
Scale 1:50



|                                                      |   |             |         |
|------------------------------------------------------|---|-------------|---------|
| Client                                               | MR & MRS ROONEY                                                                                          |             |         |
| Project                                              | PROPOSED ALTERATIONS,<br>EXTENSION & CHIMNEY BREAST TO<br>1 CLEWLOWS BANK,<br>STOCKTON BROOK,<br>ST9 9LN |             |         |
| Title                                                | EXISTING PLANS                                                                                           |             |         |
| Status                                               | PLANNING PERMISSION                                                                                      |             |         |
| Date                                                 | DECEMBER 2025                                                                                            | Drawn       | ME      |
| Scale                                                | @A1   | AS SHOWN    | Checked |
| Project No                                           | 100-01                                                                                                   | Drawing No. | Rev     |
| Copyright ©ME Design Sol. 2019. All rights reserved. |   |             |         |