


Copyright of this drawing is vested in the Designer and it must not be copied or reproduced without consent.
Contractor to check site for any utility locations that may affect any proposals prior to commencement on site.
Contractor to check any site dimensions prior to commencement on site.
Client responsible for arranging any party wall agreements.


Rev.	Drawn	Comments	Date
------	-------	----------	------

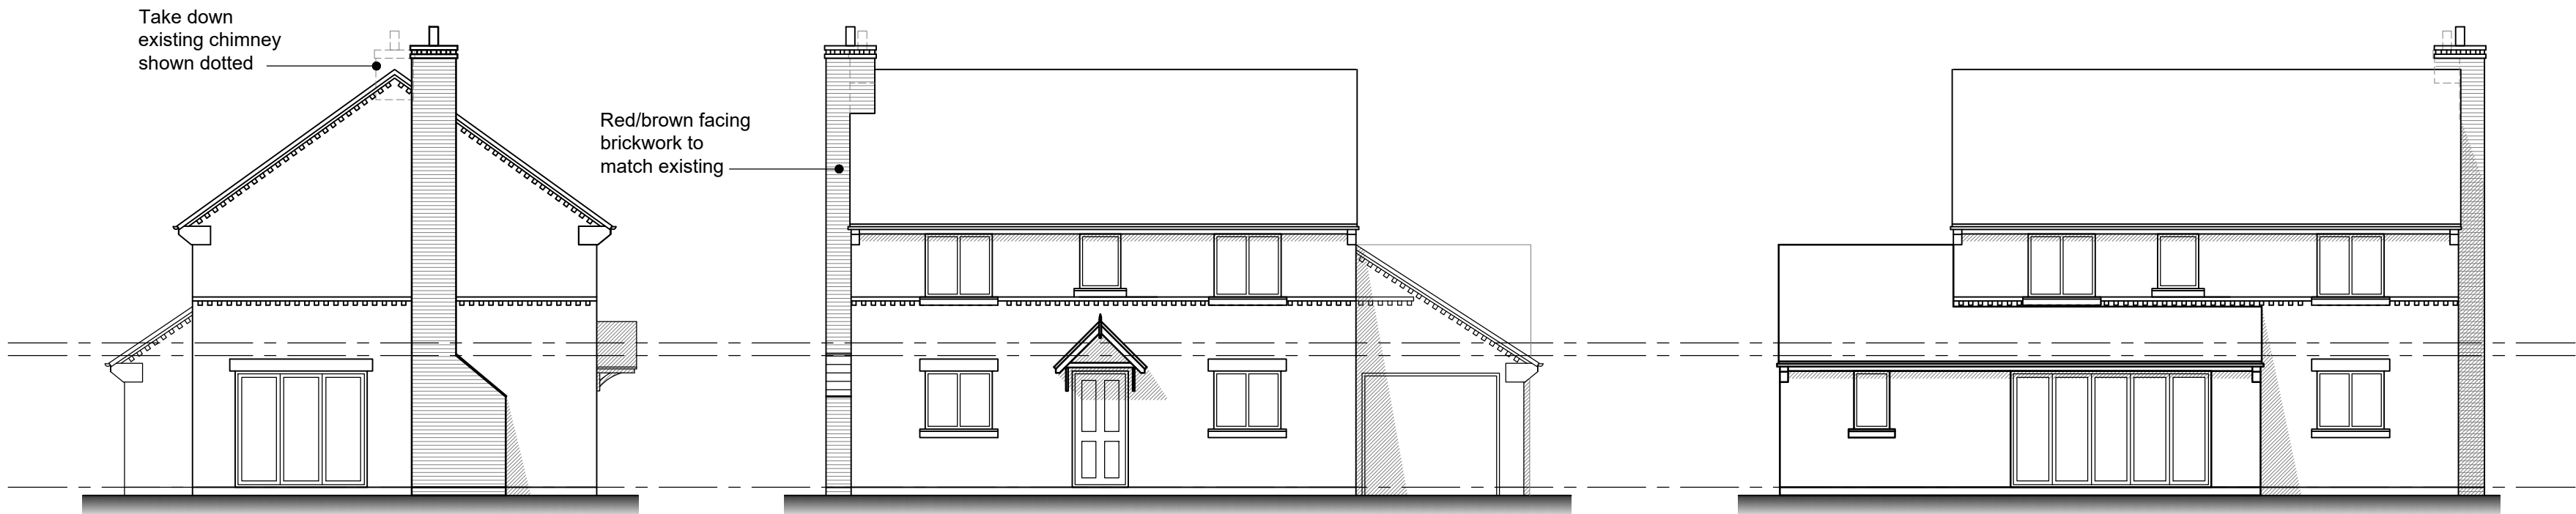


Proposed side elevation
Scale 1:100

Proposed front elevation
Scale 1:100

Proposed rear elevation
Scale 1:100

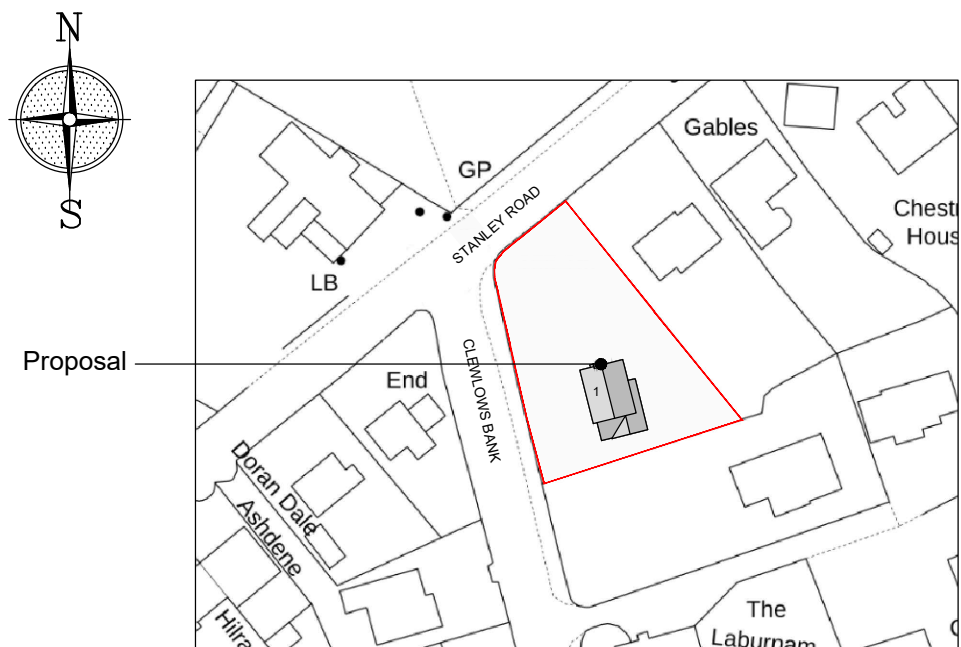


Site location plan
Scale 1:1250

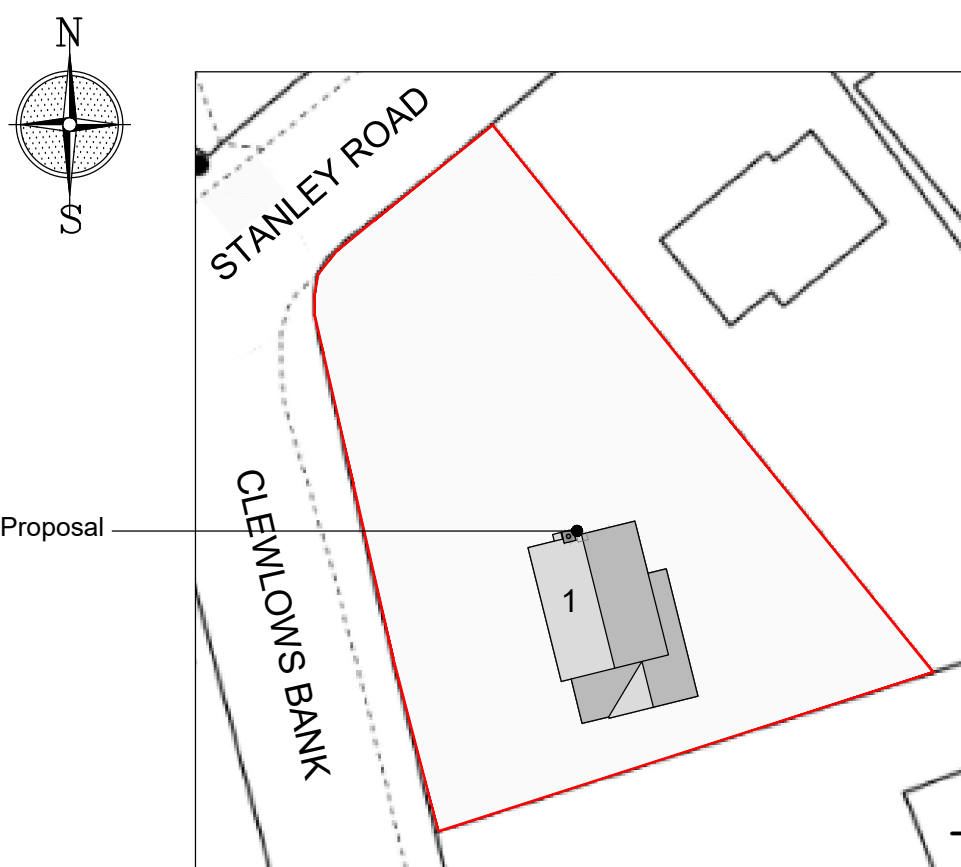

Site plan
Scale 1:500

Reproduced from the
Ordnance Survey map with the permission of Ordnance
Survey on behalf of The Controller of Her Majesty's
Stationery Office
Licence No. AL 100001834

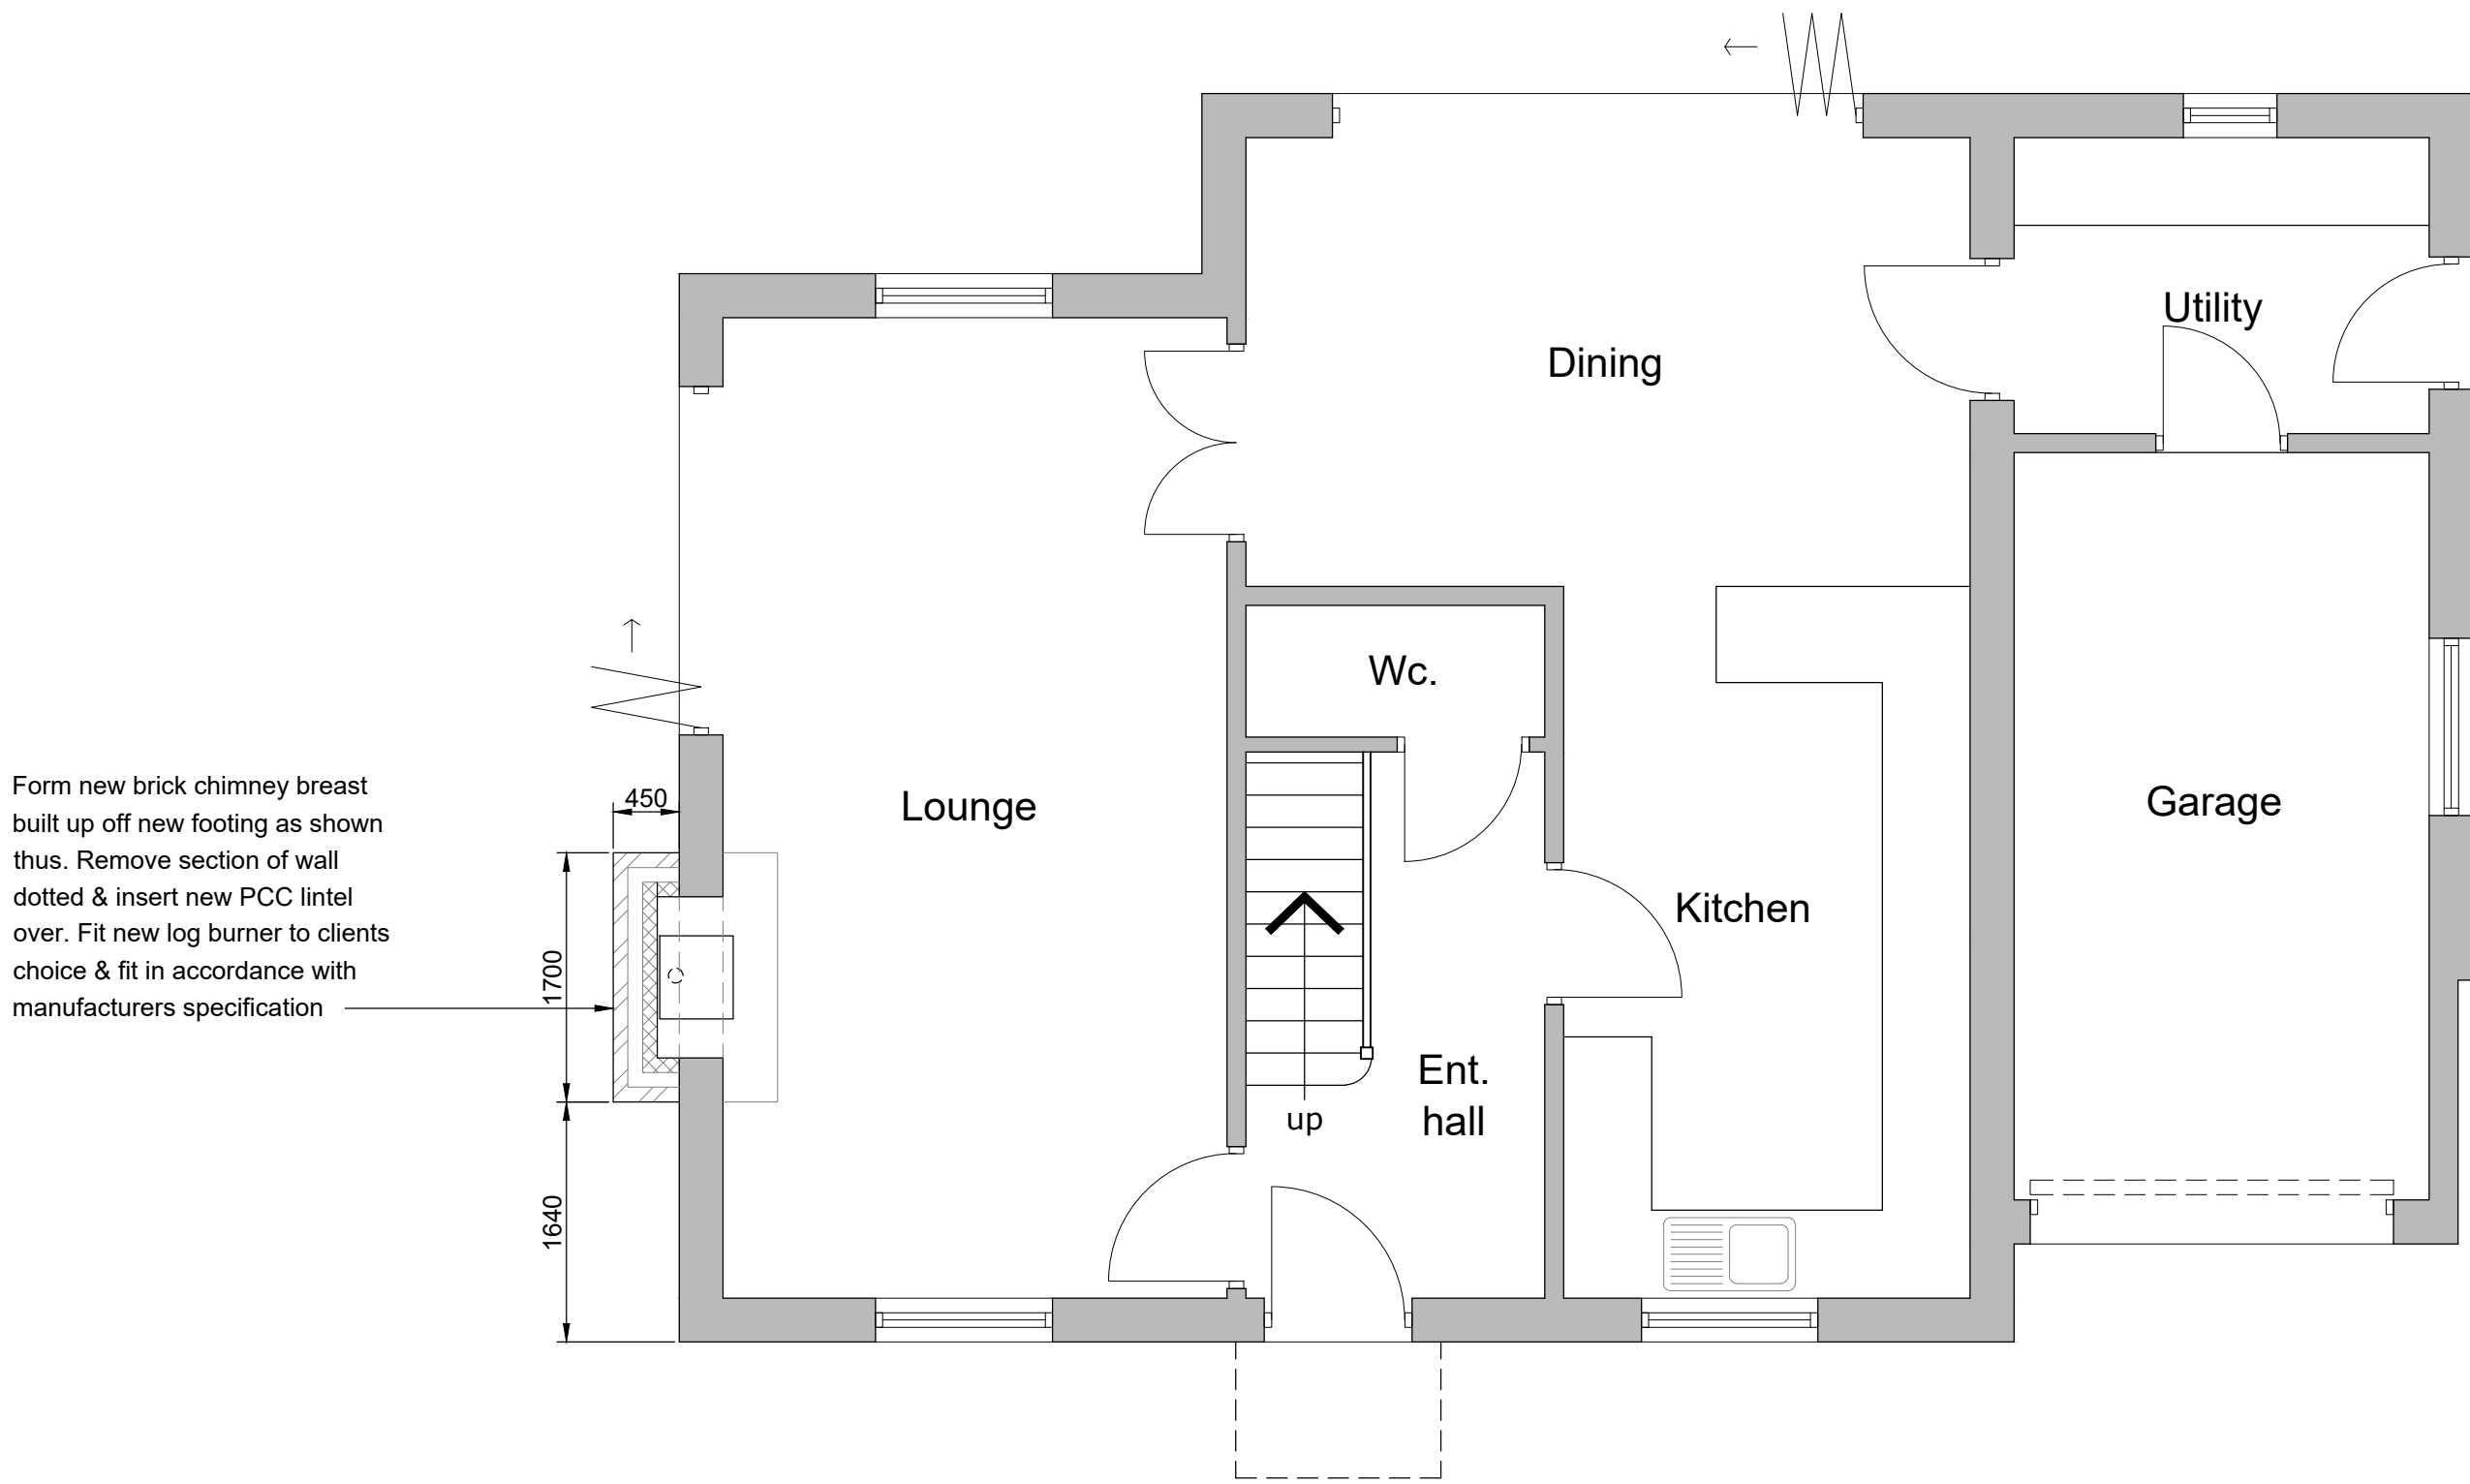

Proposed ground floor plan
Scale 1:50



Client	MR & MRS ROONEY		
Project	PROPOSED CHIMNEY BREAST TO 1 CLEWLOWS BANK, STOCKTON BROOK, ST9 9LN		
Title	PROPOSED PLANS		
Status	PERMITTED DEVELOPMENT		
Date	JULY 2025	Drawn	ME
Scale	@A1	AS SHOWN	Checked
Project No	100-02	Drawing No.	Rev
Copyright ©ME Design Sol. 2019. All rights reserved.			