



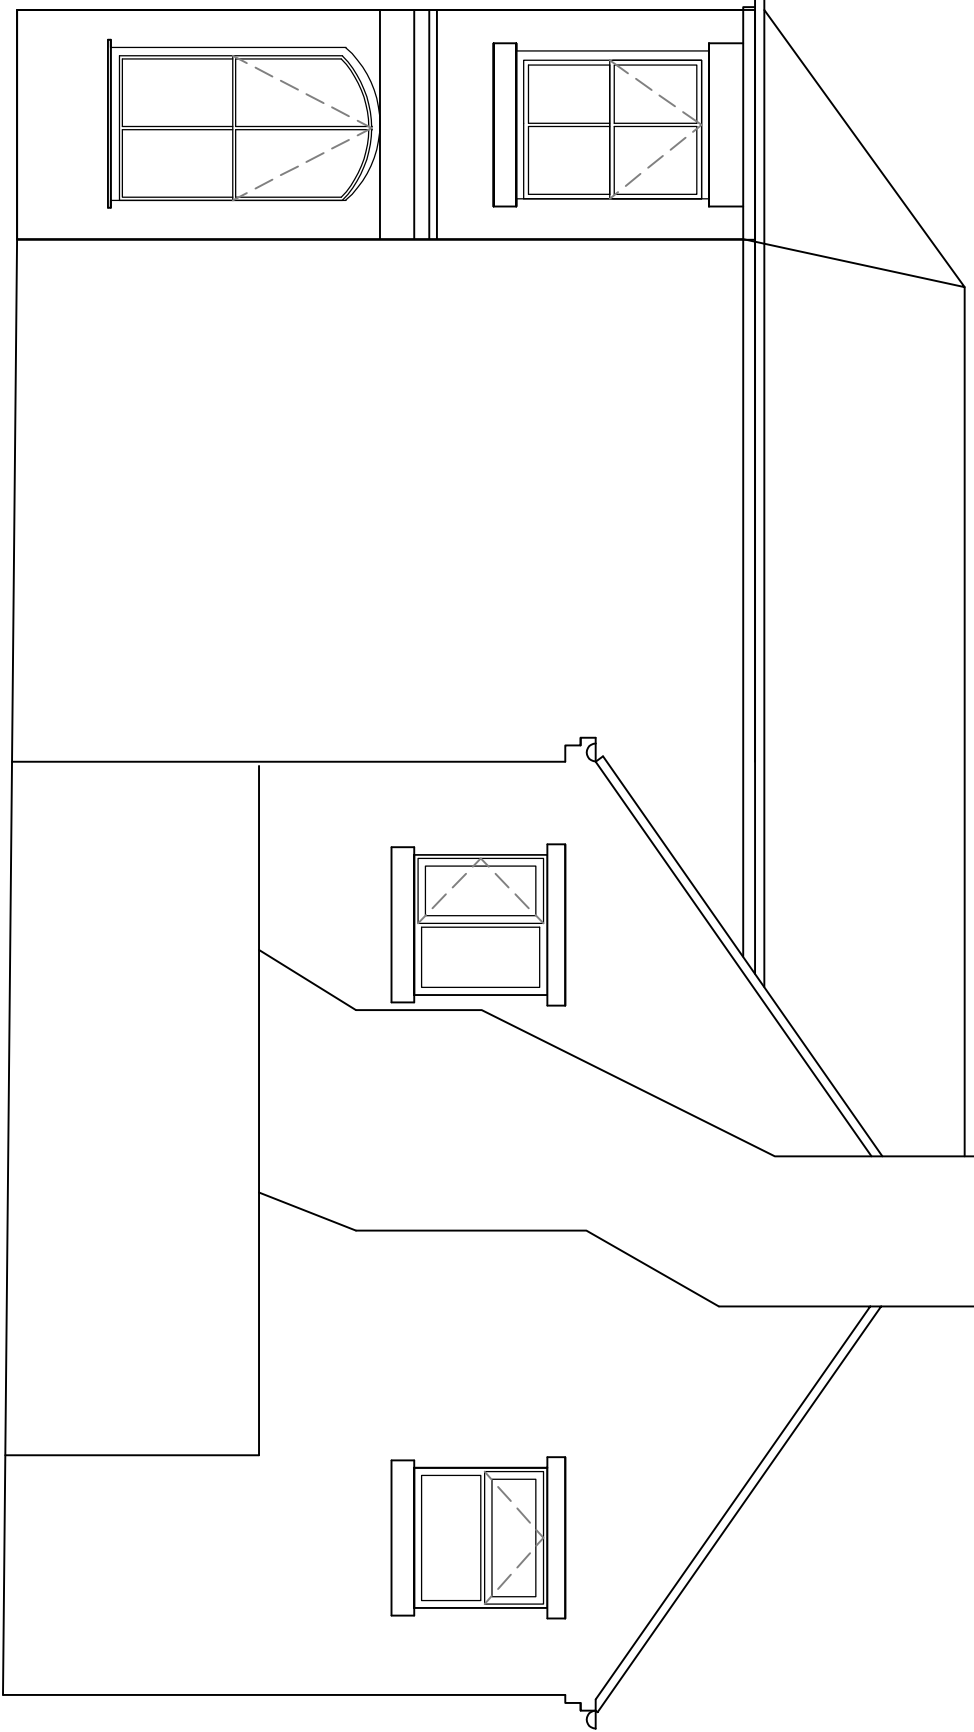


SIDE ELEVATION 1:50




SIDE ELEVATION 1:50

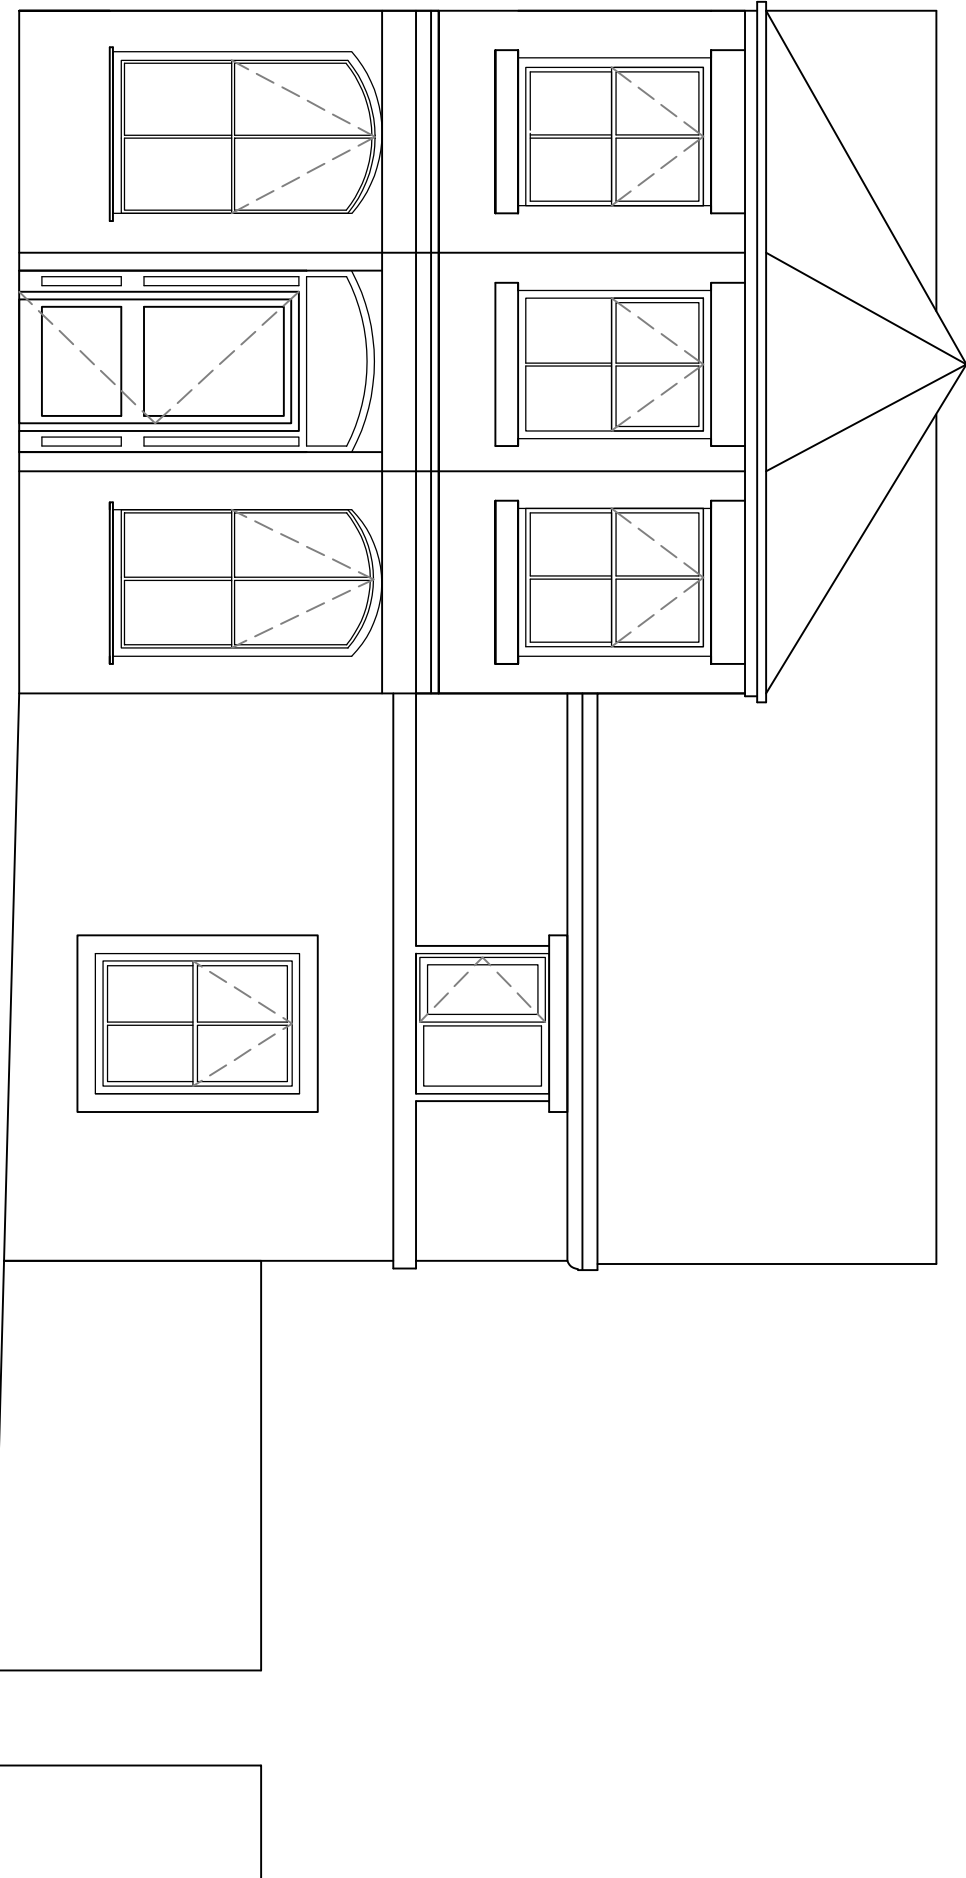


FRONT ELEVATION 1:50

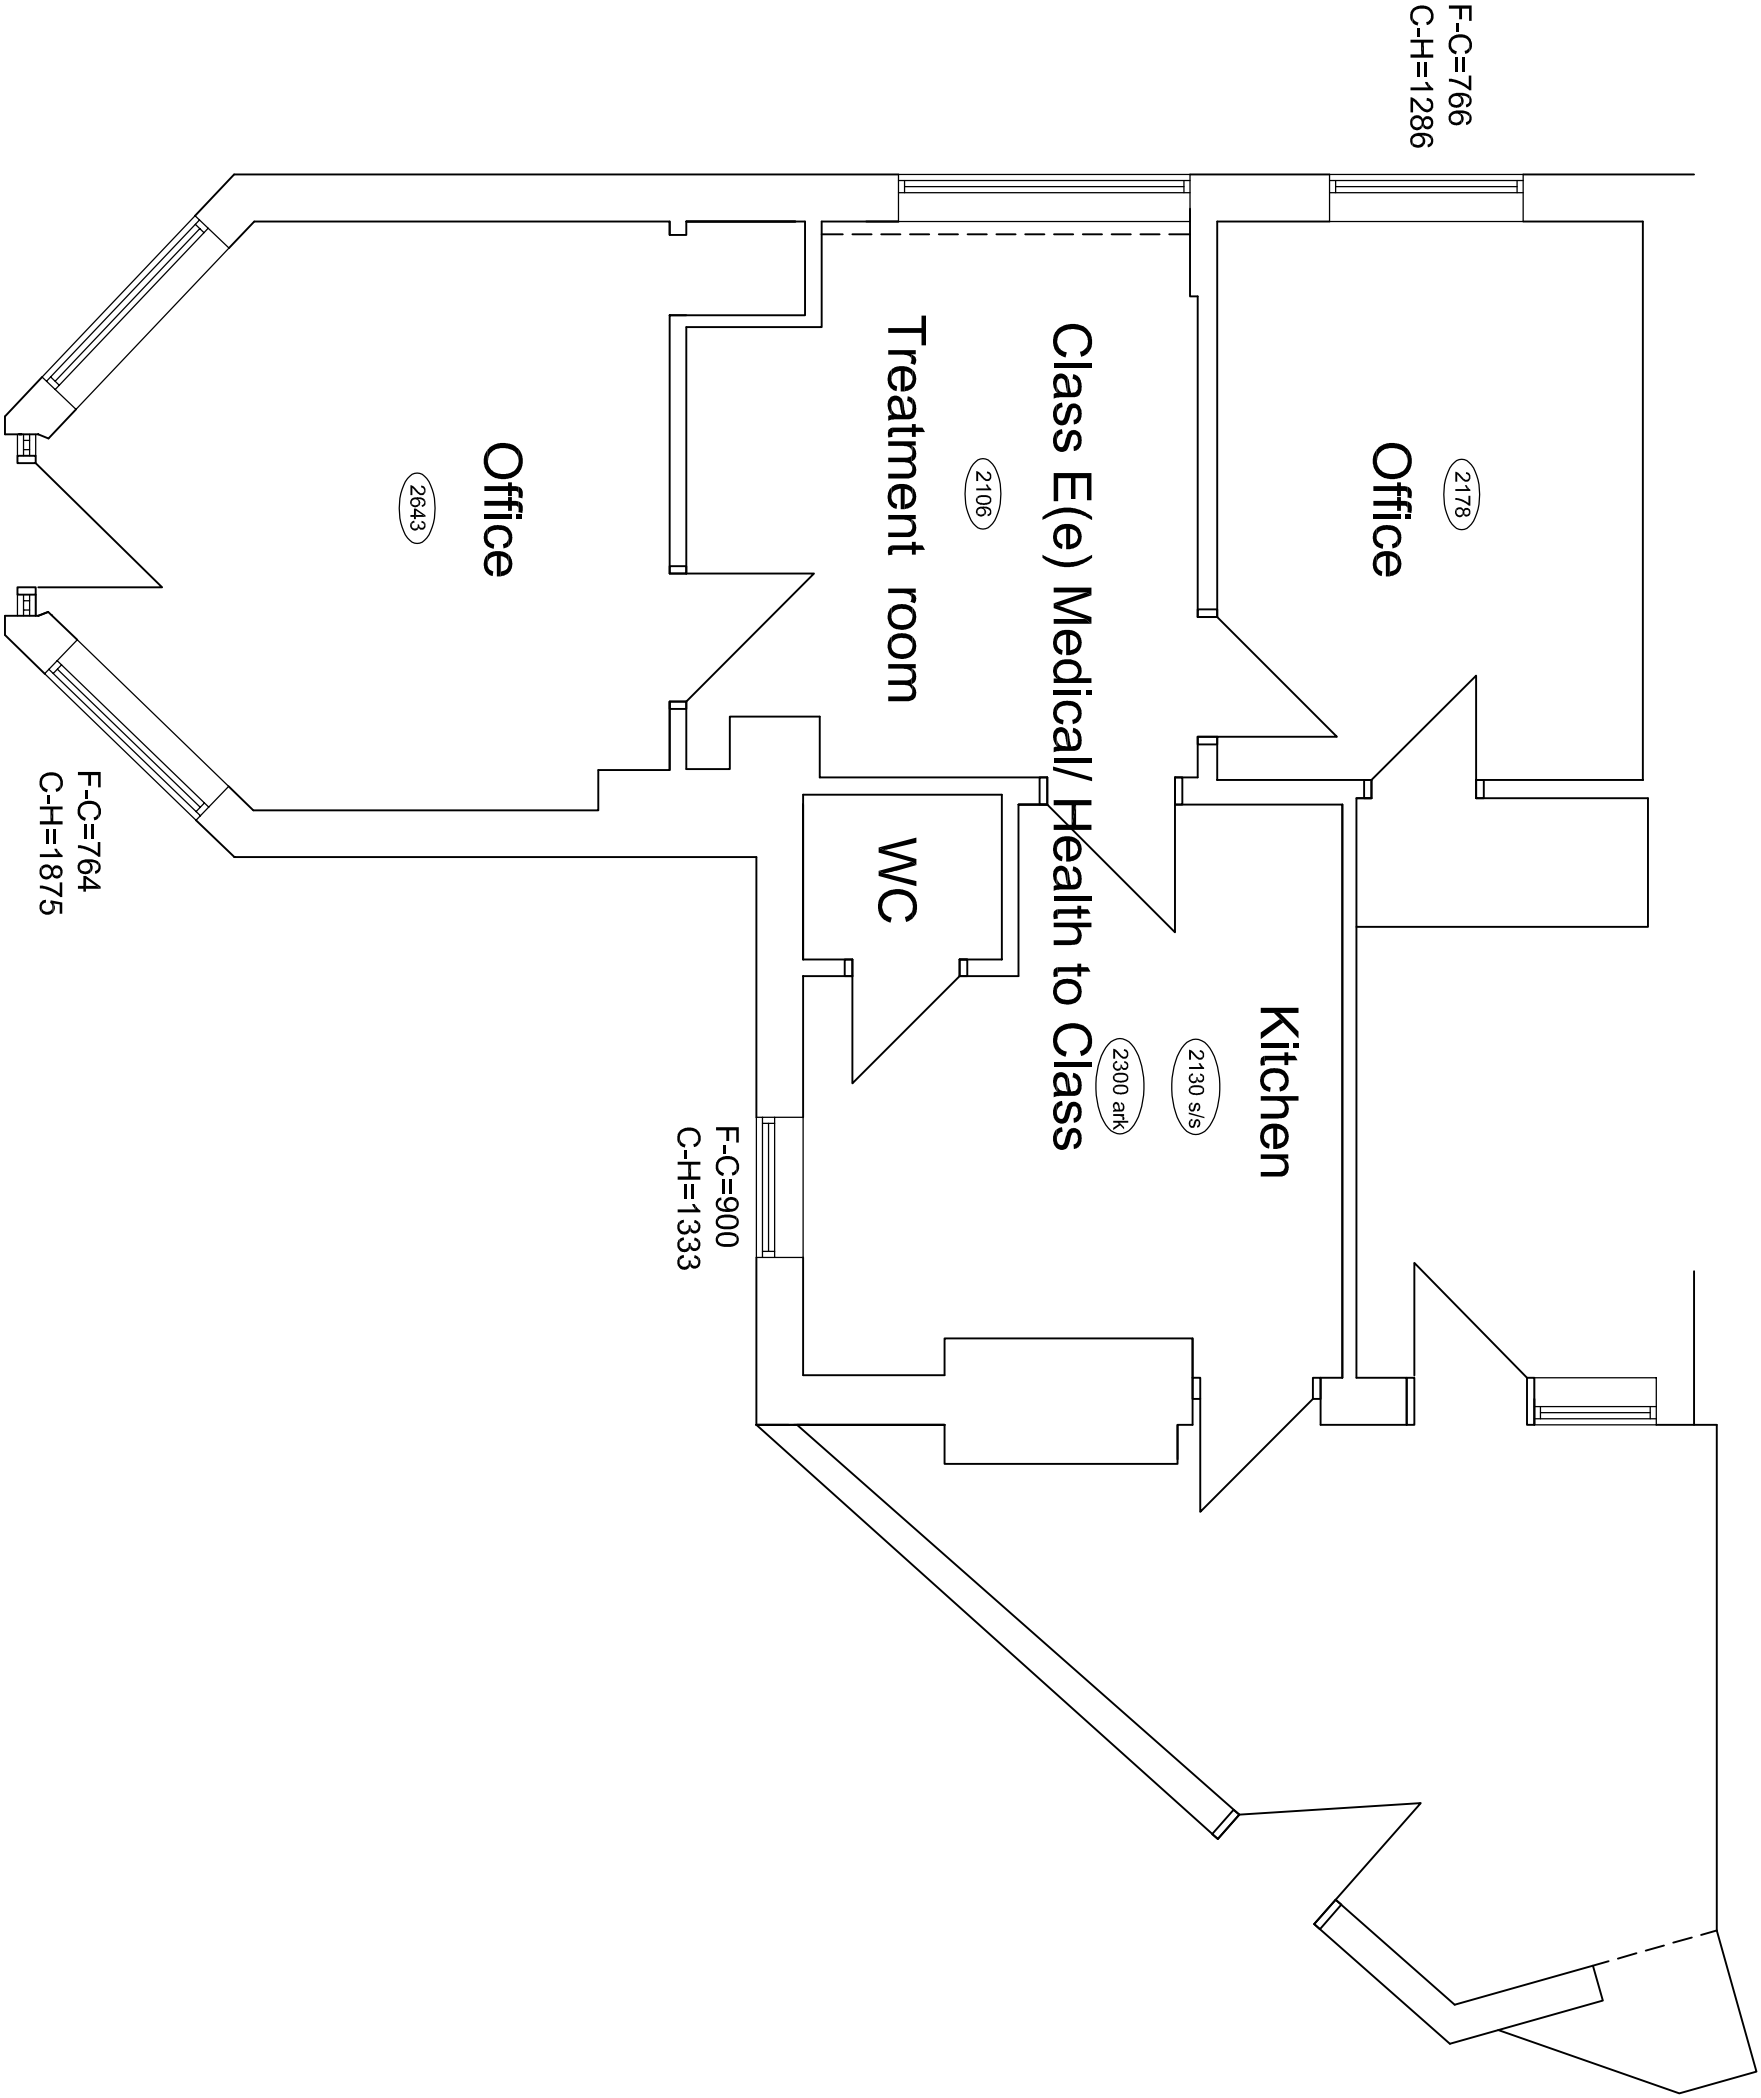

GROUND FLOOR PLAN AS EXISTING 1:50

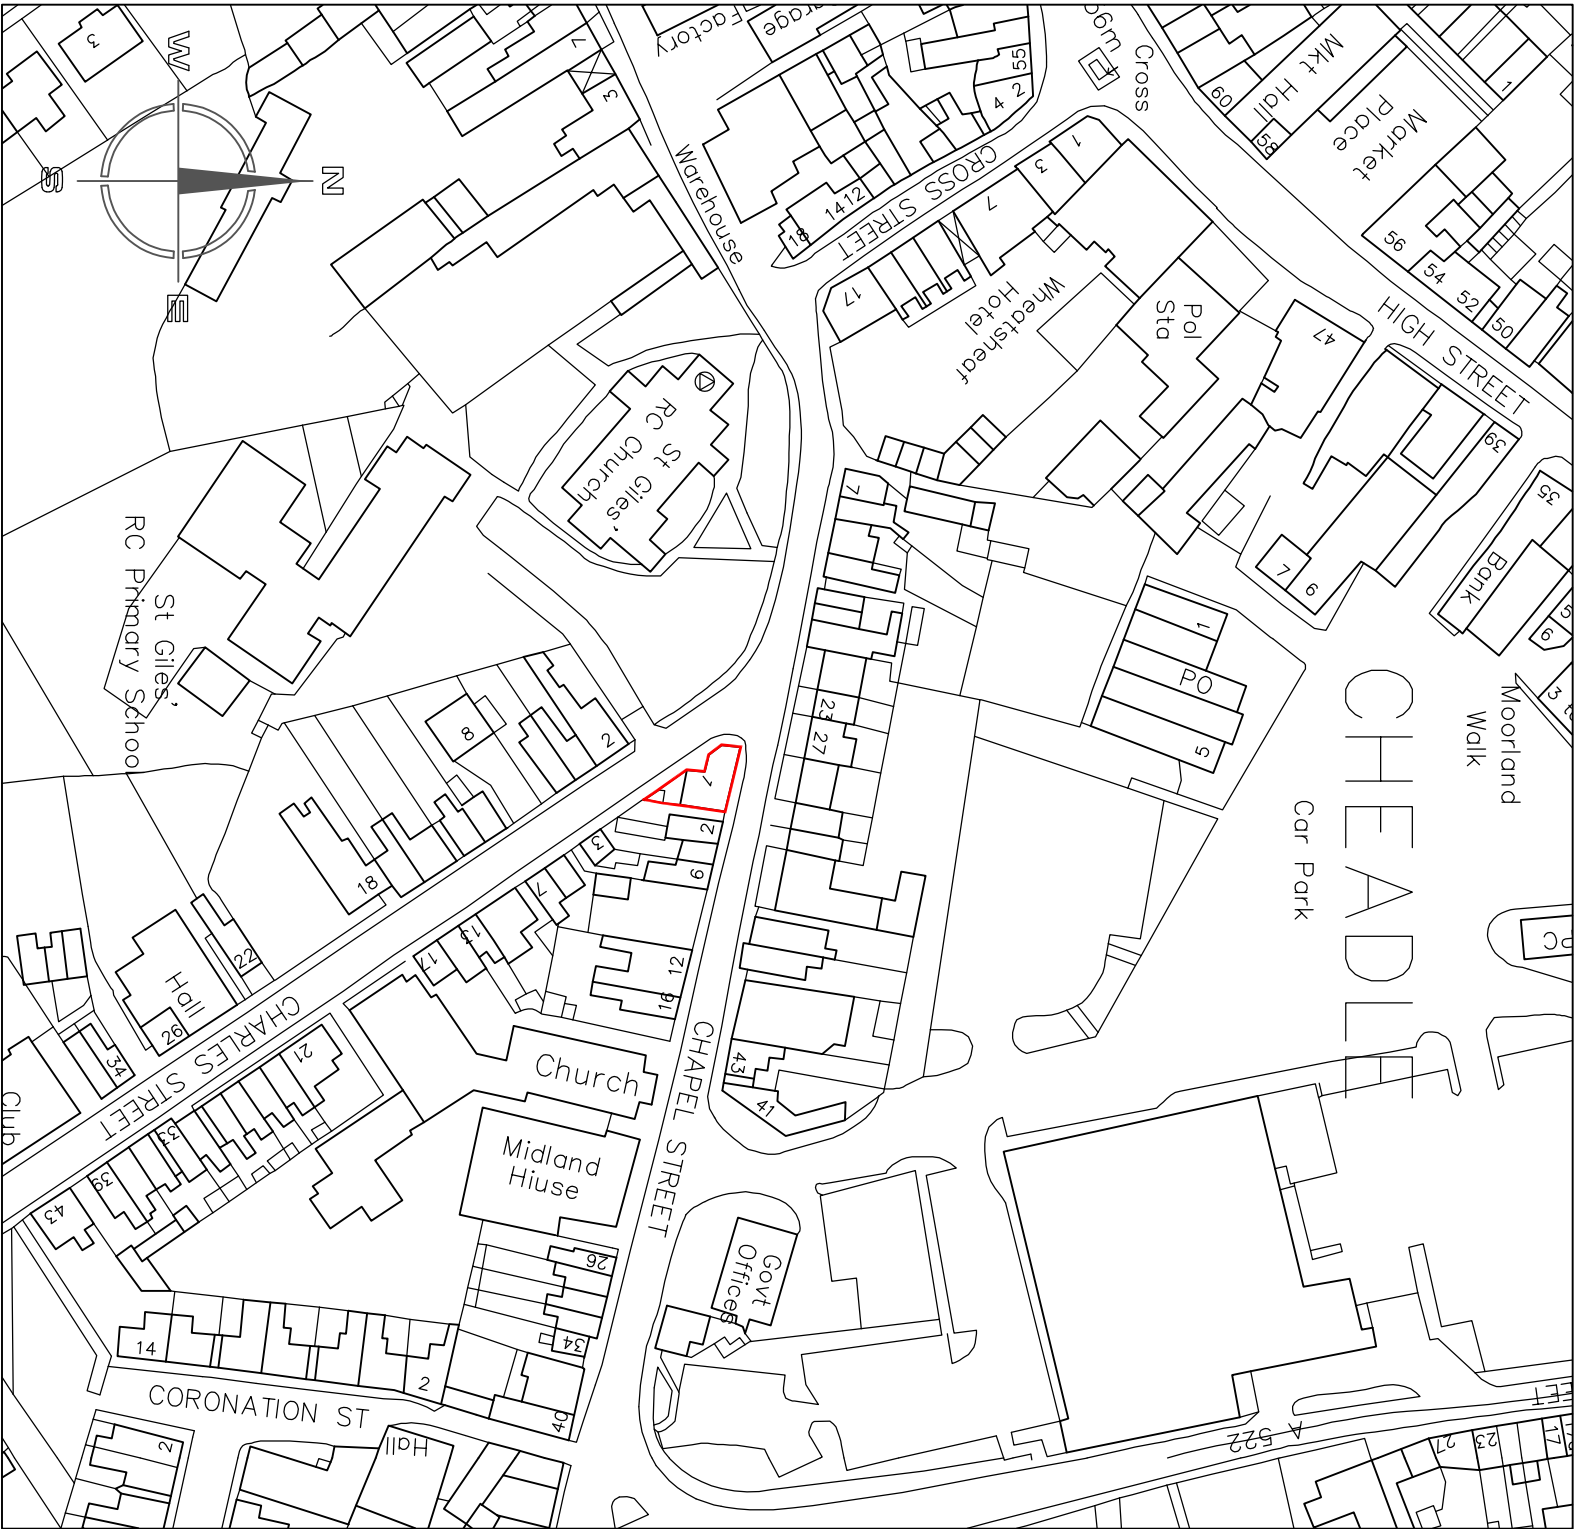


SITE LOCATION PLAN 1:1250

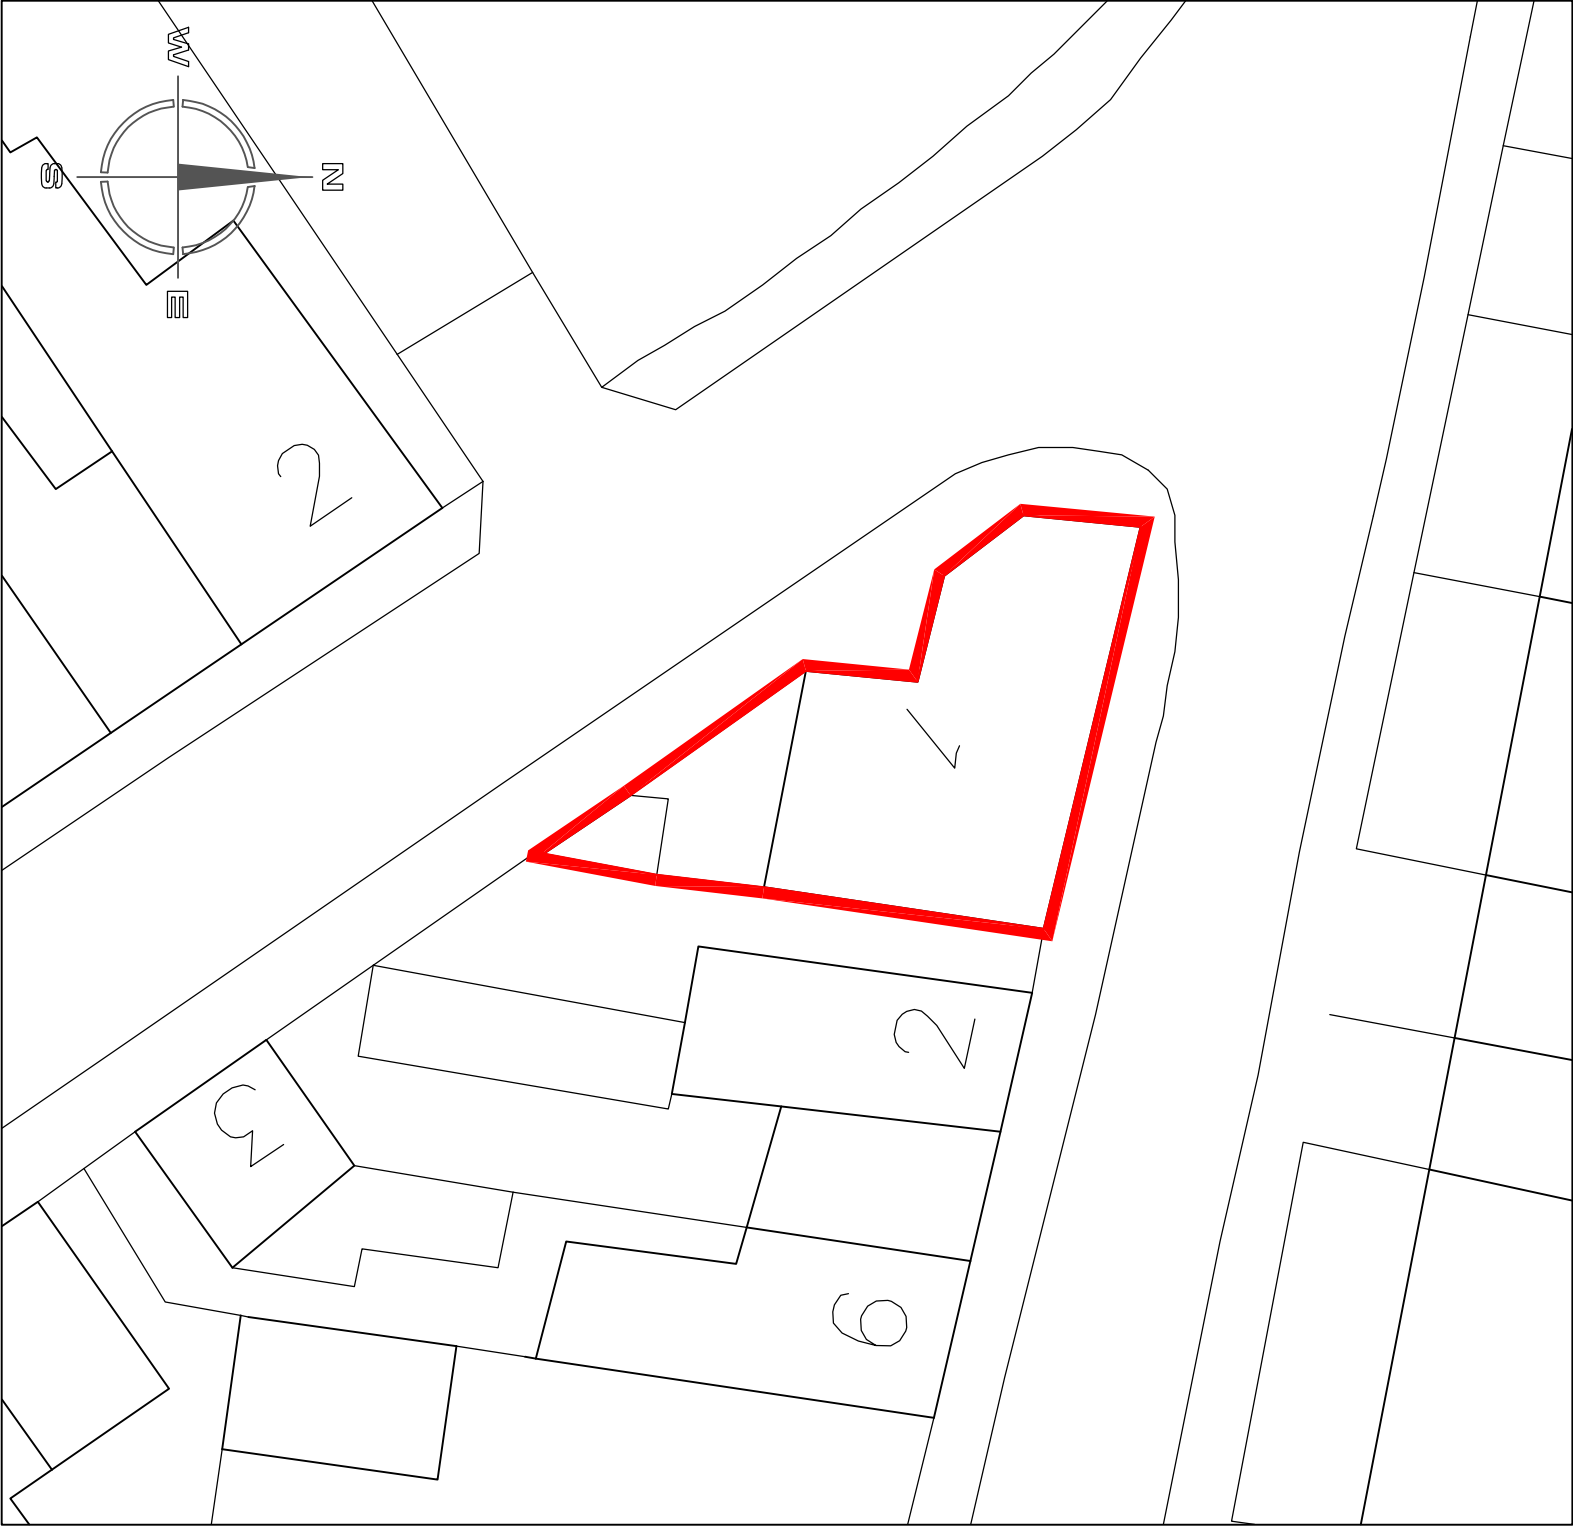

SITE PLAN 1:500

Copyright of this drawing is vested in the Architect and it must not be copied or reproduced without consent. If used in any form, the user must acknowledge the Architect's contribution. All dimensions are given in millimetres unless otherwise stated. The user must ensure that the drawing is used in accordance with the Architect's terms and conditions. 

Rev	Down	Comments	Date
A	SV	Elevations added	22/04/26

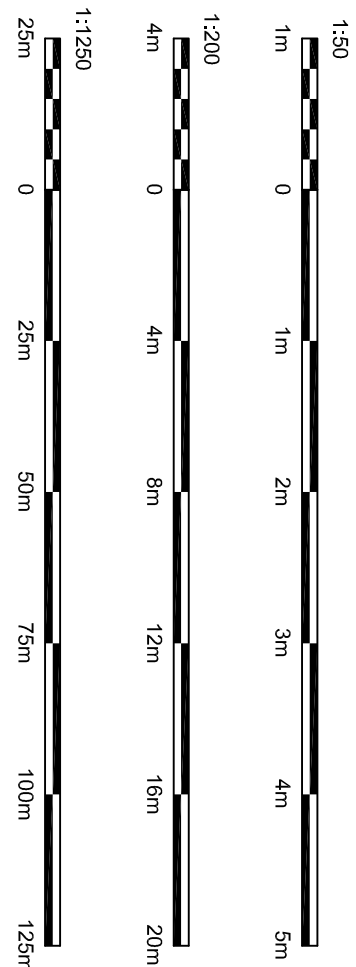

Hewitt & Carr Architects
A. Design & Architecture Ltd
7, Oldfield Road, Leeds LS10 1UE
E. enquiries@hewittcarr.co.uk
W. www.hewittcarr.co.uk

Client:
Aceto Homecare

Project:
Change of use application from Class E(e) Medical/Health to Class C(III) commercial services (office) 1 Charles Street, Cheadle

Drawn:
SV
Date:
March 2026
Scale @A1:
As Stated

Project No:
01539 PL(0) 01
Drawing No:
01
Rev:
A

PLANNING