



Rev	Down	Comments	Date


Copyright of this drawing is vested in the Architect and it must not be copied or reproduced without consent. Figured dimensions only are to be taken from the drawing. All contractors must visit the site and be responsible for taking and be obtained of any variation between drawing and site conditions. It shall be the duty of the contractor to ensure that the drawing is used in accordance with the ARCHITECT'S DRAWING. THE ARCHITECT'S DRAWING IS NOT TO BE USED FOR ANY OTHER PURPOSE.

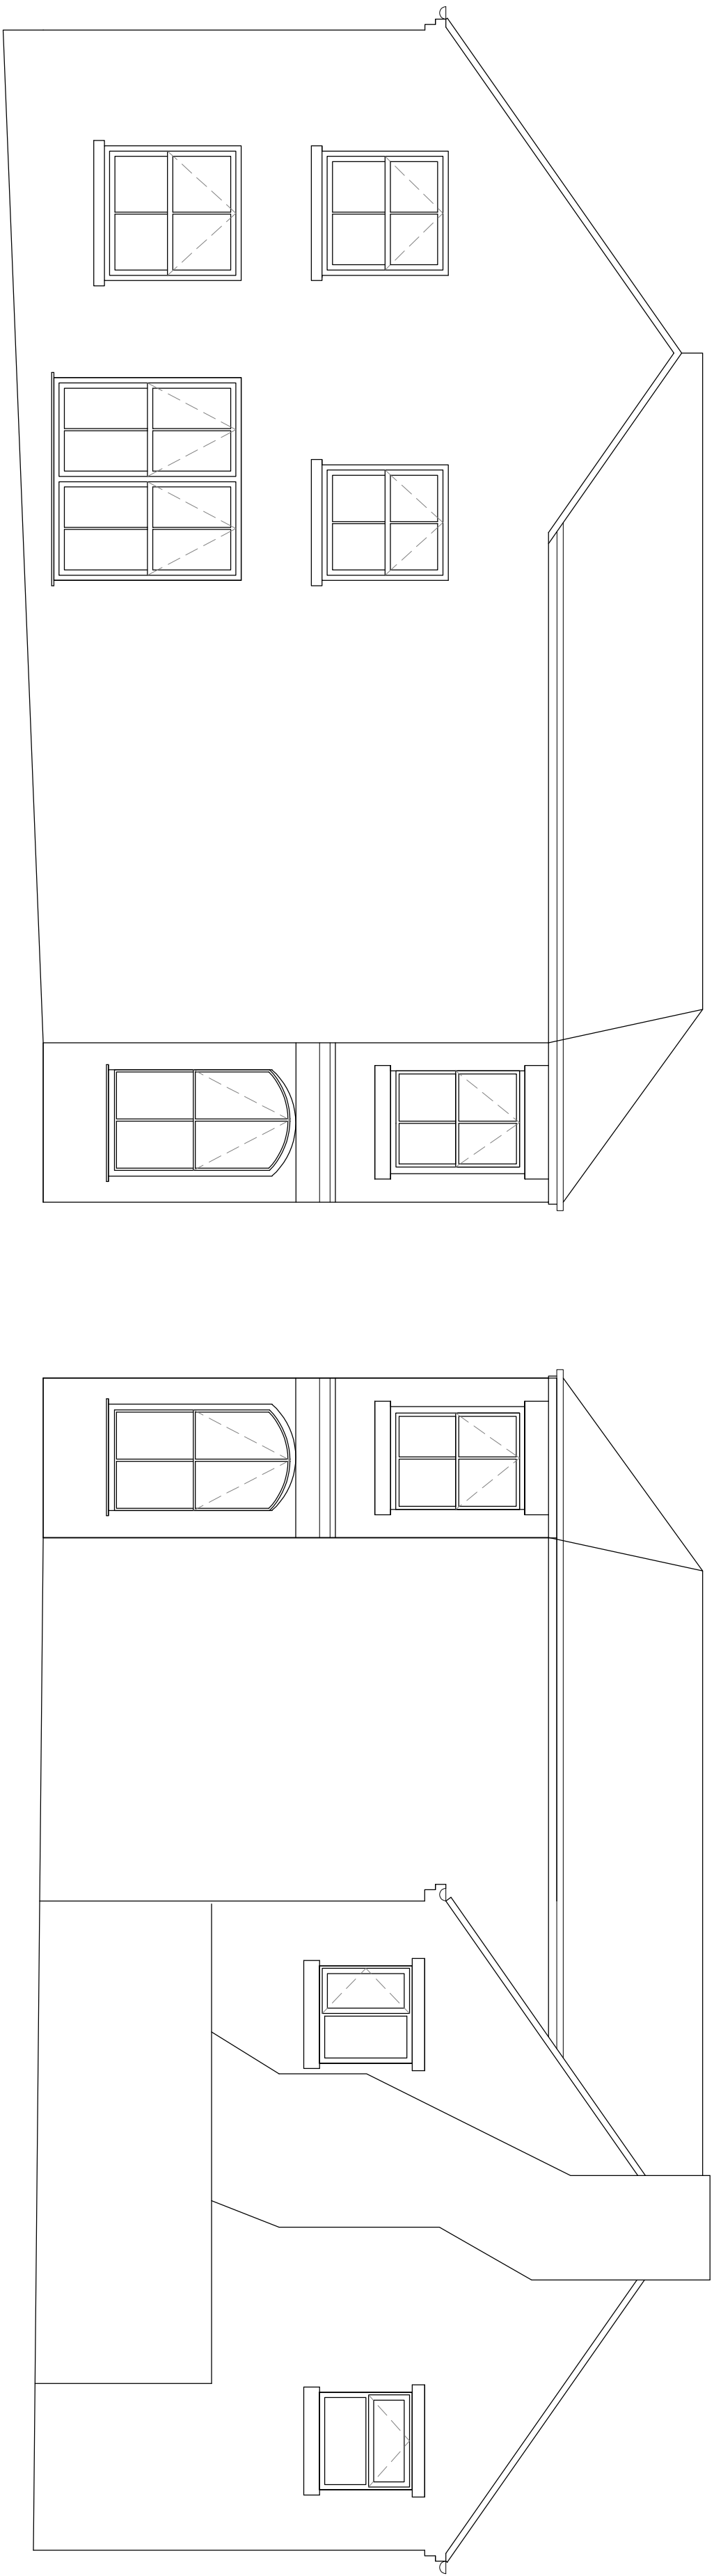


SIDE ELEVATION 1:50

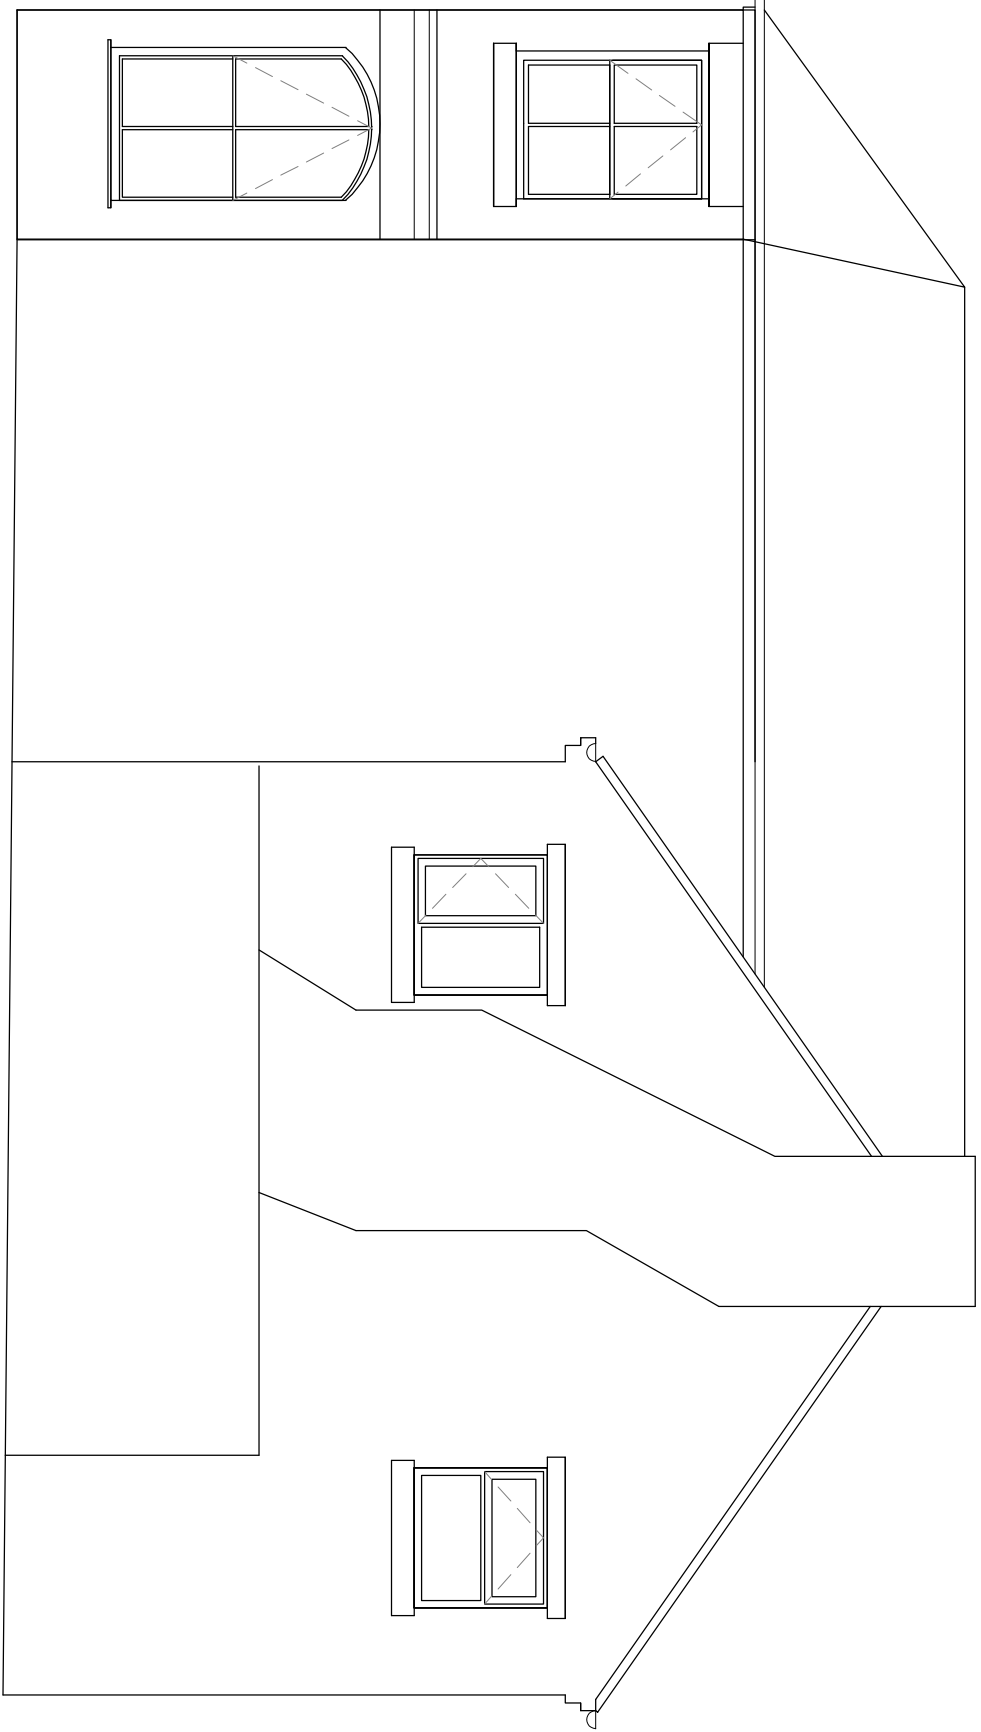

SIDE ELEVATION 1:50

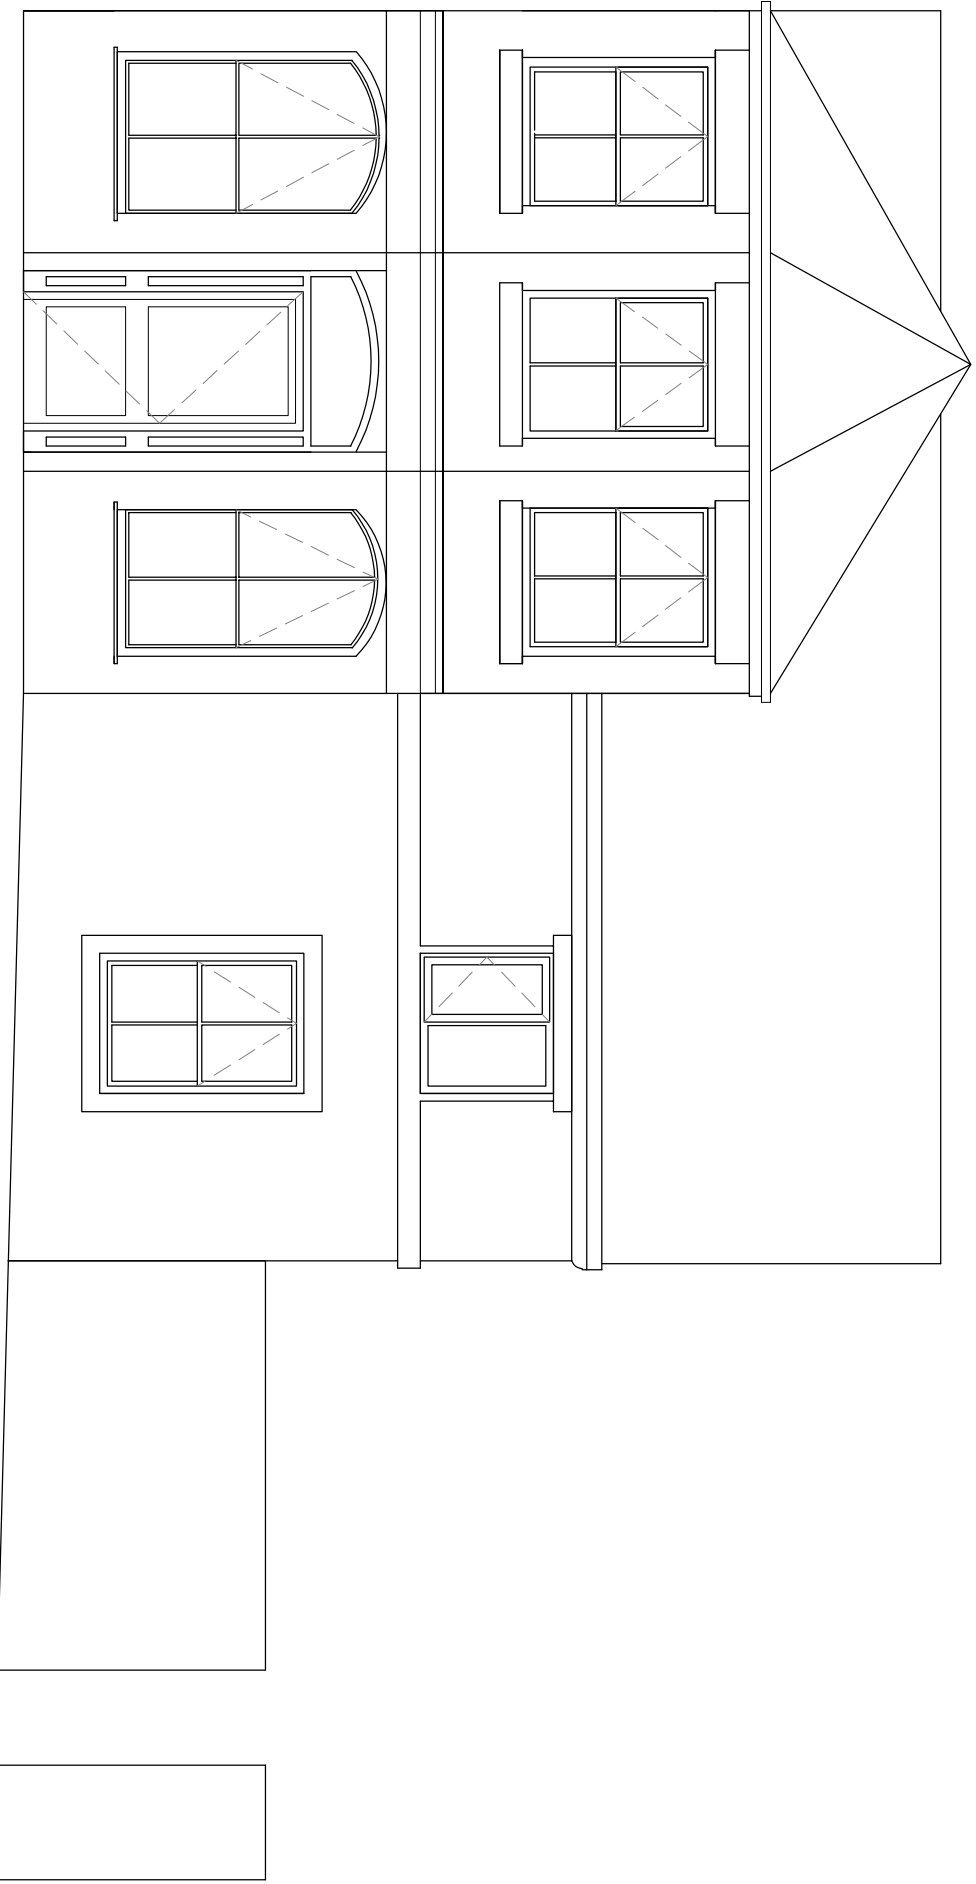


FRONT ELEVATION 1:50

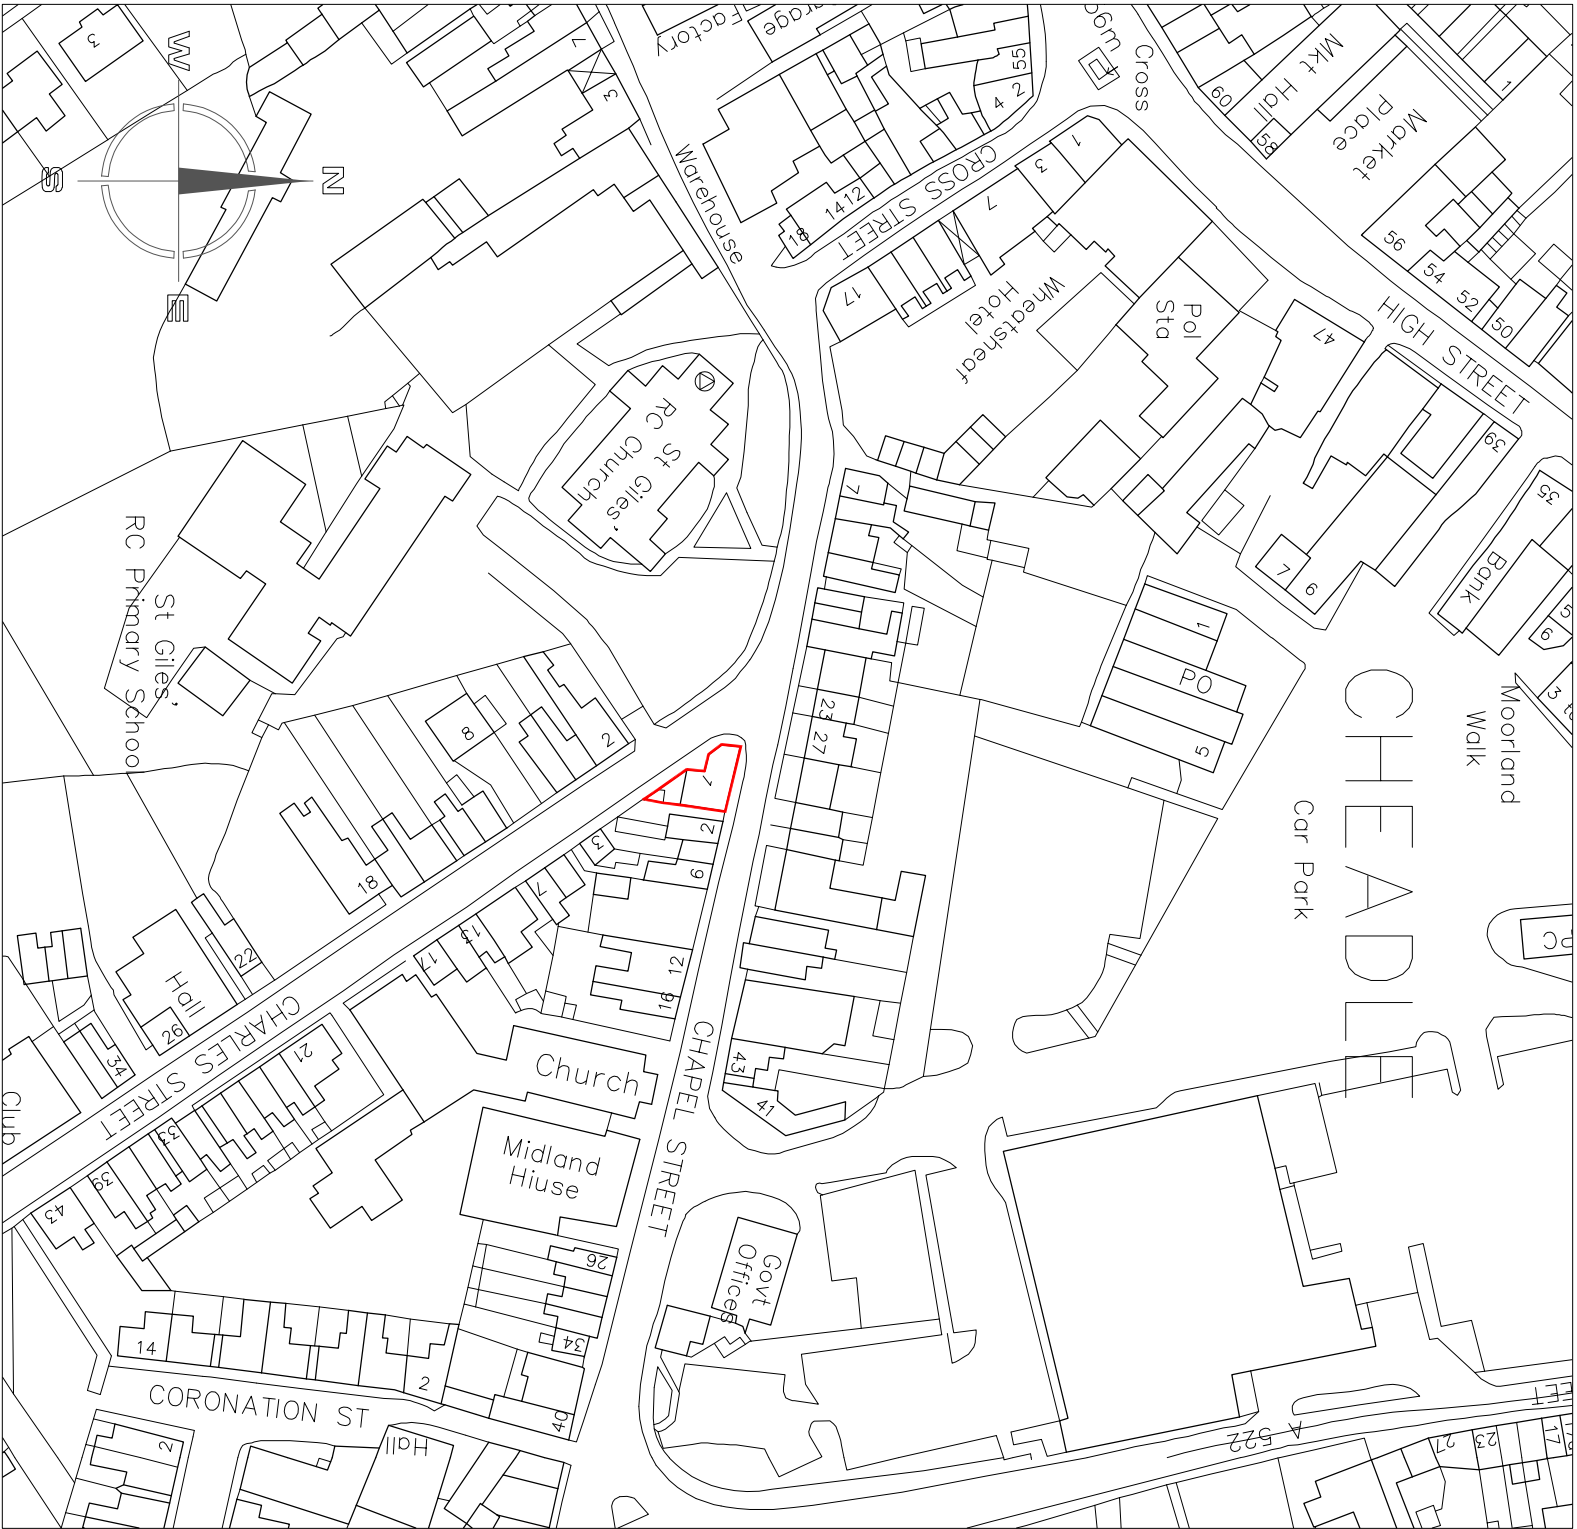

SITE LOCATION PLAN 1:1250



GROUND FLOOR PLAN AS PROPOSED 1:50

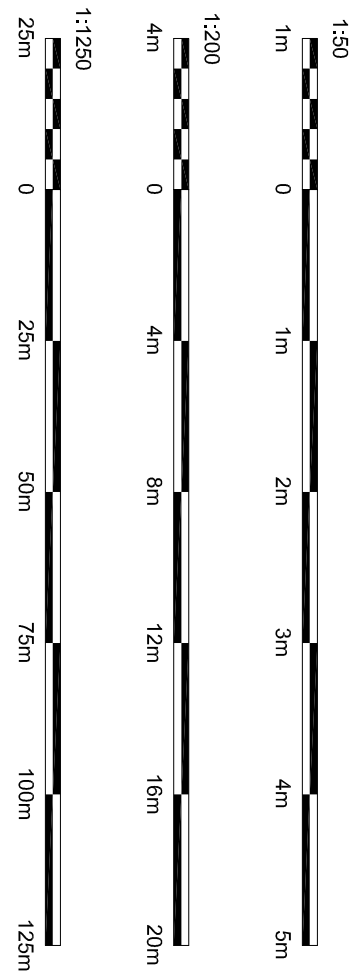

Hewitt&Carr Architects
A: Design&Arch House 1 17-19 Leek Road | Cheedale | ST10 1JE
T: 01539 575589
E: enquiries@hccarchitects.co.uk
W: www.hccarchitects.co.uk

Client:
Acreso Homecare

Project:
Change of use application from Class E(e)
Medical/ Health to Class C(iii) commercial
services (office) 1 Charles Street, Cheedale
Title:
Plans as existing and proposed

Drawn:
SV
Date:
March 2026
Scale @A1:
As Stated

Drawing No.:
01539 PL(0) 02