


Rev.	Drawn	Comments	Date
A	RA	Elevations added	26.01.26
B	RA	Revised Unit 2 entrance	29.01.26
C	RA	Flat 2 as existing update: new fire partition wall to Flat 2	16.02.26
D	RA	Finishes annotation added	21.04.26

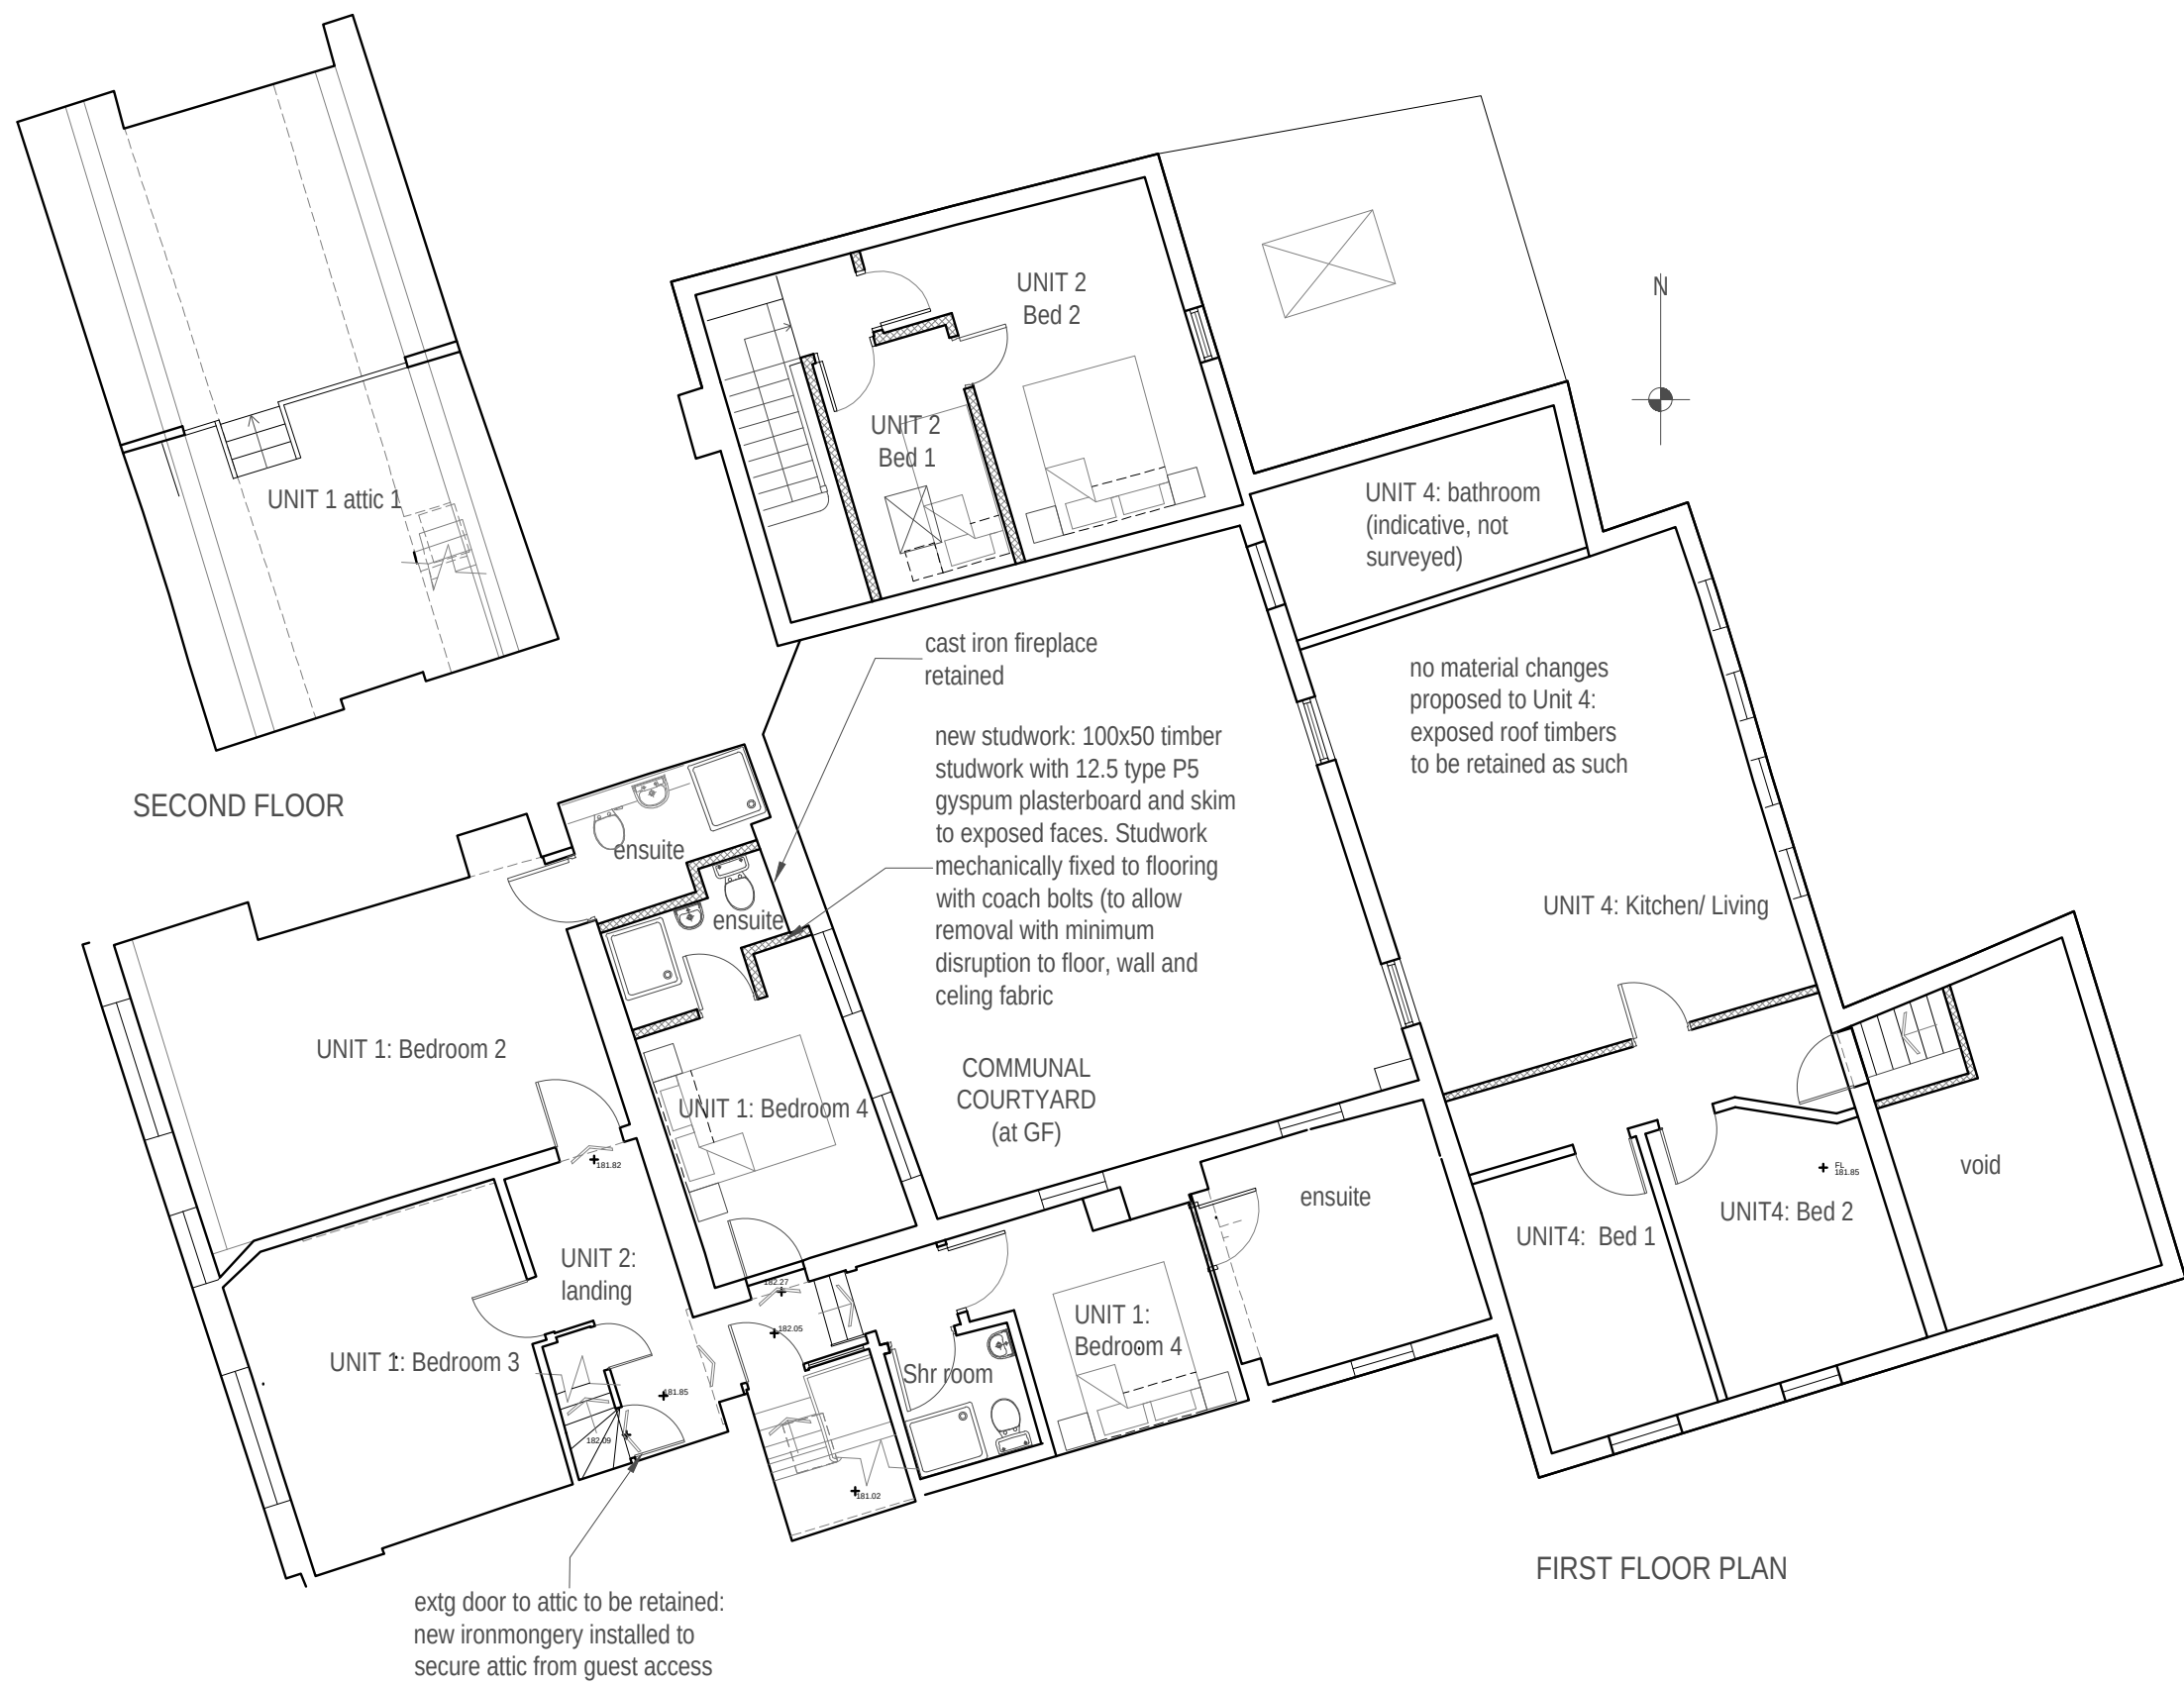


FIRST FLOOR PLAN



ELEVATION 1




ELEVATION 3

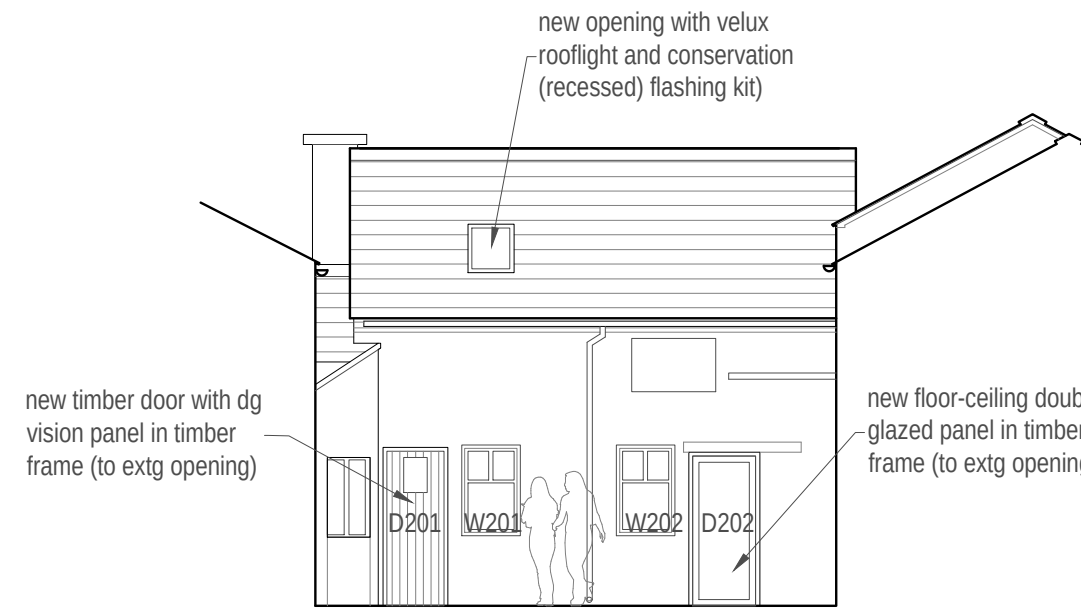


ELEVATION 2



ELEVATION 4

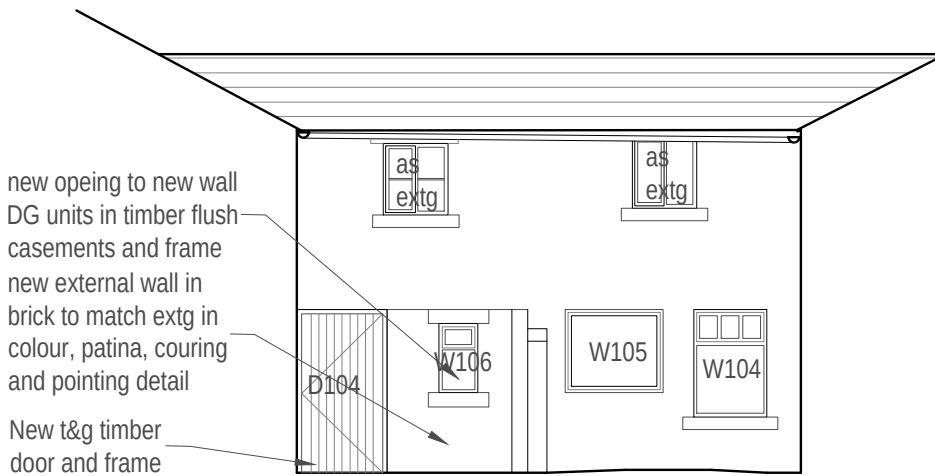

ELEVATION 5

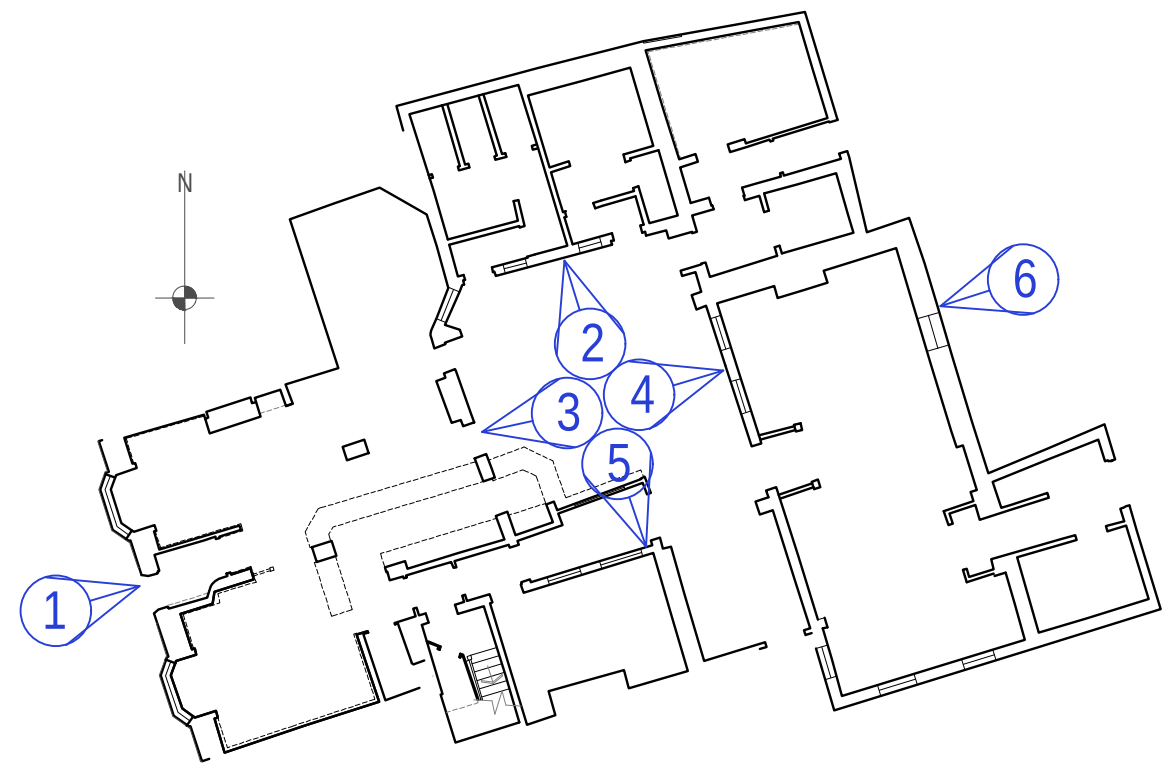

GROUND FLOOR PLAN



Hewitt&CarrArchitects

A: DaisyBank House | 17-19 Leek Road | Cheadle | ST10 1JE
T: 01538 756888
E: enquiries@hcarchitects.co.uk
W: www.hcarchitects.co.uk

Client
Mr & Mrs S&R Ruocco

Project
Change Of Use from public house to holiday accommodation with LBC
The Quiet Woman, St Edwards St, Leek

Title
Plans as Proposed

Status
Planning

Date **January 2026** Drawn **RA**

Scale @A1 **1:100** Checked

Project No **01526 AC(0)02** Drawing No.
Rev **D**

FLOOR PLANS 1:100

ELEVATIONS 1:100