



© This drawing is copyright and must not be reproduced or copied to any third party without written permission.
All dimensions must be checked on site.
Only figured dimensions should be worked from.
Discrepancies must be reported before proceeding.

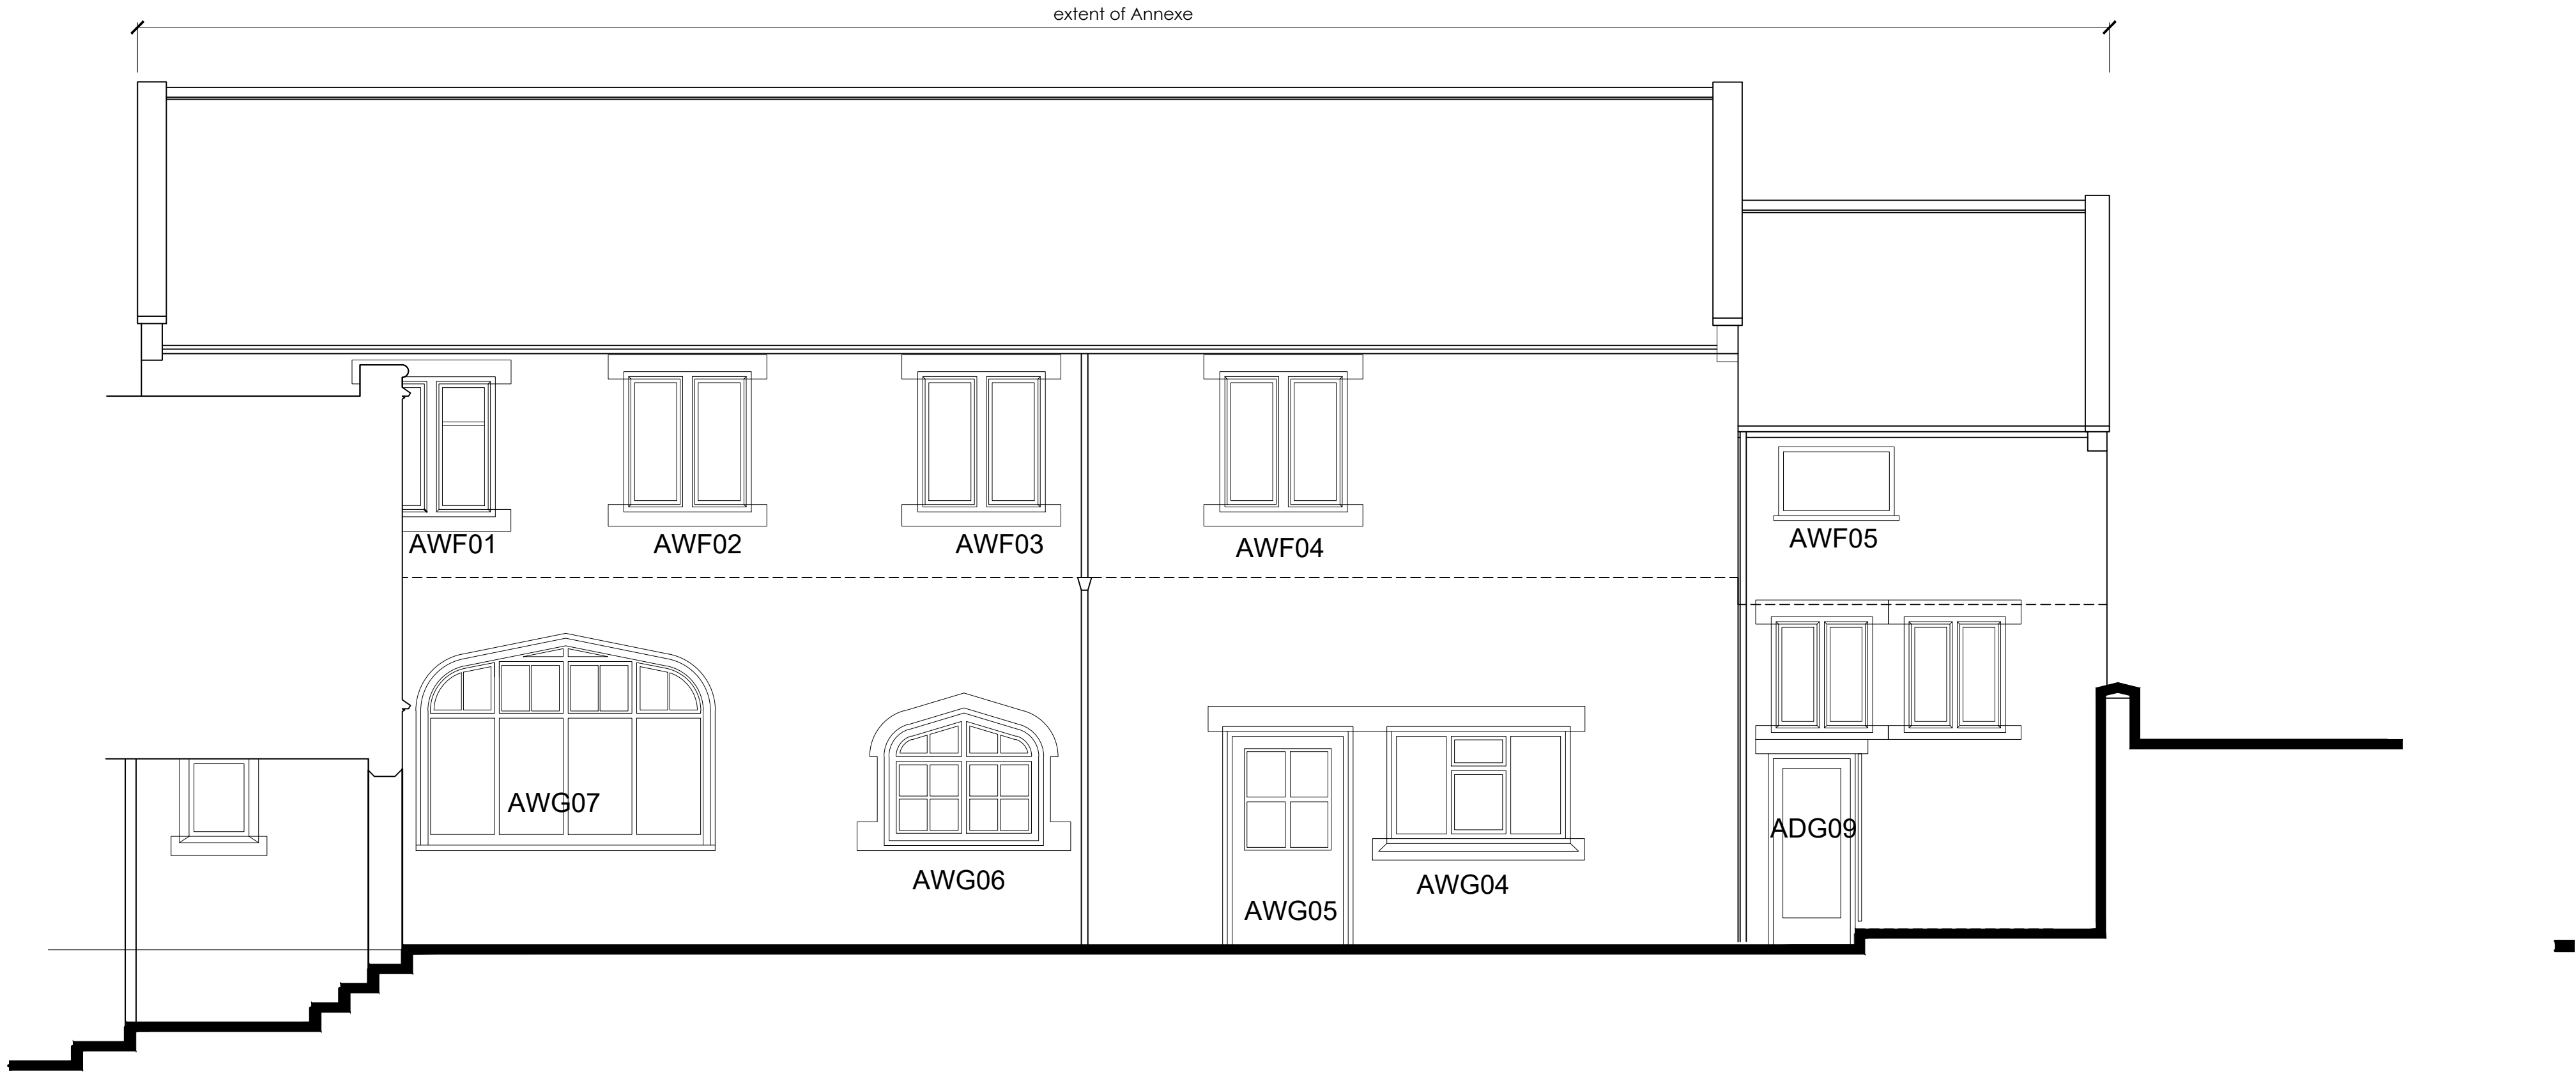

SOUTH ELEVATION as existing

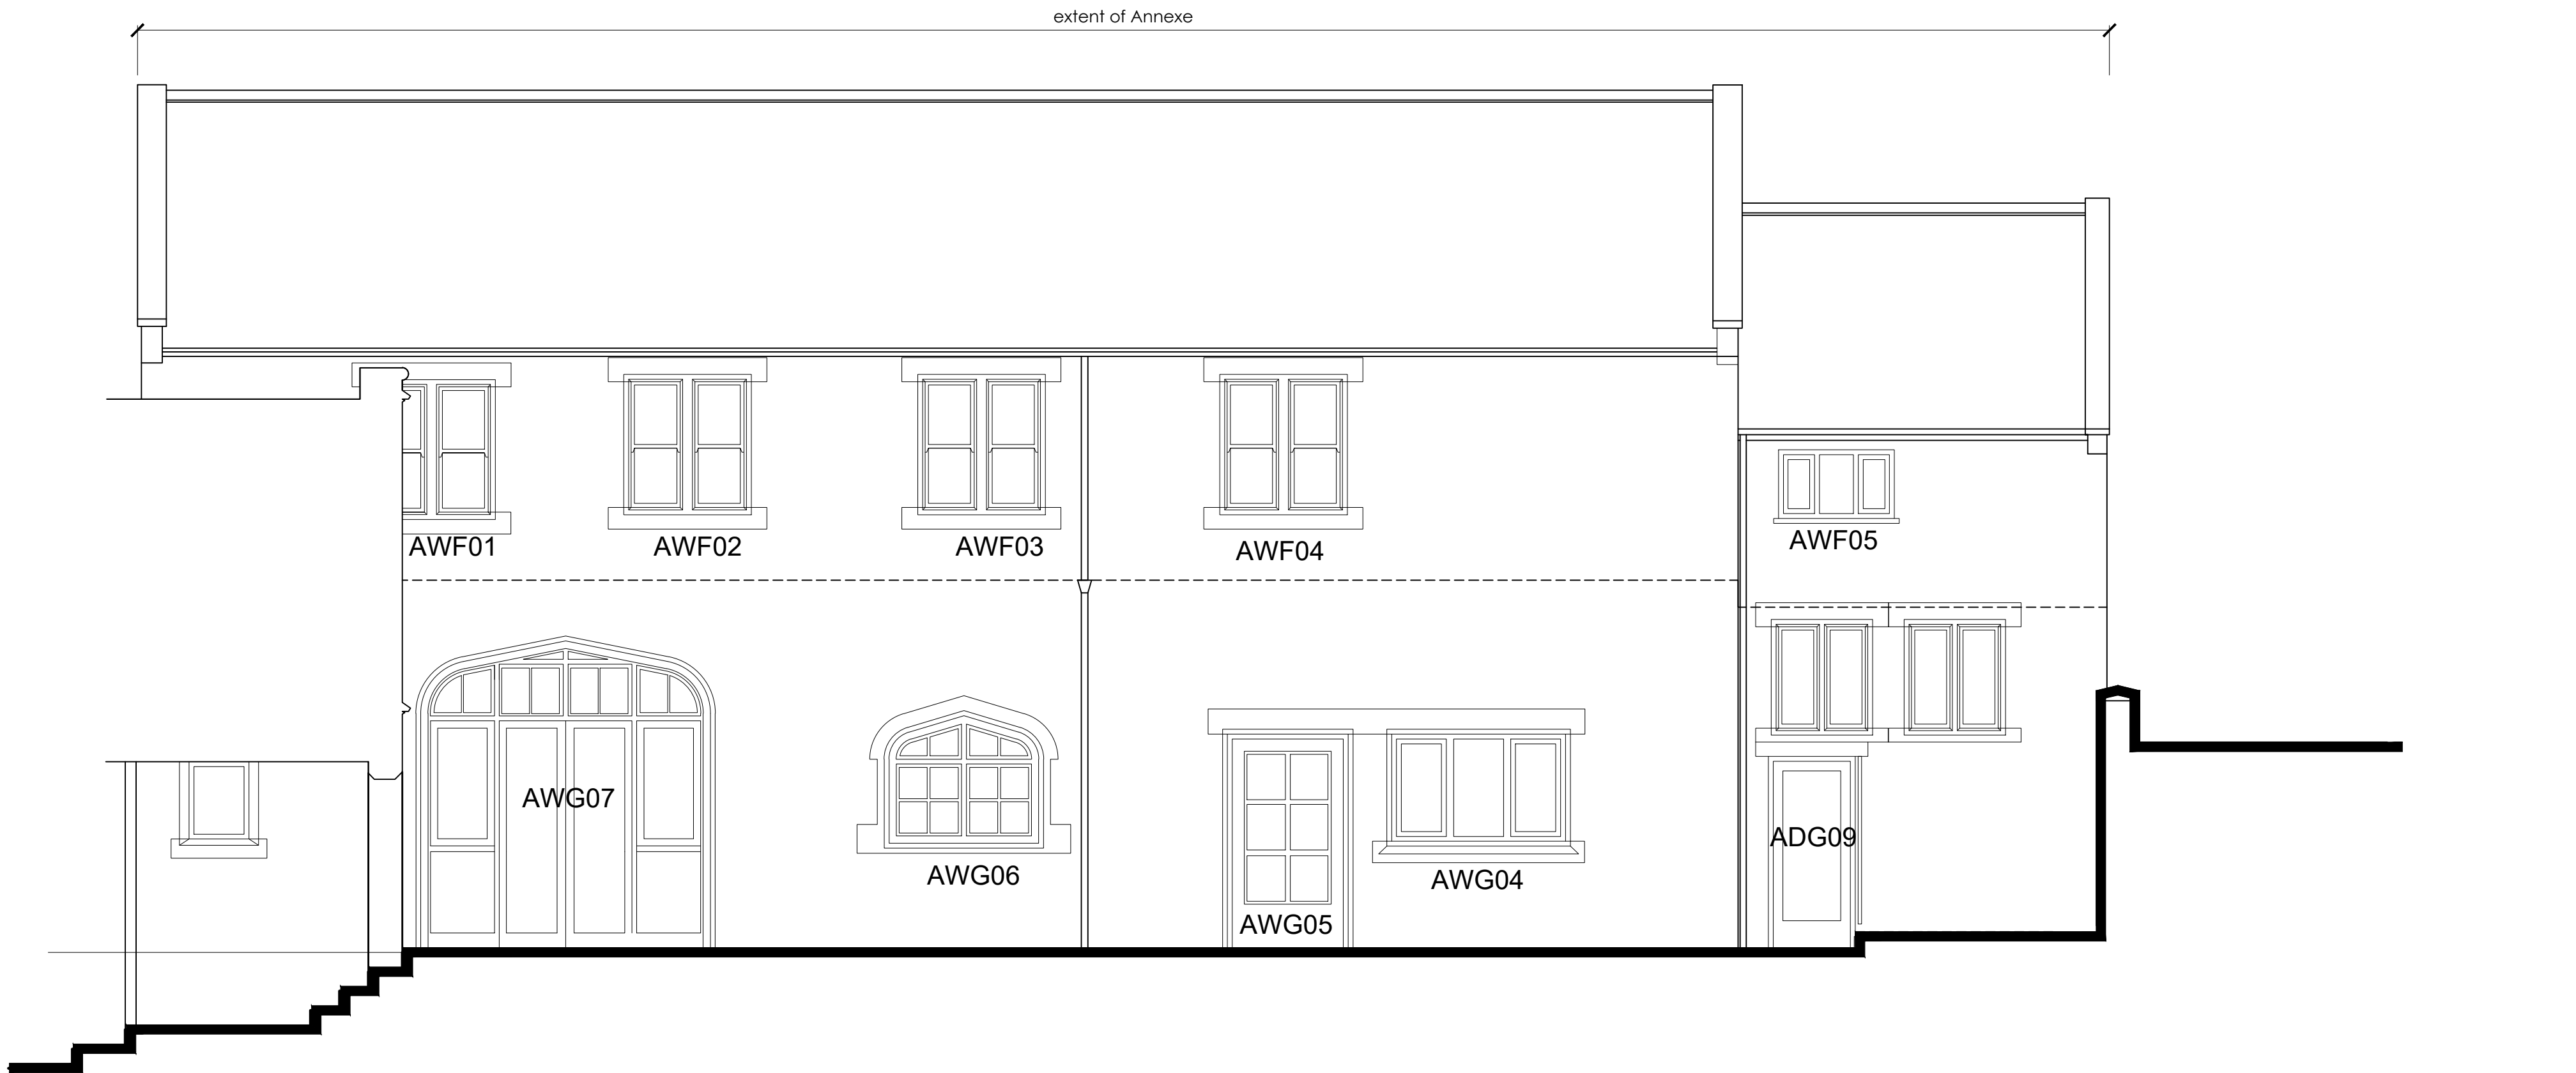

SOUTH ELEVATION as proposed

REV.	DATE	AMENDMENT	BY
------	------	-----------	----

CLIENT

Daniel and Yasmin Dawkins

PROJECT
Moor Court Hall
Farley Road
Oakamoor ST10 3BD

DRAWING TITLE
ANNEXE
Existing and Proposed South Elevation



SCALE	SHEET SIZE	
1:50	A1	
DATE	DRAWN	CHECKED
Jan 2026	LT	
JOB No.	DRAWING No.	REV.
3091	52	