




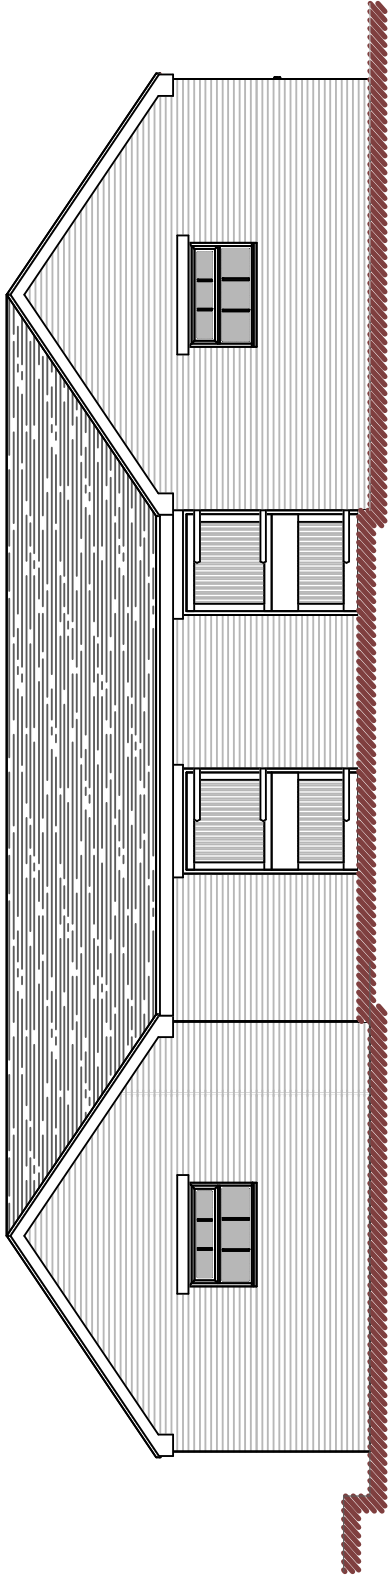

Front Elevation

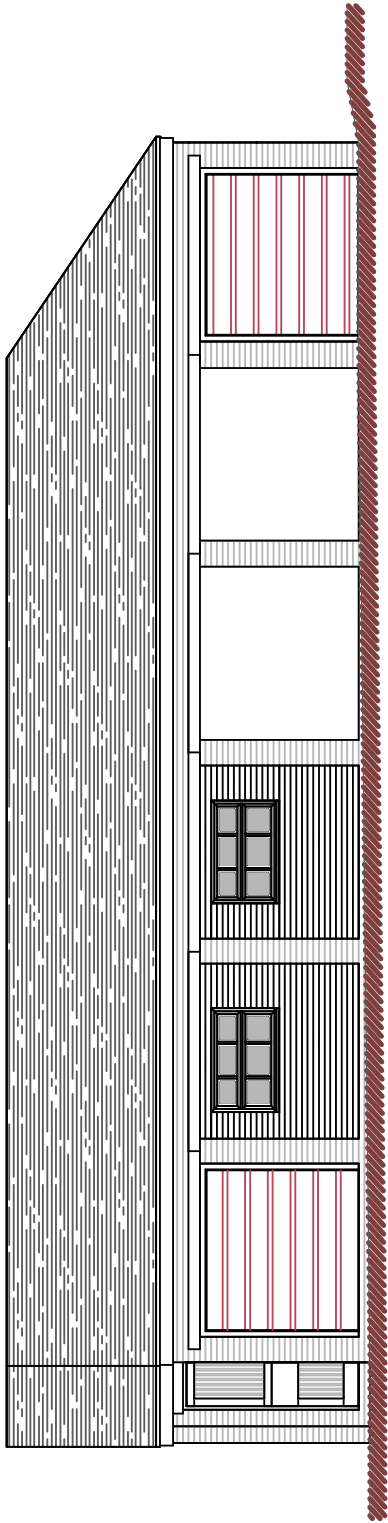


Side (East) Elevation


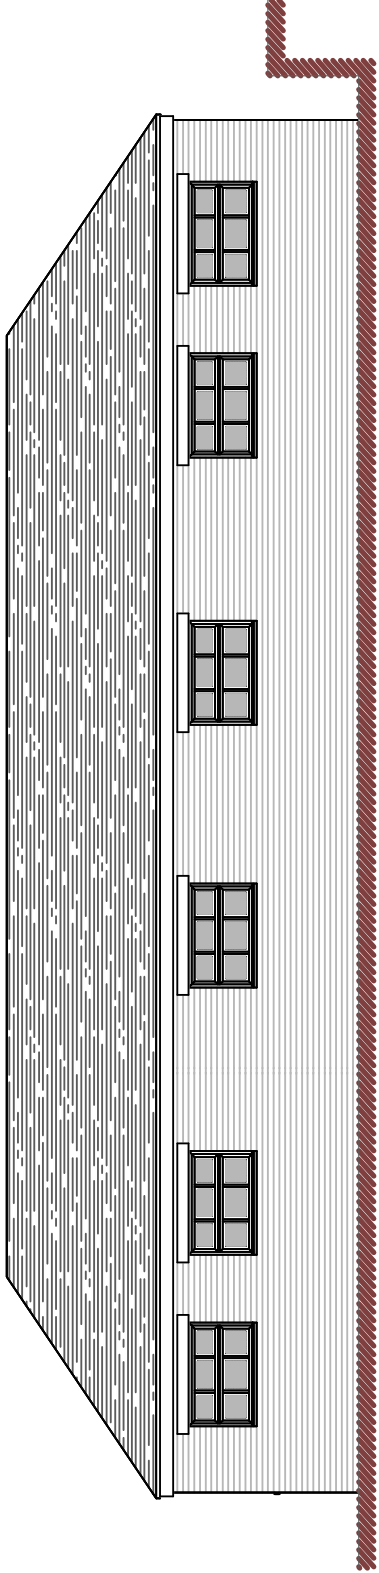


Rear Elevation


Side (West) Elevation

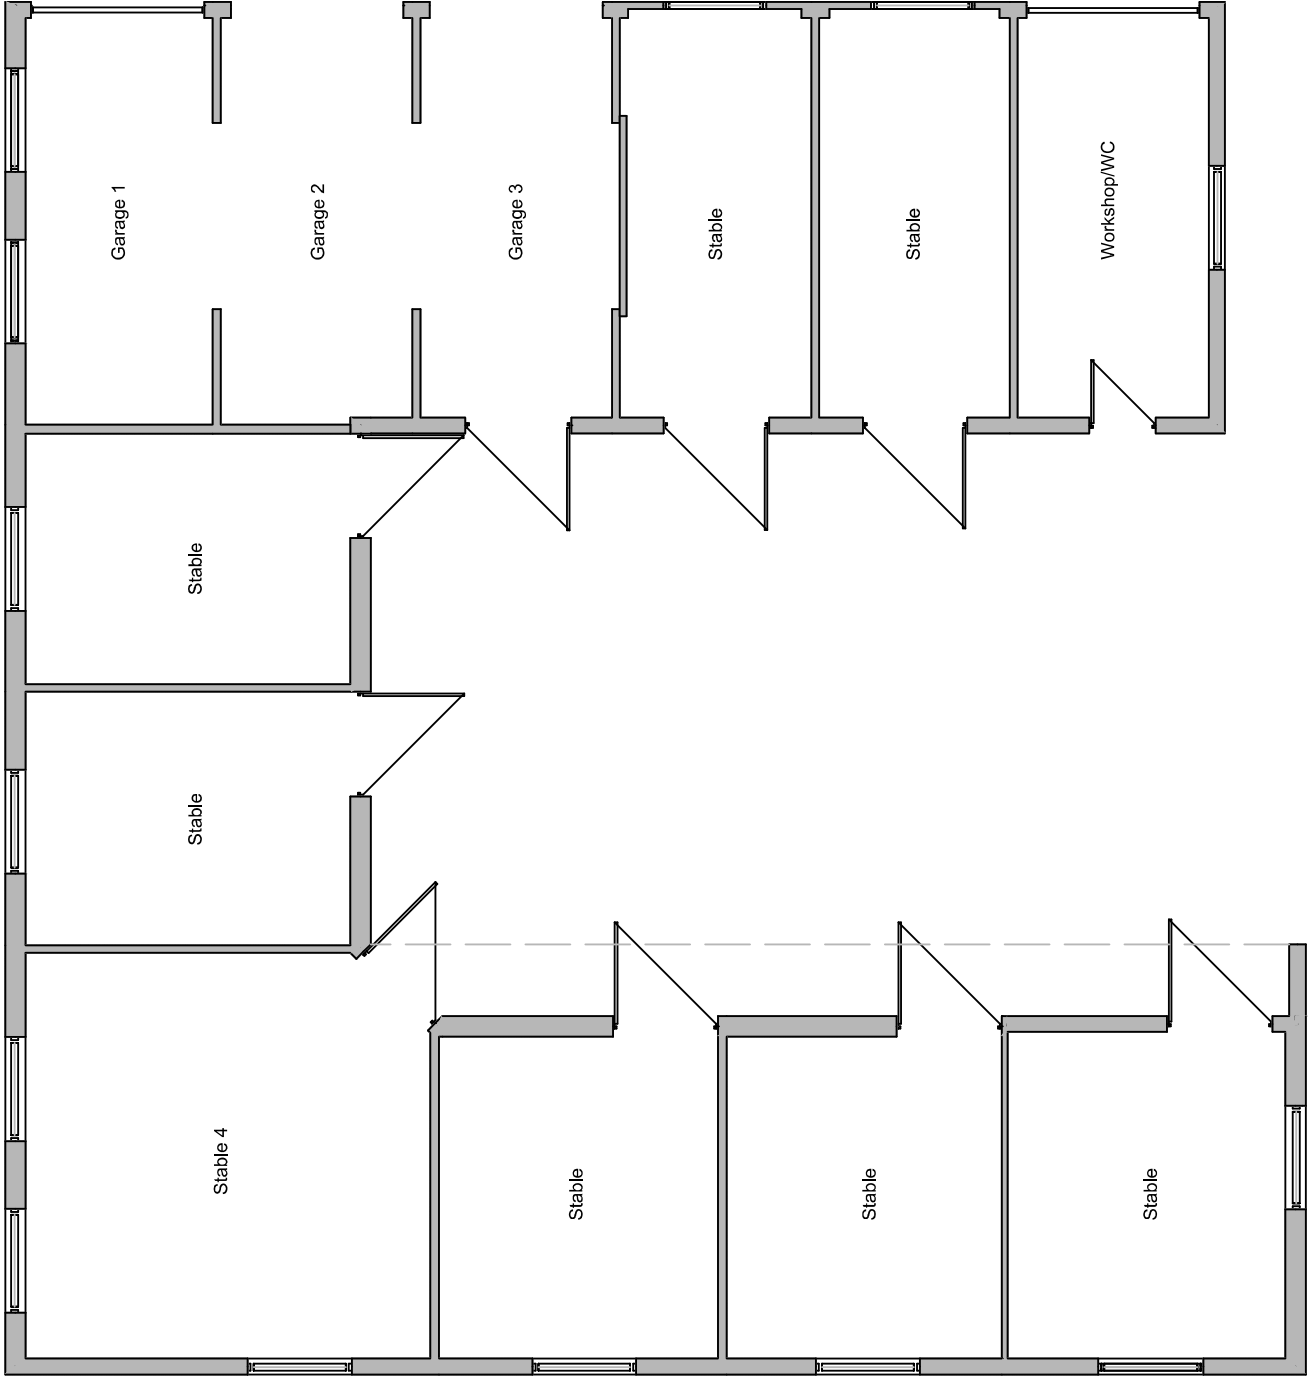

Ground Floor Plan

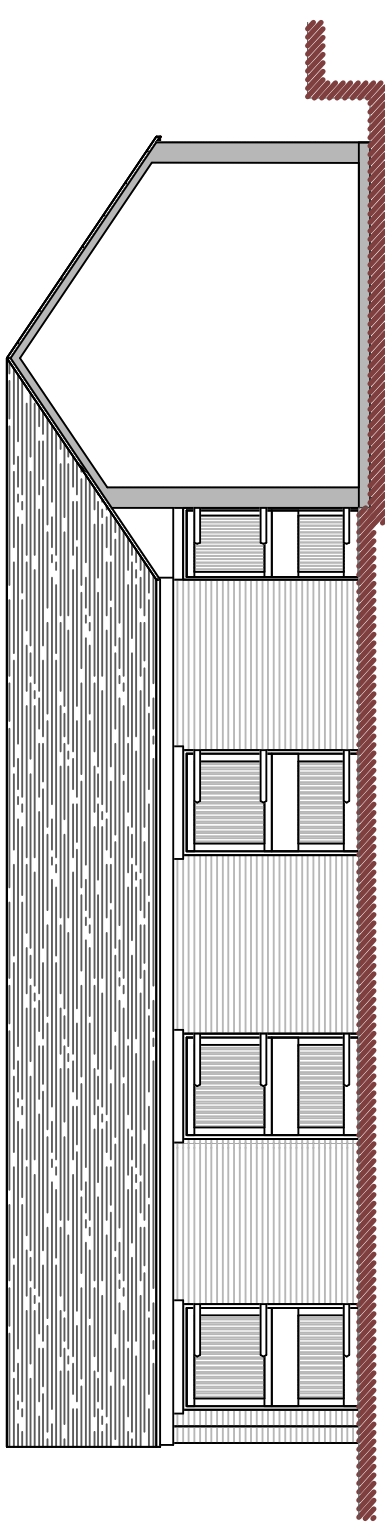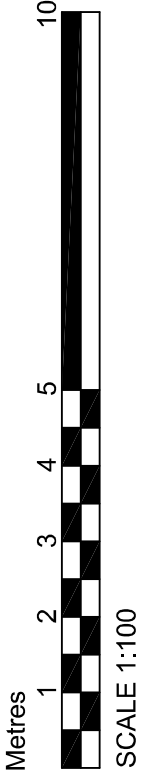

Courtyard (East) Elevation

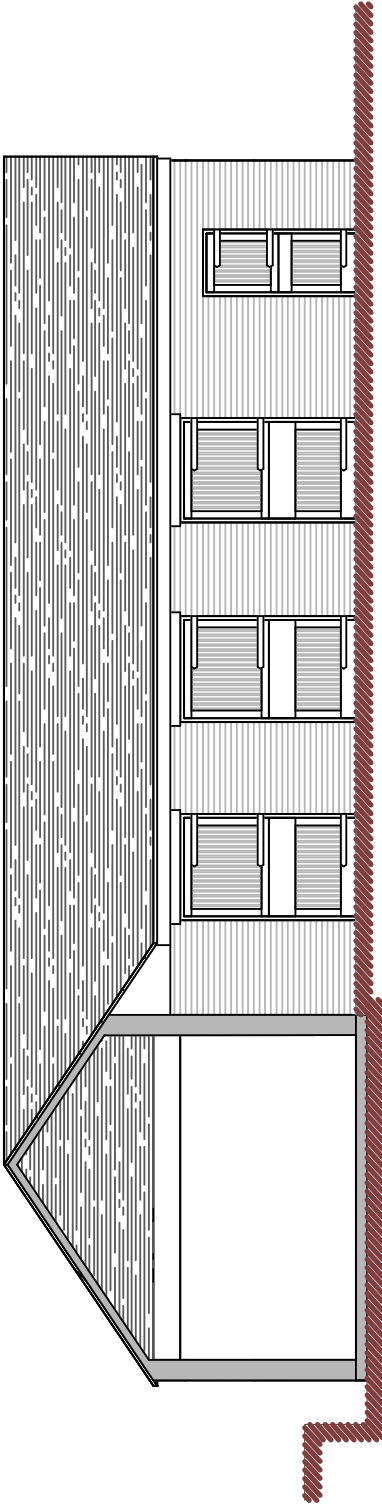

Courtyard (West) Elevation

DBD Architectural
Consultancy Ltd ©2026

1. Copyright is vested with DBD Architectural Consultancy Ltd.
2. All dimensions to be checked on site before proceeding.
3. Contractor to check/adjust dimensions of new work to suit existing conditions.
4. Contractor must notify the architect of any discrepancies before proceeding.
5. All drawings to be read in conjunction with all other consultation drawings and specs.

Rev	Date	Description
A	27.05.24	Issue Approved



Mrs S Cresswell
Stoney Dale Farm,
Oakmoor,
ST10 3AH

Conversion of stable building into a
single dwelling

Plans as Existing

Drawn	Planning	Date	18.12.25
Scale	A2	Drawn By	23844
Scale	1:100	Drawn By	23844

PL 02A