
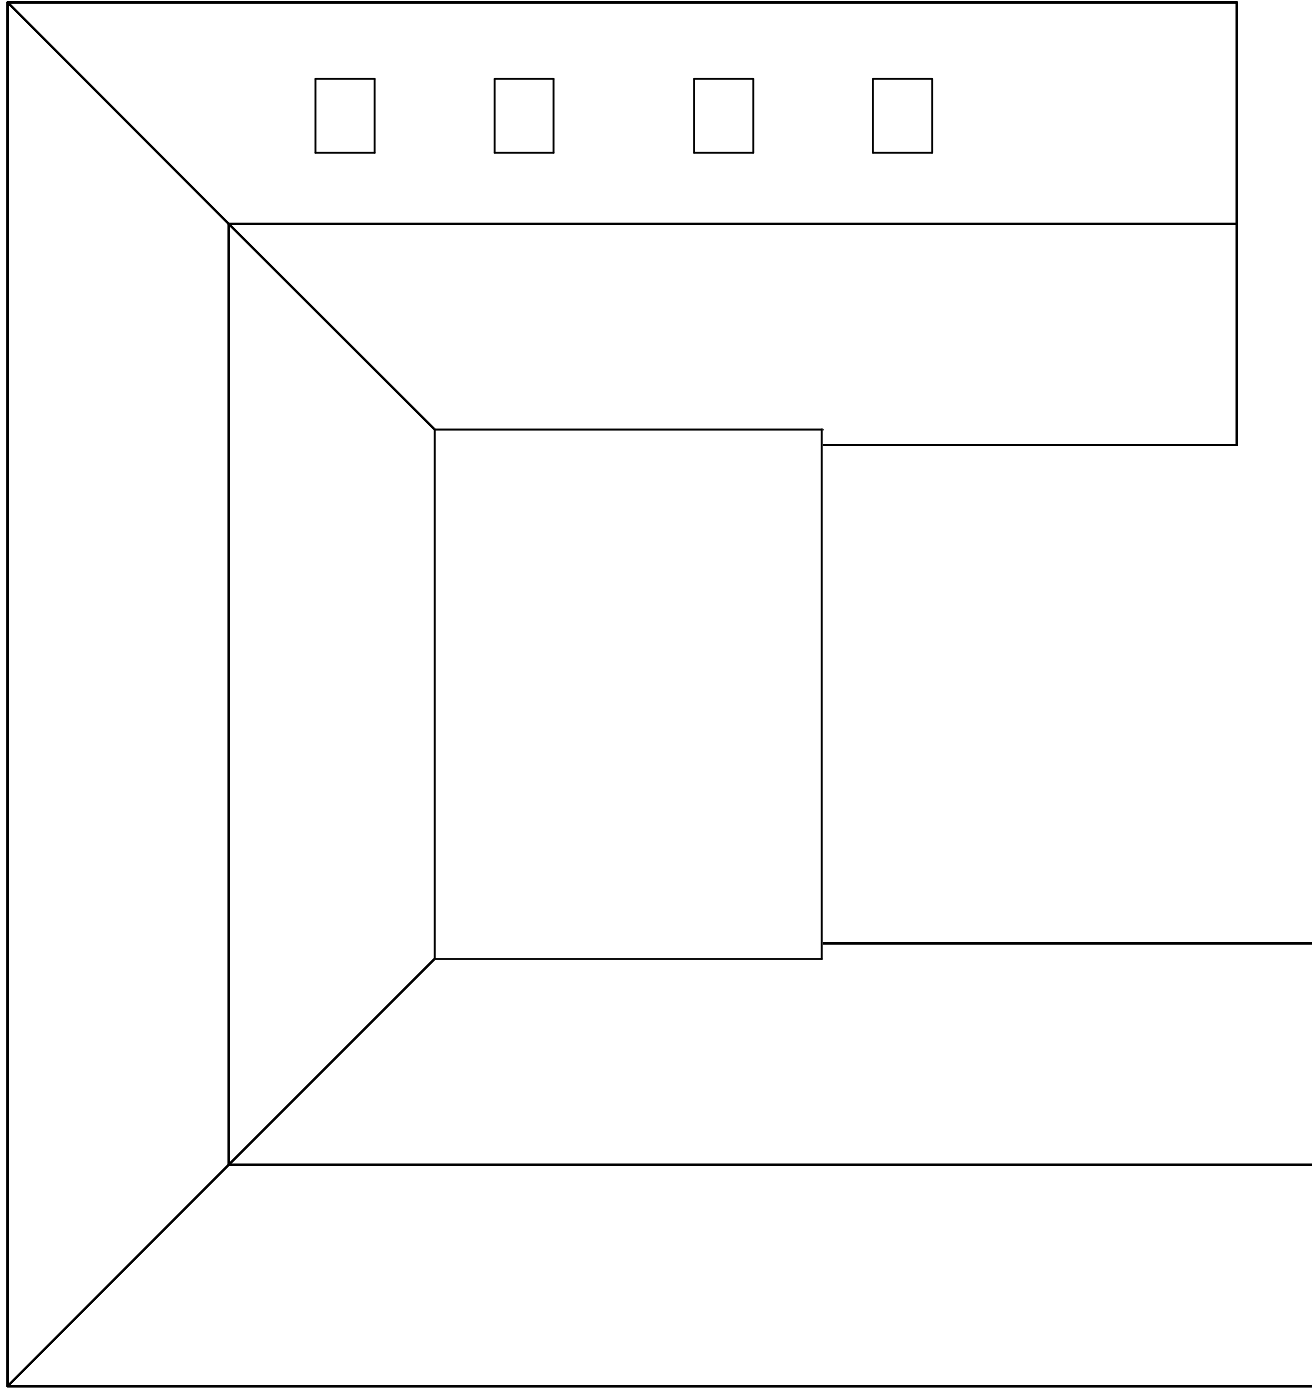
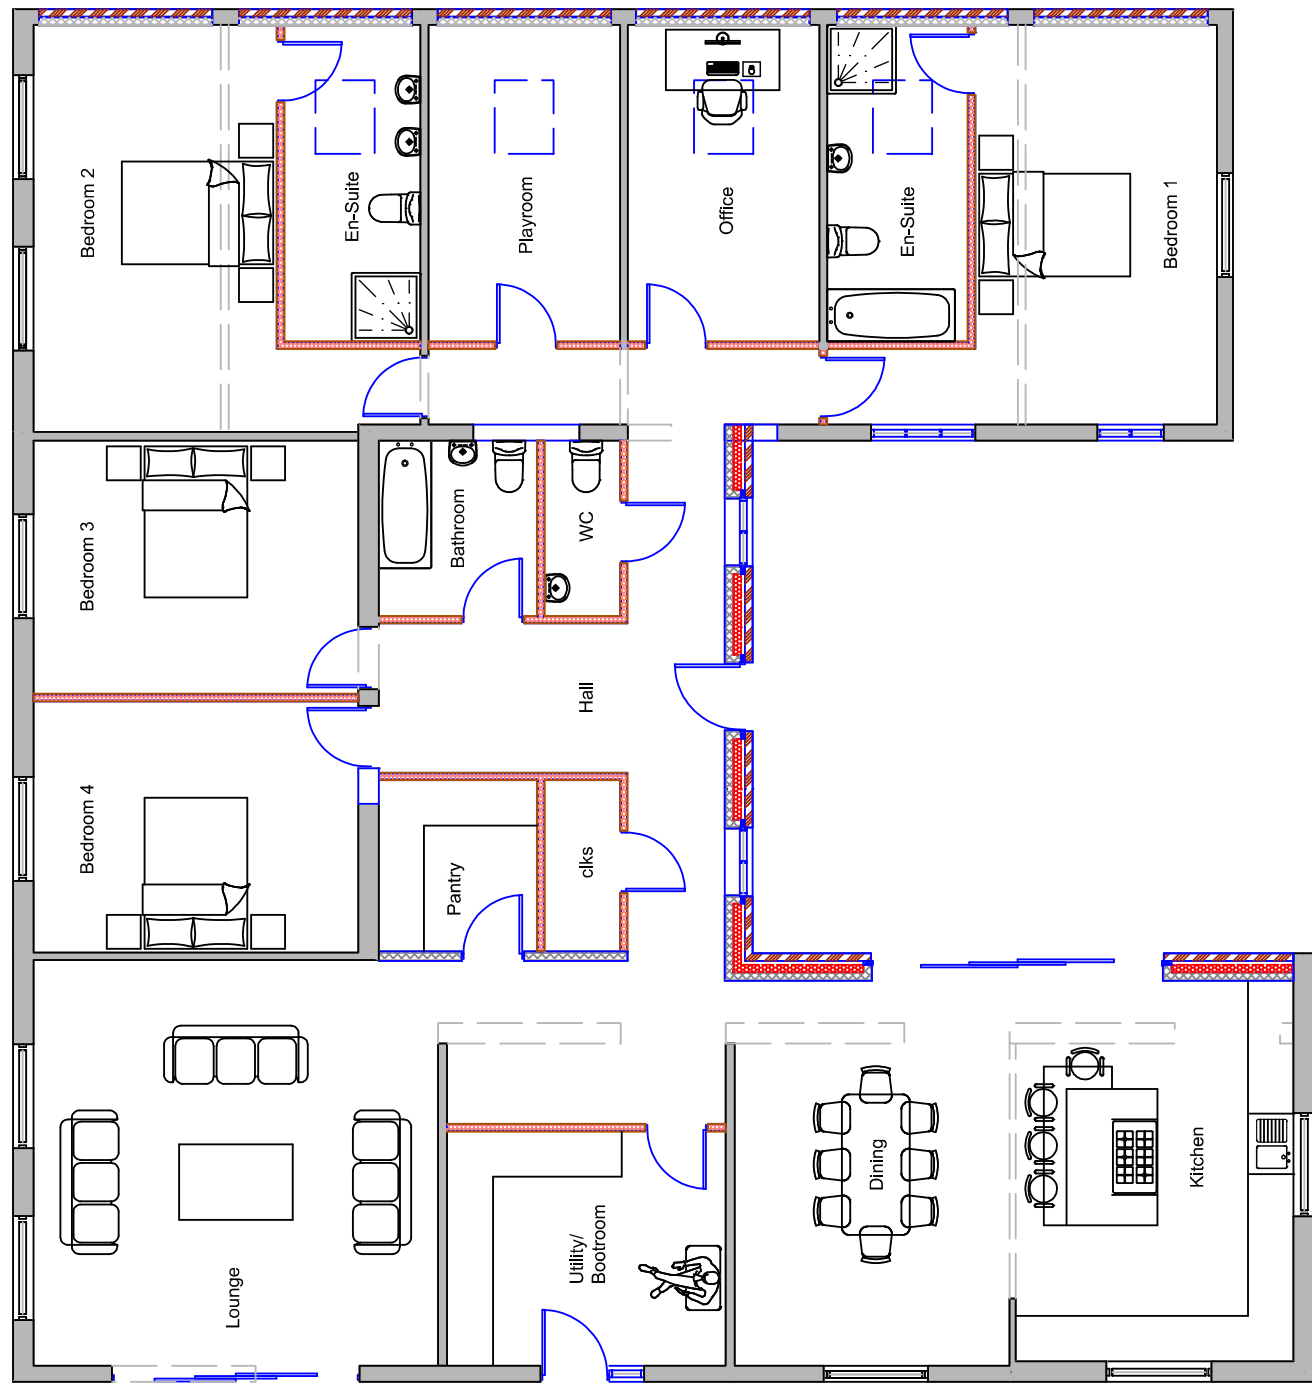
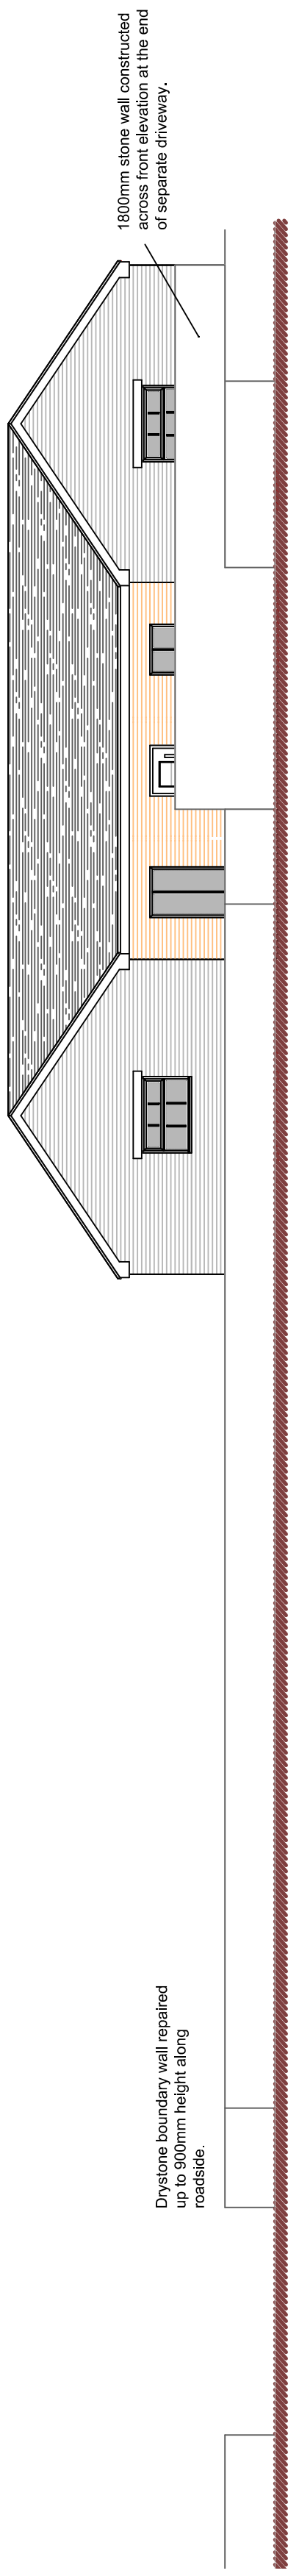
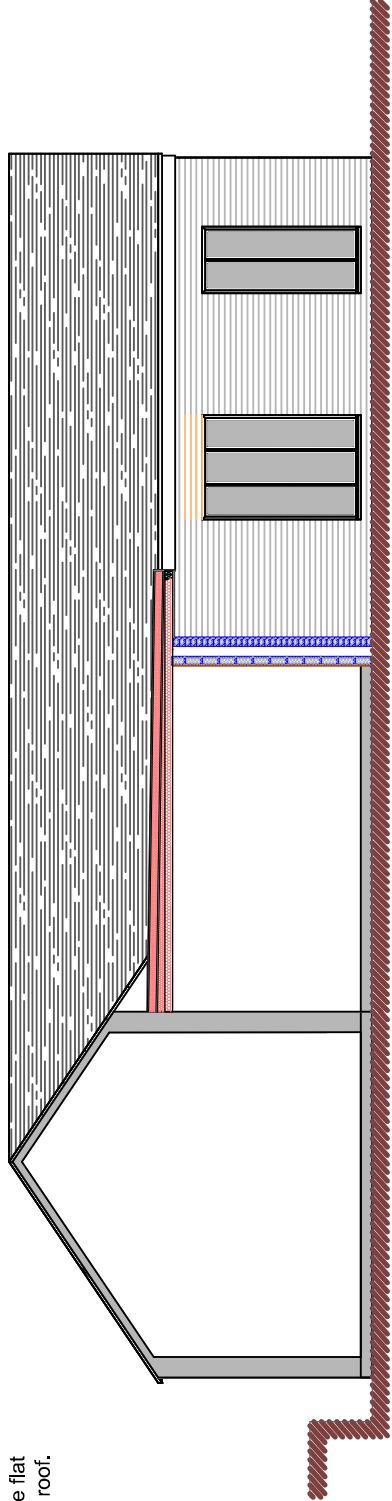
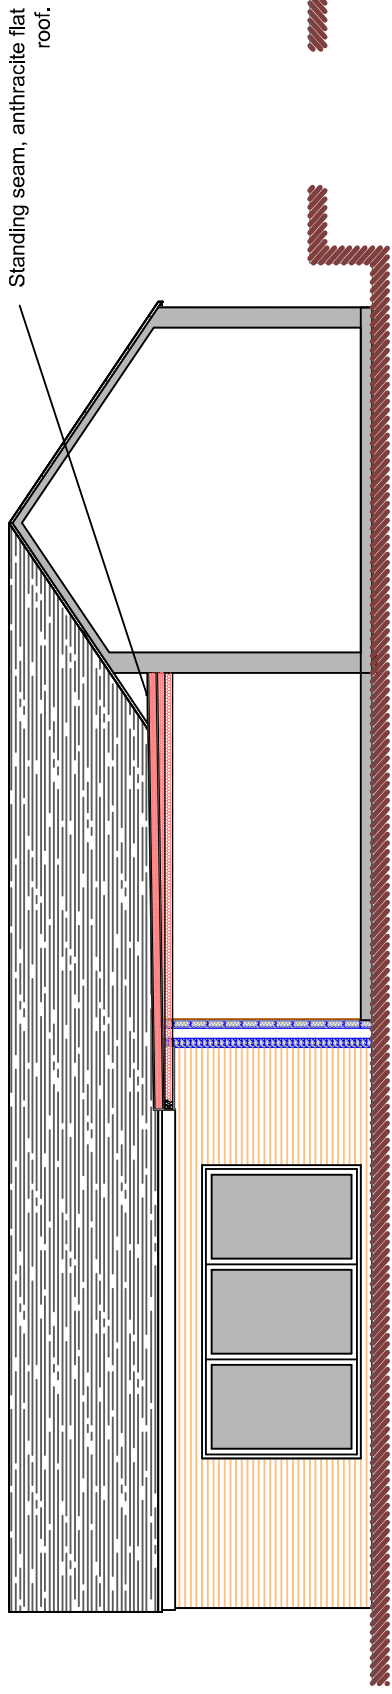
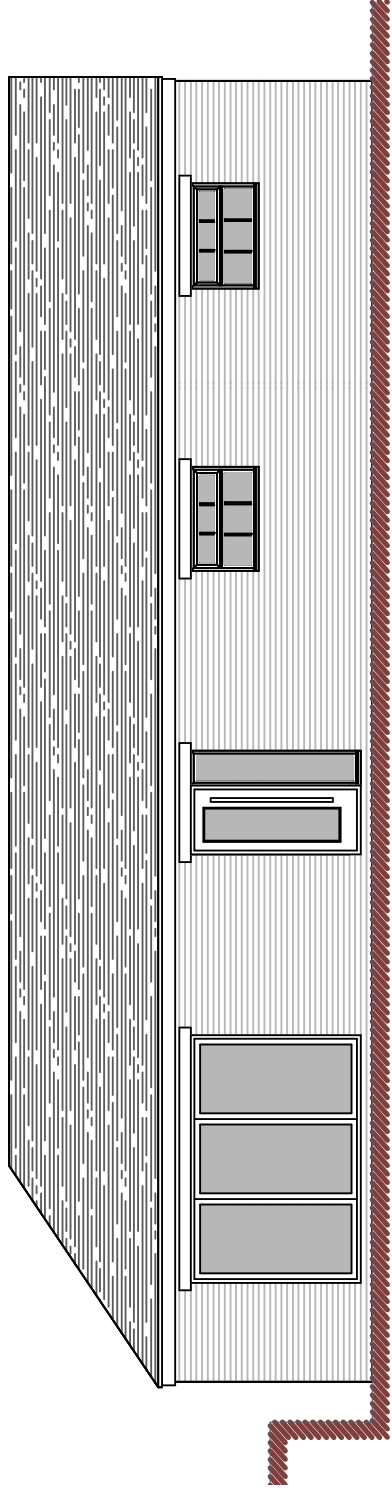
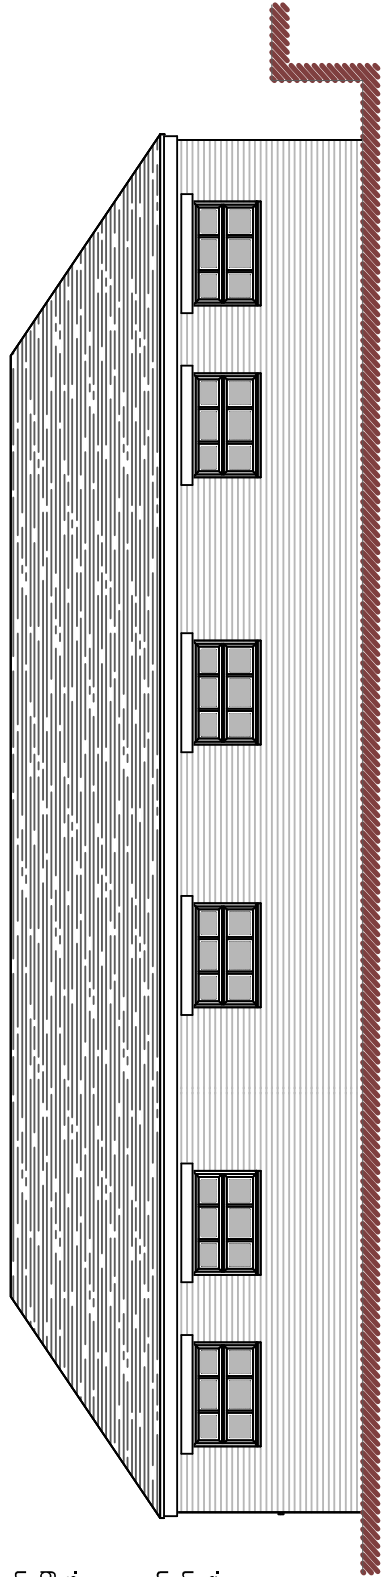
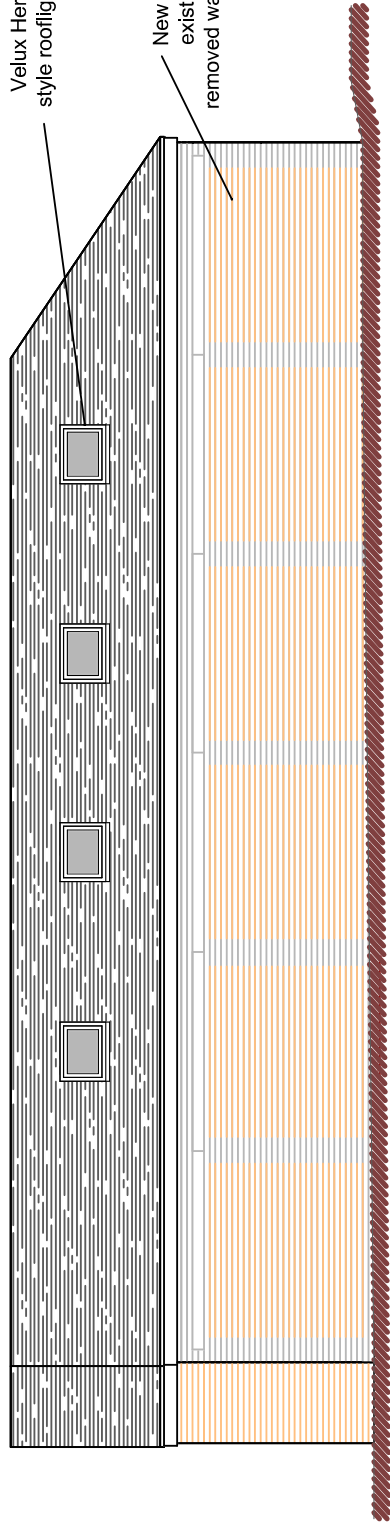


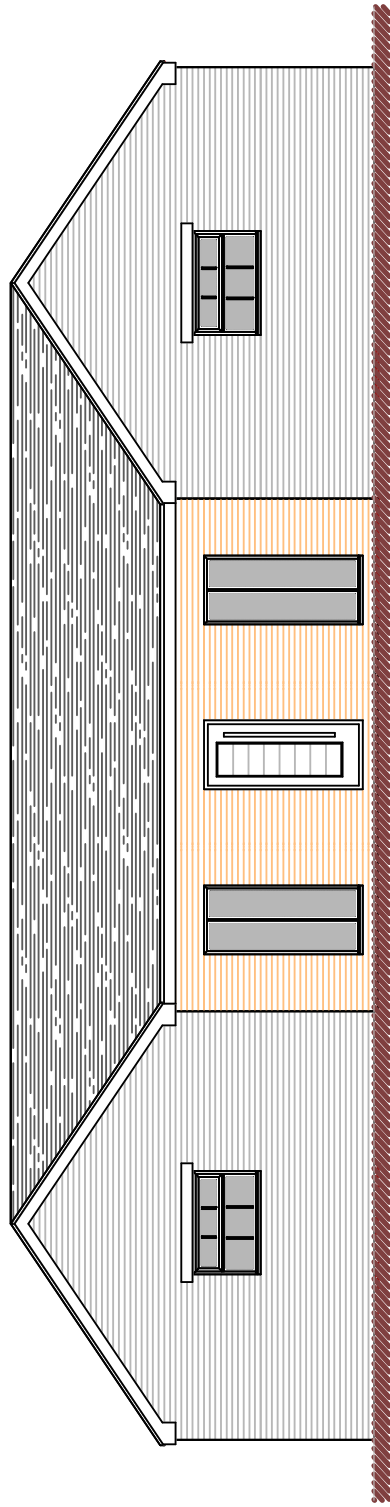

Ground Floor Plan

Metres

1 2 3 4 5 10

SCALE 1:100

**DBD Architectural
Consultancy Ltd ©2026**

1. Copyright is vested with DBD Architectural Consultancy Ltd.
2. All dimensions to be checked on site before proceeding.
3. Contractor to check/adjust dimensions of new work to suit existing conditions. Do not assume existing structure or details are plumb, square or level.
4. Contractor must notify the architect of any discrepancies before proceeding.
5. All drawings to be read in conjunction with all other consultants drawings and specs.

D	24.04.20	Minor Attendance	
A	25.02.20	Minor Attendance	
Rev	Date	Description	



Mrs S Cresswell
Stoney Dale Farm,

Oakamoor,
ST10 3AH

Conversion of stable building into a single dwelling

Plans as Proposed

Spec: Planning			
Sheet: A1	Date: 11.02.20	Job No: 2034	
Scale: 1:50			
Drawing Number: PL 03B			