


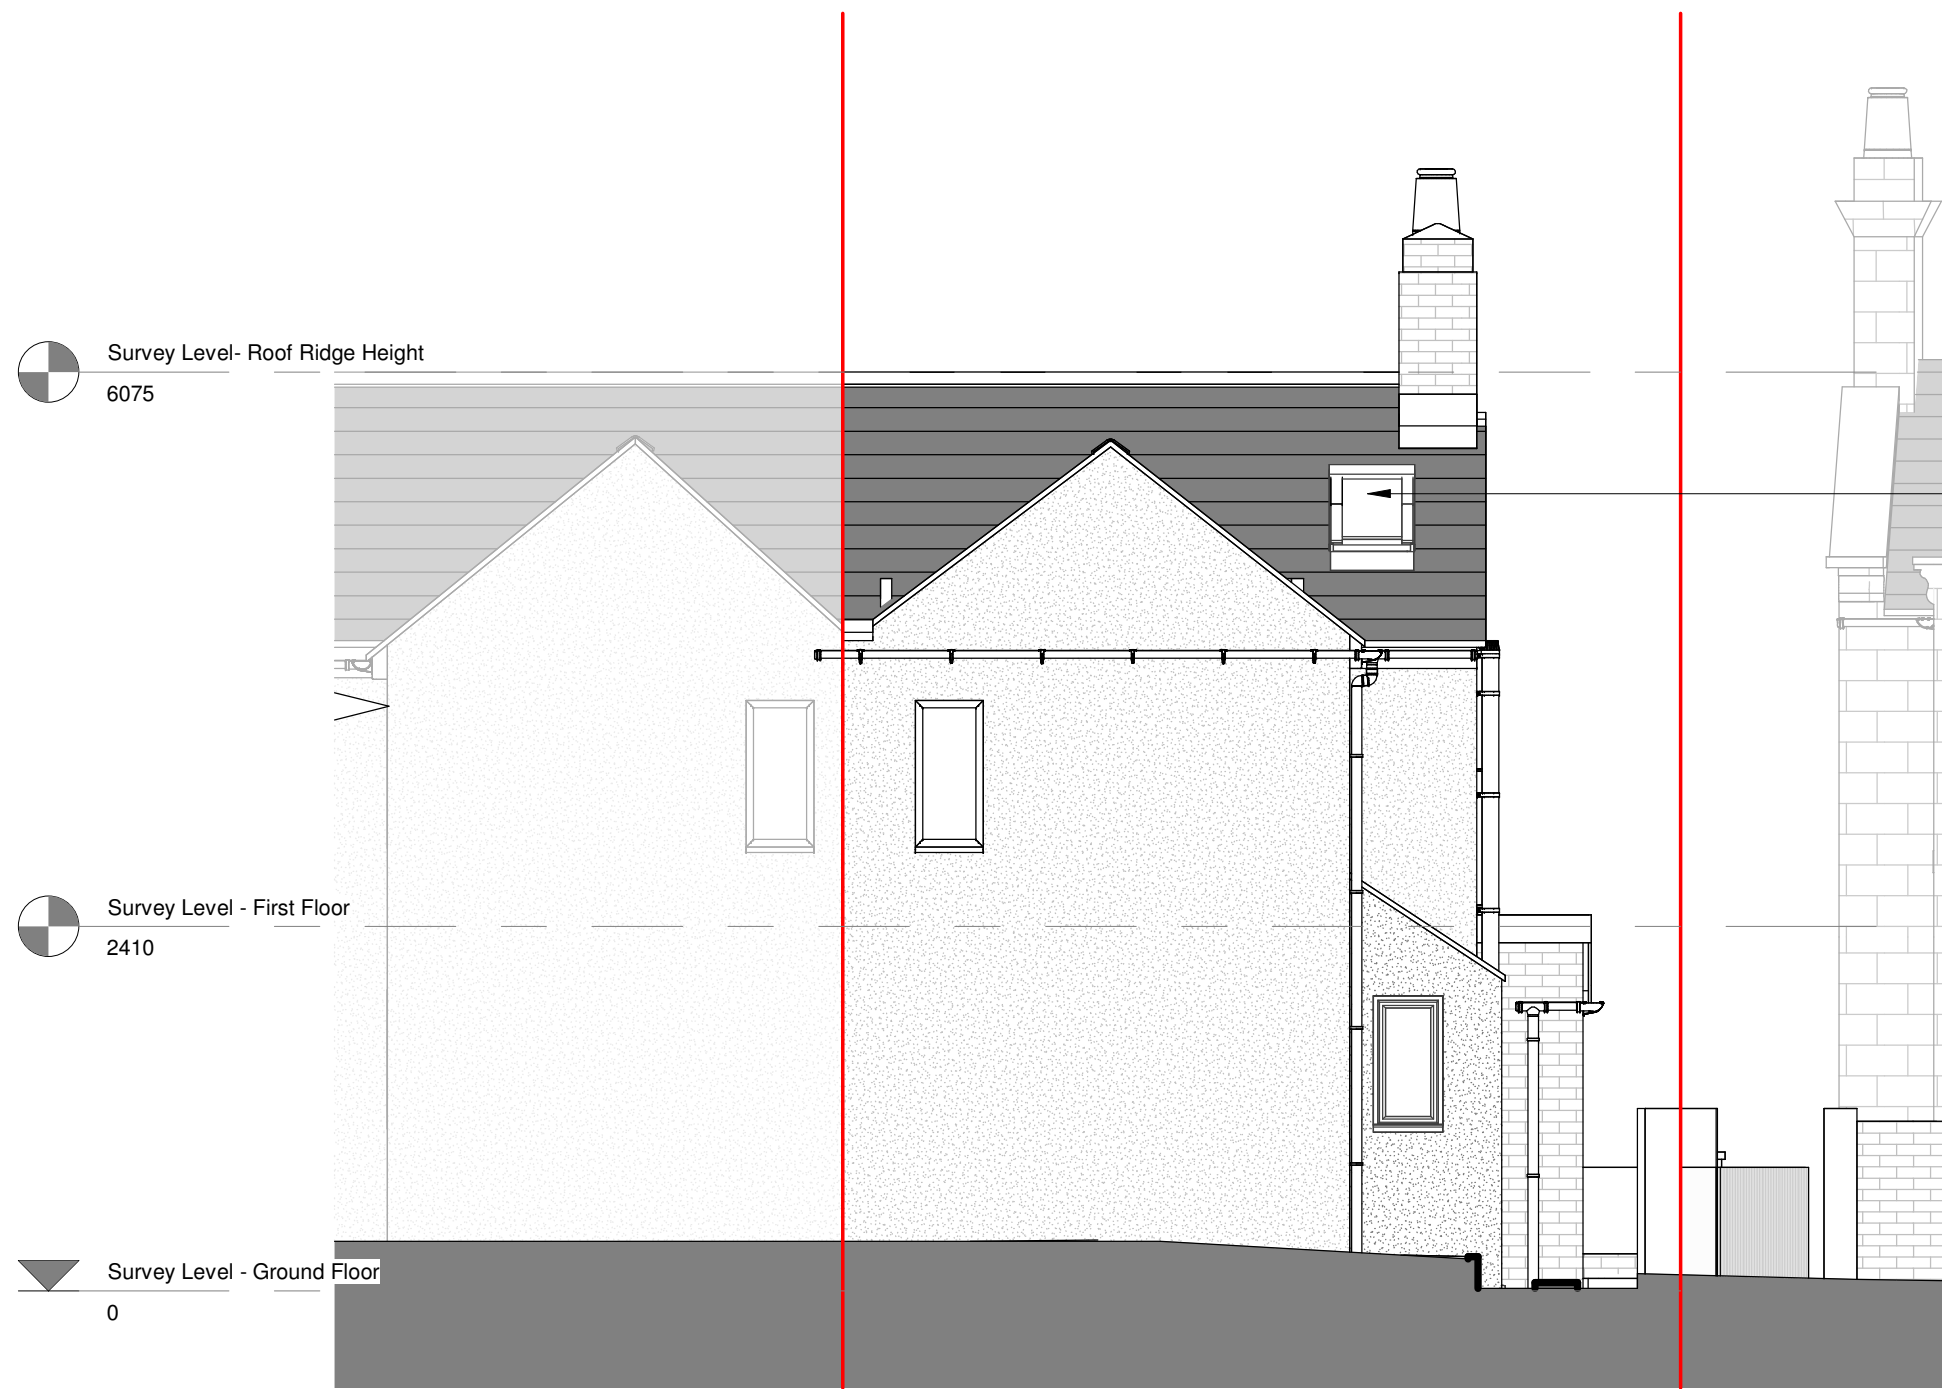

Proposed Front Elevation (North Facing)
1 : 50



Proposed Side Elevation (East Facing)
1 : 50



Proposed Rear Elevation (South Facing)
1 : 50



Proposed Side Elevation (West Facing)
1 : 50

GENERAL NOTES

All work is to be completed in accordance with the planning consent notice ref.

All building work is to conform with the 2010 Building Regulations and all subsequent revised documents and to the satisfaction of the building control officer.

The contractor is to check all dimensions and conditions on site prior to commencing works.

Works to be completed in strict accordance with all project specific documents produced in accordance with the CDM Regulations 2015.

It remains the duty of the client and contractor to establish all legal boundaries on site.

This drawing and its contents remain the copyright of EPOCH Architecture Ltd.

KEY

F.C.	-	Floor - Cill Height
C.H.	-	Head Height
D.H.	-	Door Head Height
[250]	-	Floor - Ceiling Height
EPW.I.C.#	-	Existing Four Water Inspection Chamber
ES.W.I.C.#	-	Existing Surface Water Inspection Chamber
EC.W.I.C.#	-	Existing Combined Water Inspection Chamber
EP.W.M.H.#	-	Existing Full Water Manhole
ES.W.M.H.#	-	Existing Surface Water Manhole
EC.W.M.H.#	-	Existing Combined Water Manhole
Rwp.	-	Rainwater Pipe
SVP	-	Soil Vent Pipe
S.S.	-	Sub-Stack
G.	-	Gully
BIG.	-	Back Inlet Gully

DRAWING NOTES:

0m 1m 2m 3m 4m

VISUAL SCALE 1:50 @ A1

B	Alterations to conservatory roof & porch window added as instructed by the client	22/04/26
A	Amendments made to scheme in accordance with the clients comments.	21/04/26
Rev:	Details:	By/Chk: Date:



EPOCH Architecture Limited
12 Robin Hill, Biddulph Moor, Staffordshire, ST8 7NN
T: 01782 506336
M: 07709 260126
E: jonathan@epocharchitecture.co.uk
W: www.epocharchitecture.co.uk



EPOCH Architecture Limited
Registered in England & Wales
10183180

Client:	Ms Lockett	
Project:	18 Robin Hill, Biddulph Moor, Staffs Extension & Alterations	
Drawing Title:	Proposed Elevations	
Stage:	Status:	
Drawn By:	Date:	Scale:
Author	12/12/25	1 : 50
EPOCH Project Number:	Client Project Number:	Sheet Size:
		A1
P421 - 203 PP02		Revision:
		B