


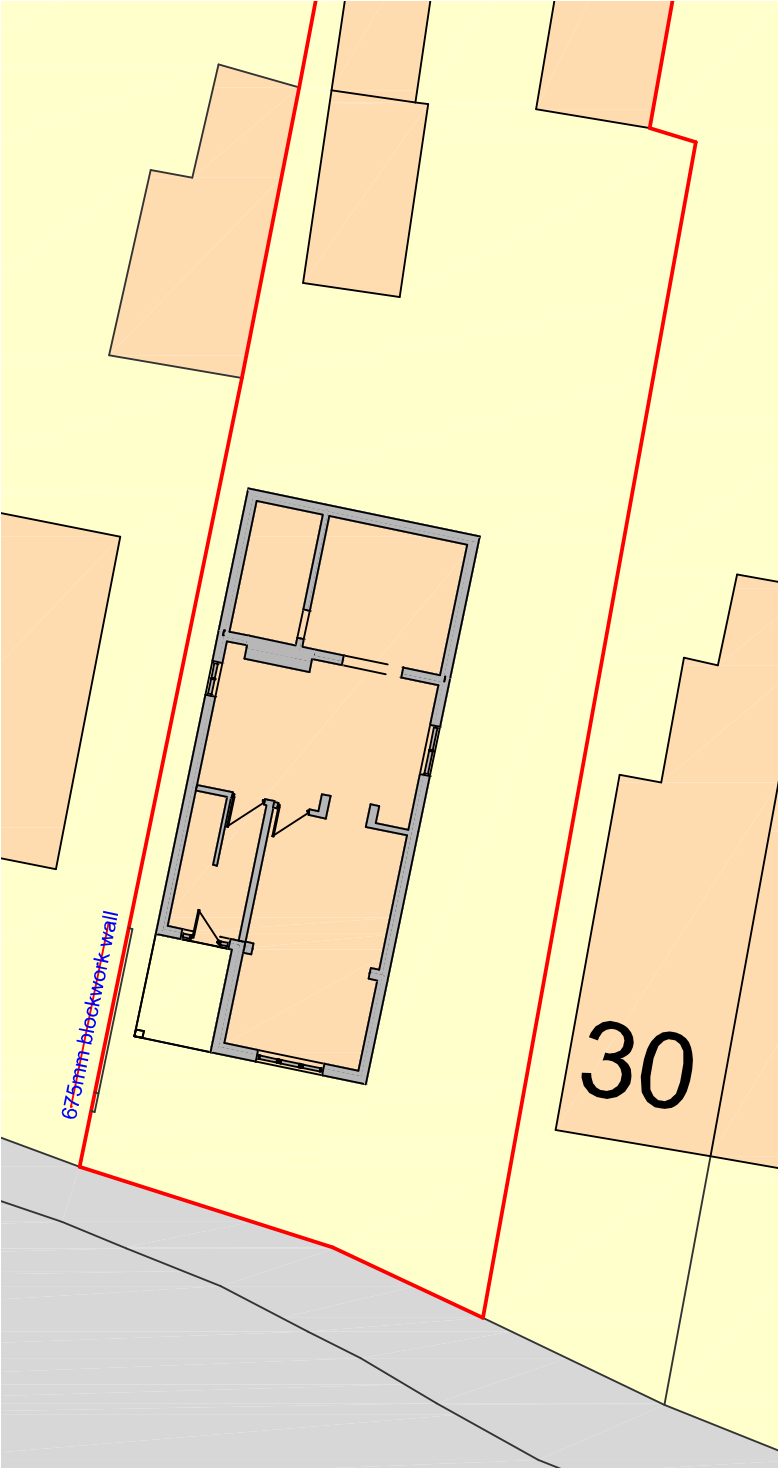


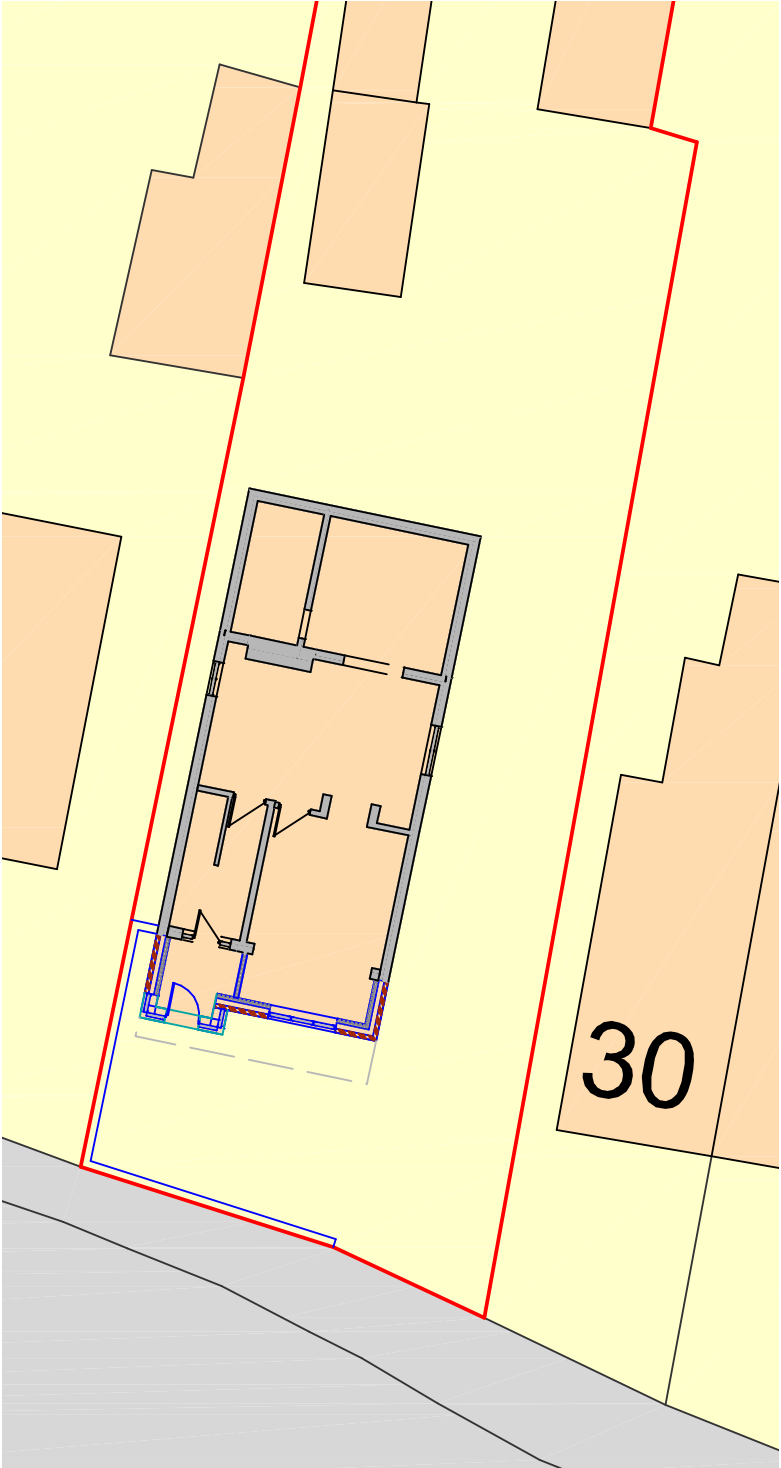

Site Plan as Existing


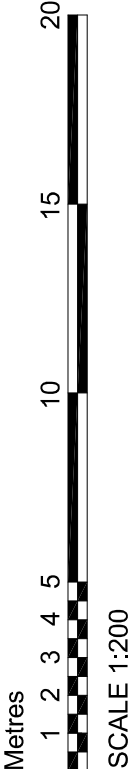


Site Plan as Proposed

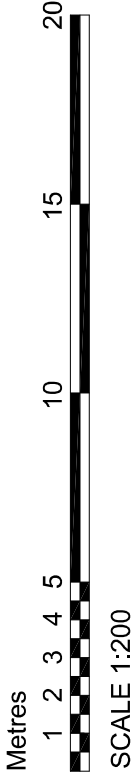

Ordnance Survey, (c) Crown Copyright 2025. All rights reserved. Licence number 100022432

Site Location Plan

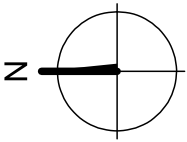 

DBD Architectural Consultancy Ltd ©2026

1. Copyright is vested with DBD Architectural Consultancy Ltd.
2. All dimensions to be checked on site before proceeding.
3. Contractor to check/adjust dimensions of new work to suit existing conditions. Do not assume existing structure or details are plumb, square or level.
4. Contractor must notify the architect of any discrepancies before proceeding.
5. All drawings to be read in conjunction with all other consultants drawings and specs.

Rev	Date	Description
C	20.04.25	Revised materials
B	10.03.25	Minor amendments
A	10.06.24	Road Name added



Virginia Cowles
32 Churnet Valley Road
Kingsley Holt
ST10 2BQ

Single Storey Front Extension

Site Plans

Sheet: Planning	Date: 20.05.25	Job No: 2532
Size: A3	Scale: 1:200	
Drawing Number: PL 01C		