

GENERAL NOTES

All work is to be completed in accordance with the planning consent notice ref.

All building work is to conform with the 2010 Building Regulations and all subsequent revised documents and to the satisfaction of the building control officer.

The contractor is to check all dimensions and conditions on site prior to commencing works.

Works to be completed in strict accordance with all project specific documents produced in accordance with the CDM Regulations 2015.

It remains the duty of the client and contractor to establish all legal boundaries on site.

This drawing and its contents remain the copyright of EPOCH Architecture Ltd.

KEY

F.C.	-	Floor - Cill Height
C.H.	-	Head Height
D.H.	-	Door Head Height
[2550]	-	Floor - Ceiling Height
ETPW.I.C.#	-	Existing Four Water Inspection Chamber
ETSW.I.C.#	-	Existing Surface Water Inspection Chamber
ETW.M.H.#	-	Existing Combined Water Inspection Chamber
ETW.M.H.#	-	Existing Full Water Manhole
ETW.M.H.#	-	Existing Surface Water Manhole
ETW.M.H.#	-	Existing Combined Water Manhole
RWP	-	Rainwater Pipe
SVP	-	Soil Vent Pipe
S.S.	-	Sub-Stack
G.	-	Gully
BIG.	-	Back Inlet Gully

DRAWING NOTES:

0m 1m 2m 3m 4m

VISUAL SCALE 1:50 @ A1


Rev:	Details:	By/Chk:	Date:
------	----------	---------	-------



EPOCH Architecture Limited
12 Robin Hill, Biddulph Moor, Staffordshire, ST8 7NN
T: 01782 505636
M: 07709 260128
E: jonathan@epocharchitecture.co.uk
W: www.epocharchitecture.co.uk

EPOCH Architecture Limited
Registered in England & Wales
10183180

Client: Mr & Mrs Weir		
Project: 14 Palmerston Way, Biddulph Extension & Alterations		
Drawing Title: Existing Ground Floor Plan		
Stage:	Status:	
Drawn By: EA	Date: 13/04/26	Scale: 1 : 50
EPOCH Project Number:	Client Project Number:	Sheet Size: A1
P430 - 200 EP01		Revision:

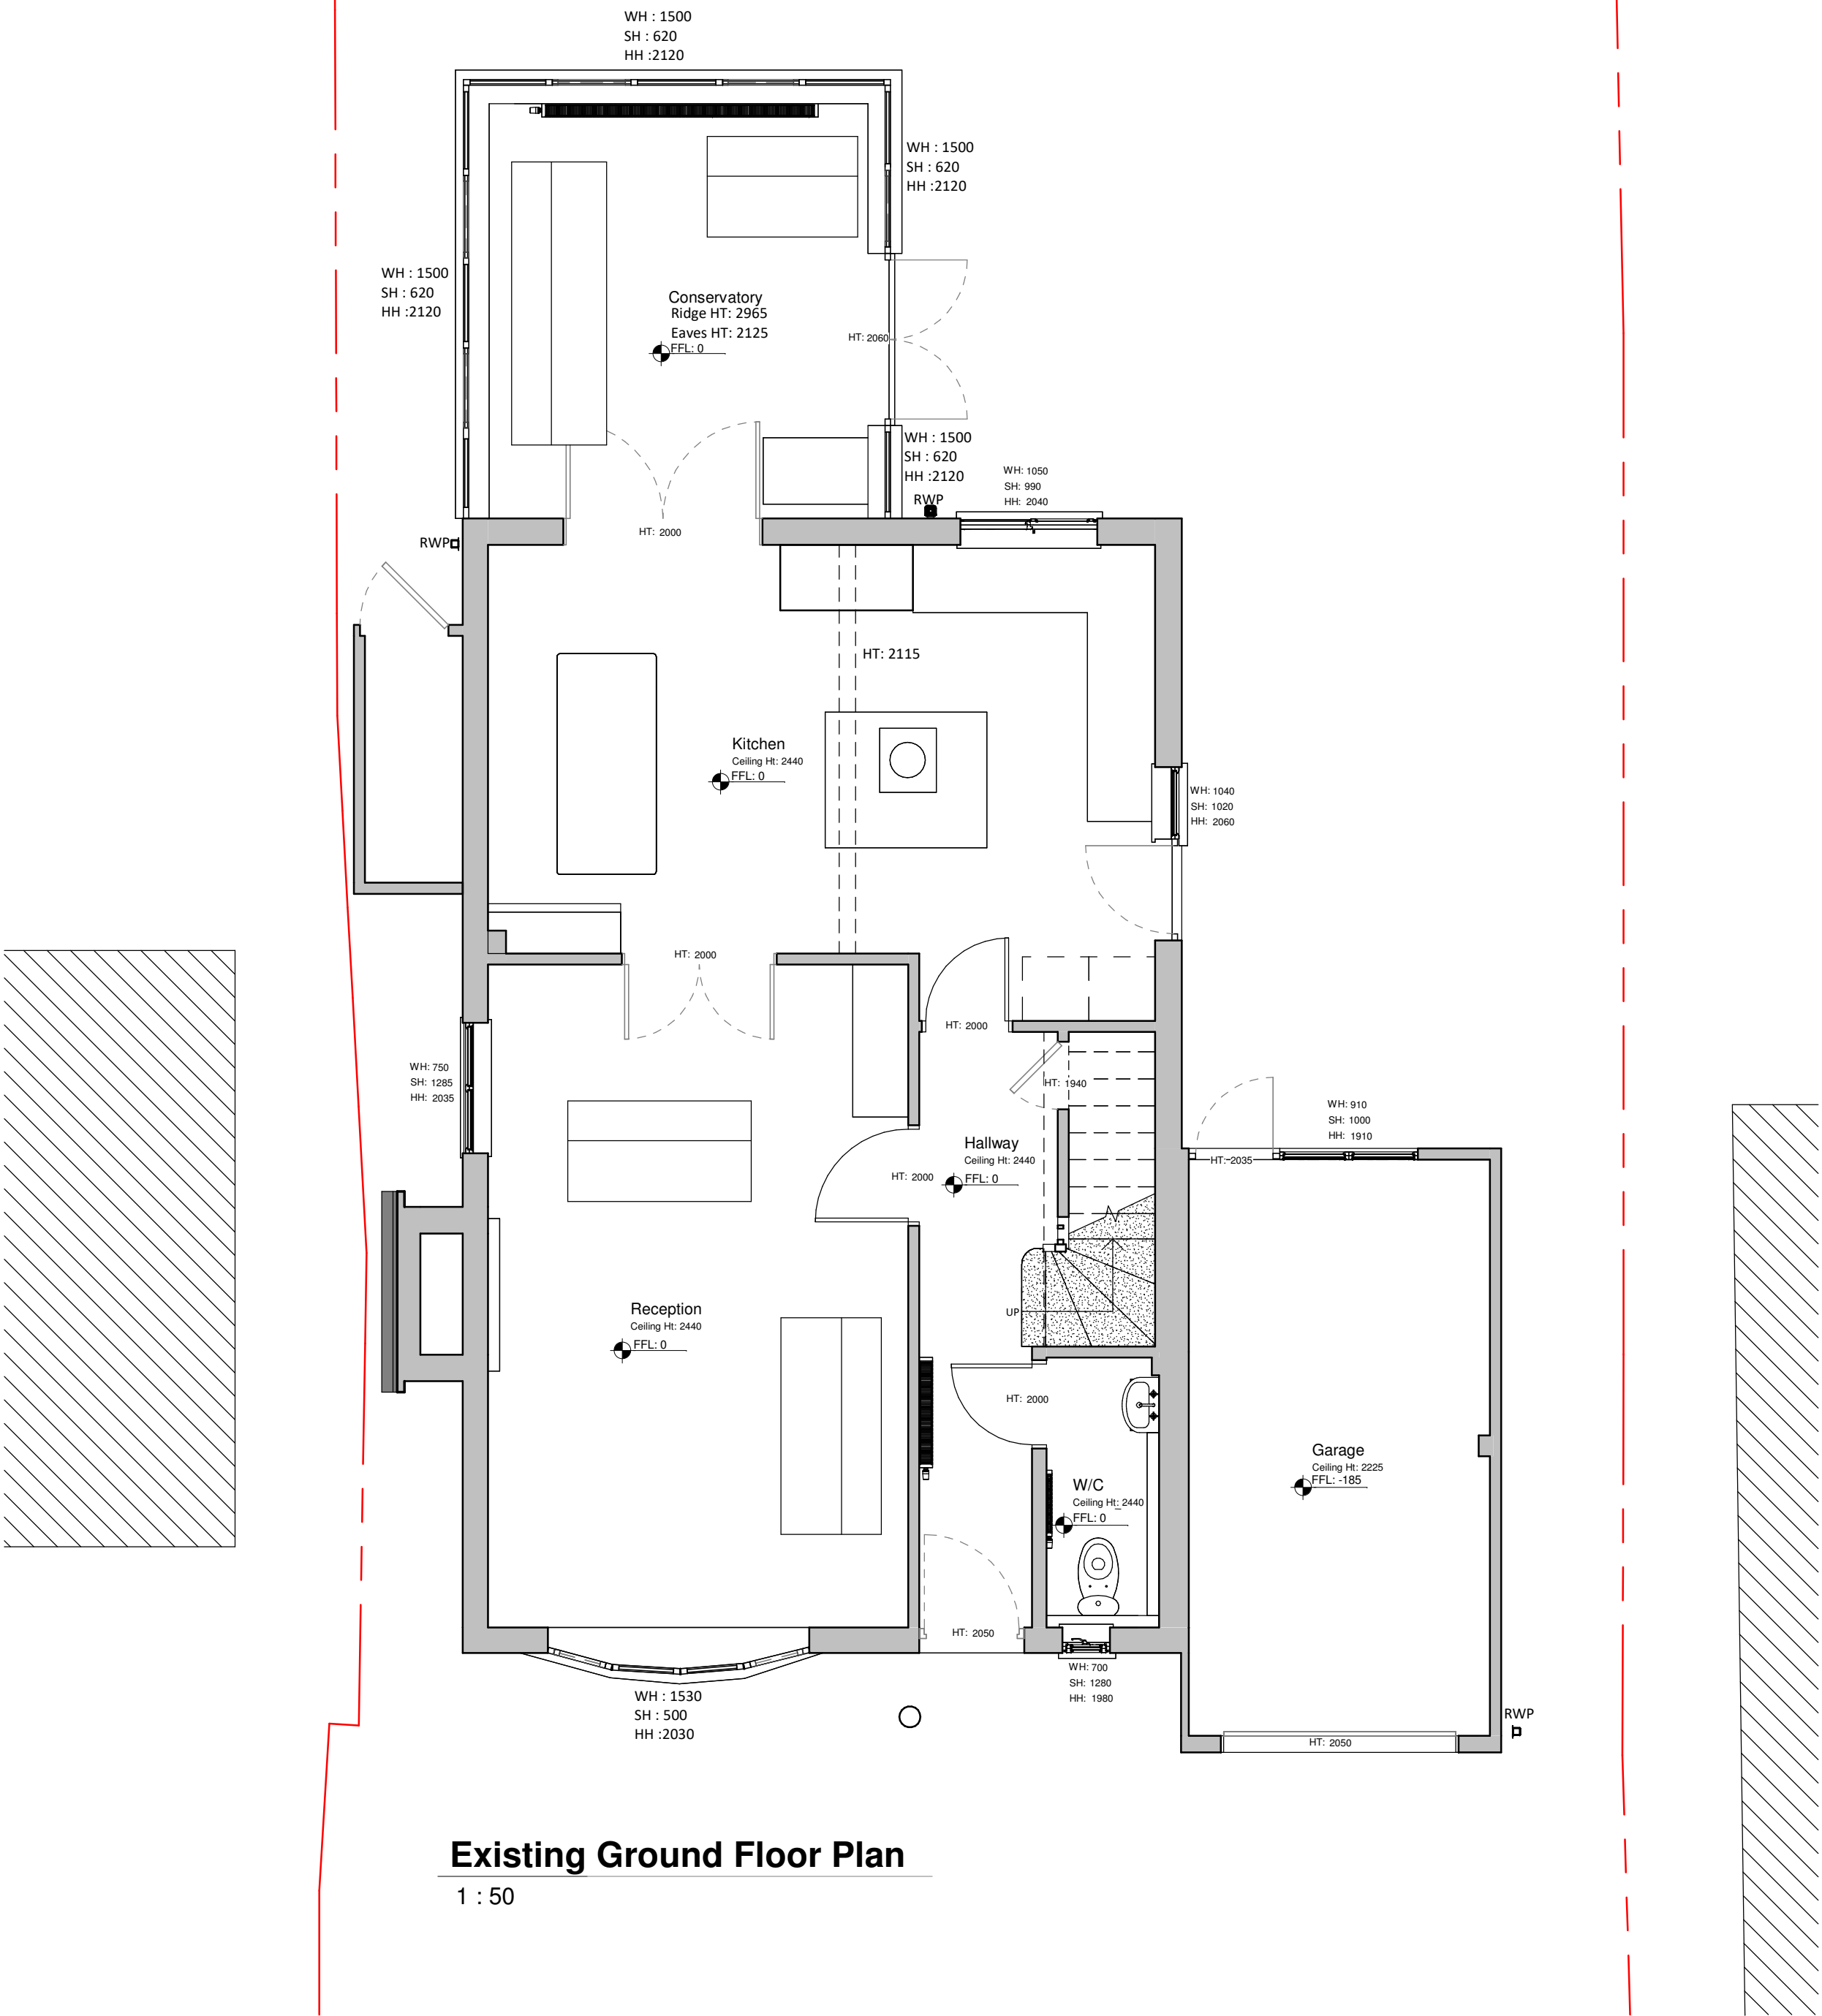

Existing Ground Floor Plan
1 : 50