
 


The Co-Operative Bank, Leek, Site Plan

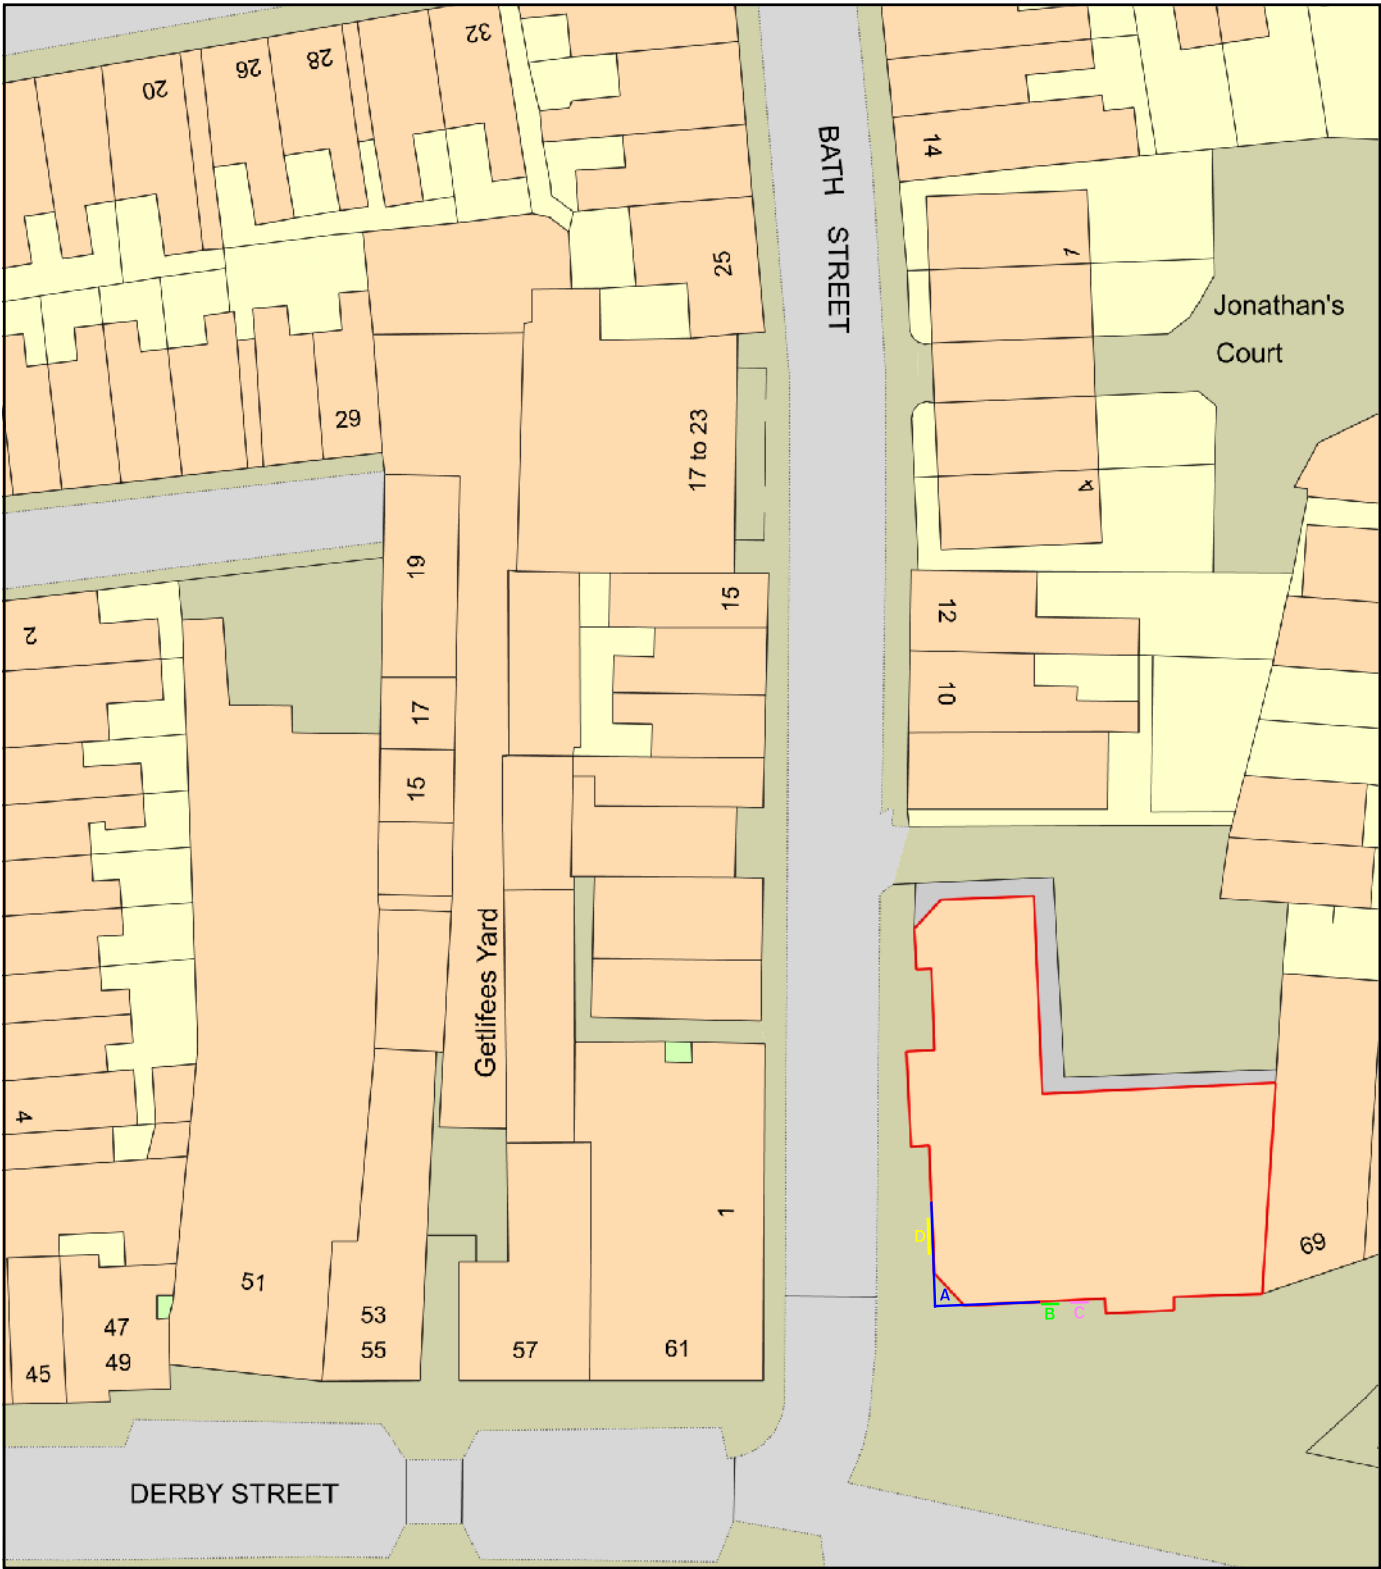

Plan Produced for: Sign Systems UK Ltd
Date Produced: 26 Mar 2026
Plan Reference Number: TQRQM26085145952969
Scale: 1:500 @ A4

- Key
- A** Fascia Signage Elevations
 - B** Digital Signage 1
 - C** Digital Signage 2
 - D** ATM Graphic