


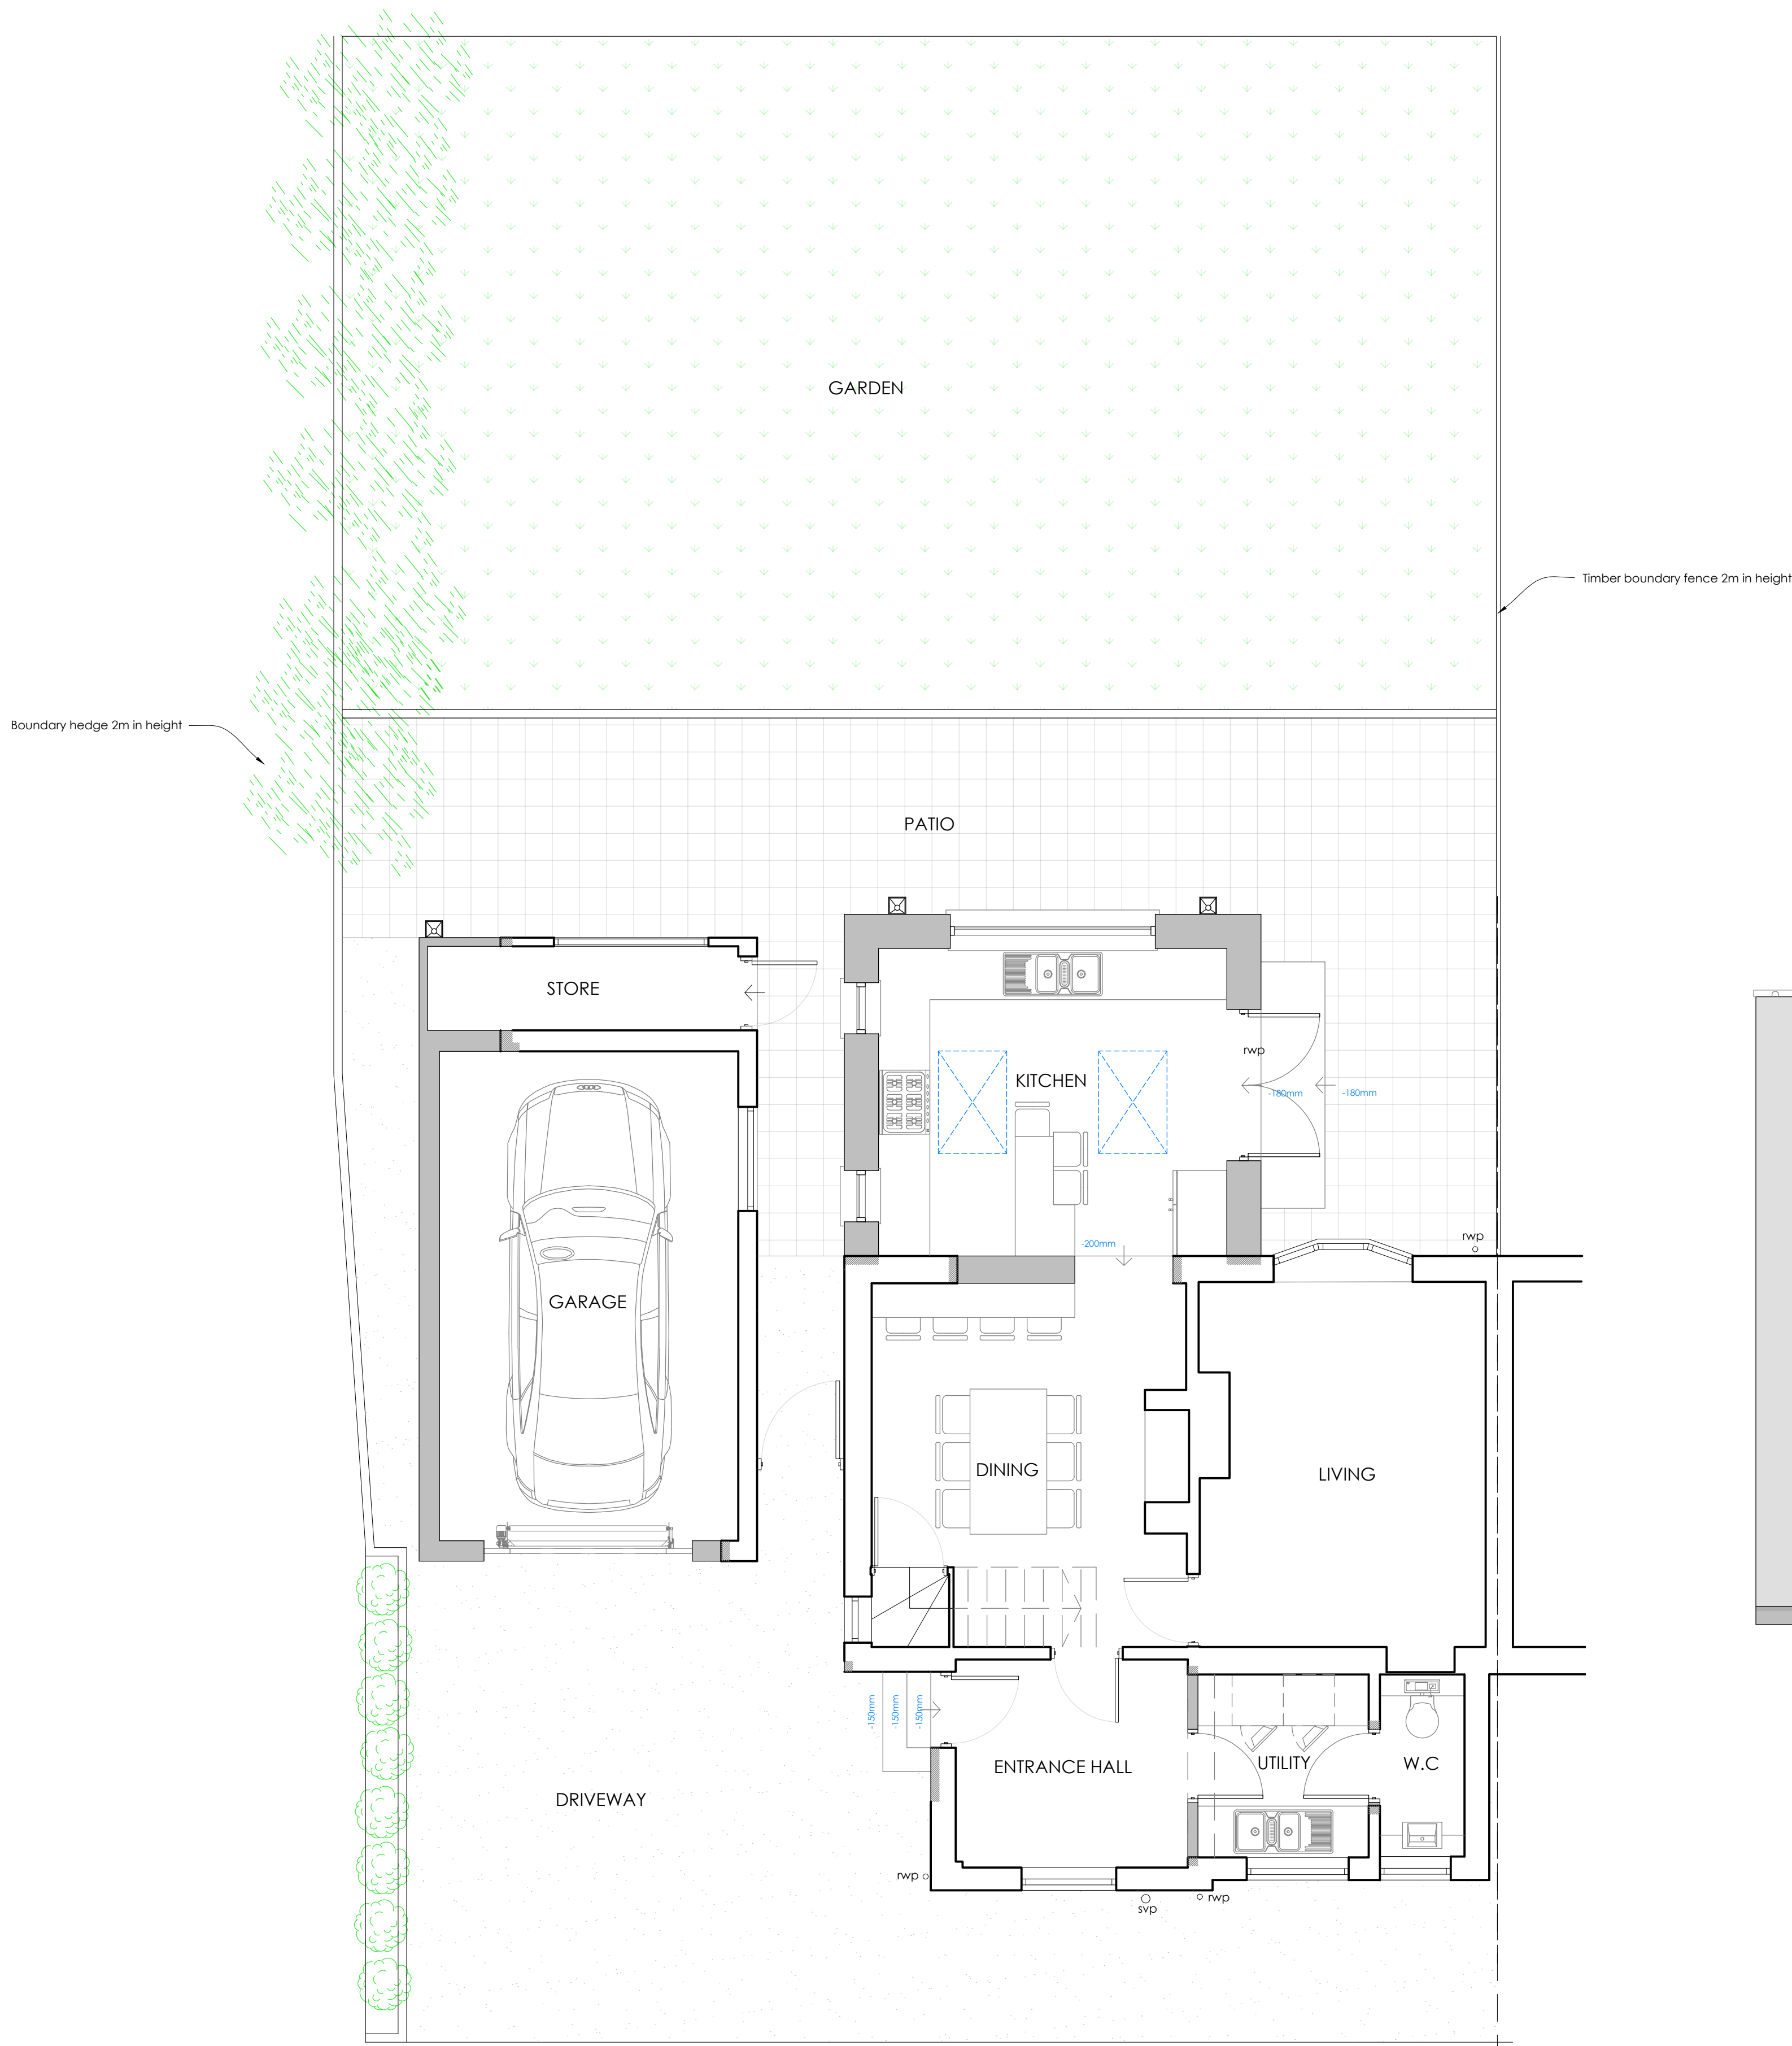


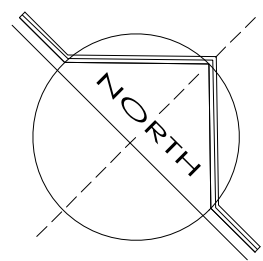

GROUND FLOOR / SITE PLAN 1:50

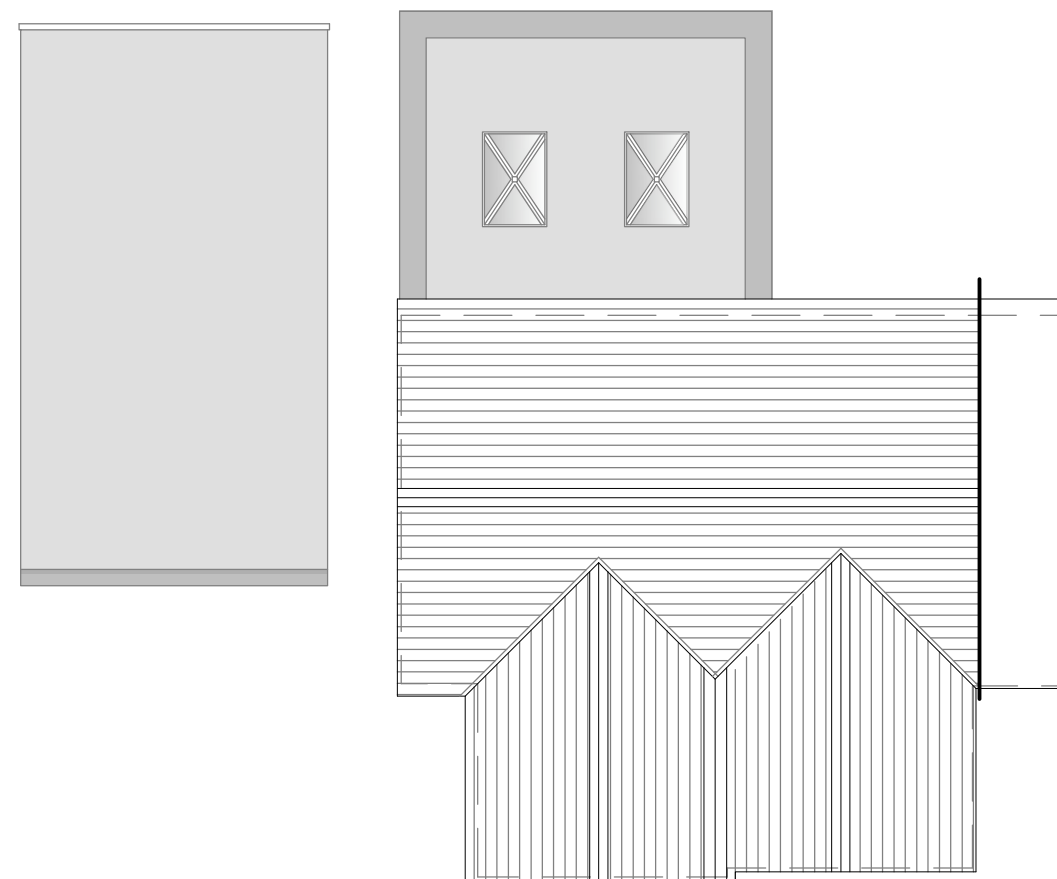

ROOF PLAN 1:100

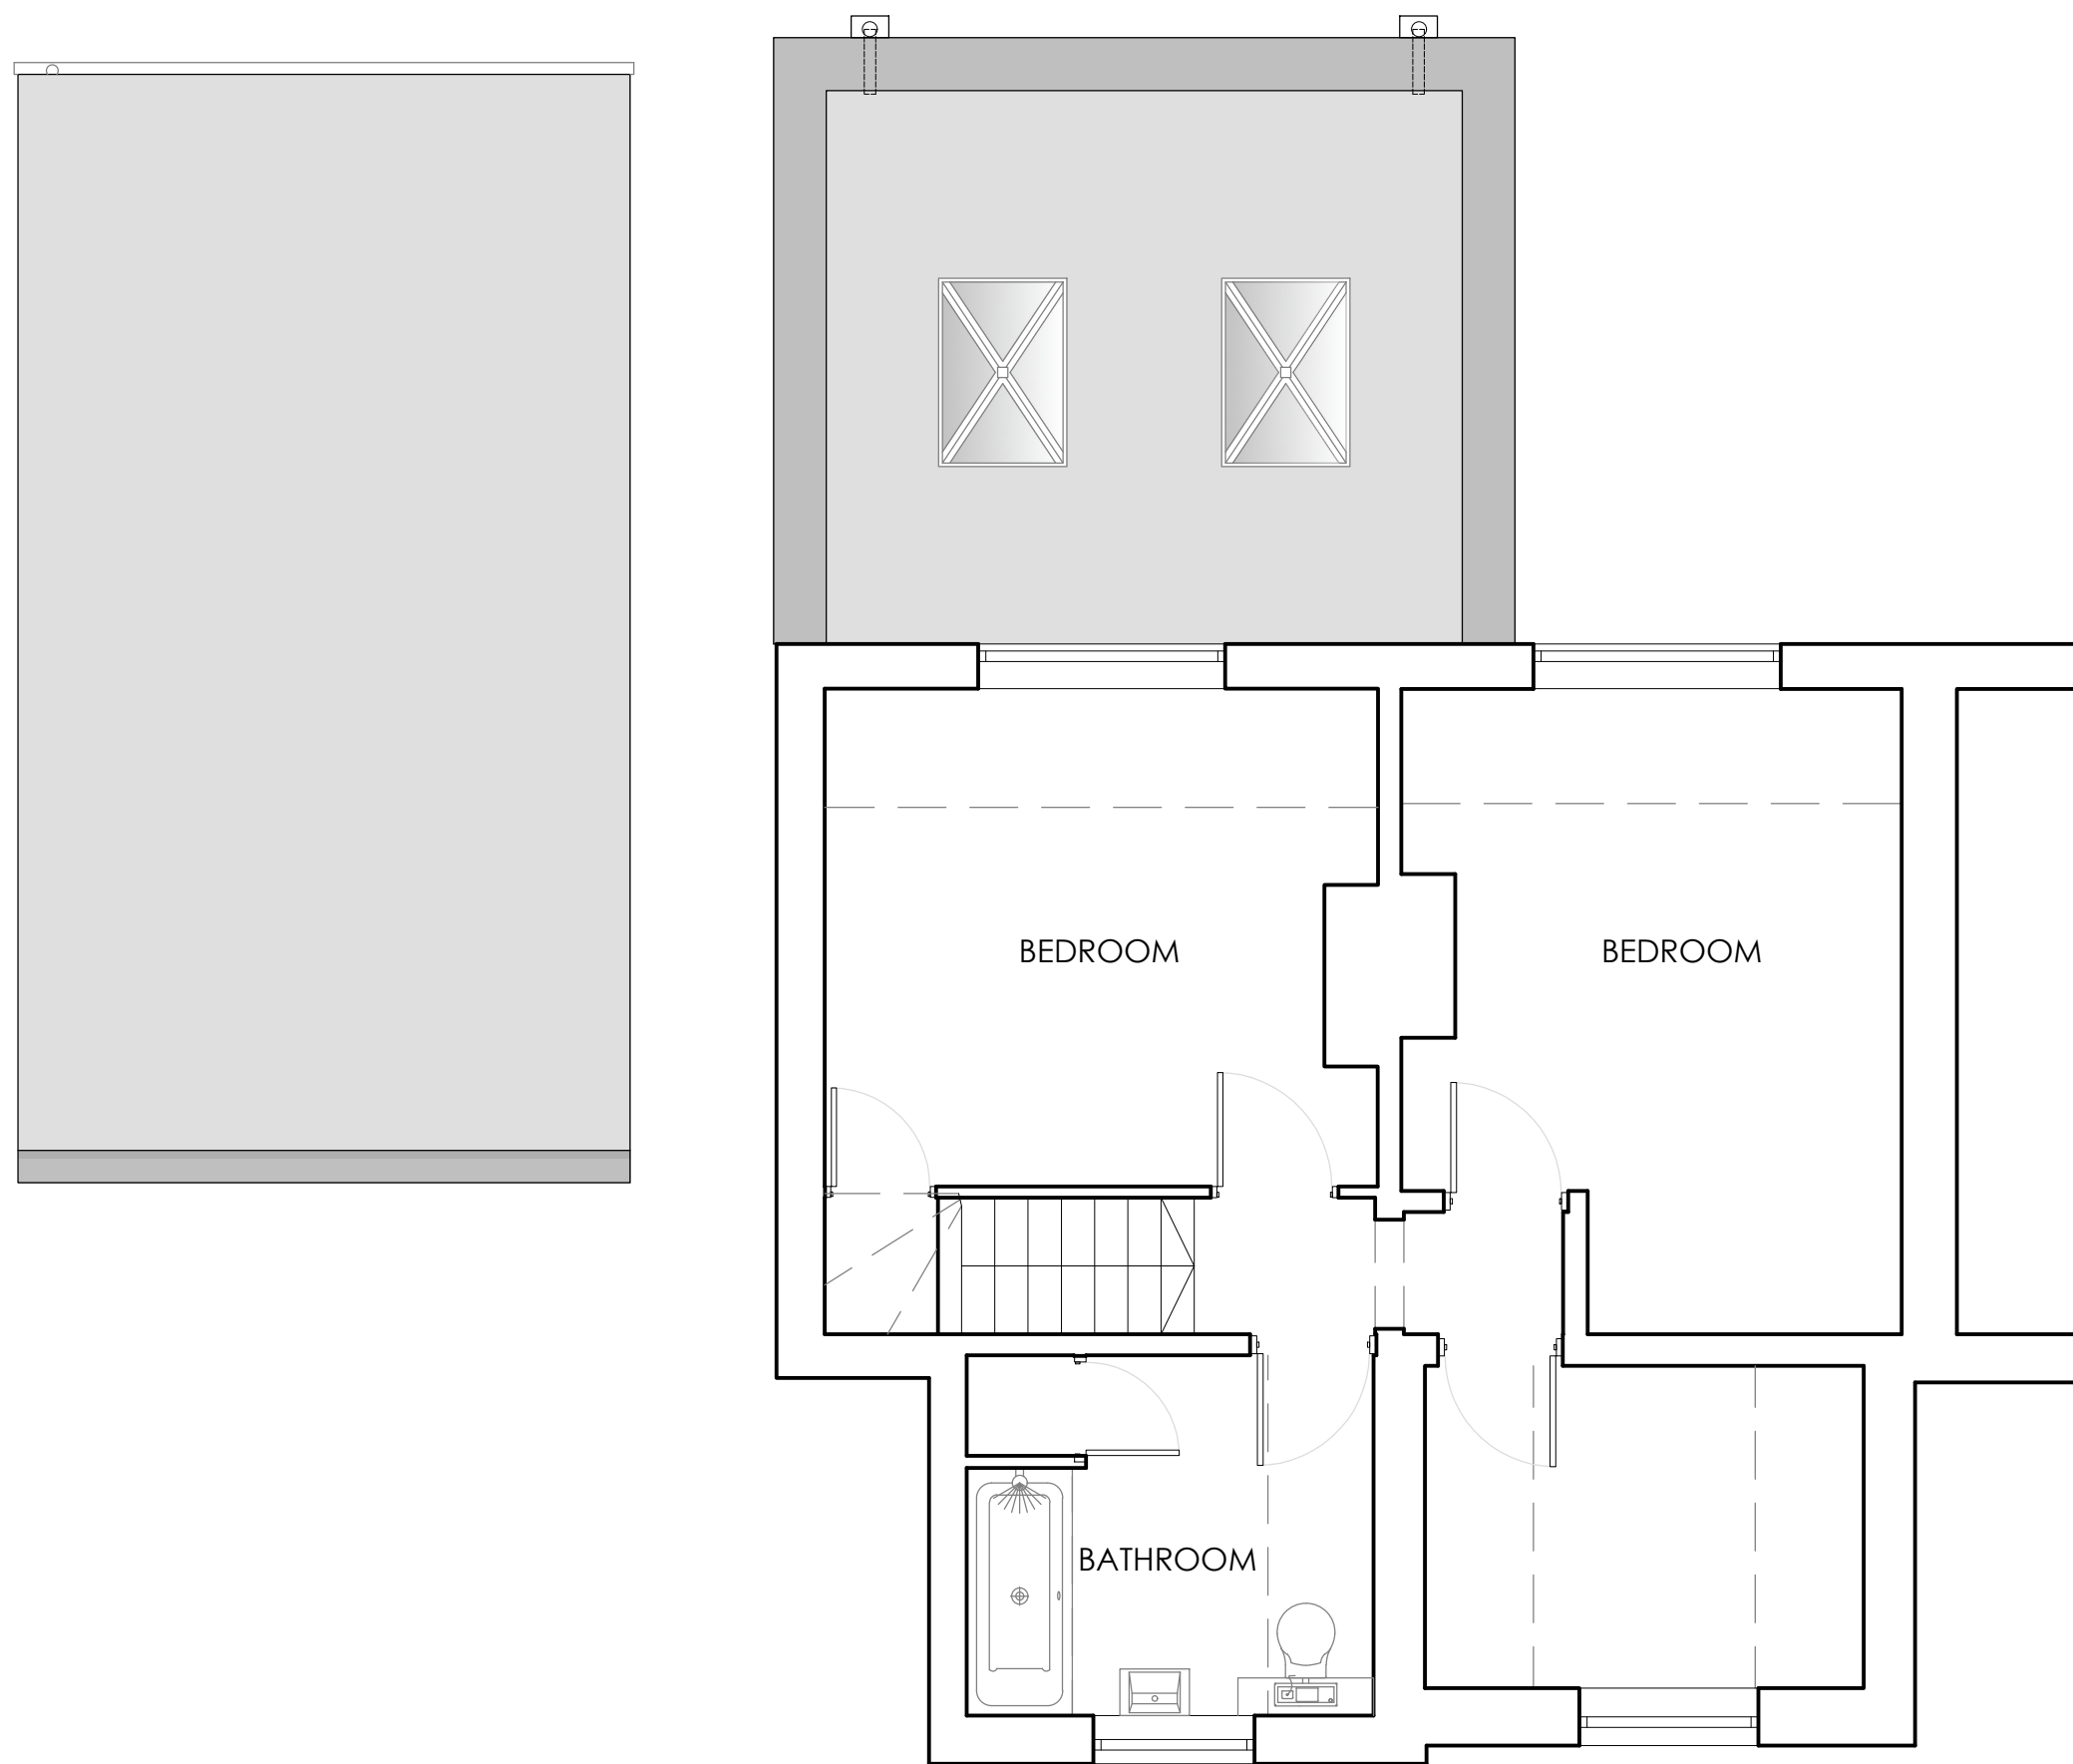

FIRST FLOOR PLAN 1:50

GENERAL NOTES

This drawing is copyright and may not be copied, altered or used for any purposes other than that for which it is issued. ARK grant a licence for the client to copy this drawing for the purpose of this project only (excluding any extension of the project). Do not scale for construction purposes. Contractor to check all dimensions on site prior to the commencement of work. Any discrepancies should be reported to ARK. All work to be carried out to Local Authority approval. All work to be carried out in full compliance with current HSE regulations. All work methods and materials are to comply with relevant British Standards, approved codes of practice and manufacturer's instructions.

© ARK SUSTAINABLE ARCHITECTURE LTD 2023

REVISIONS

REV.	DATE	DESCRIPTION	REV.	DATE	DESCRIPTION
A	21.04.24	REVISED SCHEME			
B	27.04.24	AMENDMENTS			



CLIENT
MATTHEWS

PROJECT DESCRIPTION
Extensions and alterations

DATE
07.04.2025

DRAWN

LOCATION
5 The Hurstons, Alton
Staffordshire ST10 4AP

DRAWING TITLE

**Site Plan &
Floor Plans
As Proposed**

SCALE
1:50, 1:100 @A1

STAGE
Planning

DRAWING NO. REV.
011 B

