



- NOTES:
1. ALL DIMENSIONS ARE IN MILLIMETRES UNLESS NOTED OTHERWISE, ALL LEVELS ARE IN METRES.
 2. THIS DRAWING TO BE READ IN CONJUNCTION WITH THE ARCHITECTS / ENGINEERS DRAWINGS.
 3. ALL WORKMANSHIP & MATERIALS ARE TO COMPLY WITH THE SPECIFICATION, BUILDING REGULATIONS, RELEVANT BRITISH STANDARDS AND MANUFACTURERS RECOMMENDATIONS.
 4. ALL DIMENSIONS AND SETTING OUT ARE TO BE CHECKED ON SITE AND ANY DISCREPANCIES ARE TO BE REPORTED TO THE CONTRACT ADMINISTRATOR IMMEDIATELY.


MATERIALS SCHEDULE	
ROOF CLADDING:	Insulated sheeting (tile effect) Grey
ELEVATION CLADDING:	Insulated Timber Panels (clad with timber planks)
ACCESS DOORS:	White UPVC
WINDOWS:	White UPVC
RAIN WATER GOODS:	Black

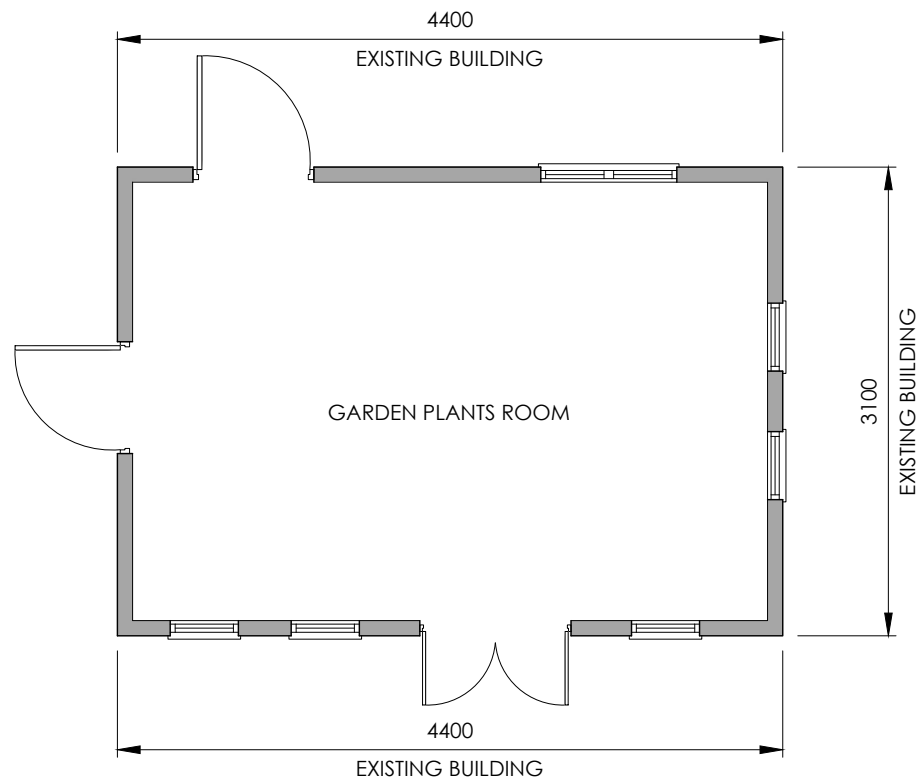


GROUND FLOOR PLAN
(SCALE 1:50)

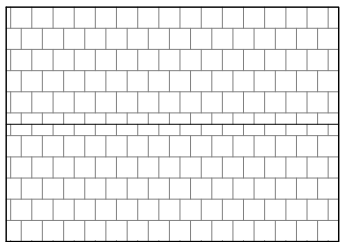


ROOF PLAN
(SCALE 1:100)

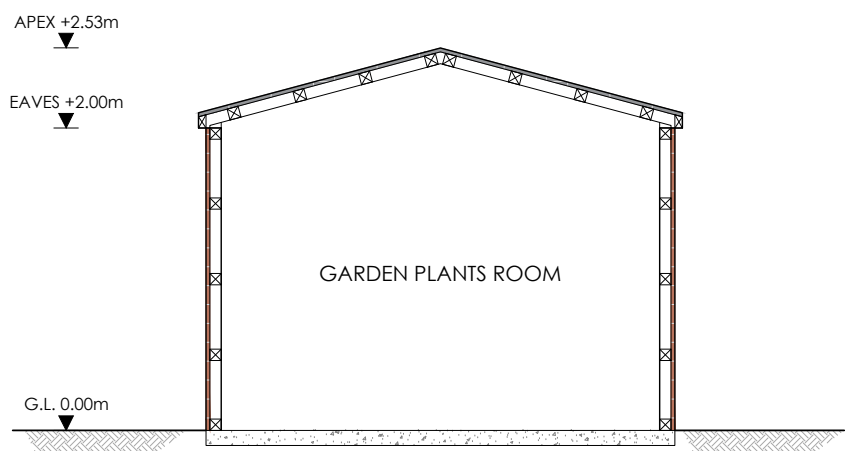


TYPICAL SECTION
(SCALE 1:50)

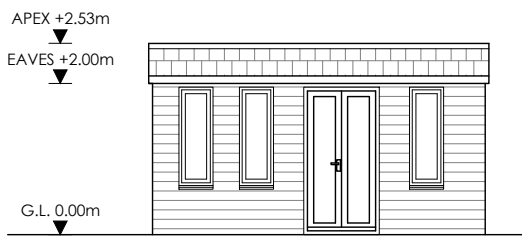


FRONT ELEVATION
(SCALE 1:100)

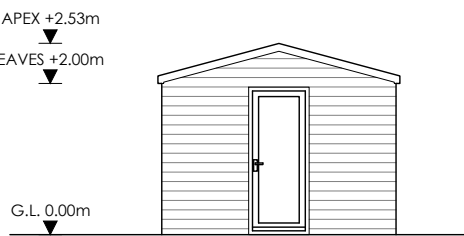


SIDE ELEVATION
(SCALE 1:100)

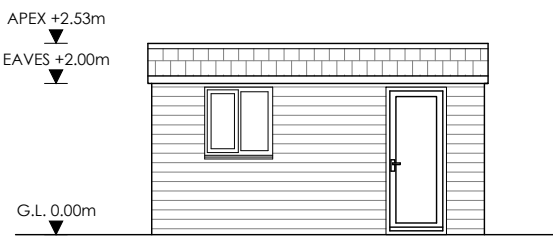

REAR ELEVATION
(SCALE 1:100)

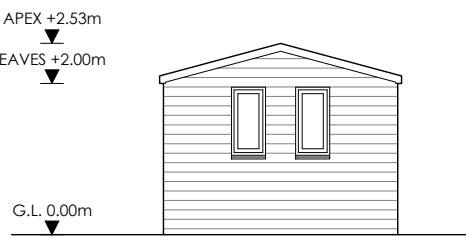

SIDE ELEVATION
(SCALE 1:100)

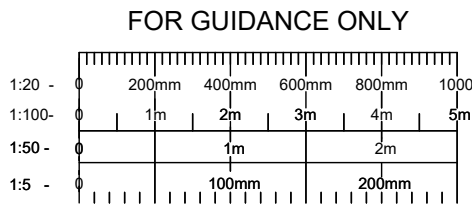

Rev.	Revision Description	Drm	Date	Client:	Suitability:	Drawing No:	Revision
A	FIRST ISSUE	SPW	APR 2026	MR PAUL EVENS	PLANNING	TALL CHIMNEYS-IDS-Q547-DR-A-00-10-006	C
B	APEX HIEGHT AMENDED	SPW	APR 2026	Drawing Type:	Index No.:		
C	REVISED TO PLANERS COMMENTS	SPW	APR 2026	AutoCAD	IDS-2026-Q547		
				Title:			
				TALL CHIMNEYS, NEW CLOSE AV, FORSBROOK, STAFFS, ST11 9DN			
				EXISTING FLOOR PLANS & ELEVATIONS - MAR 2012			
				Scales:	Date:	Drawn by:	Checked by:
				AS SHOWN @A1	MAR 2026	SPW	



Tel: 01889 623581
e-mail: enquiries@idsdesigns.co.uk

Drawing Design & Copyright of: Ideal Design Solutions.