
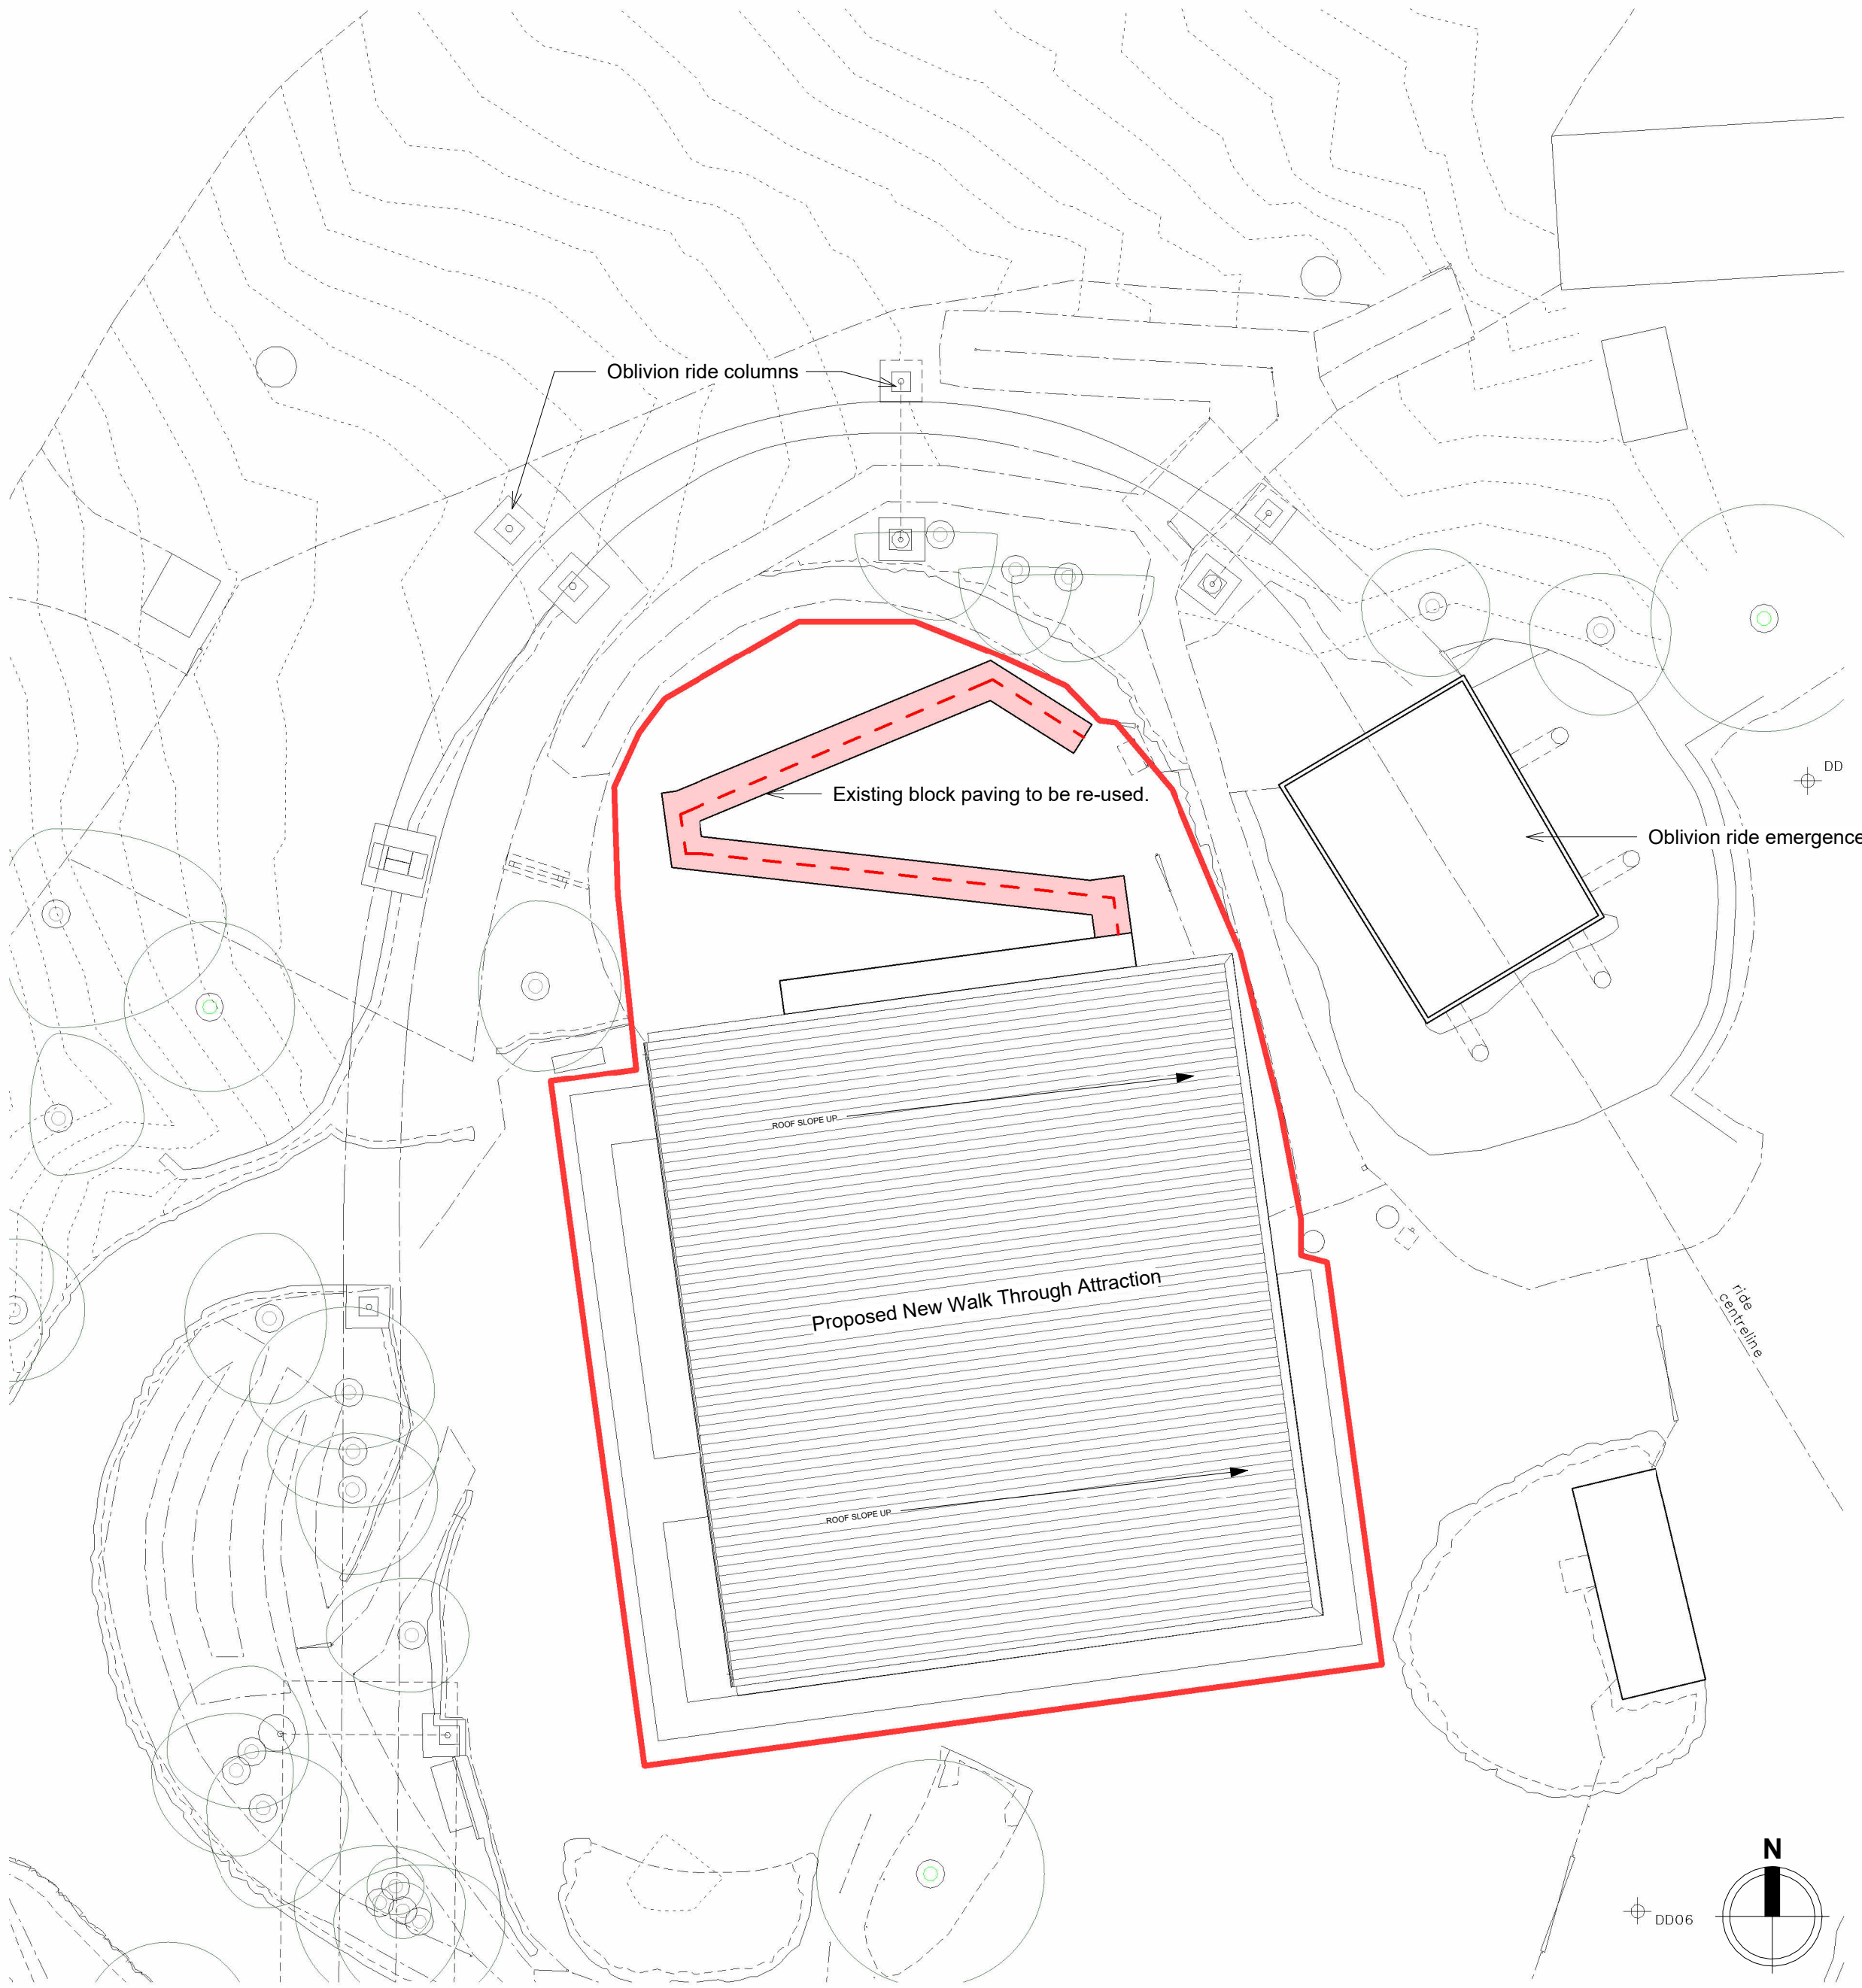


All heights, sizes and dimensions should be checked on site by the contractor before any work is put in hand.

Figured dimensions should be taken in preference to scaling and any errors or omissions reported to the architect at once.

This drawing has been prepared in accordance with the CDM (Construction Design and Management) and all foreseeable design risks to those involved or affected by construction have been avoided wherever possible.

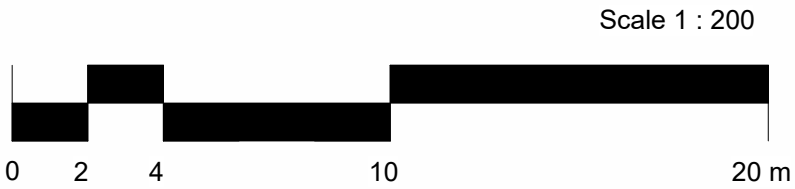

Site Plan as Proposed
1 : 200

- Existing queue line reused
- Section of new queue line
- Existing Tree Canopies

P1	14/04/26	Issued for planning
P0.1	01/04/26	Issued for prelm discussion.

Rev	Date	By	Detail
-----	------	----	--------

Drawing status

Planning Issue

Client

MMM



Project/Location
Proposed Walk Through Attraction Building
Alton Towers Resort,
Farley Lane,
Alton,
Stoke On Trent,
ST10 4DB

Drawing title

Site Plan as Proposed

Date	Drawn	Checked	Job No.
12/20/23	JAK	TM	3349

Scale(s)

1 : 200 @A1

Drawing number

ATWT-SA-XS-XX-DR-A-0103

Revision

P1



12 High Street, Tean,
Stoke-on-Trent
ST10 4DZ
T: +44 (0)1538 722097
E: mail@smytheman.co.uk
W: www.smytheman.co.uk

