


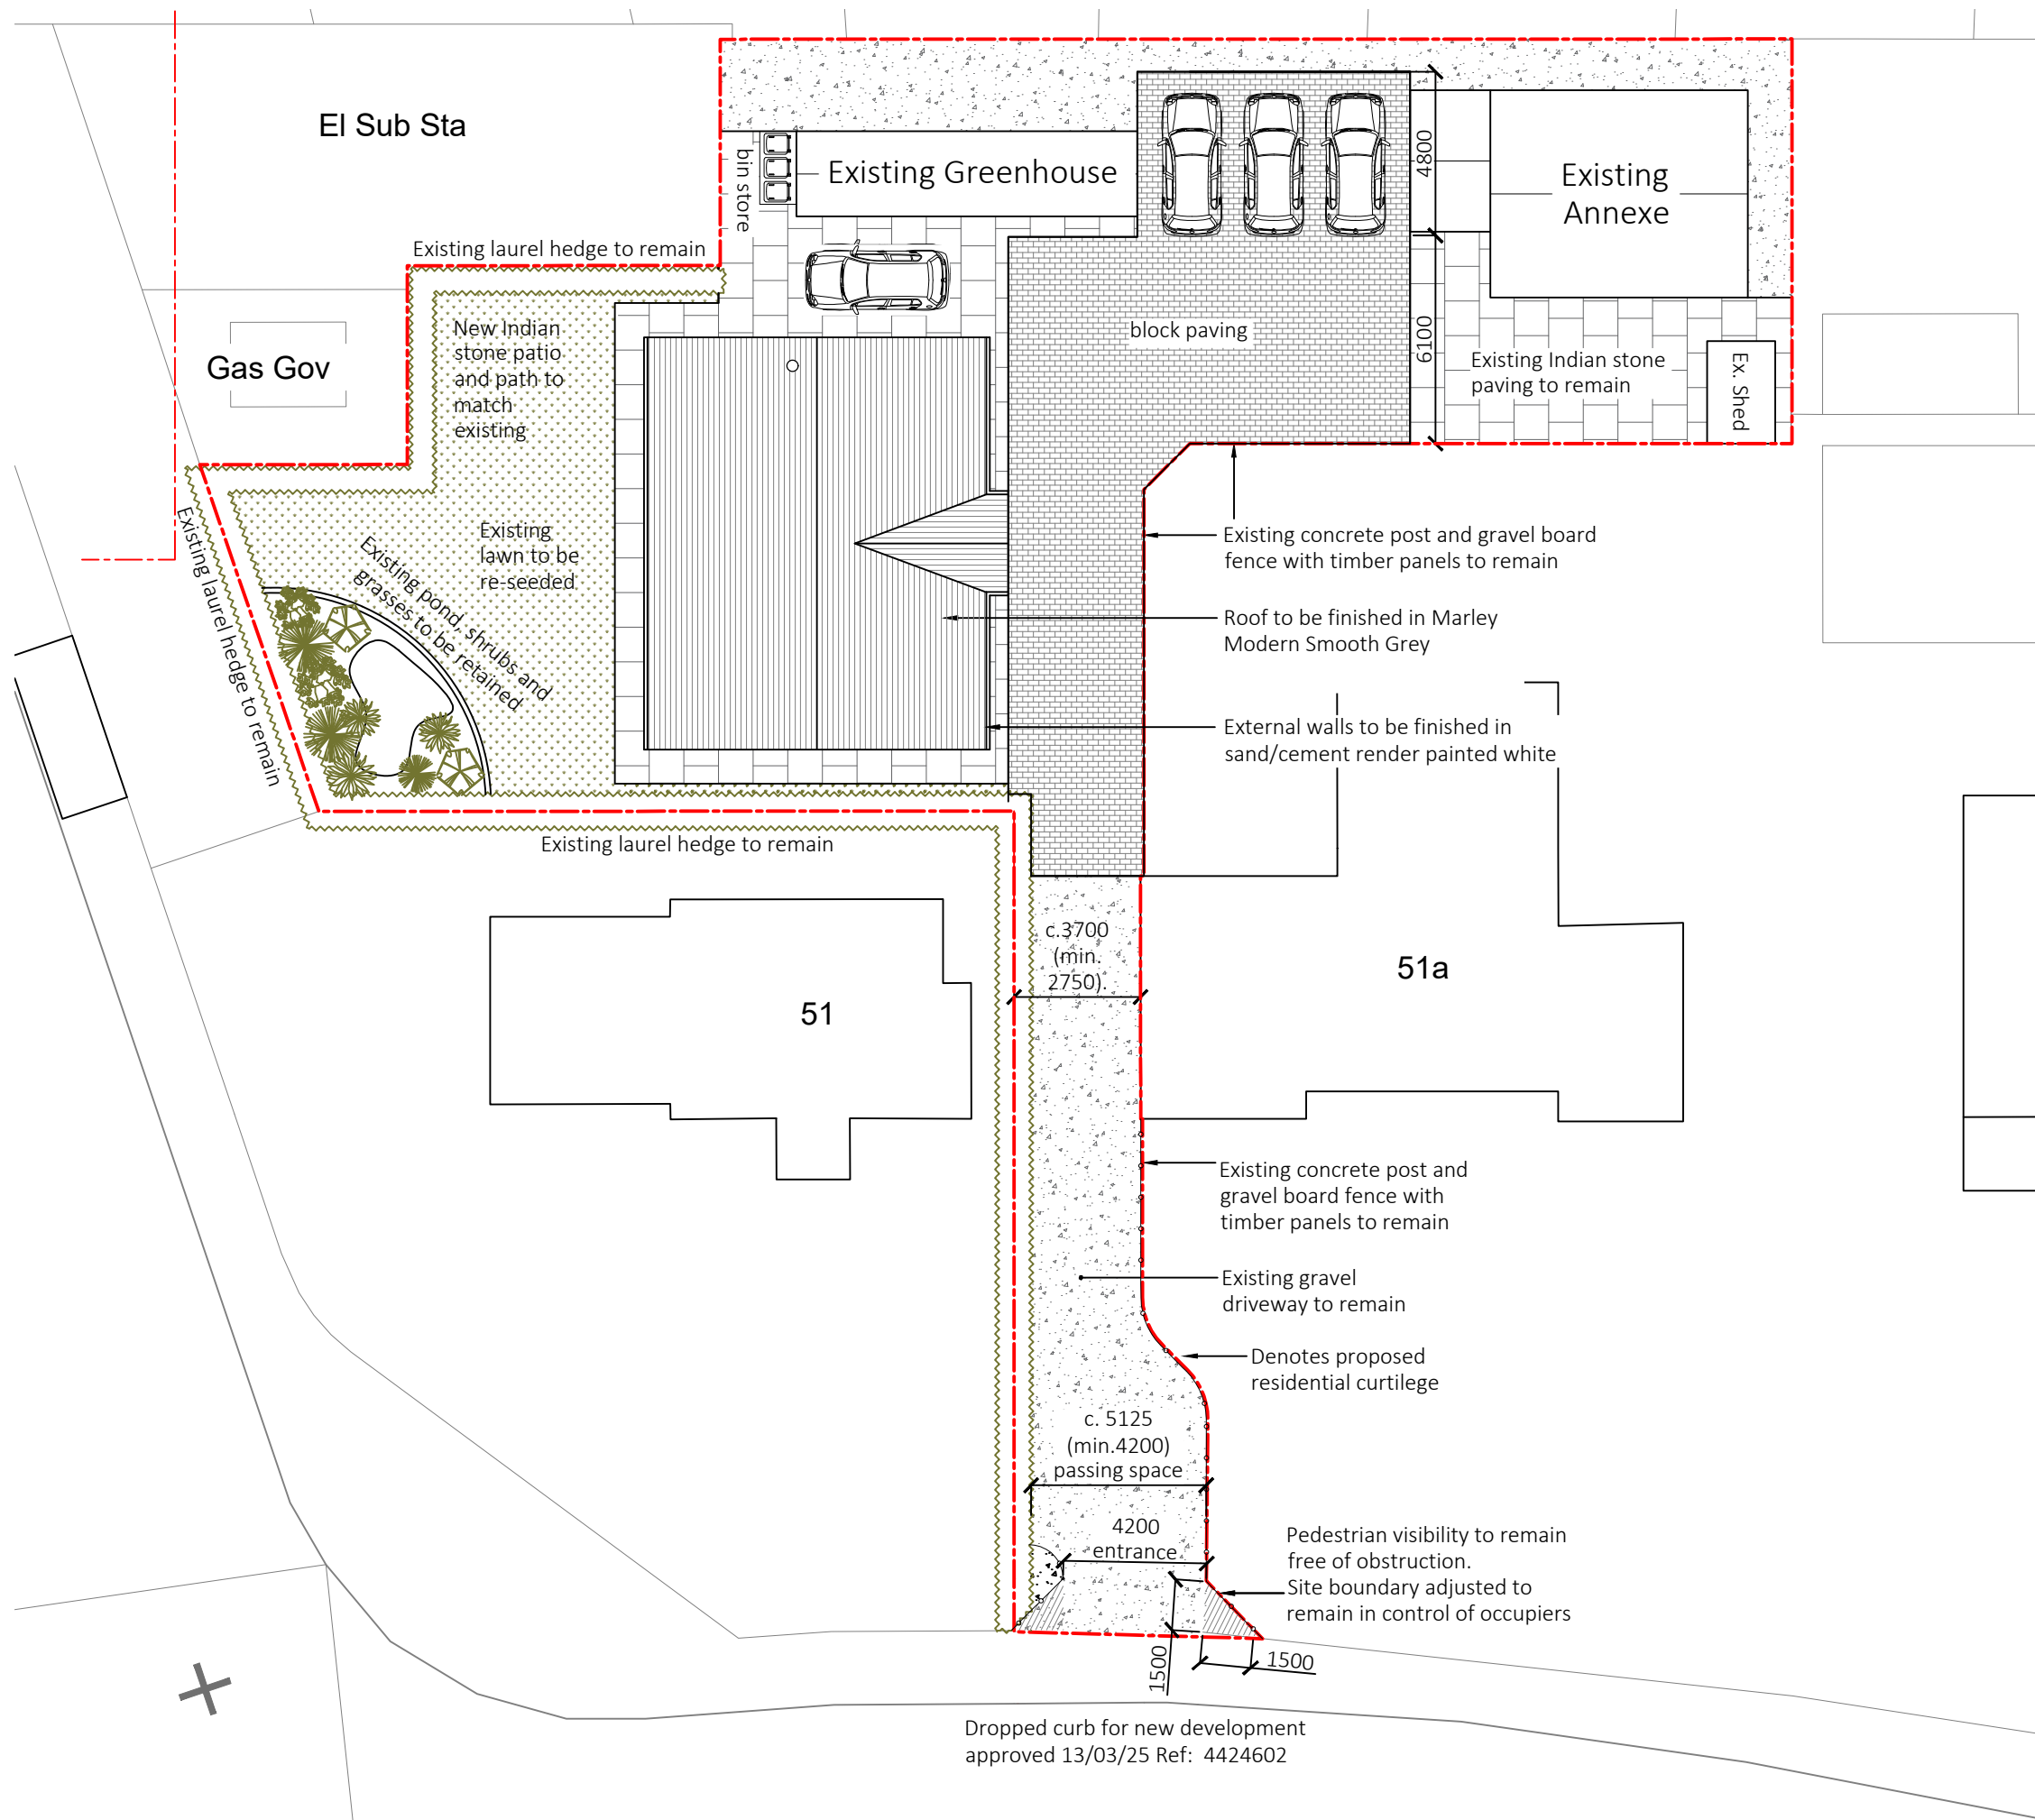

NOTES

Metres

01 02 03 04 05 10

SCALE 1:200





ADDED VALUE ARCHITECTURE

Registered Office:
Added Value Architecture Ltd.
25 Lawton Street
Congleton, CW12 1RU

Company No: 11124740
e. architect@ava-ltd.com
t. 01260 400 150
www.ava-ltd.com

Land to Rear of 51a Park Lane,
Knypersley, Staffordshire, ST8 7AS
For Mr. Ward

Site Plan
as Proposed

Scale: 1:200 @A3

Date: April 2026

Ref: 260403(PR)001

revision

-