





Existing Front Elevation

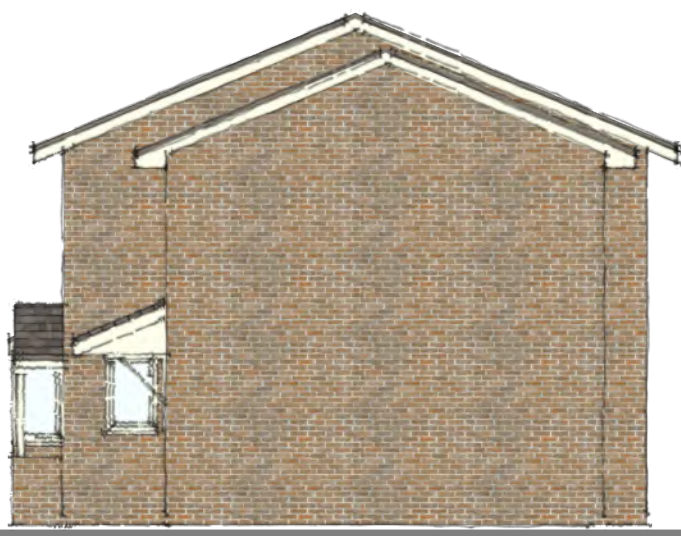

Existing Side Elevation

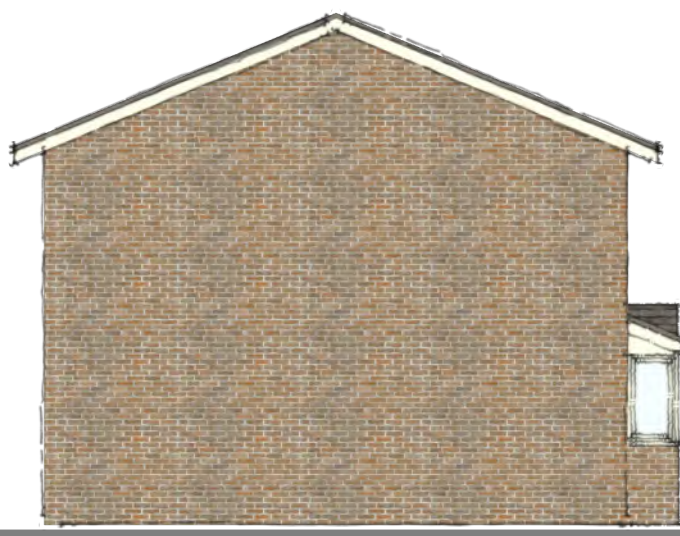

Existing Side Elevation




Existing Rear Elevation



Proposed Front Elevation



Proposed Side Elevation

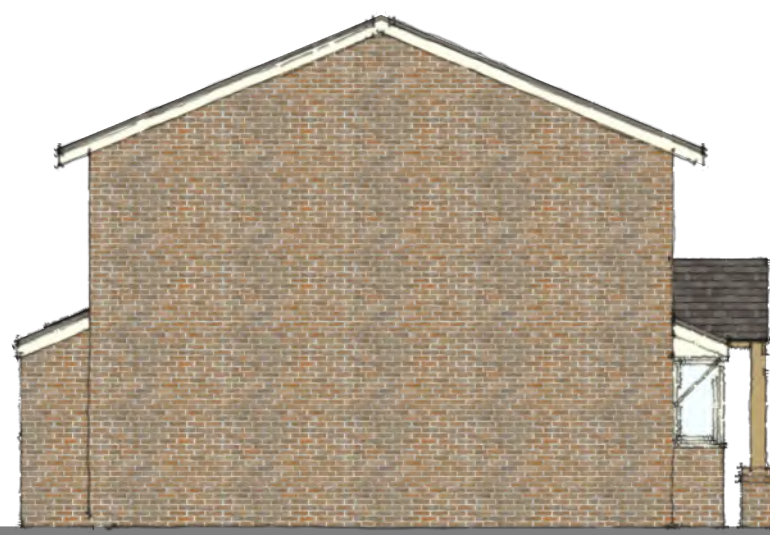

Proposed Side Elevation




Proposed Rear Elevation


Material key:

Facing brick to match existing
Roof tiles to match existing / roof pitch
Upvc windows / Composite / Timber doors, colour to match existing
Roofline and rainwater goods to match existing
Oak frame entrance canopy



Elevations 1:100

 

Noted: dashed green line indicates extent of existing footprint

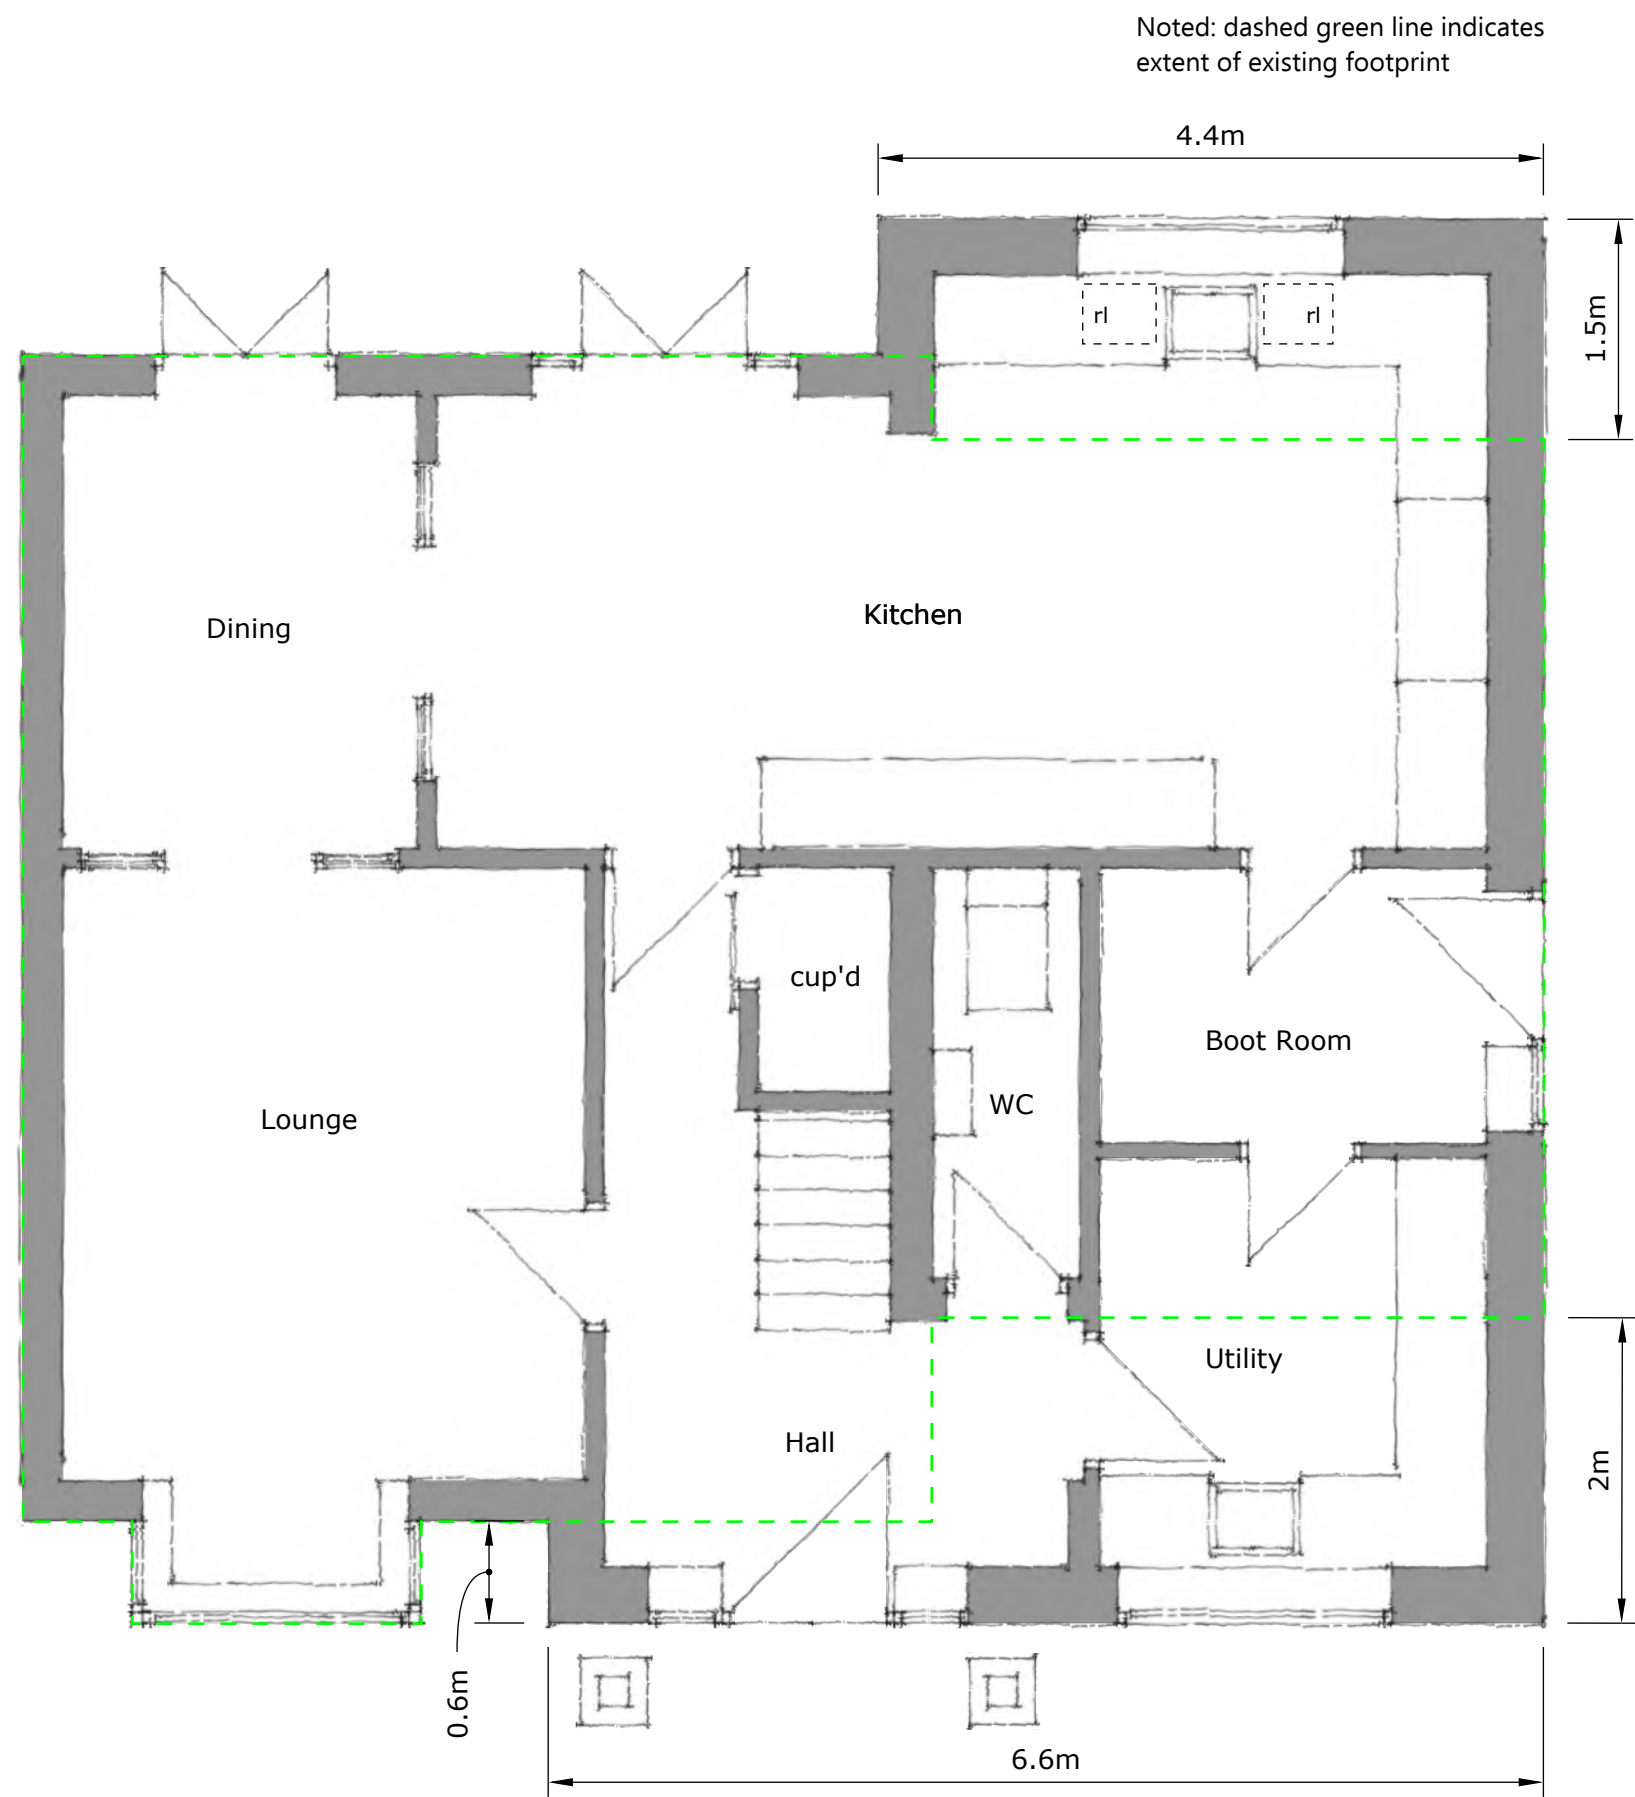

Proposed Ground Floor Plan
Floor Plans 1:50

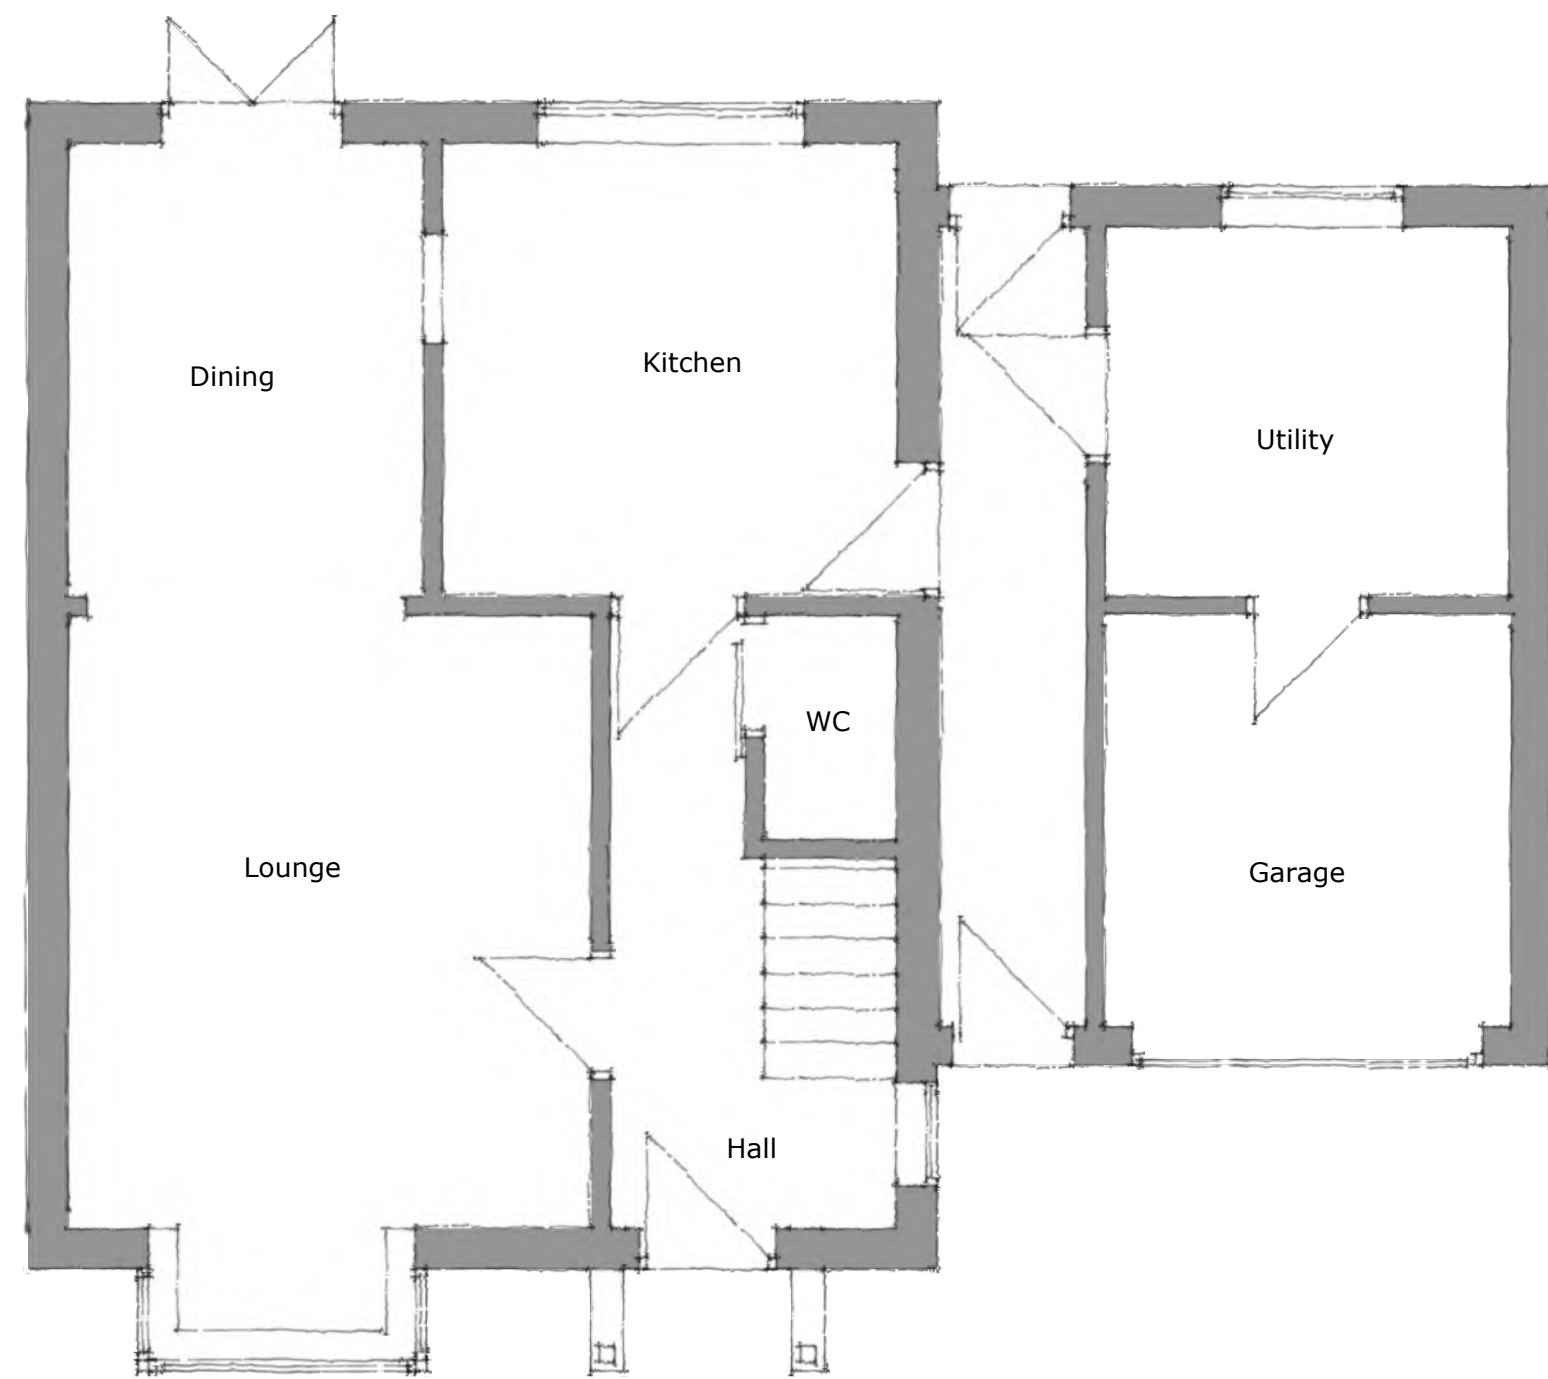
 


Existing Ground Floor Plan






Location Plan - 1:1250



© Crown copyright and database rights (2026)
Ordnance Survey AC0000808122
Scale Bar 1:1250

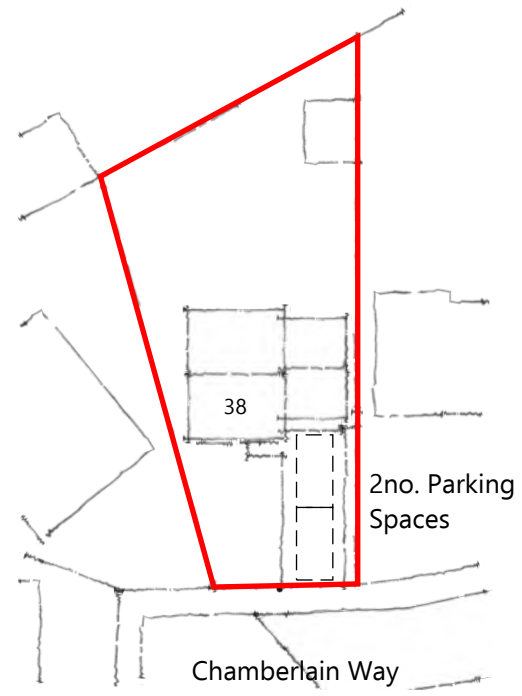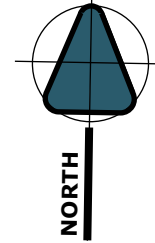

Existing Block Plan - 1:500

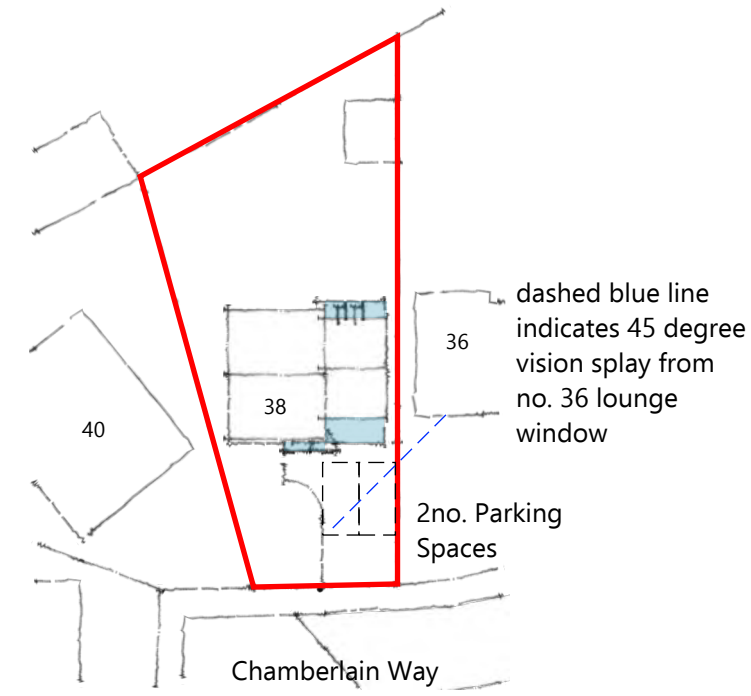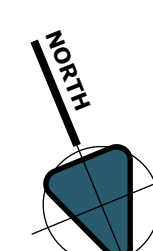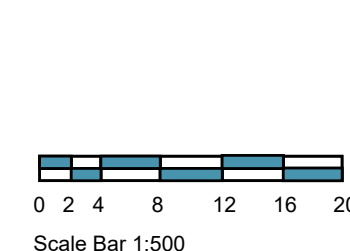

Proposed Block Plan - 1:500

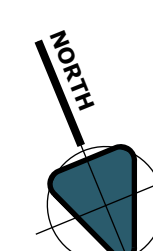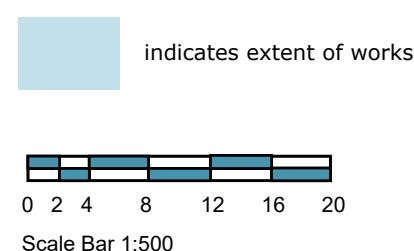

P0 Planning Issue 18.04.26
Rev Comments Date



Client
Mr and Mrs Gosling
38 Chamberlain Way Biddulph
ST8 7BB

Project
Proposed Front and Rear Single Storey
Extensions inc. Entrance Canopy and
Internal Alterations

Drawing Title
Floor Plan, Elevations, Block
Plans and Location Plan
Status
Planning

Scale @ A1 As Shown Date Drawn Apr 2026 Author CR

Project No 0416 Drawing No 01 Rev P0