



SCALE BAR 1:50

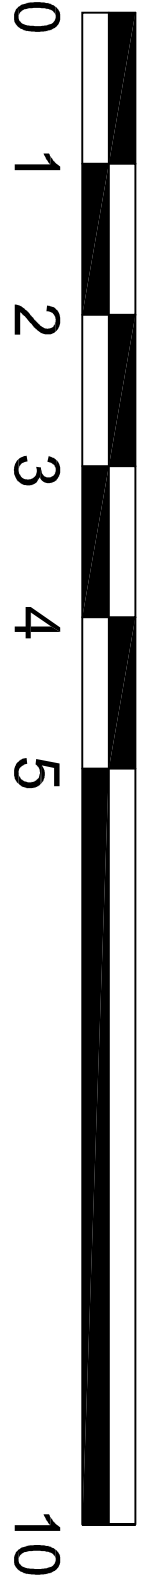

SCALE BAR 1:100




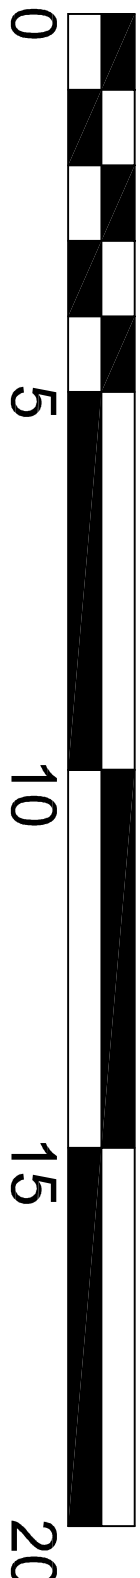


Existing Ground Floor Plan


Existing Front Elevation

Existing Side Elevation

Existing Rear Elevation

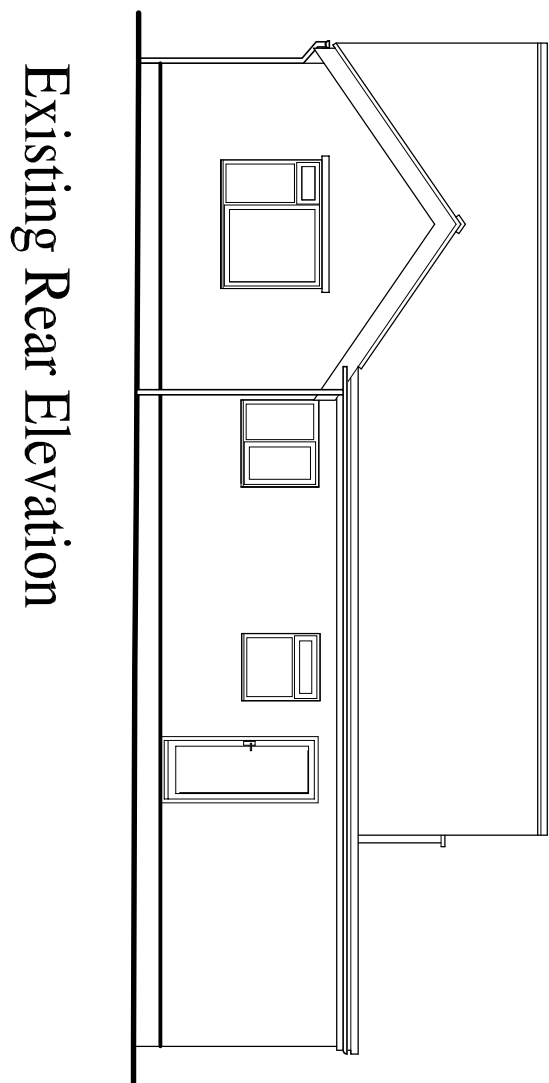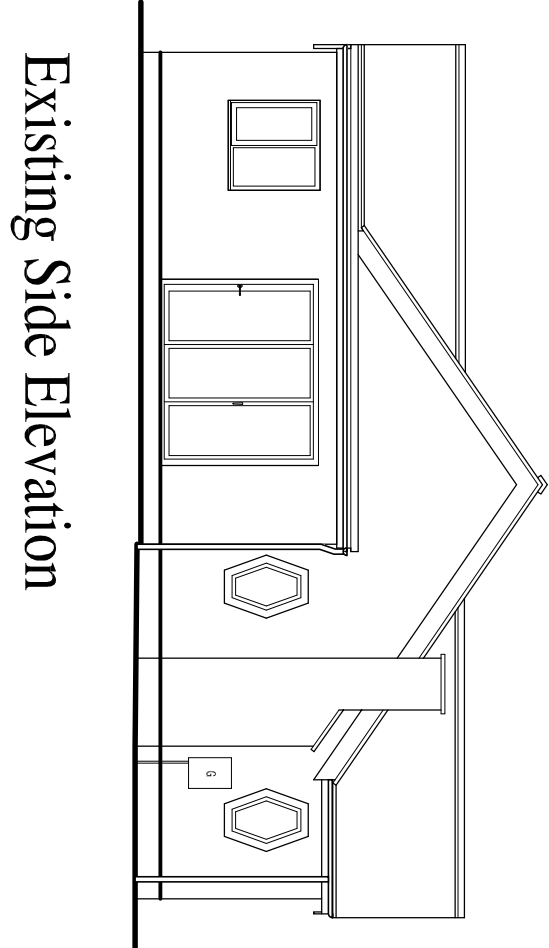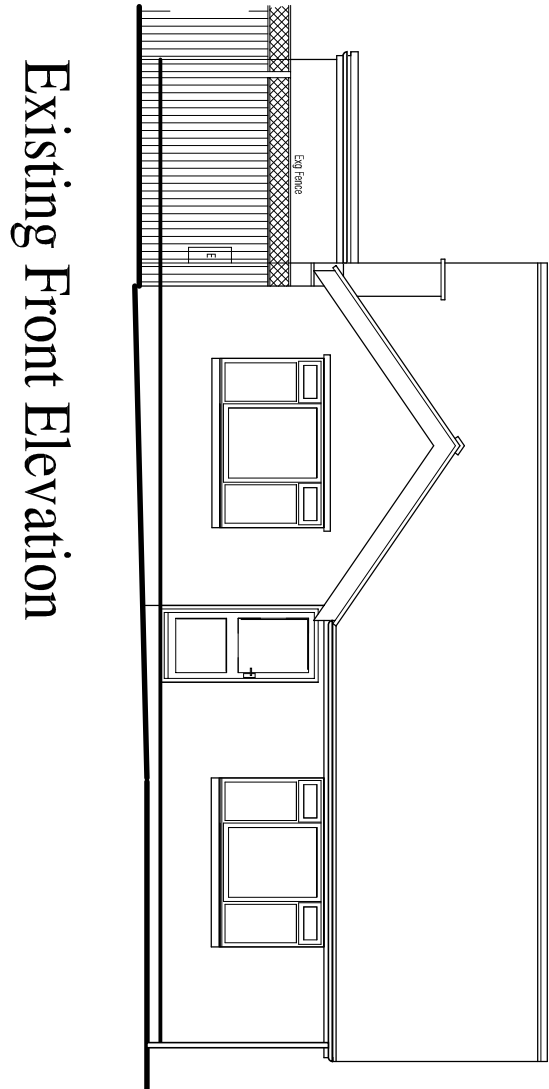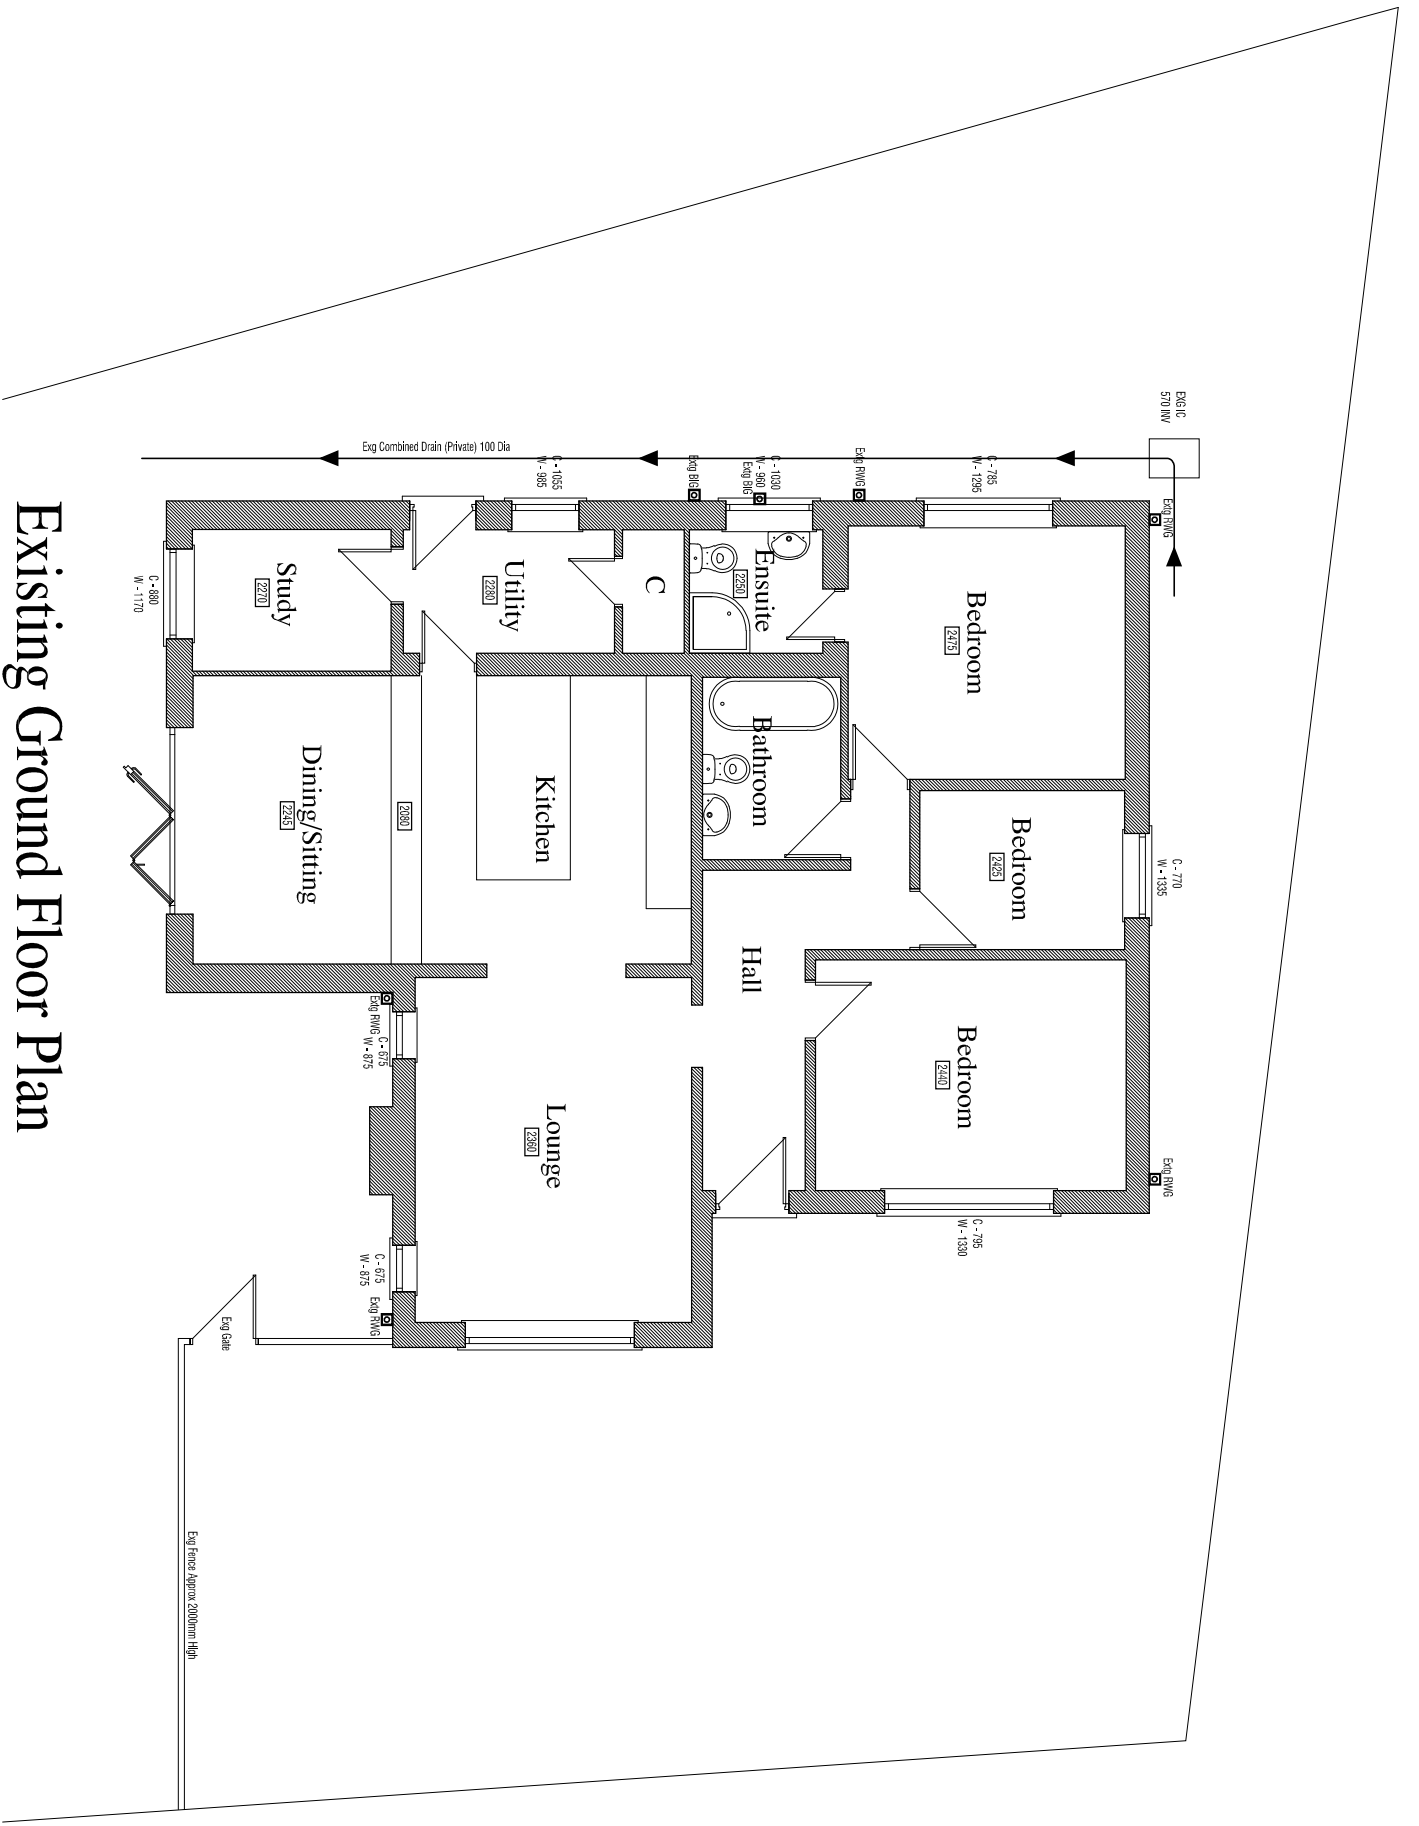




Proposed Ground Floor Plan

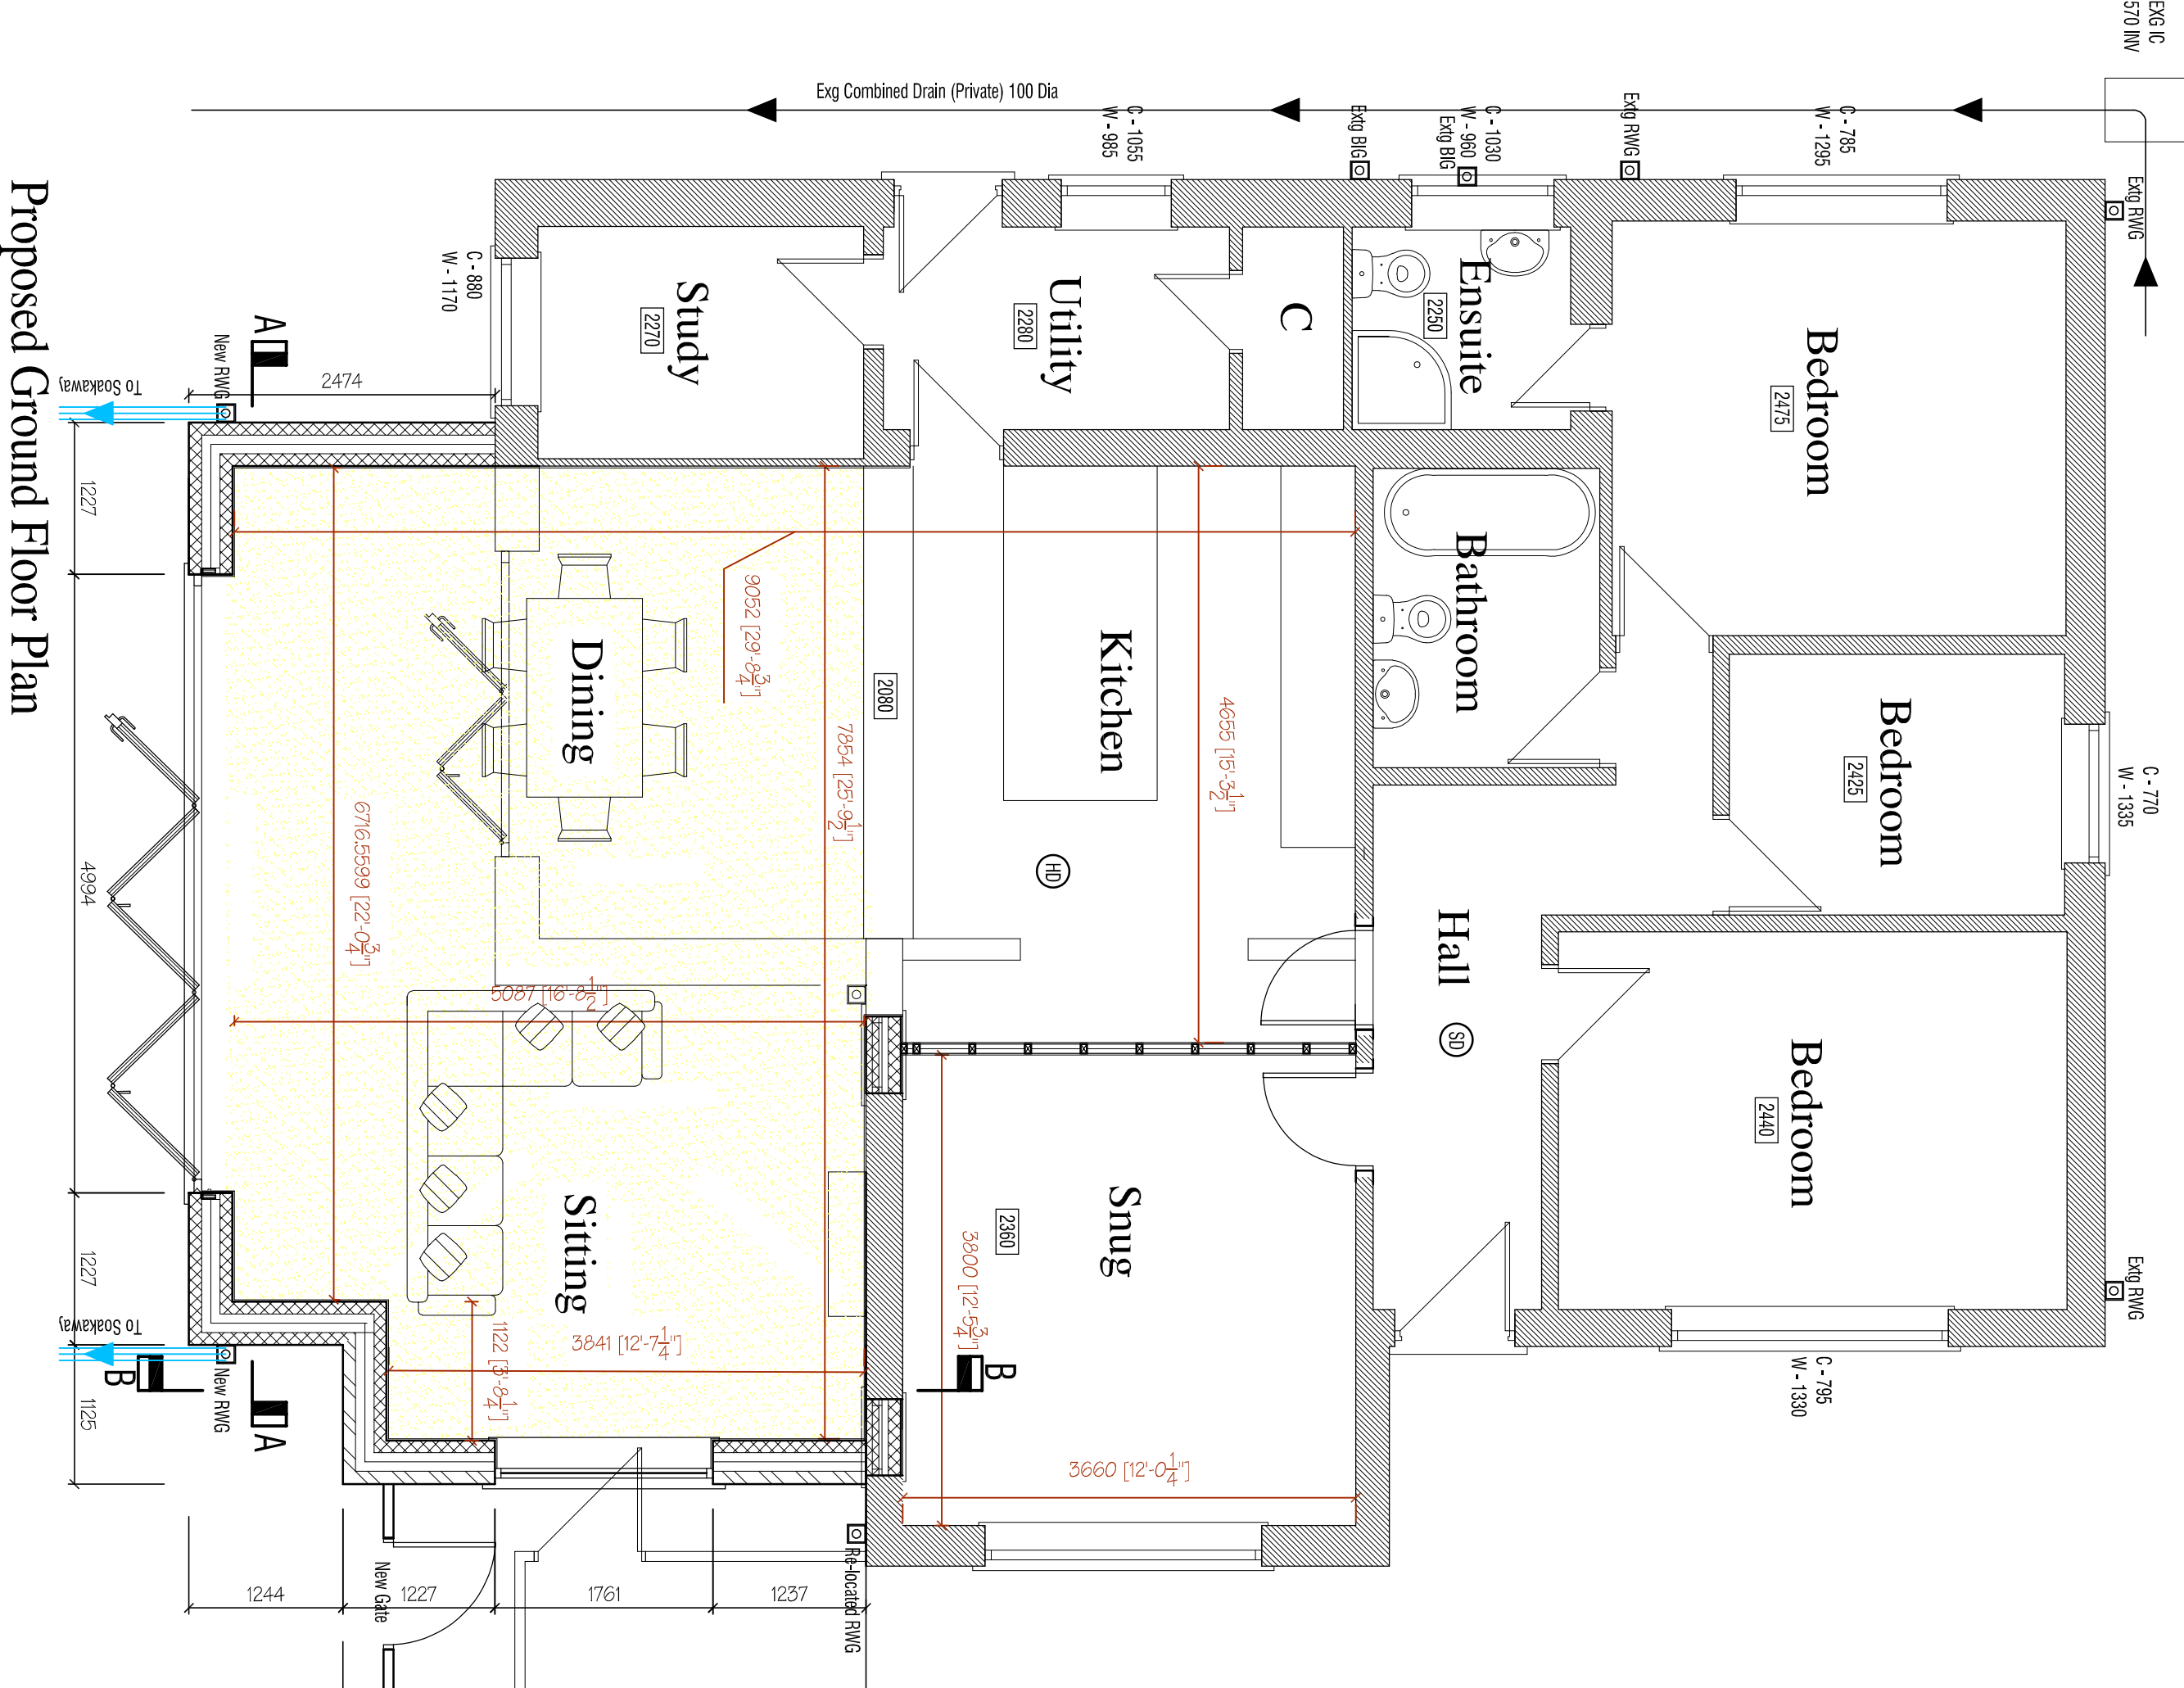

Proposed Front Elevation

Proposed Side Elevation

Proposed Rear Elevation

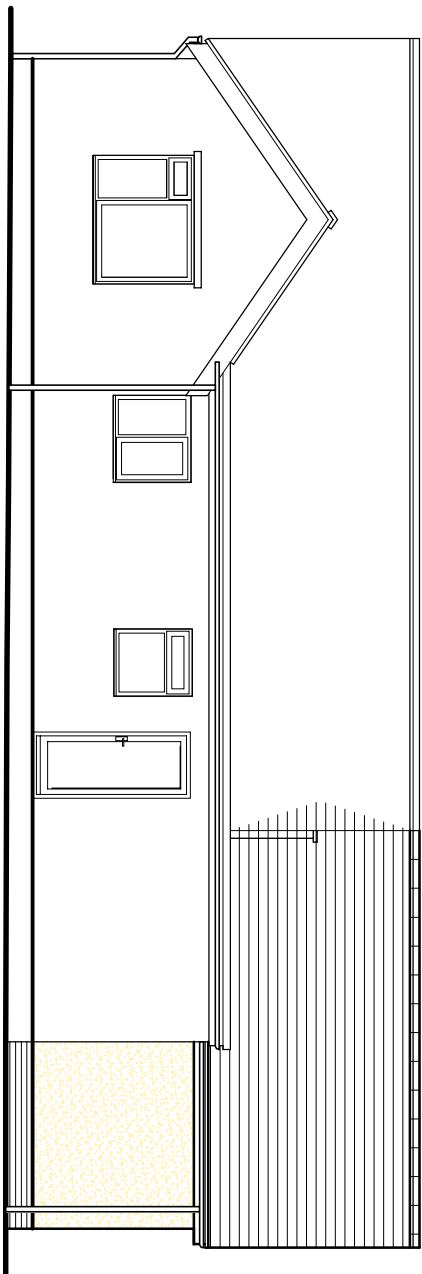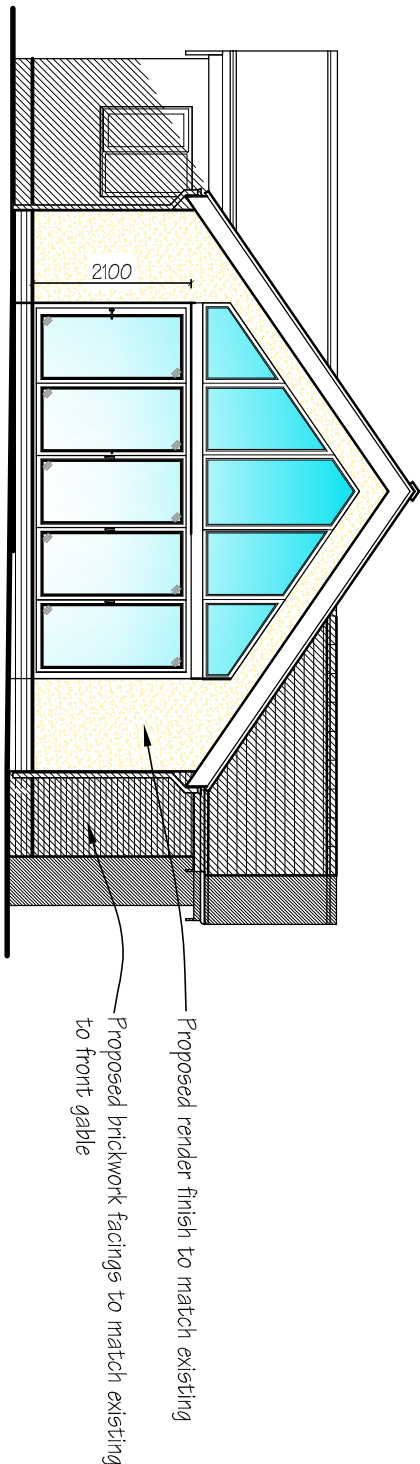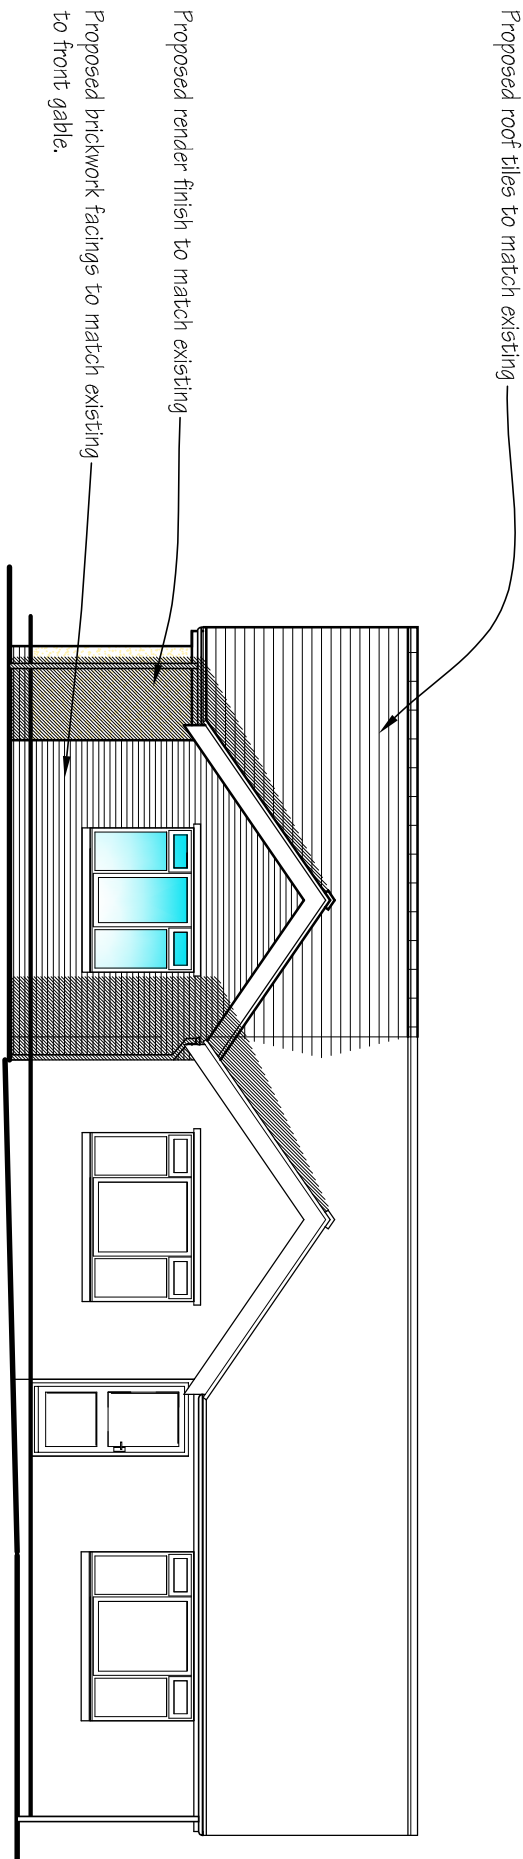

REV.	DATE	NOTE
E	07/05/2024	Amended proposed gable facing material to brickwork as requested by L.A.
D	30/04/2024	Planning drawing created for amended scheme following discussions with client.
C	09/02/2024	Amended following meeting with client.
B	13/11/2023	Amended following meeting with client.
A	06/11/2023	Amended as requested by client.

THIS DRAWING / DESIGN IS NOT TO BE REPRODUCED WITHOUT PRIOR CONSENT TO BE REPRODUCED IN CONNECTION WITH ALL DIMENSIONS AND MEASUREMENTS AND SHALL REMAIN THE PROPERTY OF JPK DESIGN LTD. ANY REPRODUCTION OR COMMENCEMENT OF WORKS PRIOR TO FULL PLANNING / BUILDING REGULATIONS APPROVAL, IS AT CONTRACTORS OWNERS RISK.

THE PARTY WALL ETC ACT 1996 IS EFFECTIVE IF ANY OF THE FOLLOWING CIRCUMSTANCES APPLY:

A. THE WORK IS EXERCISED OUTSIDE OF THE PARTY WALL.

B. THE WORK IS EXERCISED WITHIN THE PARTY WALL.

C. ANY DEVELOPMENT PROJECT ONTO OR BELOW THE NEIGHBOURS LAND.

D. ANY DEVELOPMENT PROJECT ONTO OR BELOW THE NEIGHBOURS LAND.

E. IF APPLICABLE, THE PERSON OWNING THE BUILDING (S) WHICH THE PROPOSED WORK IS TO BE CARRIED OUT BUILDING OWNERS INTERESTS AND OBTAIN CONSENT FOR THE WORK, NOTIFICATION UP TO 1 MONTH PRIOR TO COMMENCEMENT OF WORKS ON SITE MAY BE REQUIRED IN SOME CIRCUMSTANCES AND THEREFORE YOU ADVISED TO OBTAIN PRIOR PERMISSION AS ADVISED WITHIN THE PARTY WALL ETC ACT 1996. EXISTING BUILDING FROM THE EXISTING BUILDING (S) AS SUCH ALL BUILDING WORK MUST BE CARRIED OUT BY A SINGLE CONTRACTOR WHO MUST TAKE ON THE CLIENTS RISK AS WELL AS THEIR OWN AS THE PRINCIPAL CONTRACTOR. FOR WORK WITH MORE THAN ONE CONTRACTOR OR COMMERCIAL WORK, IT IS THE CLIENTS RISK TO OBTAIN PRIOR PERMISSION, RESOLUTION AND OR PRINCIPAL CONTRACTOR TO OBTAIN THE ROLE AND RISK UNDER THE NEW REGULATIONS 2015.

JPK
DESIGN LTD

Architectural Design Specialists
83 Dinsdale Parade East
Wolstanton
Newcastle under Lyme
ST5 8DP
e : enquiries@jpkdesign.co.uk
w: www.jpkdesign.co.uk

07/05/2024

Amended proposed gable facing material to brickwork as requested by L.A.

30/04/2024

Planning drawing created for amended scheme following discussions with client.

09/02/2024

Amended following meeting with client.

13/11/2023

Amended following meeting with client.

06/11/2023

Amended as requested by client.

DRAWING TITLE	
Planning Drawing	
PROJECT	
Proposed Single Storey Side Extension & Internal Alterations At 12 Orme Road, Knypersley, Staffordshire, ST8 7BT	
CLIENT	
Mr & Mrs. Goodwin	
SCALE @ A1	DWG. No.
1:100, 1:50.	A/B/C/D
DATE	E
April 2026	
DRAWN BY	
JPK	