





03 FRONT ELEVATION
Scale 1:100




04 SIDE ELEVATION
Scale 1:100

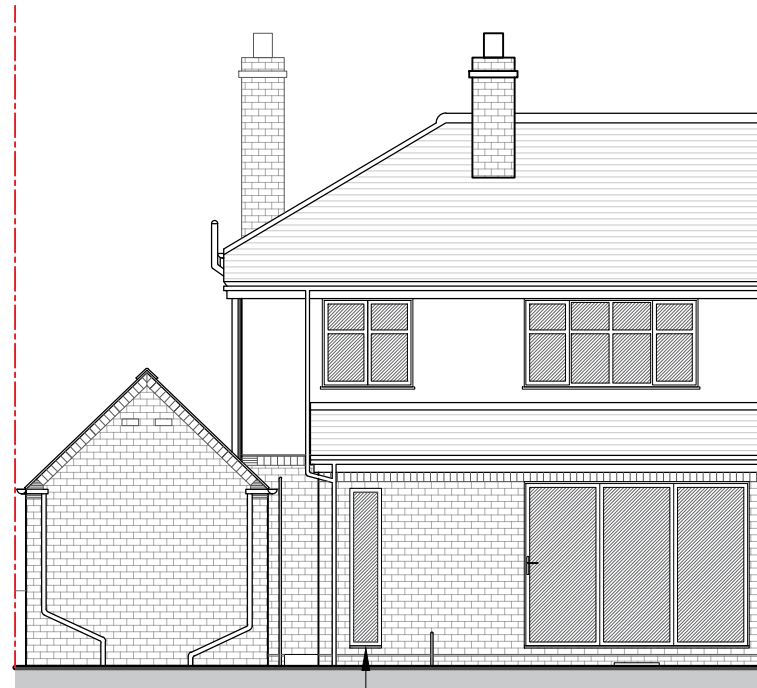


05 REAR ELEVATION
Scale 1:100

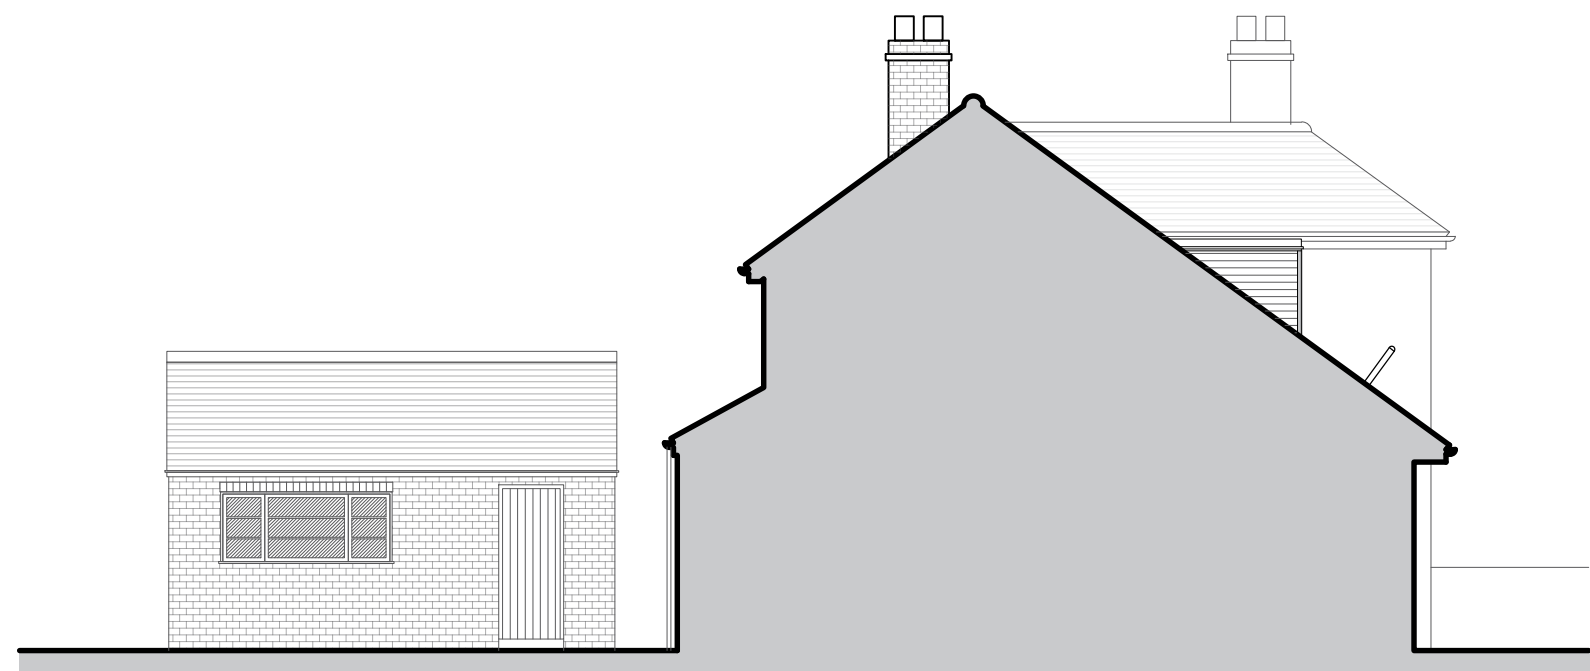


06 SIDE ELEVATION
Scale 1:100

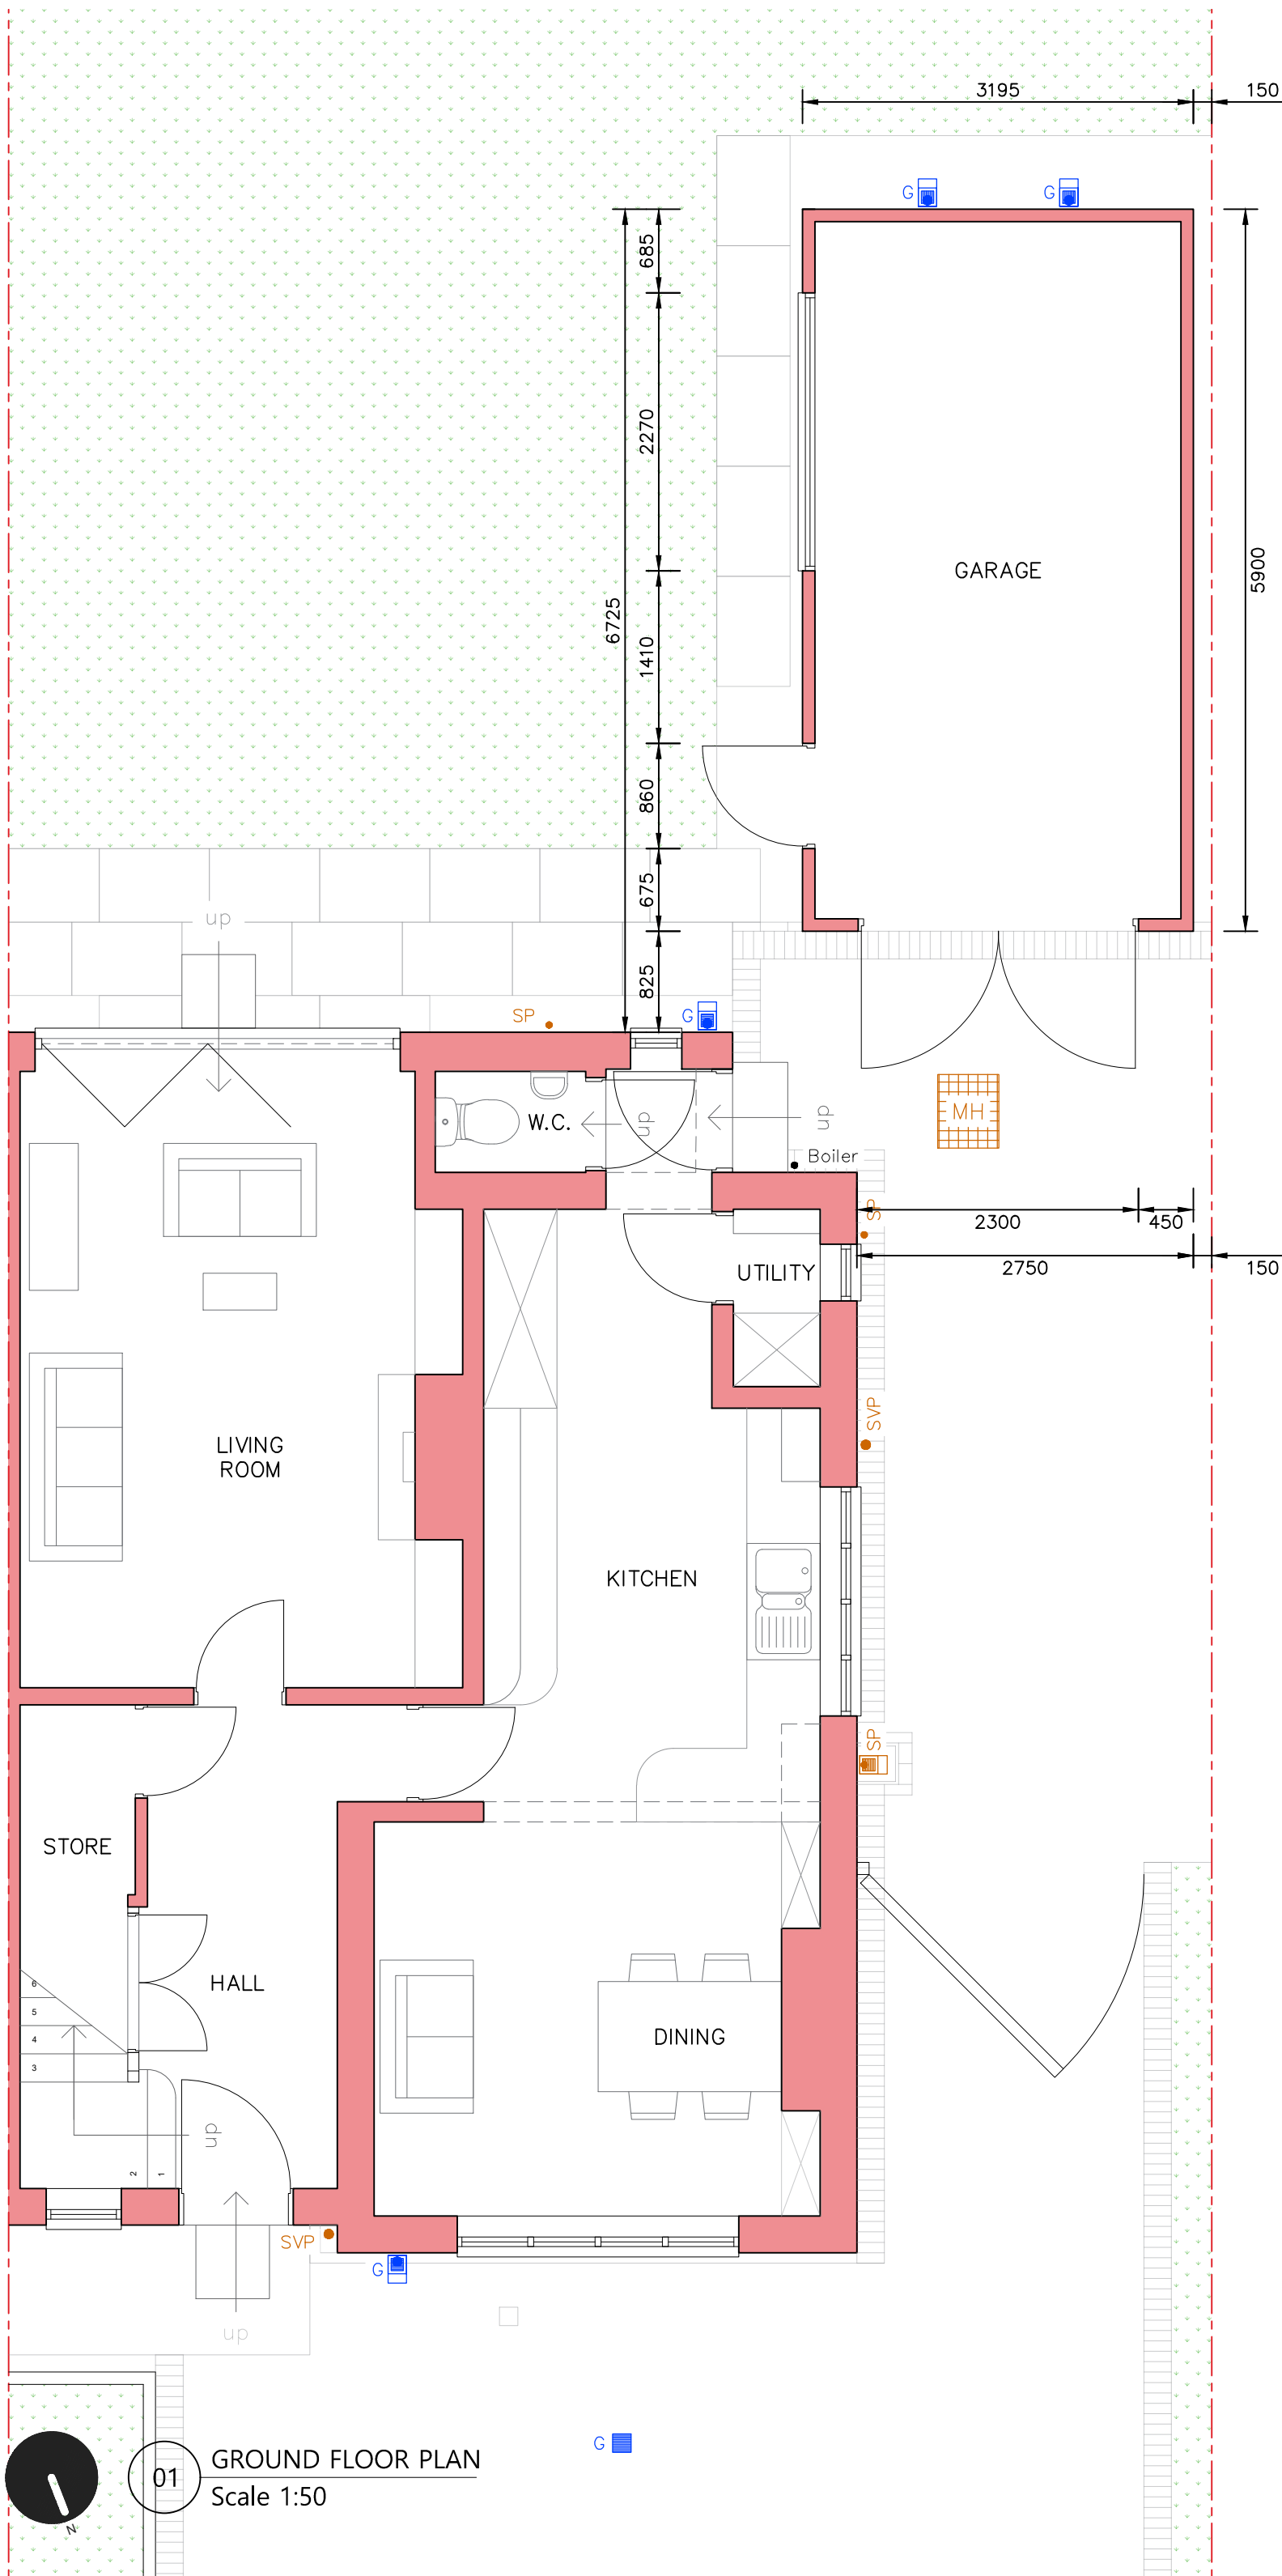


01 GROUND FLOOR PLAN
Scale 1:50

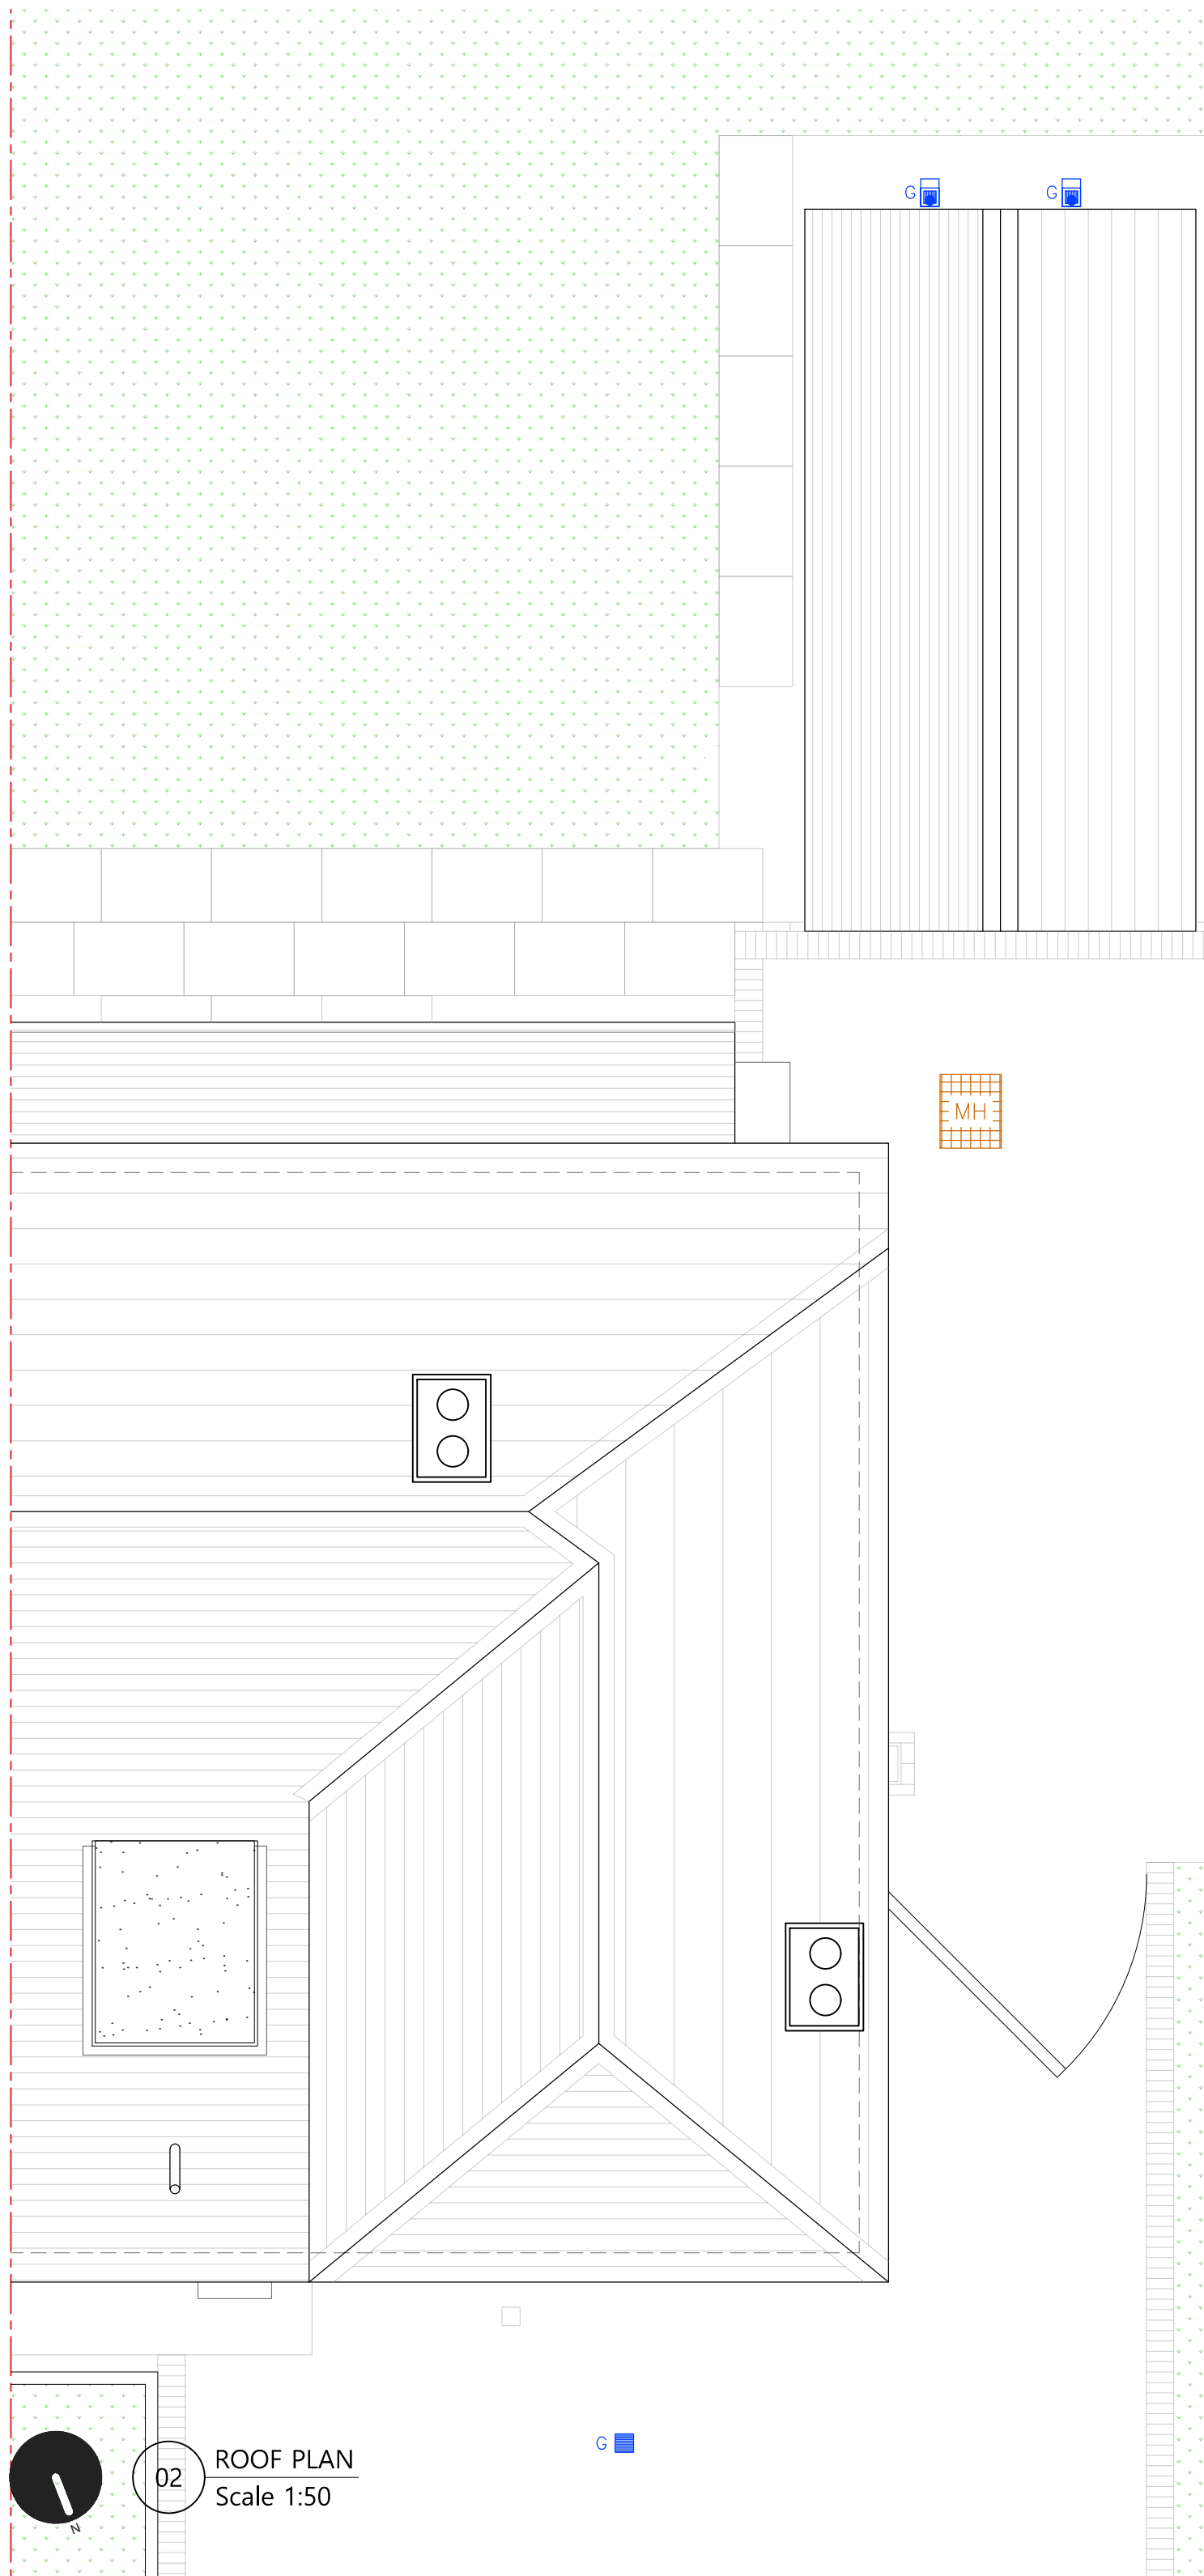

02 ROOF PLAN
Scale 1:50

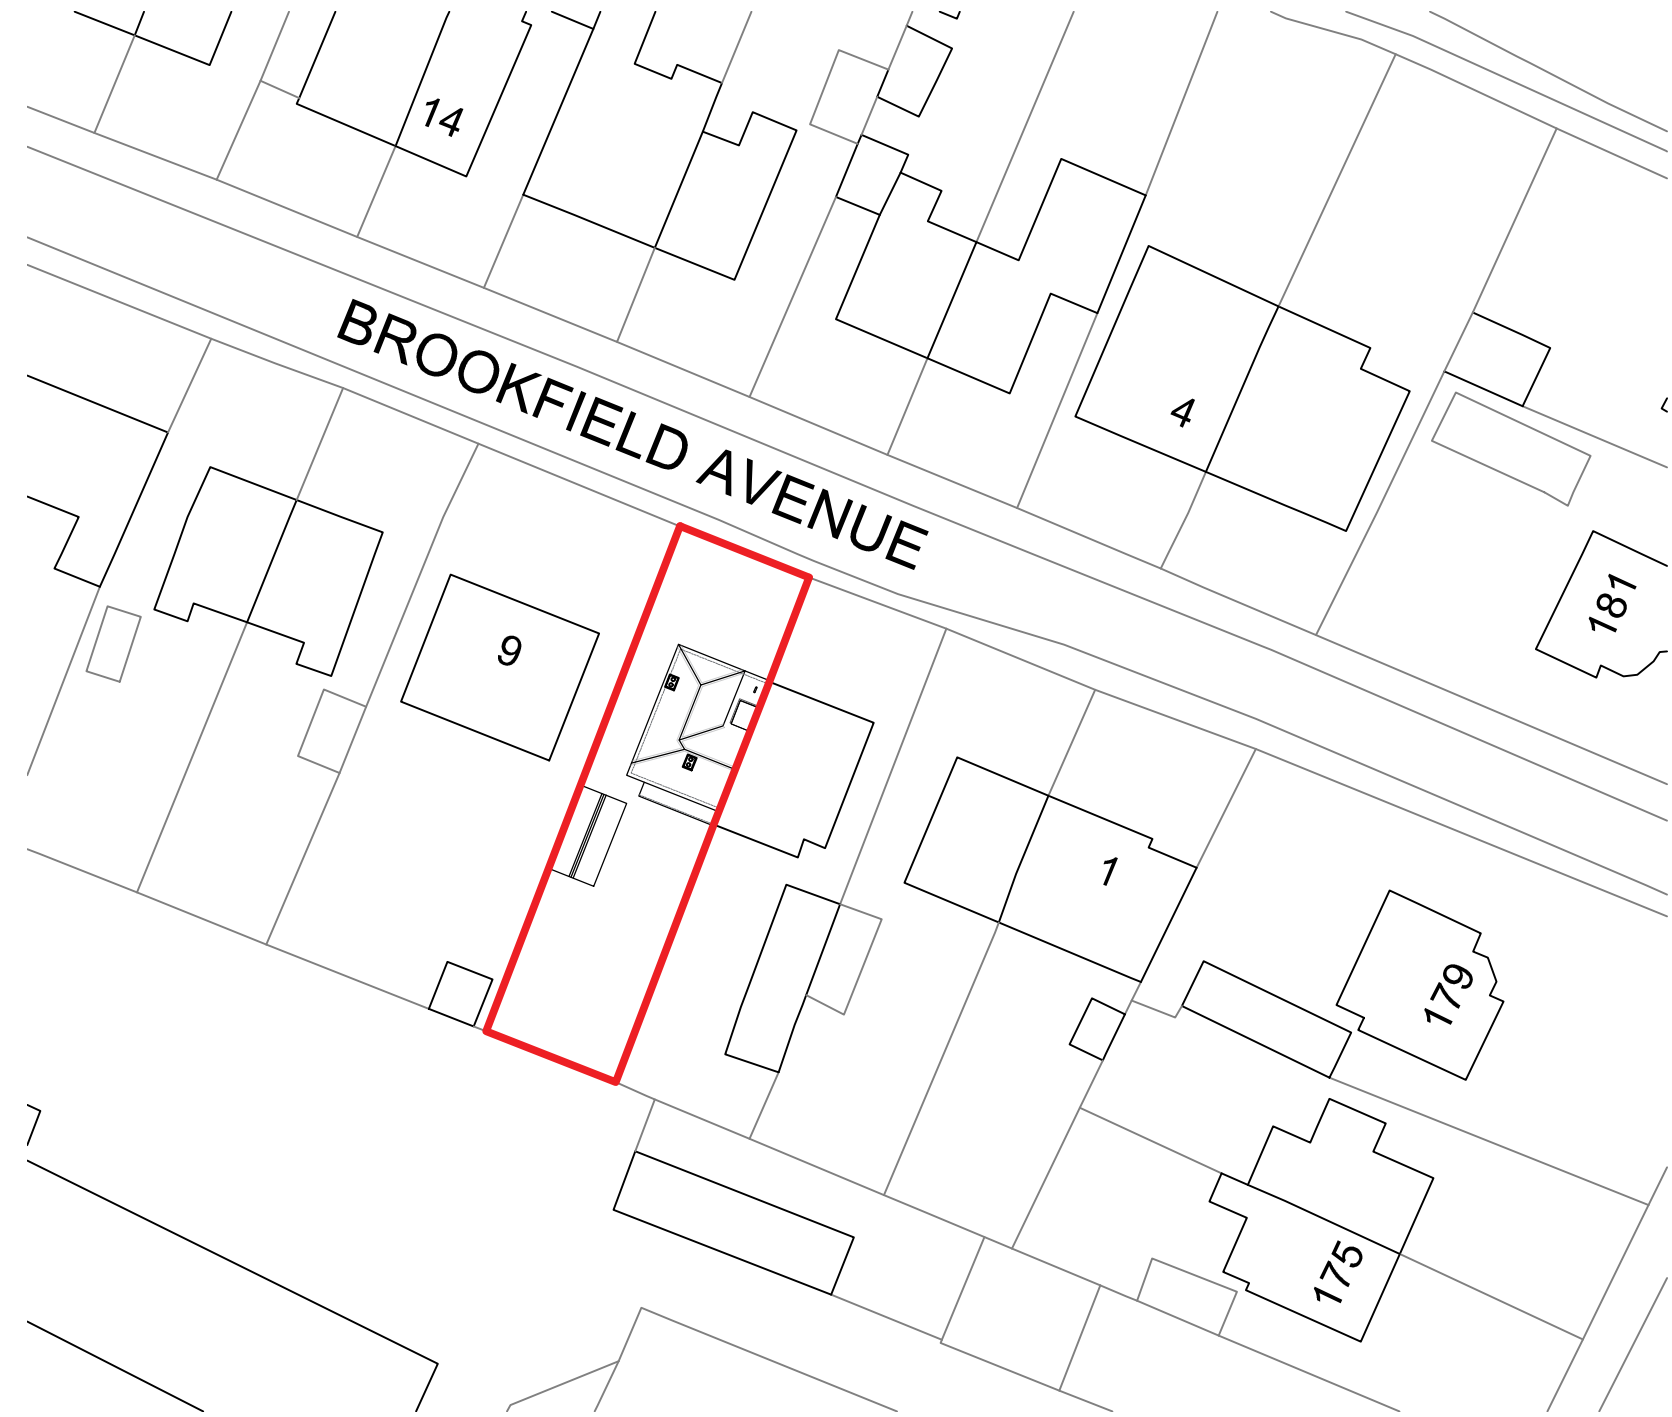

07 EXISTING SITE PLAN
Scale 1:500

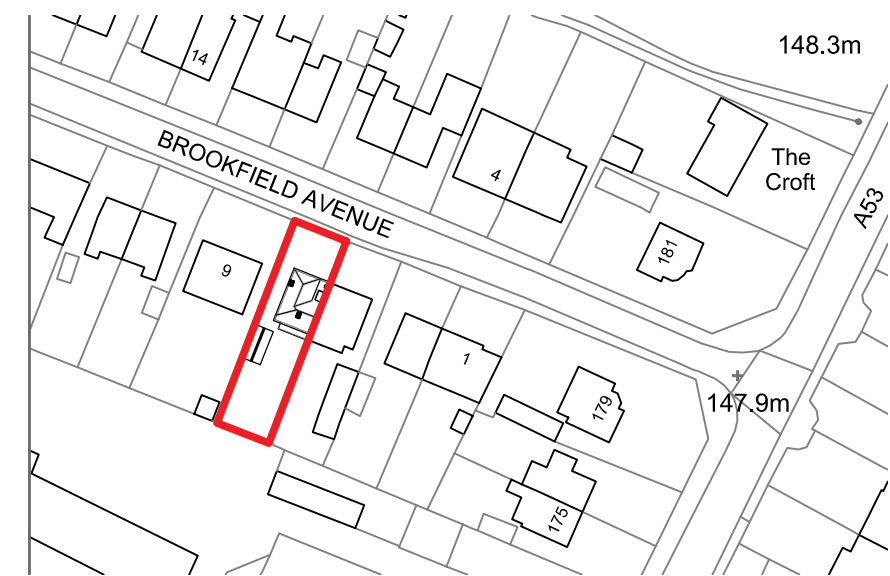

08 SITE LOCATION PLAN
Scale 1:1250

PLANNING

Revisions				
Revision	Date	Revision notes	Drawn	Checked
A	23-04-26	First issue	RP	TA
	27-04-26	Dimensions shown.	RP	TA

Client
Mr & Mrs Bagnall

Job title
7 Brookfield Avenue, Endon,
Stoke-on-Trent,
ST9 9ED

Drawing title
As Existing: Plans and Elevations

Check all dimensions and verify on site. Report any errors or omissions.
© Arni Architects Ltd

First issued	23-04-2026
Drawn by	RP
Drawing sheet size	A1
Scale	AS SHOWN
Inspected by	TA
Drawing number	6449 (3) 001
Revision	A

ARNI
Arni Architects Ltd
2 Cherry Orchard,
Newcastle-under-Lyme,
ST5 2UB.
T: 01782 611 815
E: info@arniarchitects.com
www.arniarchitects.com