




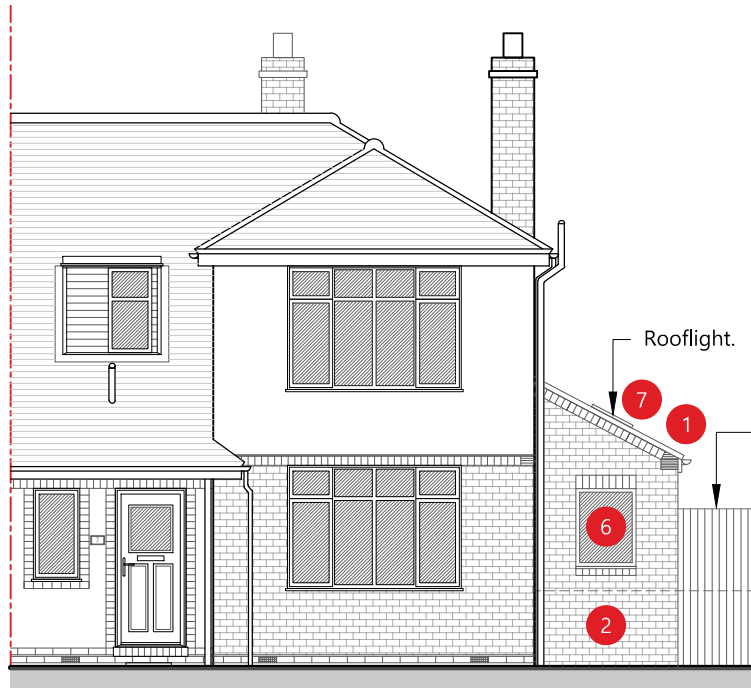


03 FRONT ELEVATION
Scale 1:100

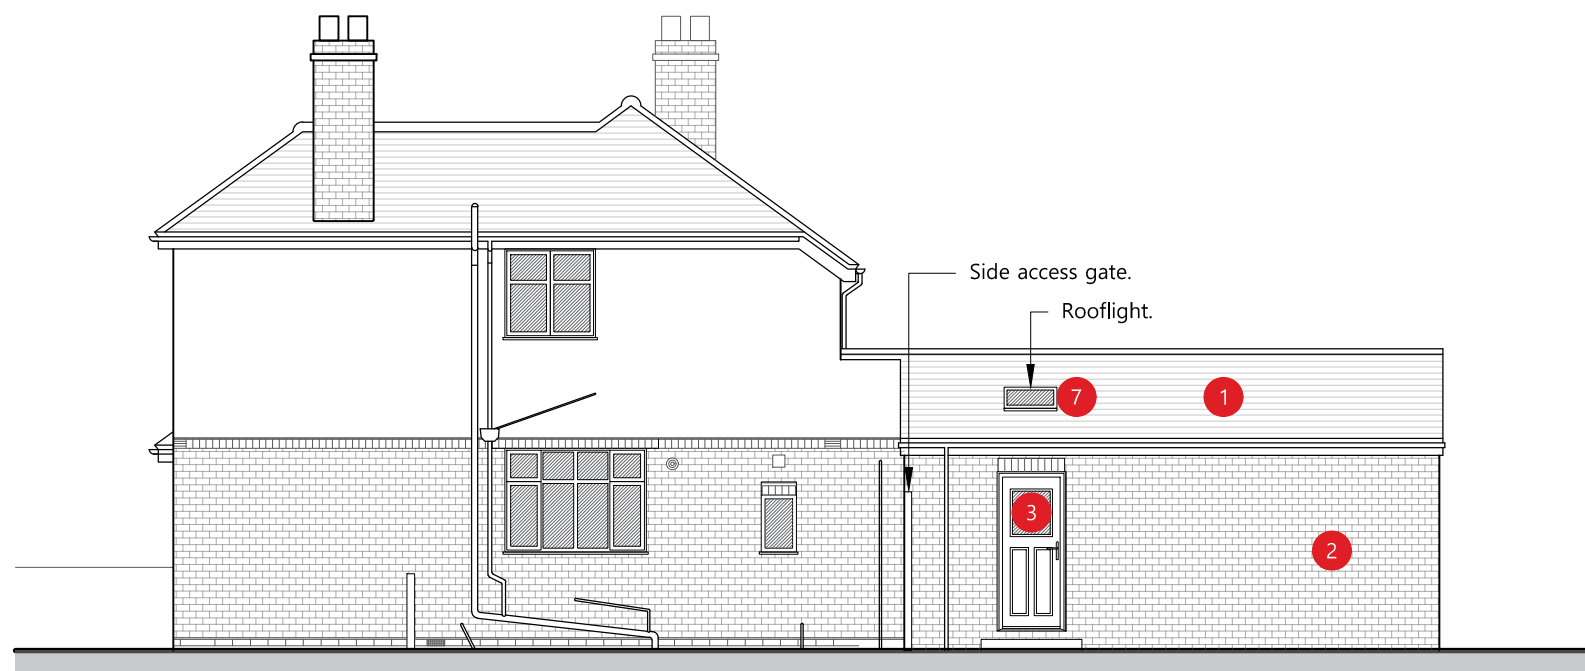


04 SIDE ELEVATION
Scale 1:100

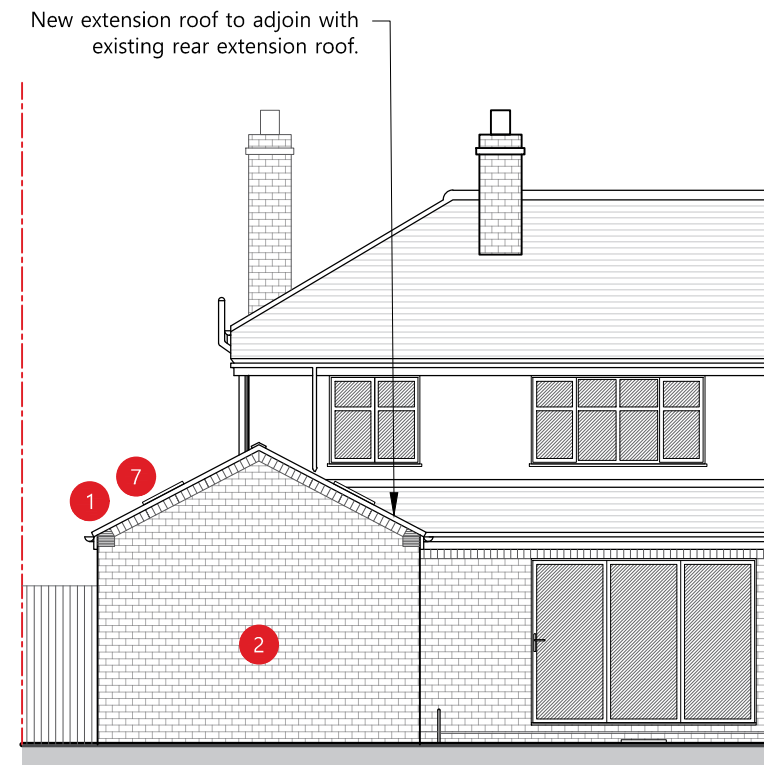


05 REAR ELEVATION
Scale 1:100

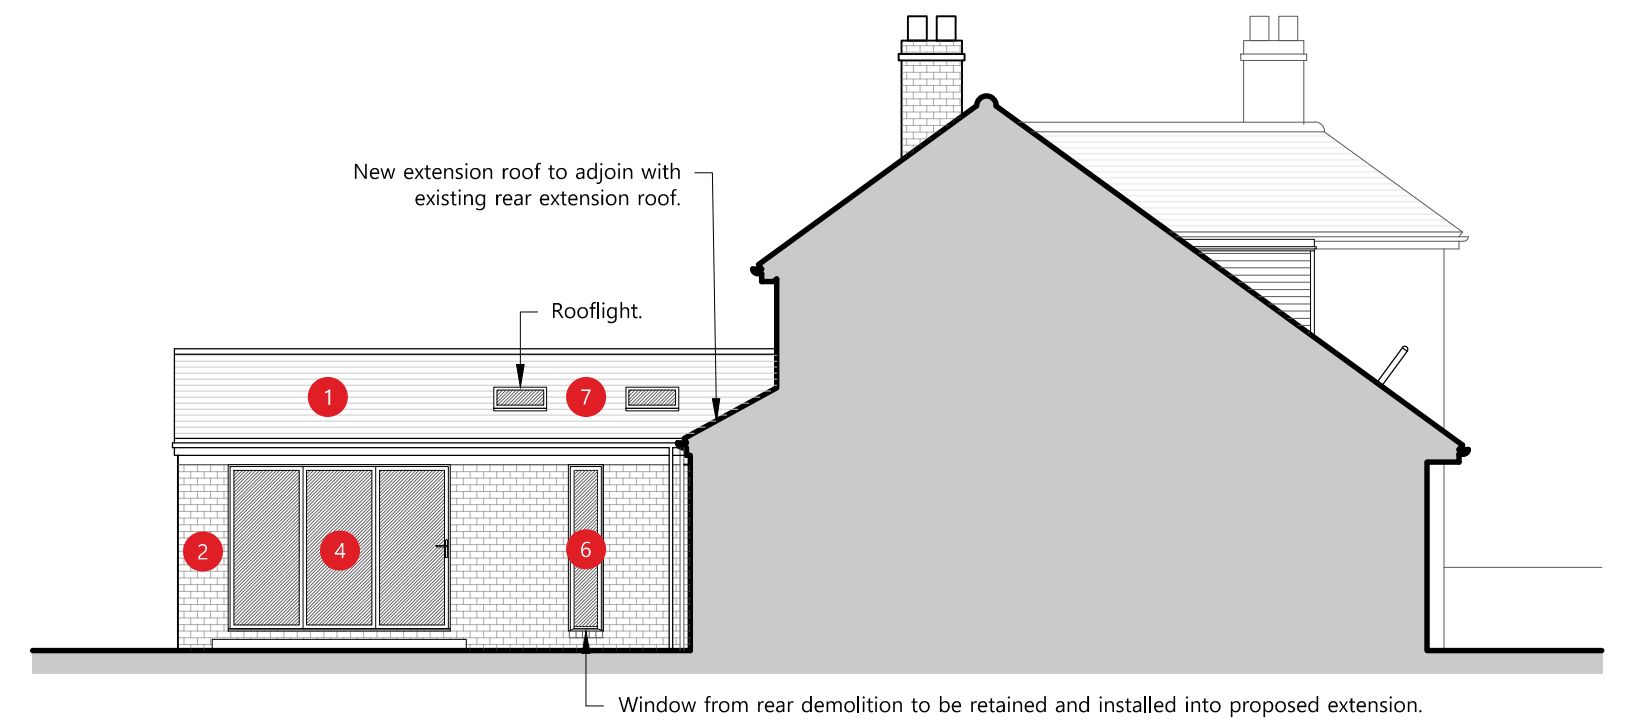


06 SIDE ELEVATION
Scale 1:100

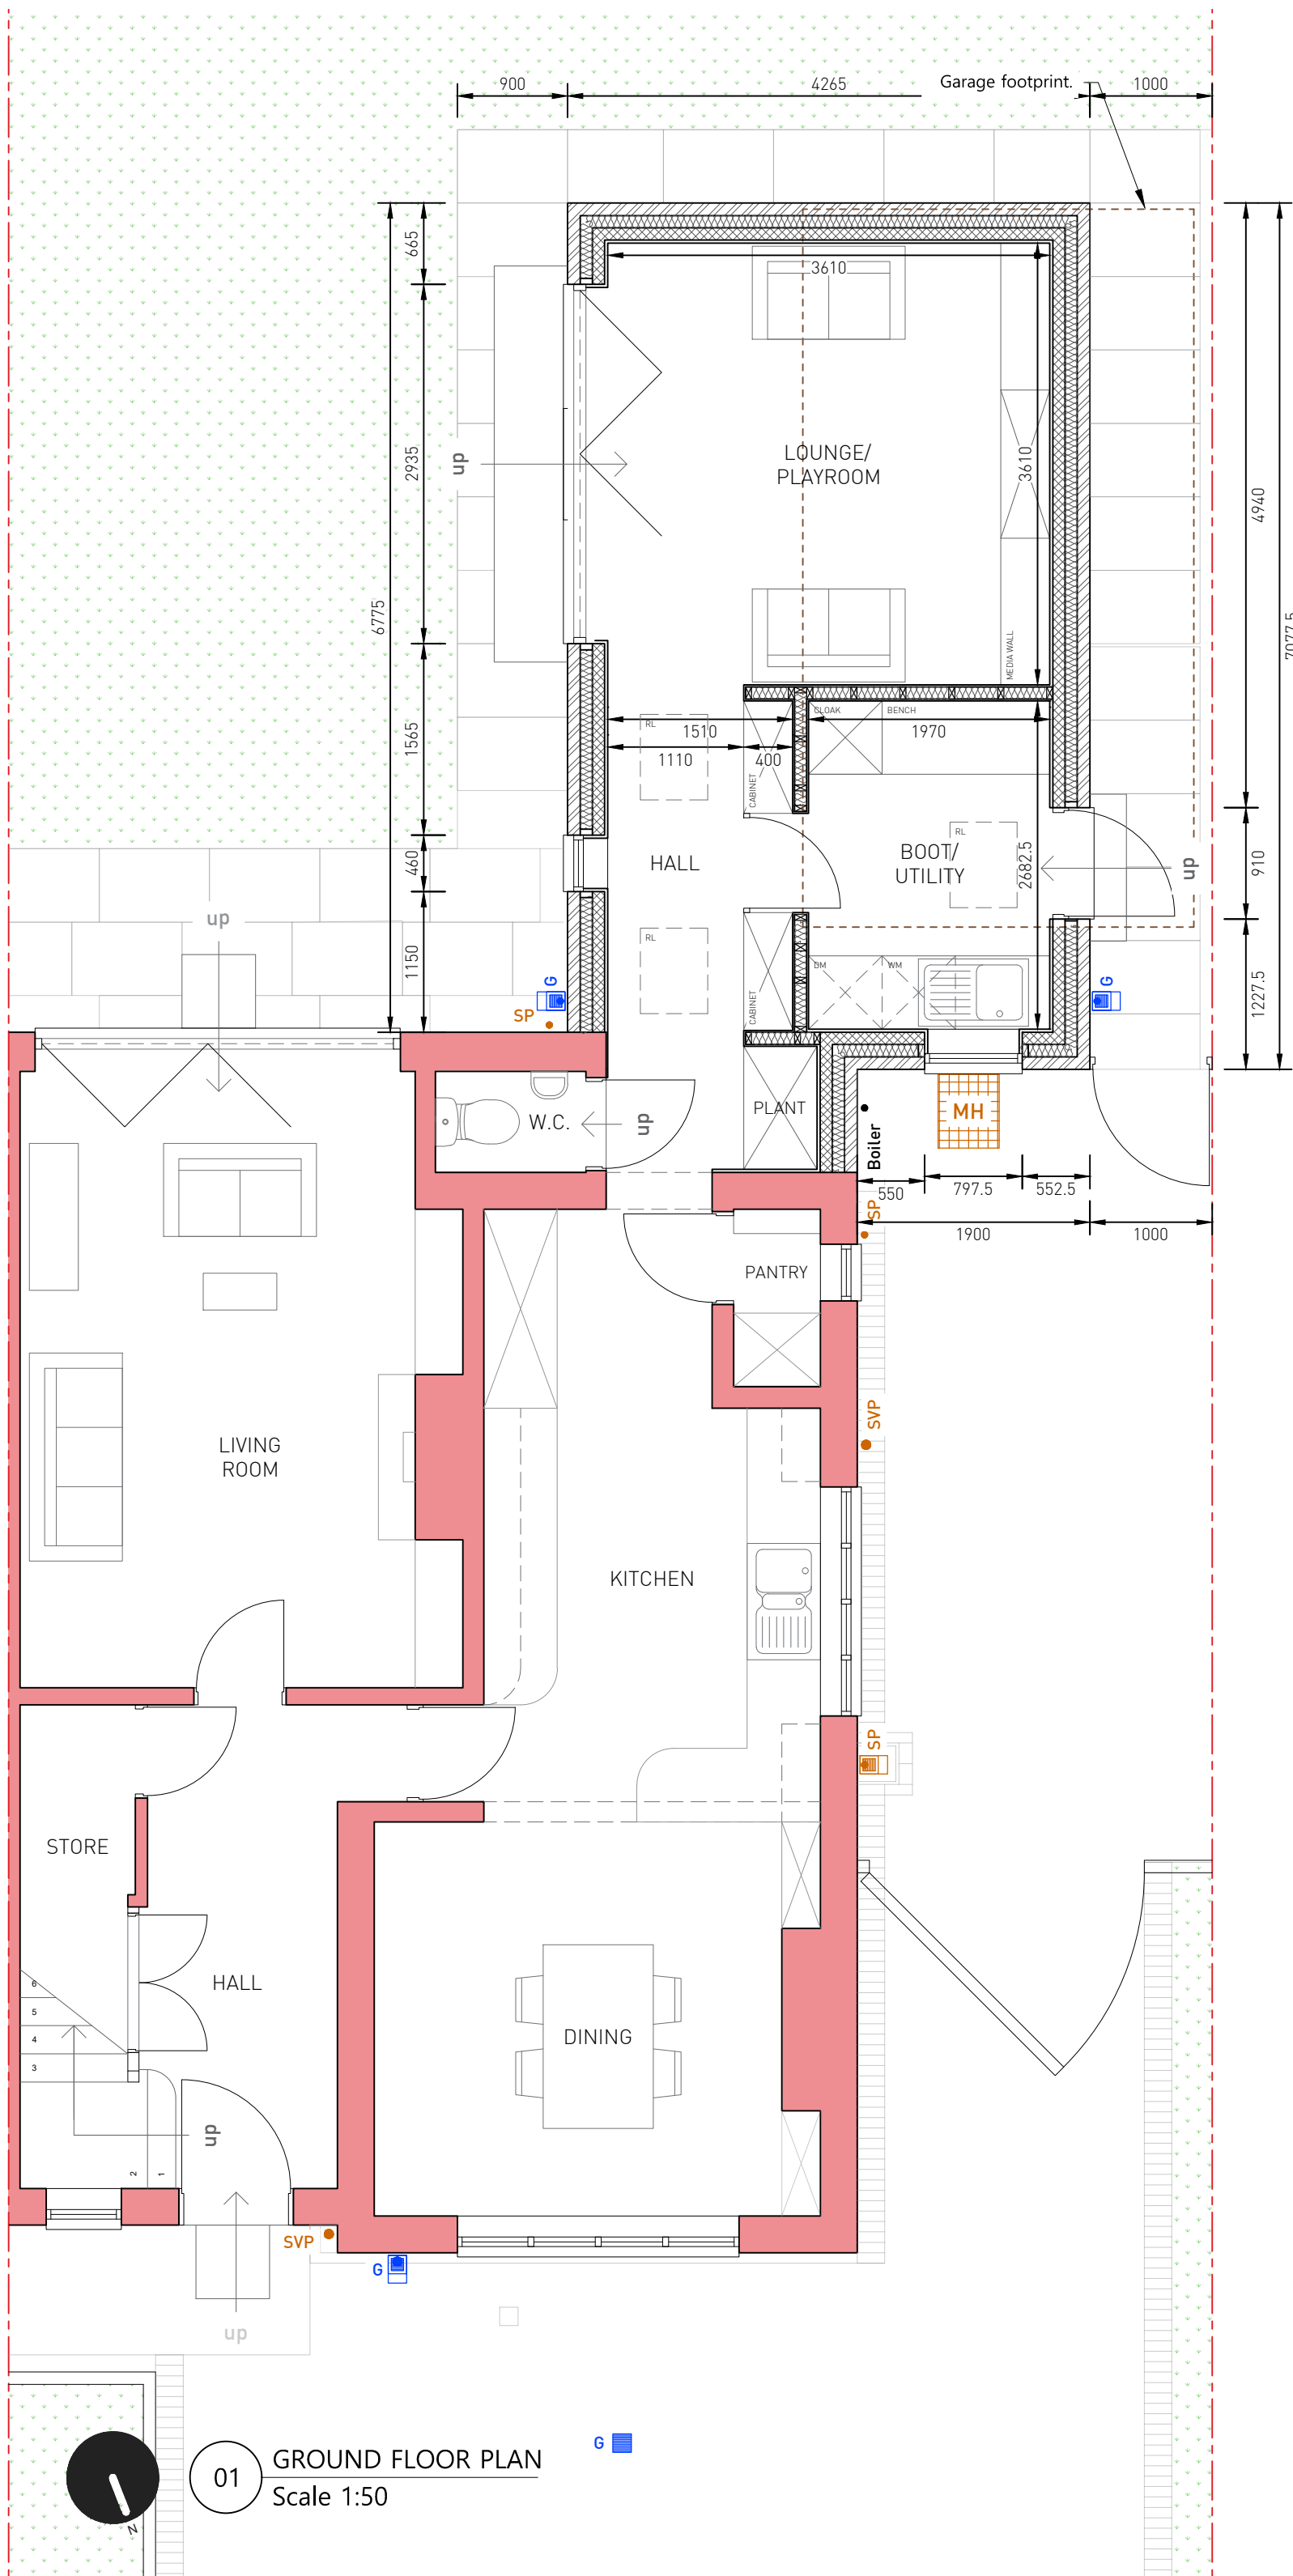

01 GROUND FLOOR PLAN
Scale 1:50

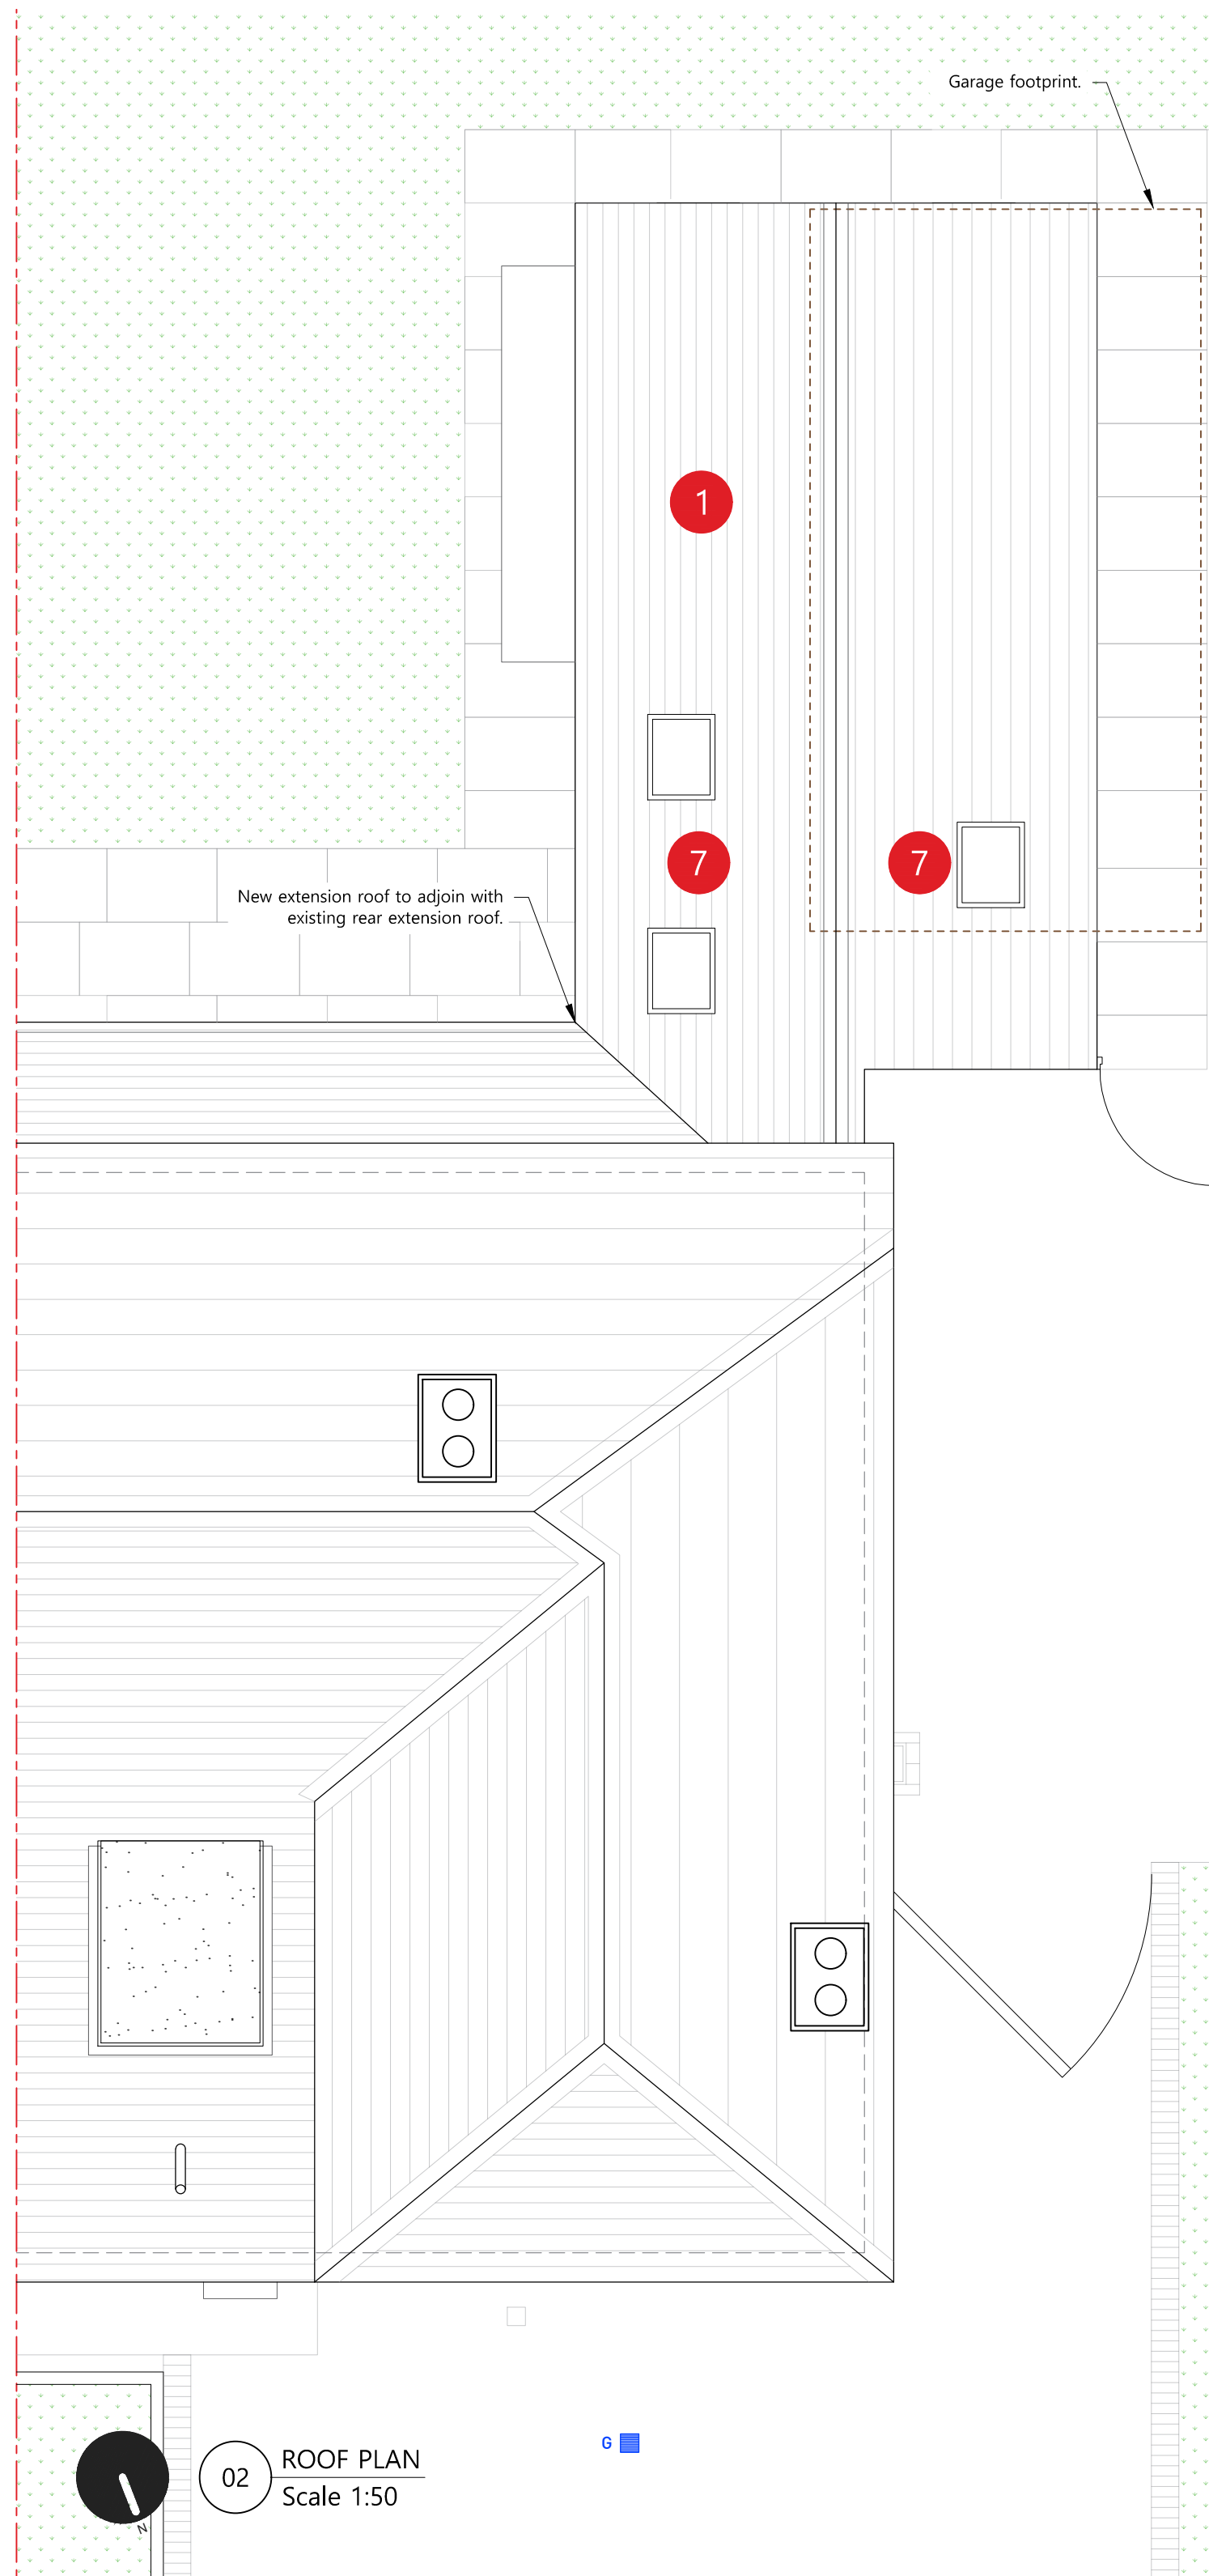

02 ROOF PLAN
Scale 1:50

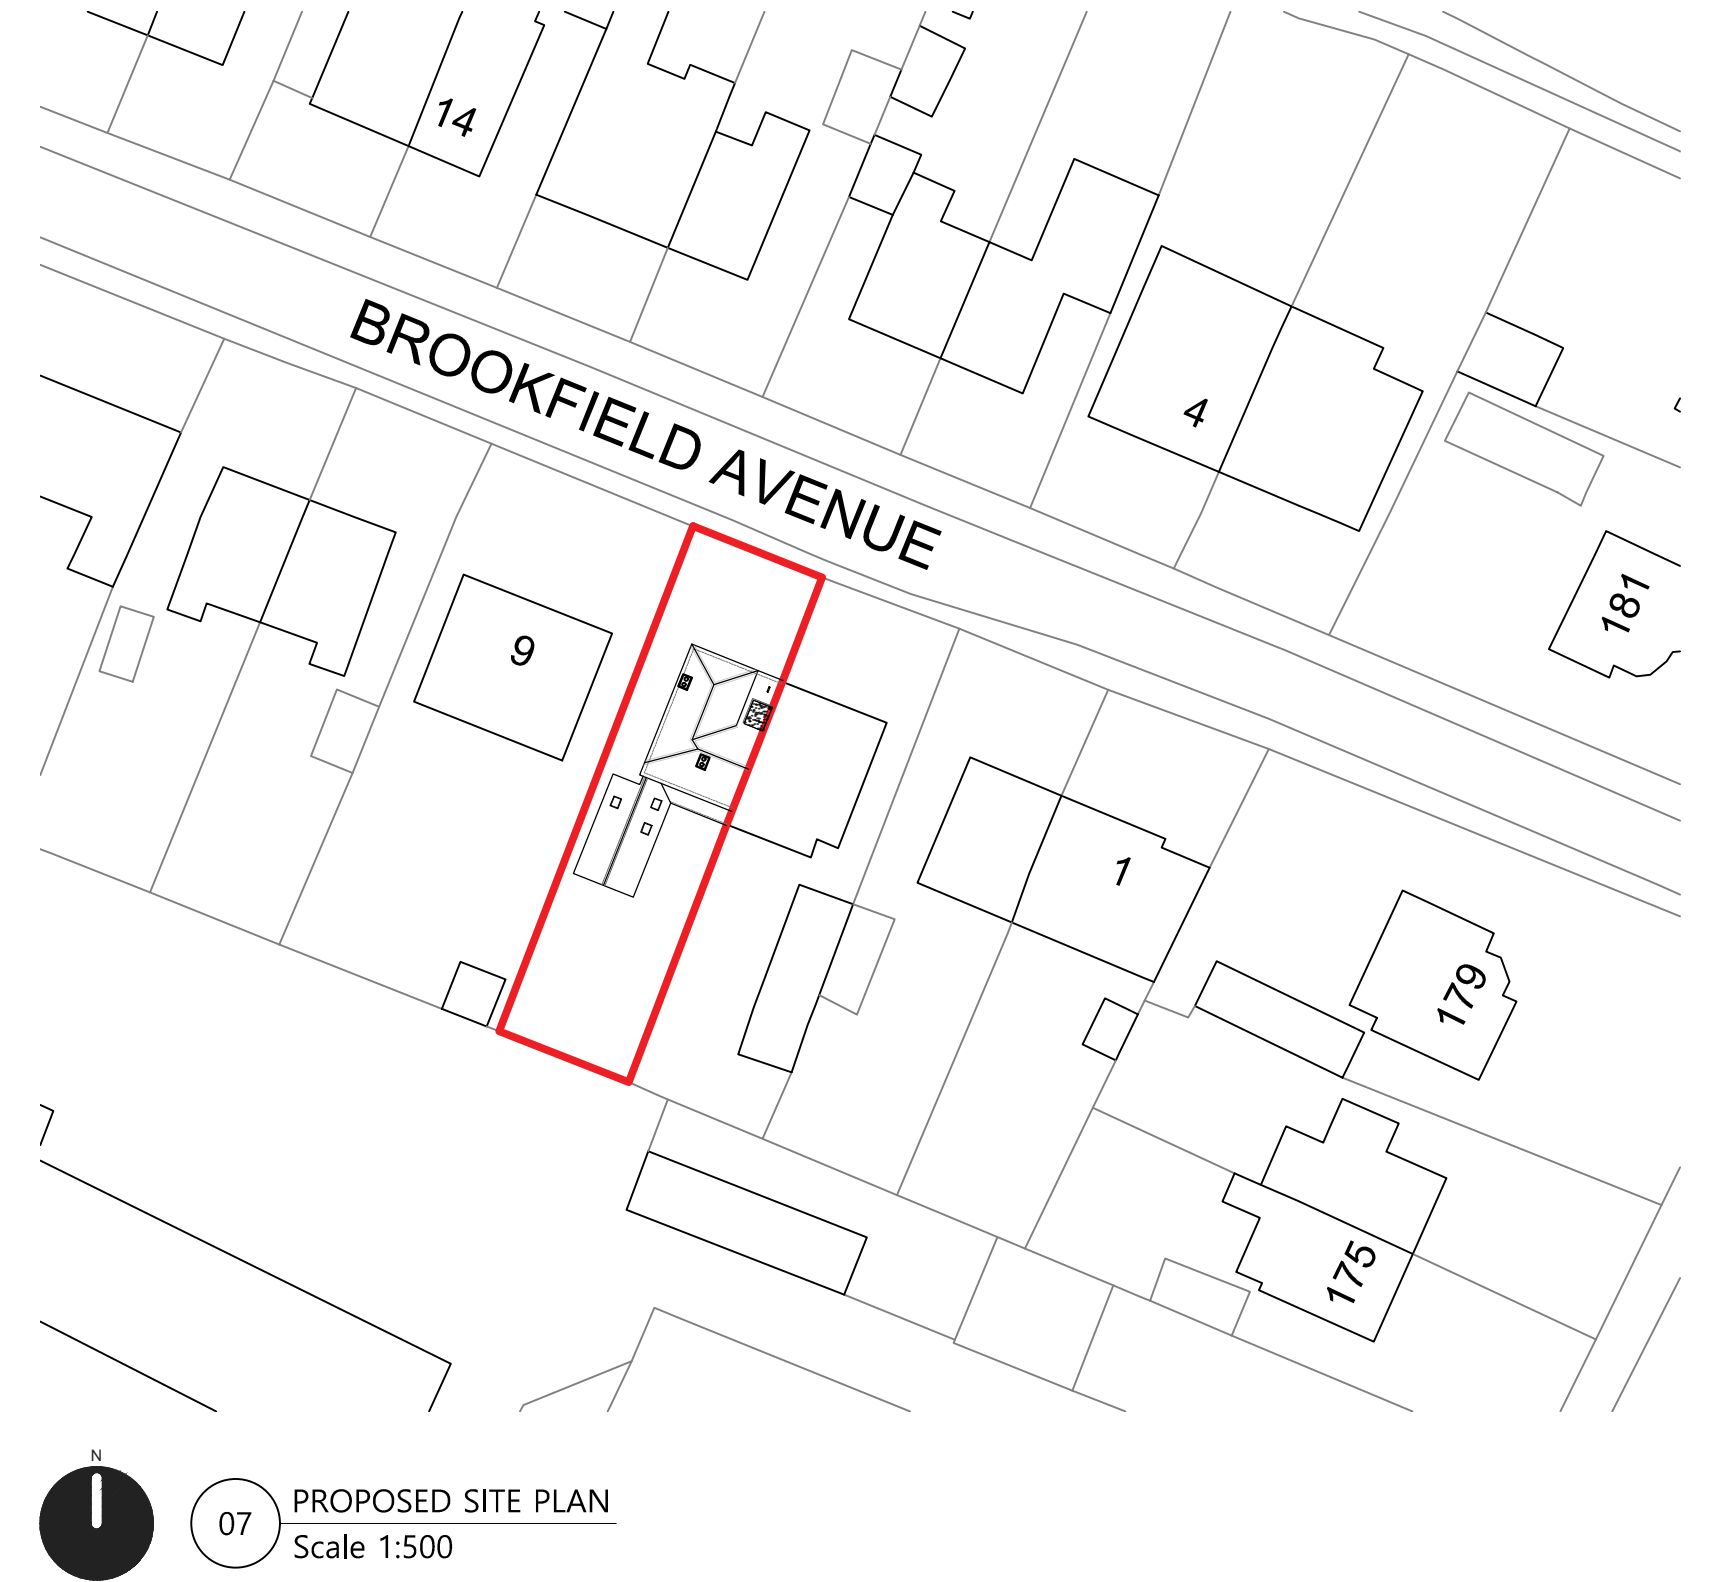

07 PROPOSED SITE PLAN
Scale 1:500

- ROOF
- 1 New Clay Roof Tiles to Match Existing
- WALLS
- 2 Existing Facing Brickwork/ New Facing Brickwork to Match Existing
- DOORS
- 3 Aluminum Door. Colour: White/Sage
 - 4 Aluminum Bifold Doors. Colour: White
- WINDOWS
- 6 Aluminum Windows Colour: White/Sage
 - 7 Structural Glazed Roof Light Colour: Black

PLANNING

Revisions					
Revision	Date	Revision notes	Drawn	Checked	
A	23-04-26	First issue	RP	TA	
B	25-04-26	General design development. Dimensions shown. Notes added.	RP	TA	

Client
Mr & Mrs Bagnall

Job title
7 Brookfield Avenue, Endon,
Stoke-on-Trent,
ST9 9ED

Drawing title
As Proposed: Plans and Elevations

Check all dimensions and verify on site. Report any errors or omissions.
© Arni Architects Ltd

First issued	23-04-2026
Drawn by	RP
Drawing sheet size	A1
Scale	AS SHOWN
Inspected by	TA
Drawing number	6449 (3) 002
Revision	B

ARNI
Arni Architects Ltd
2 Cherry Orchard,
Newcastle-under-Lyme,
ST5 2UB.
T: 01782 611 815
E: info@arniarchitects.com
www.arniarchitects.com