



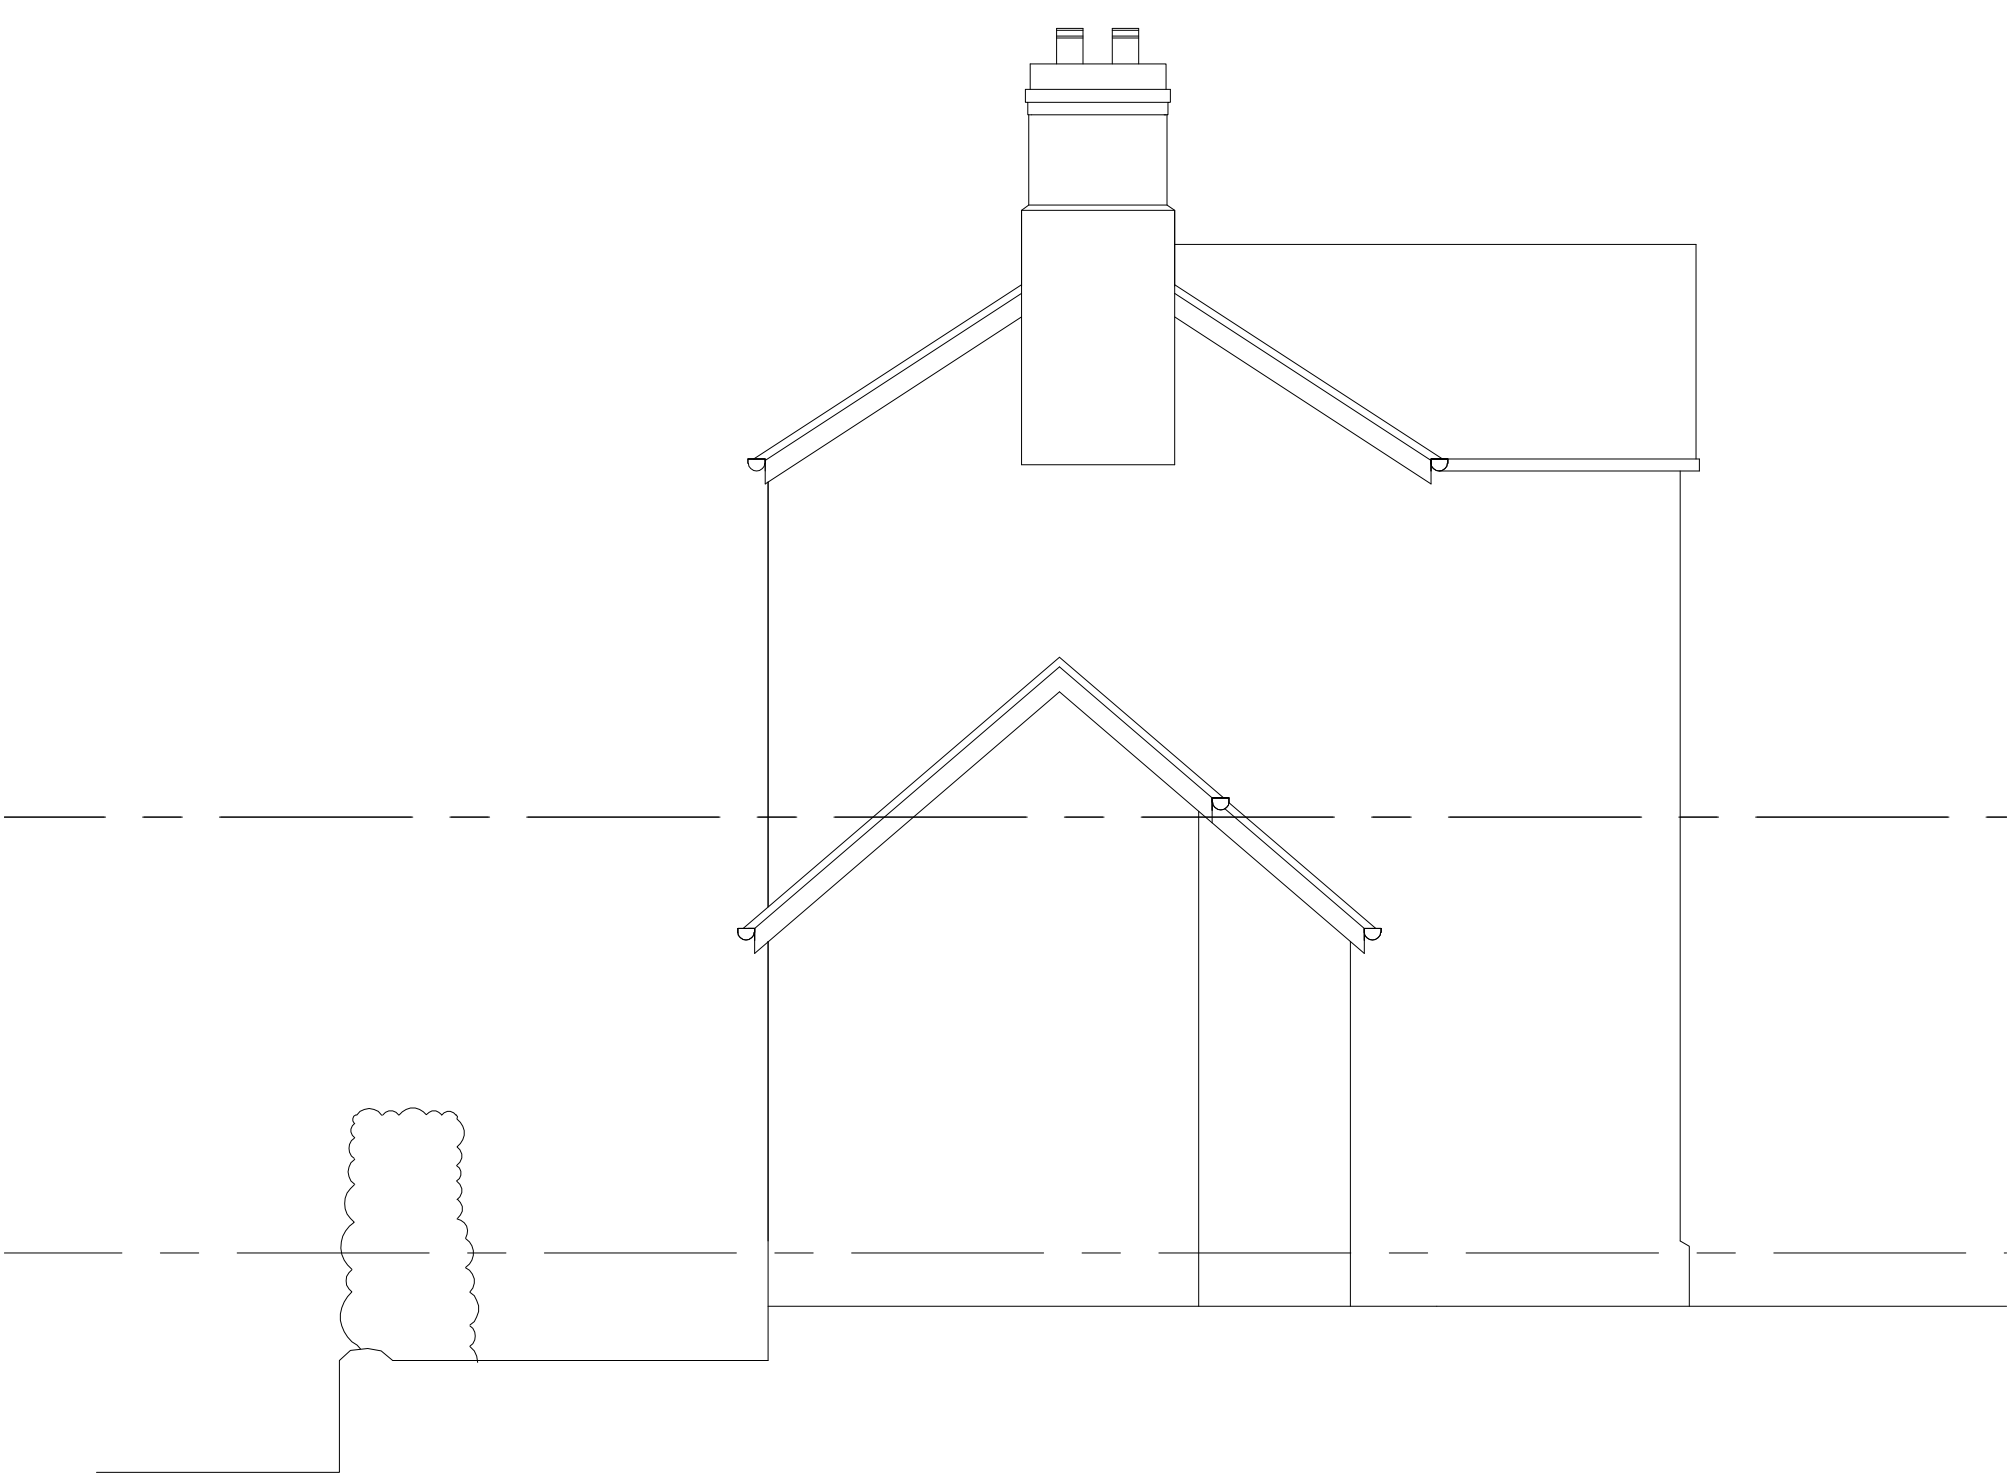


South Elevation Scale 1:50

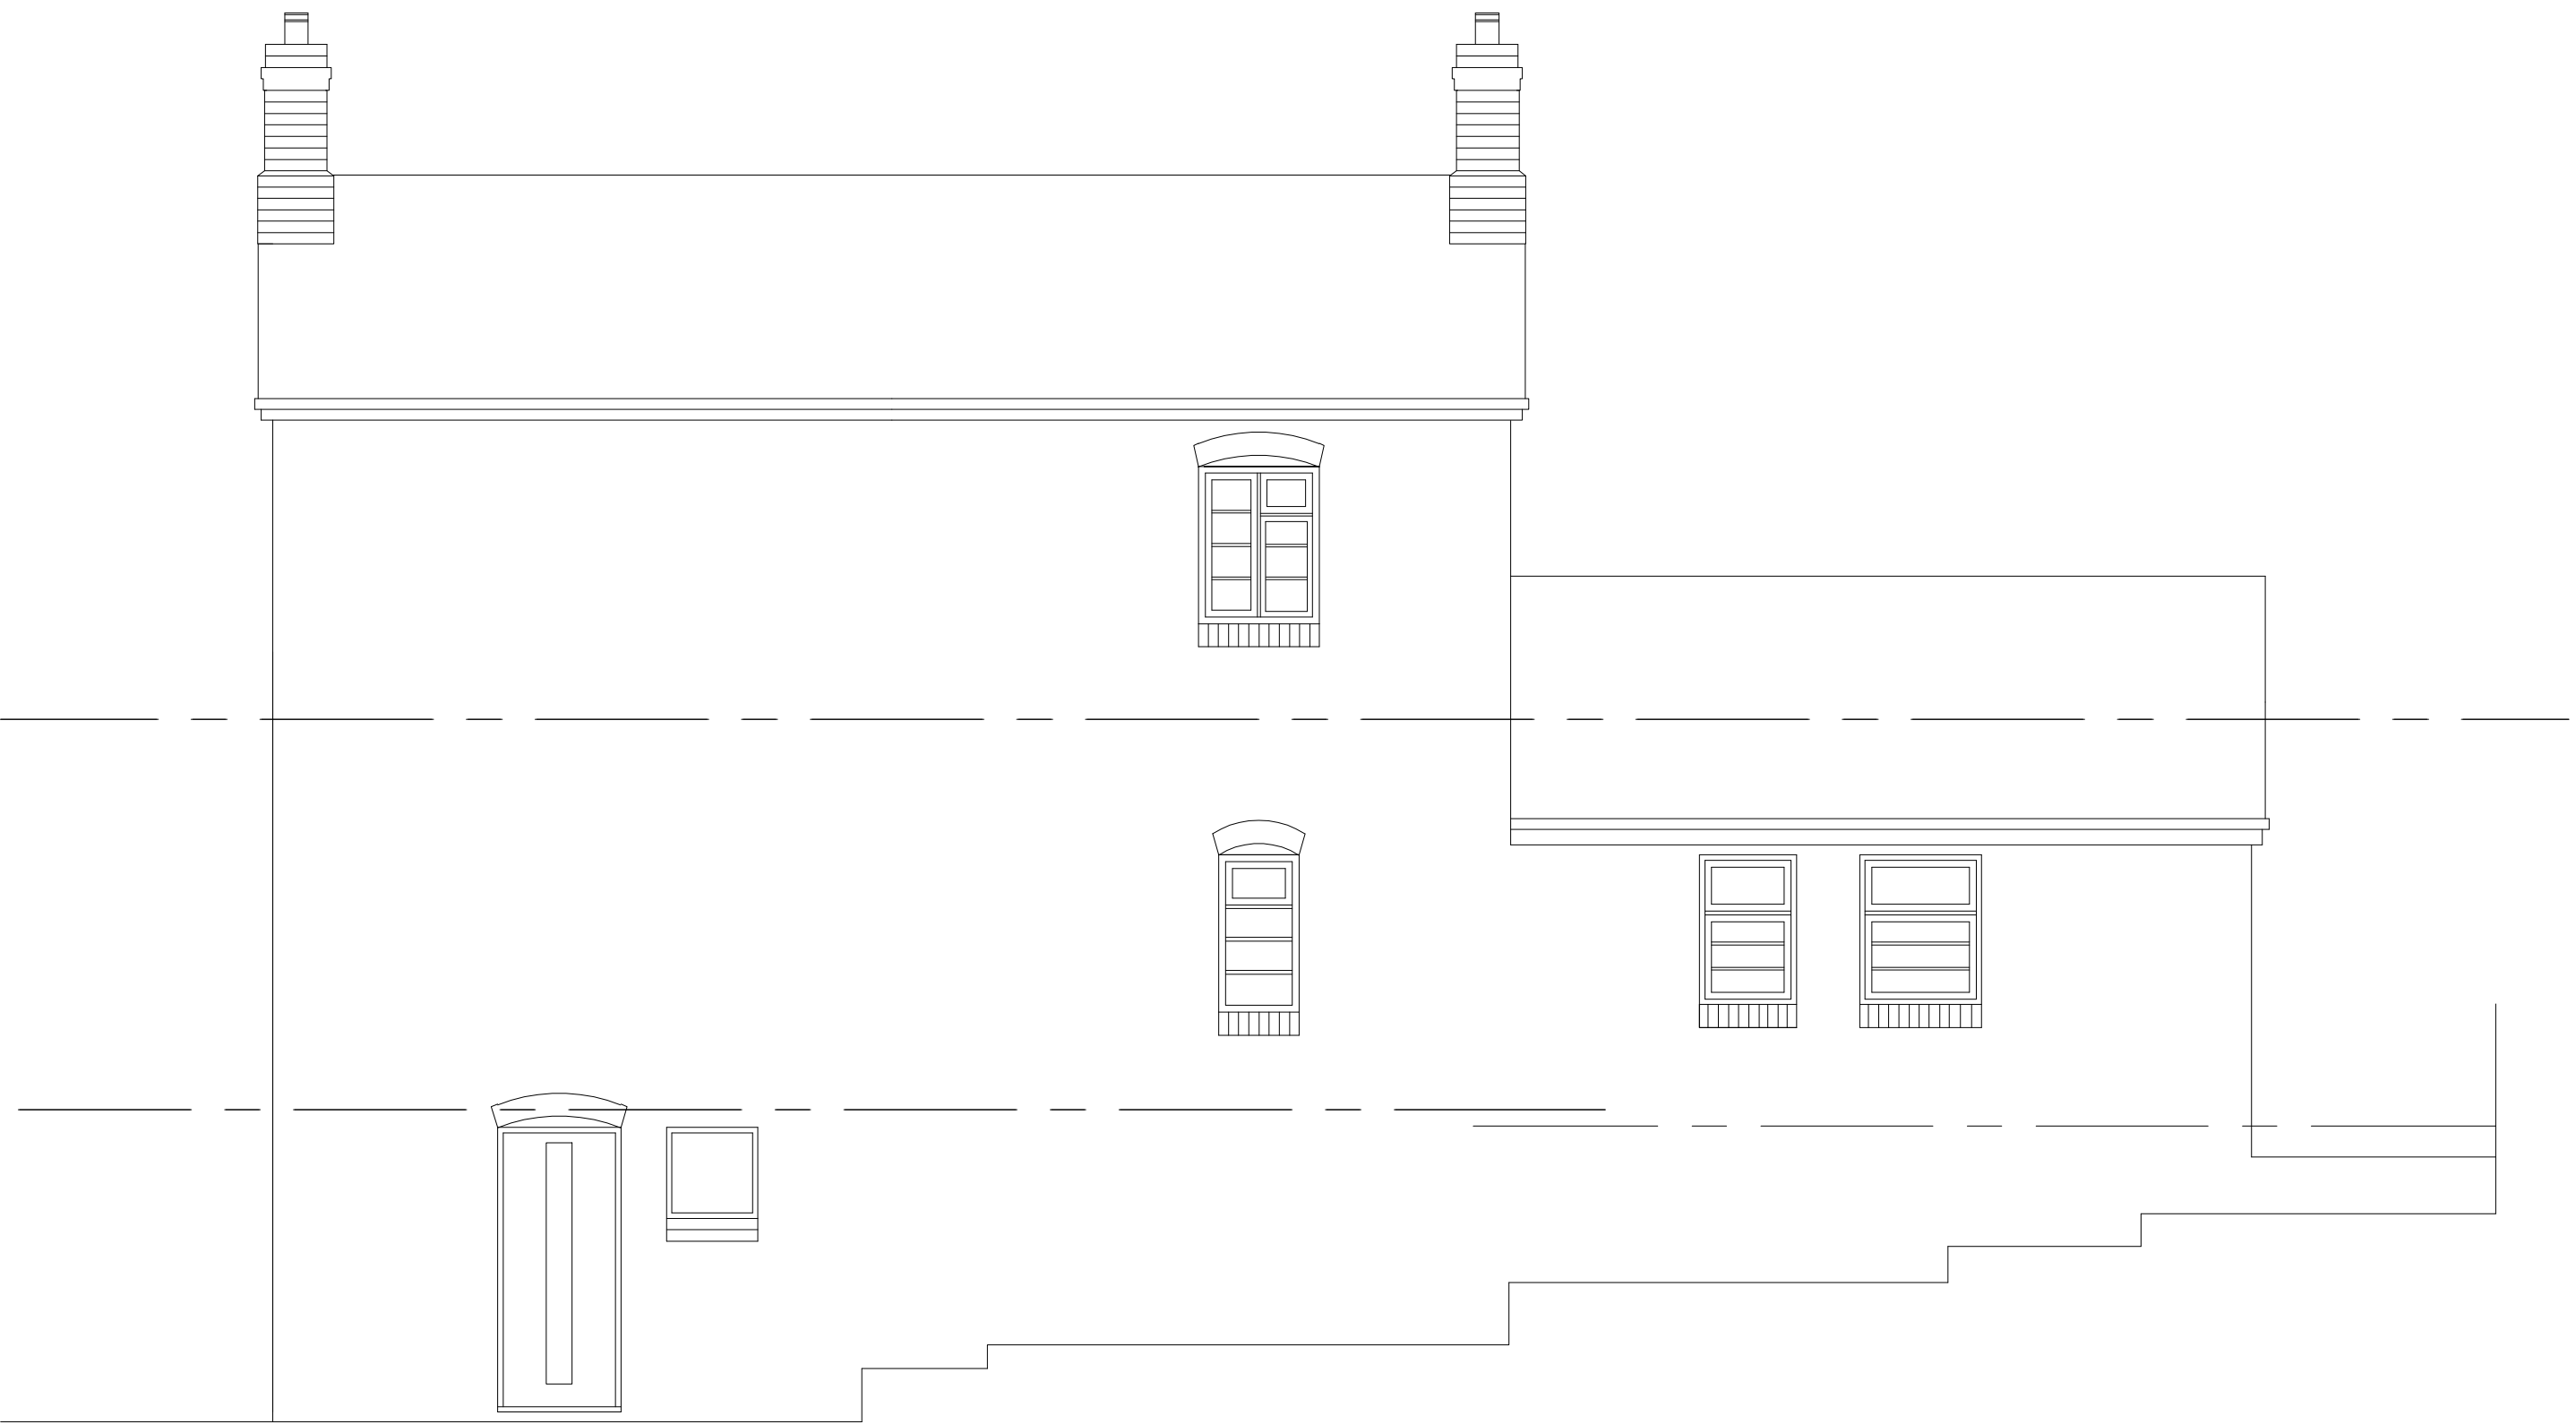


West Elevation Scale 1:50



North Elevation Scale 1:50

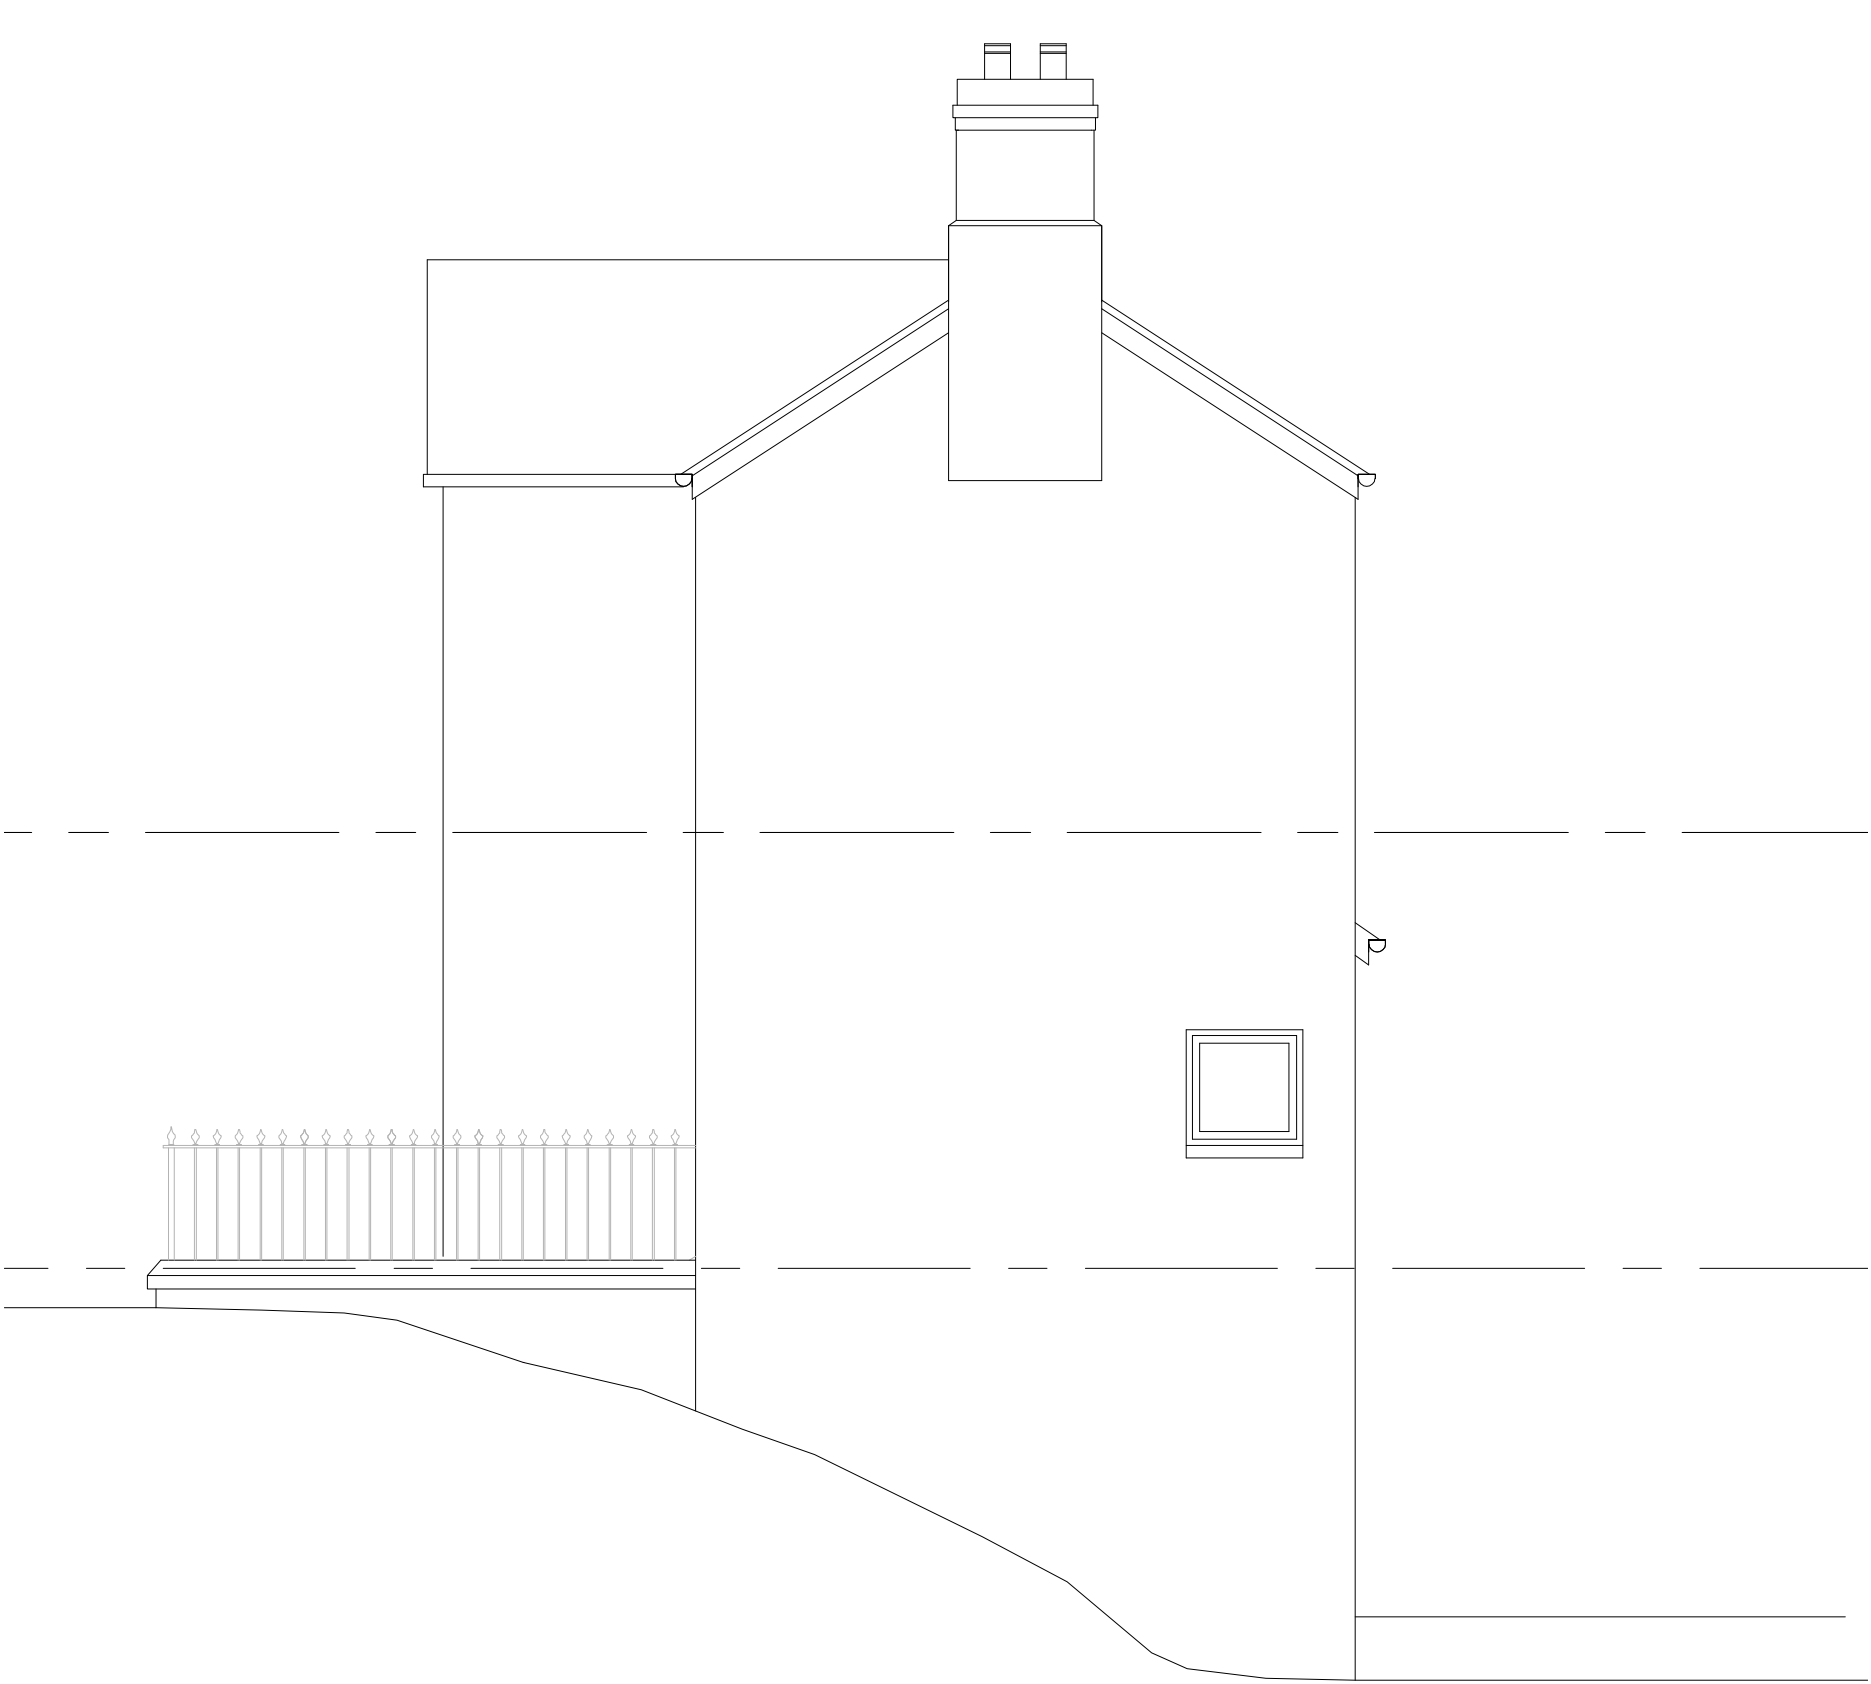

East Elevation Scale 1:50

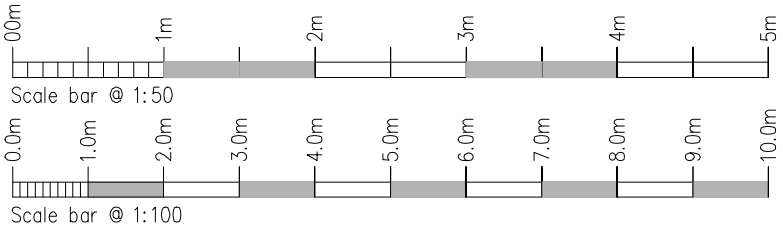

Rev.	Drawn	Comments	Date

MAC
ARCHITECTURAL DESIGN LTD
Moorland House, 123 Moorland Road, Burslem, ST6 1JD.
T:01782 503302 E:admin@mac-arch.co.uk

Client:
Mr & Mrs Jennings.

Project:
Proposed extension & alterations to form Kitchen, shower room & porch at, Reservoir House, Puddy Lane, Stanley, Stoke on Trent. Staffordshire. ST9 9LS.

Title:
Elevations as Existing.

Status:
Planning

Paper A1: Date: November, 2025 Dwg Ref: 1952-06