




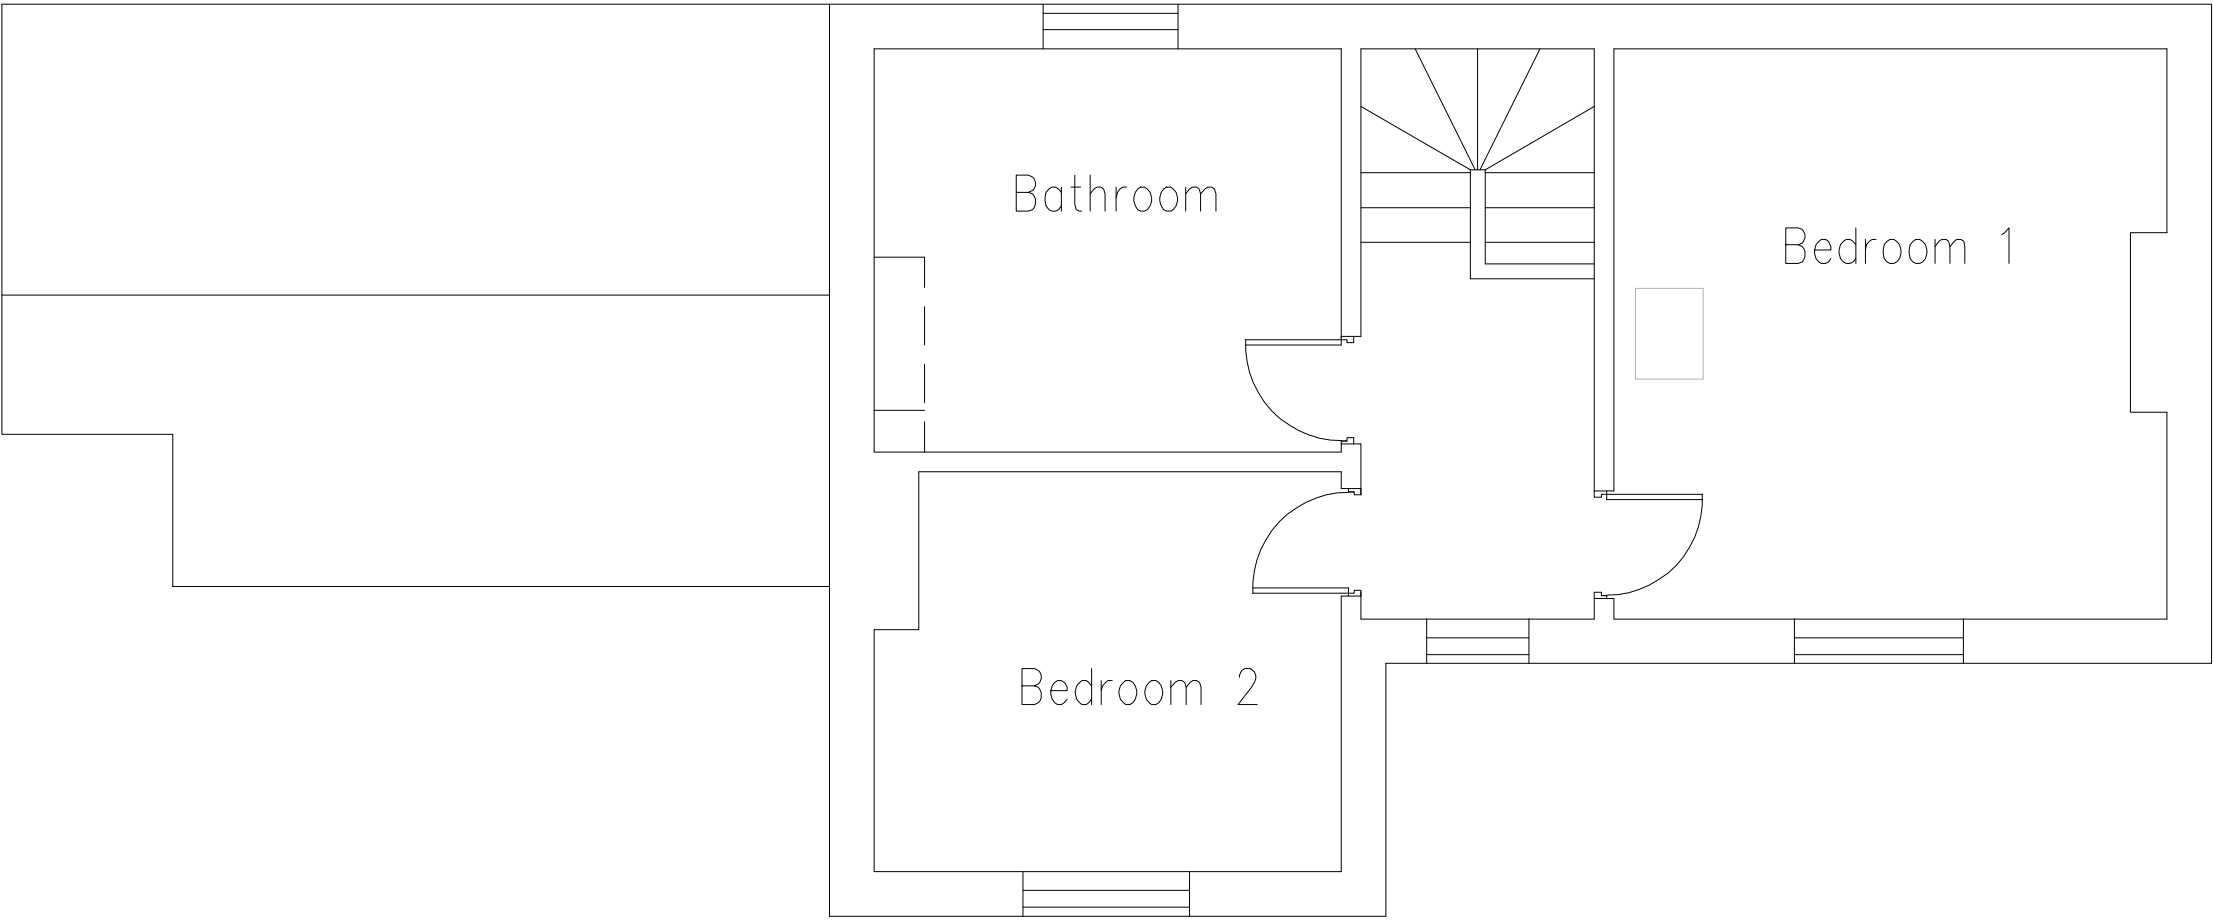


First Floor Scale 1:50

 


Roof Plan Scale 1:50

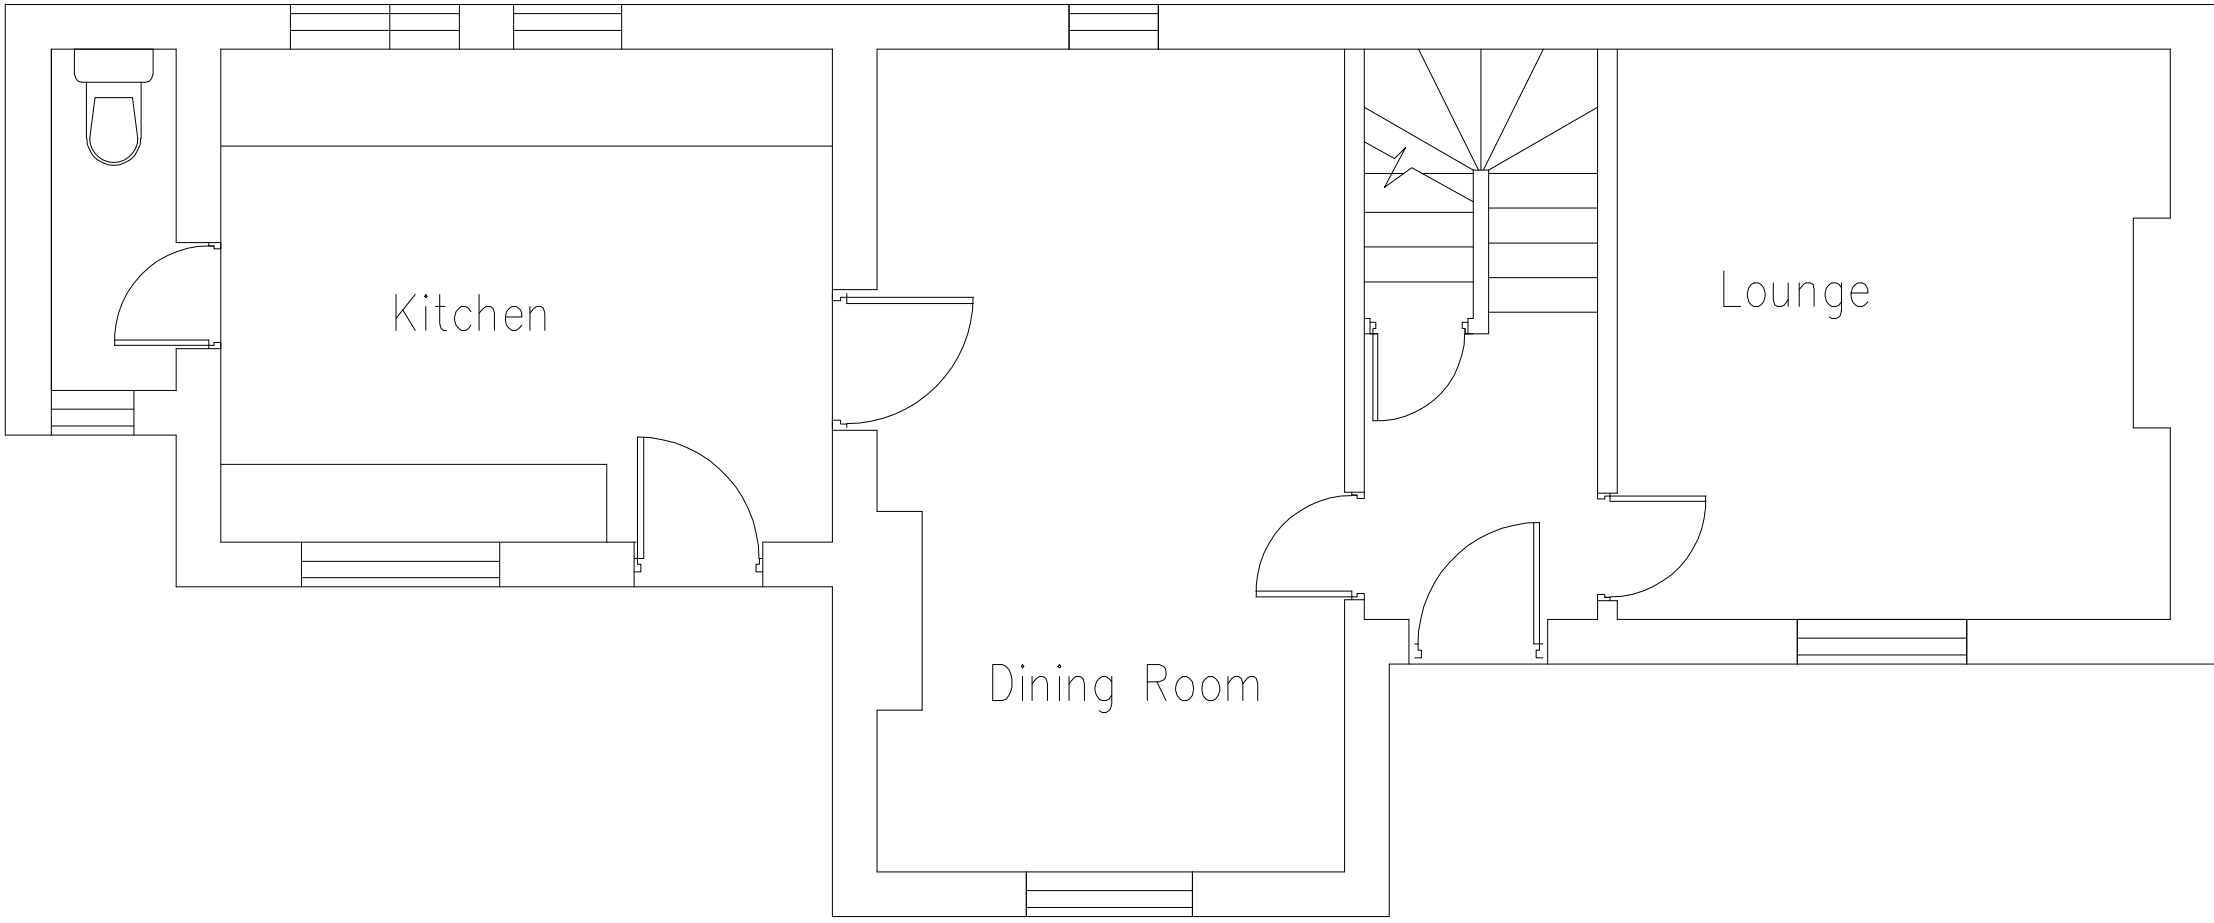

Ground Floor Scale 1:50

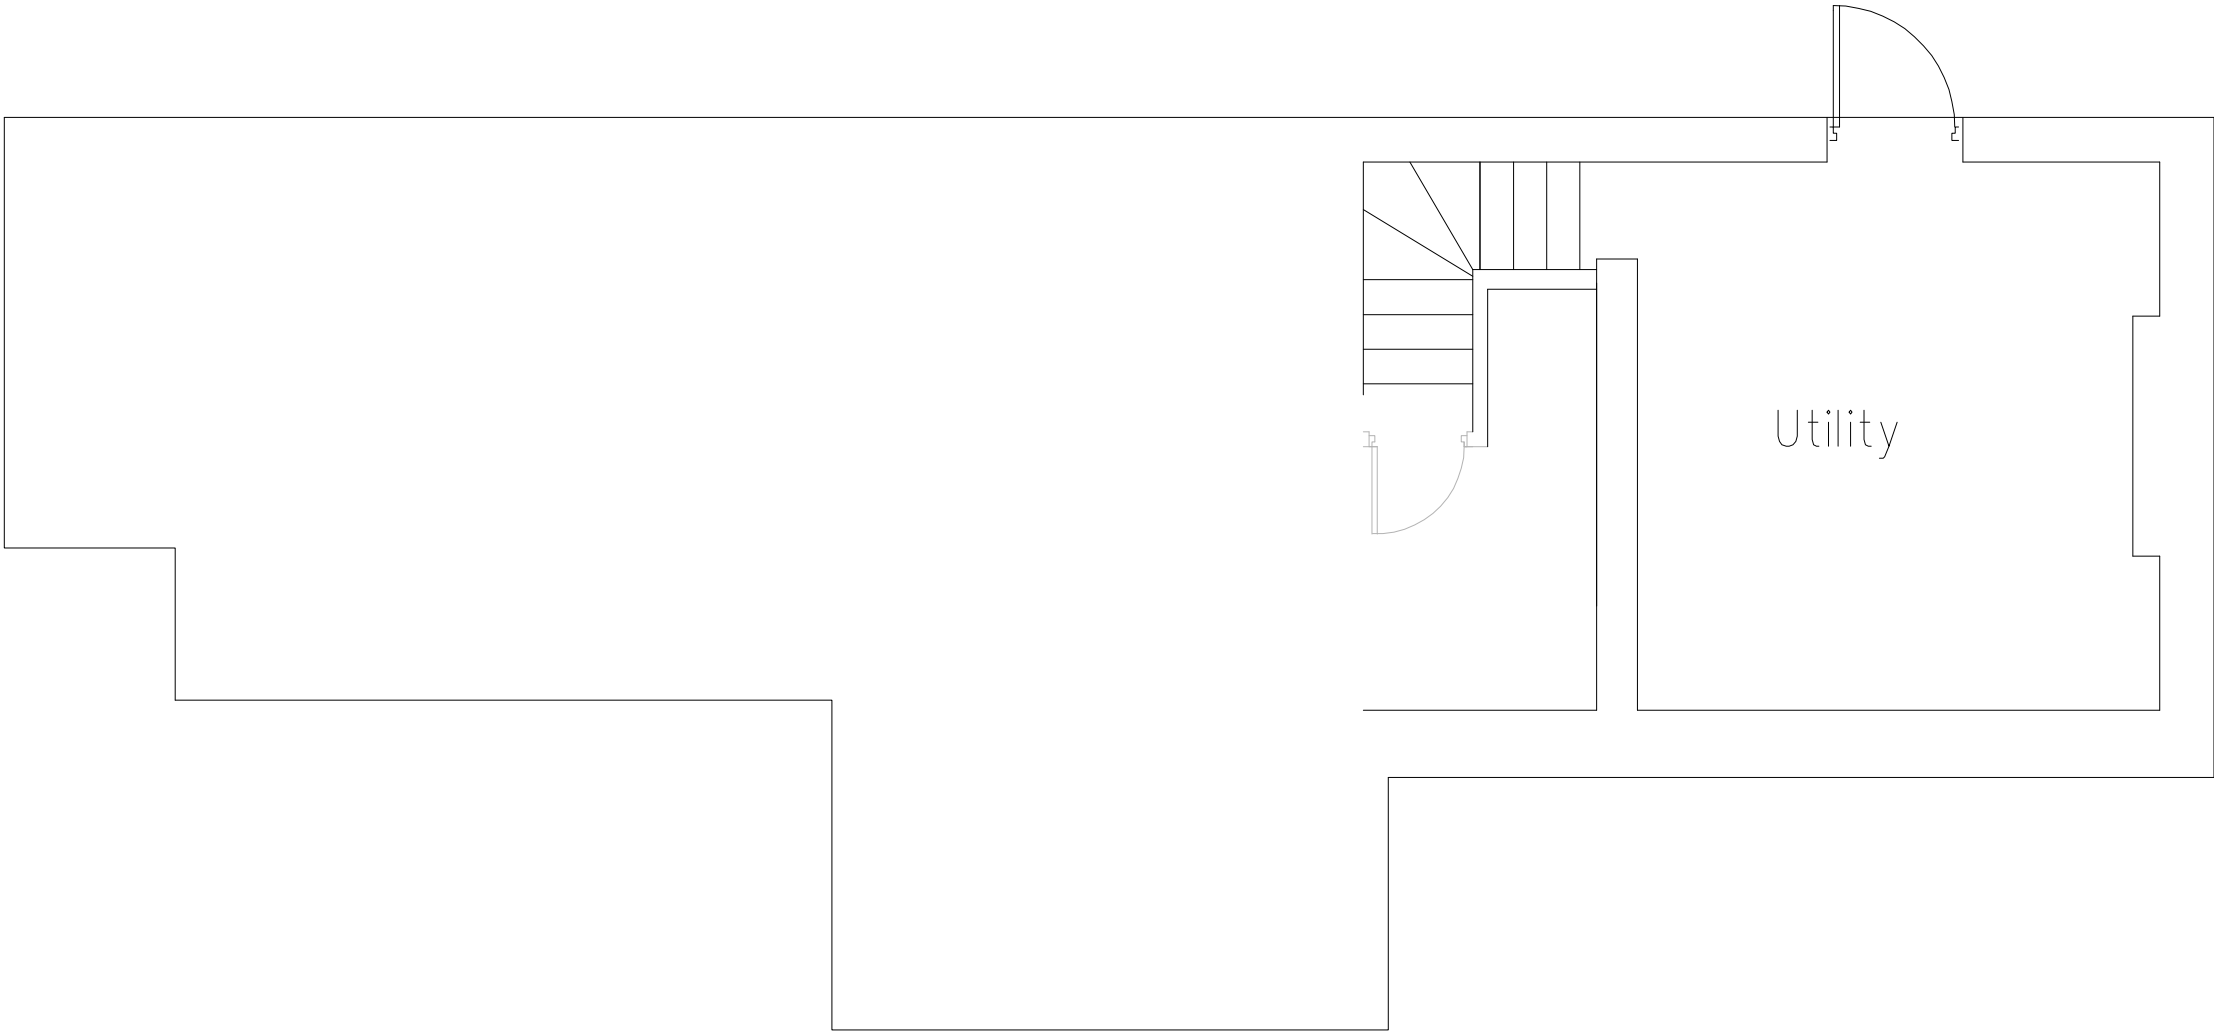

Lower Basement Scale 1:50

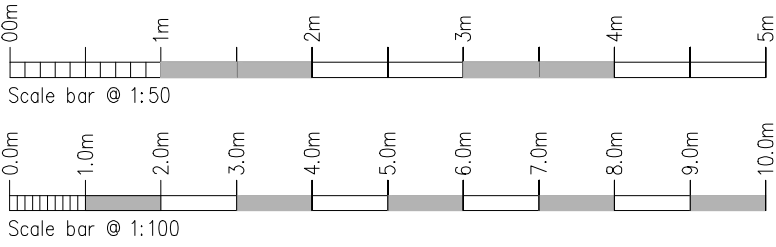

Rev.	Drawn	Comments.	Date

MAC
ARCHITECTURAL DESIGN LTD
Moorland House, 123 Moorland Road, Burslem, ST6 1JD.
T:01782 503302 E:admin@mac-arch.co.uk

Client:
Mr & Mrs Jennings.

Project:
Proposed extension & alterations to Kitchen, Shower room & Porch at Reservoir House, Puddy Lane, Stanley, Stoke on Trent. Staffordshire. ST9 9LS.

Title:
Floor Plans as Existing.

Status:
Planning