



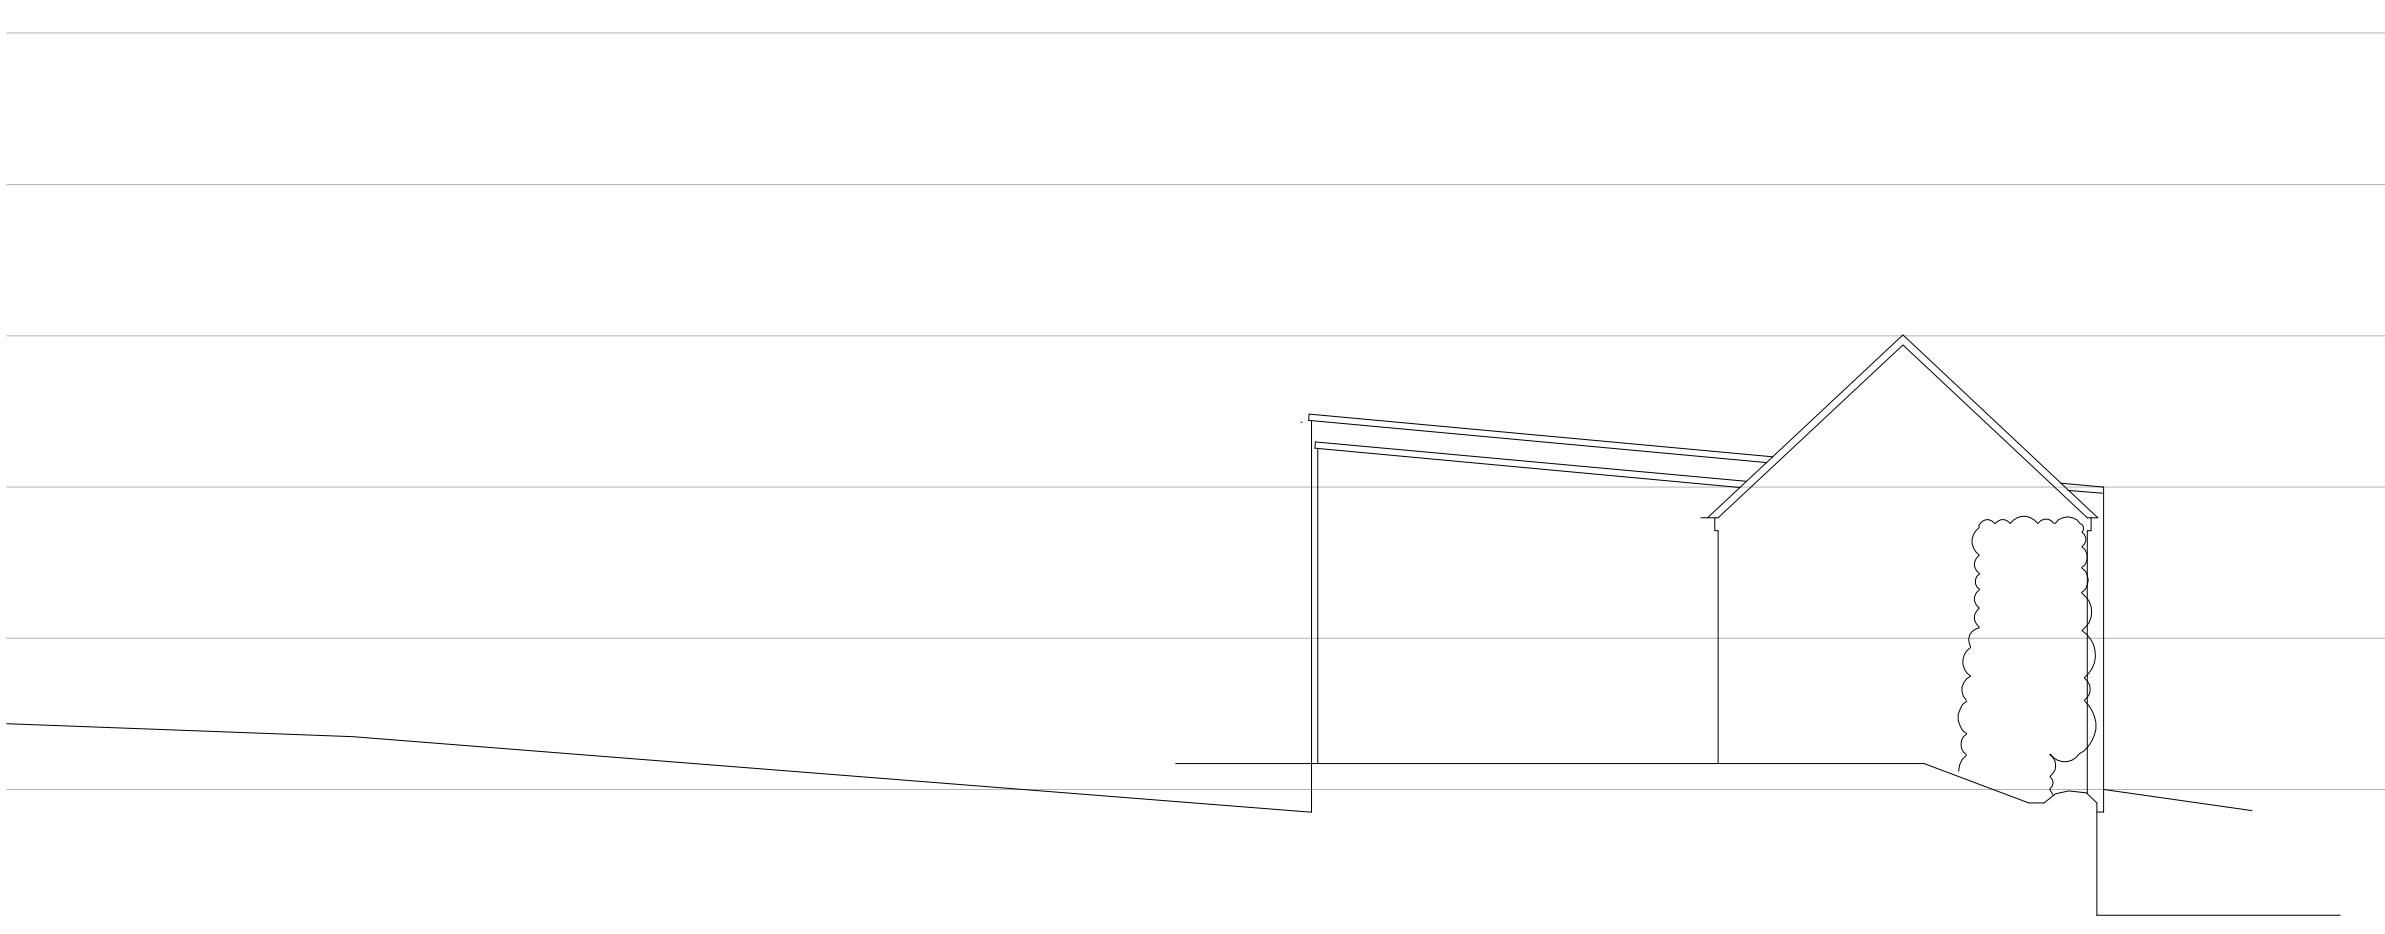


South East Elevation Scale 1:50

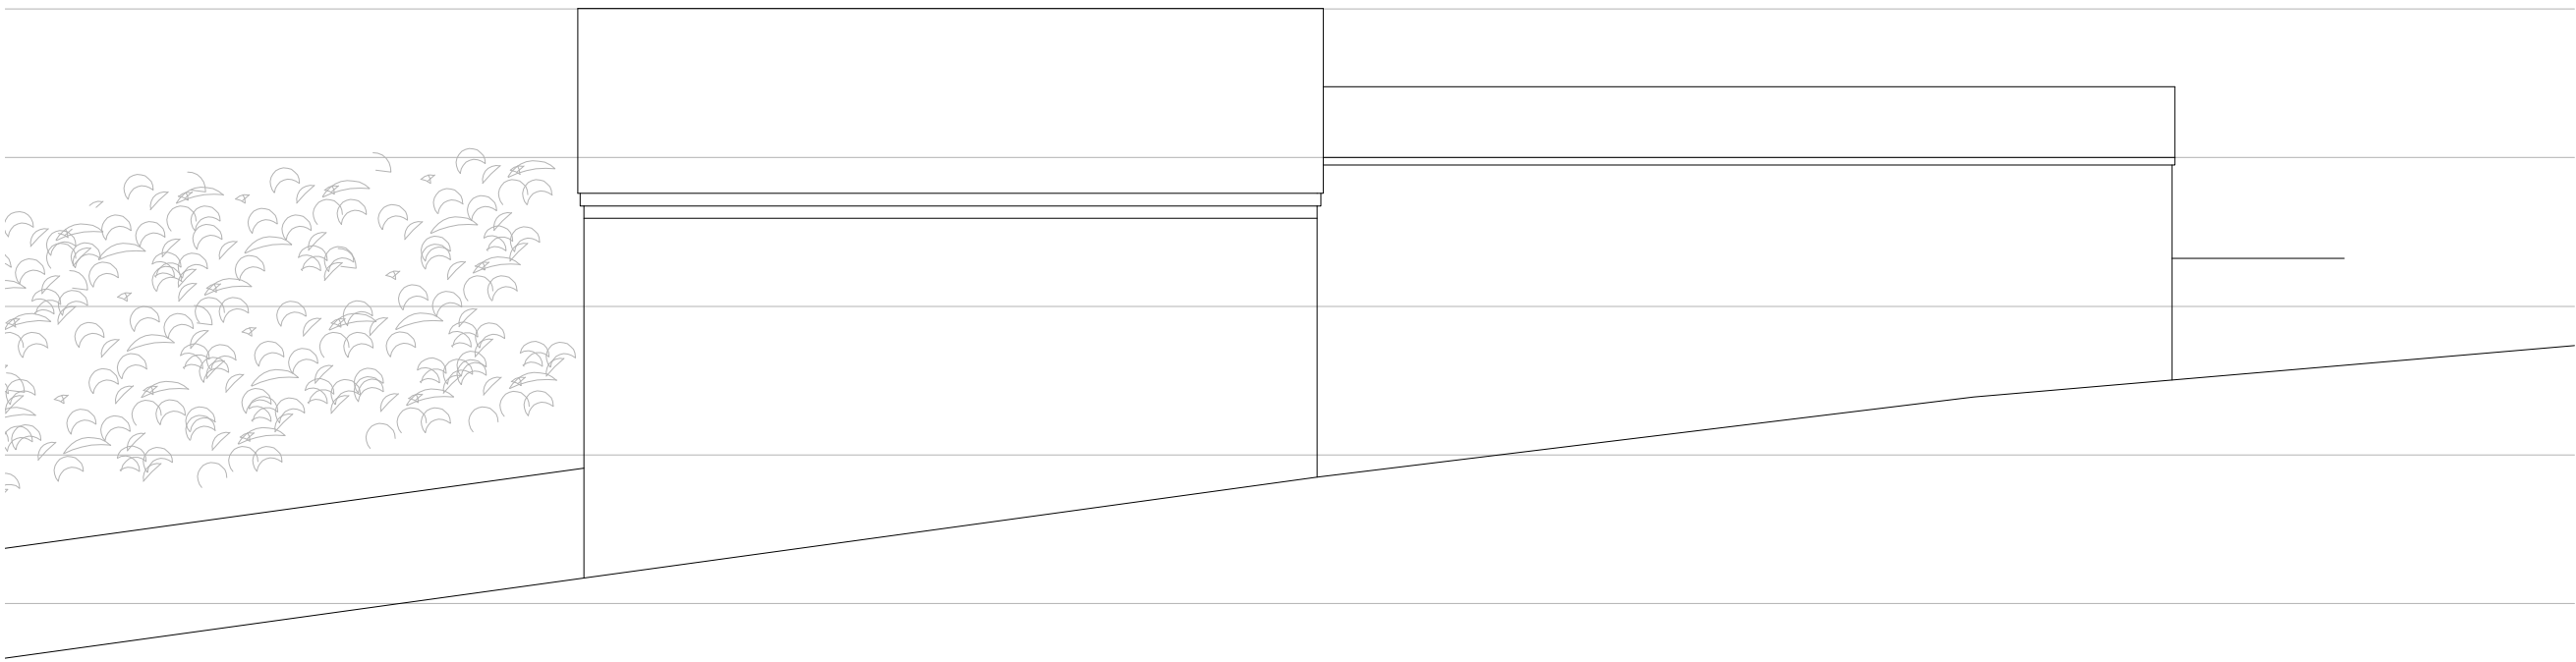


North East Elevation Scale 1:50




North West Elevation Scale 1:50

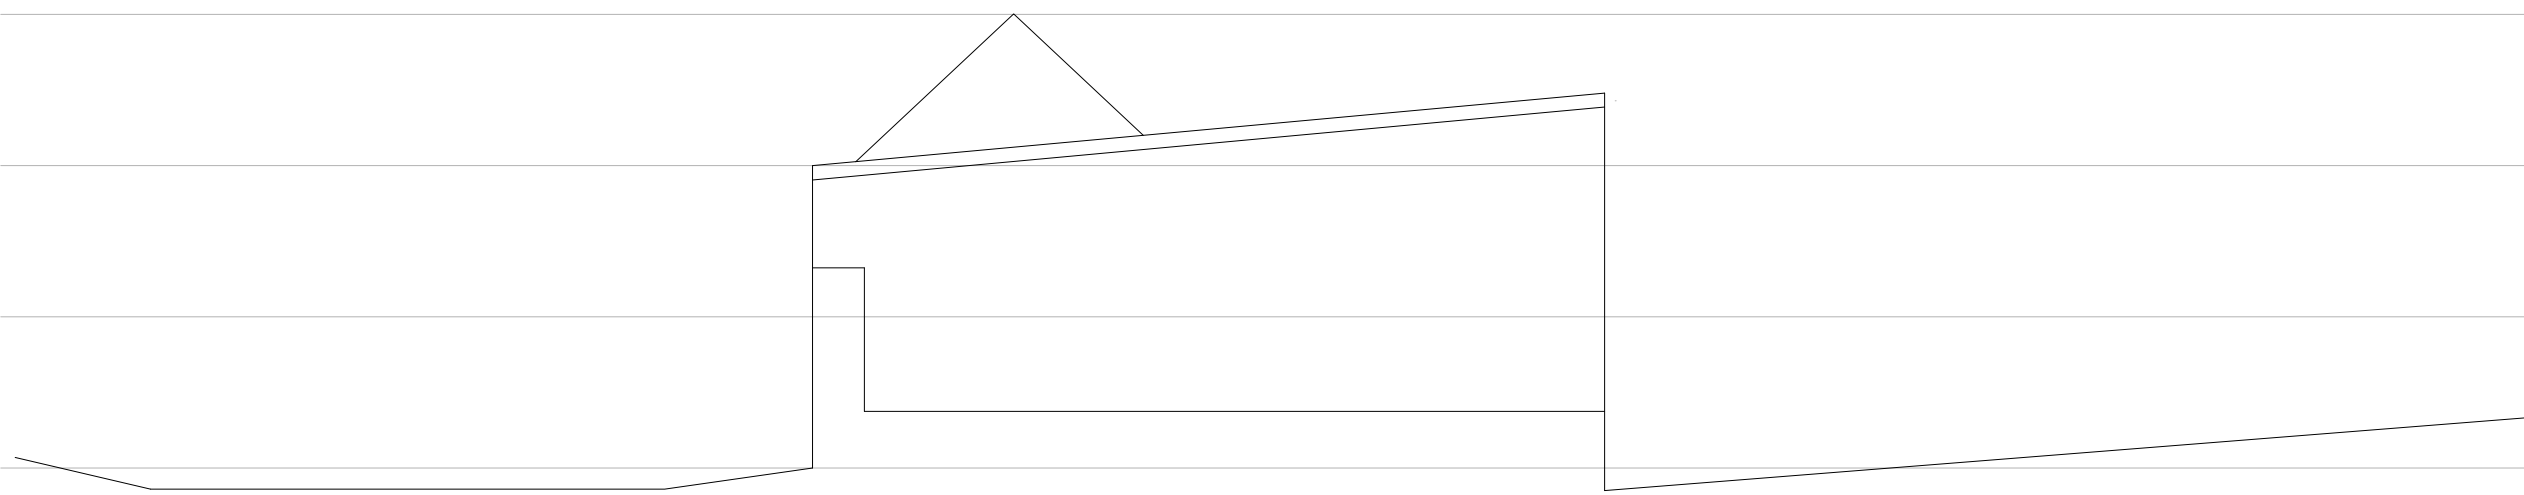


South West Elevation Scale 1:50

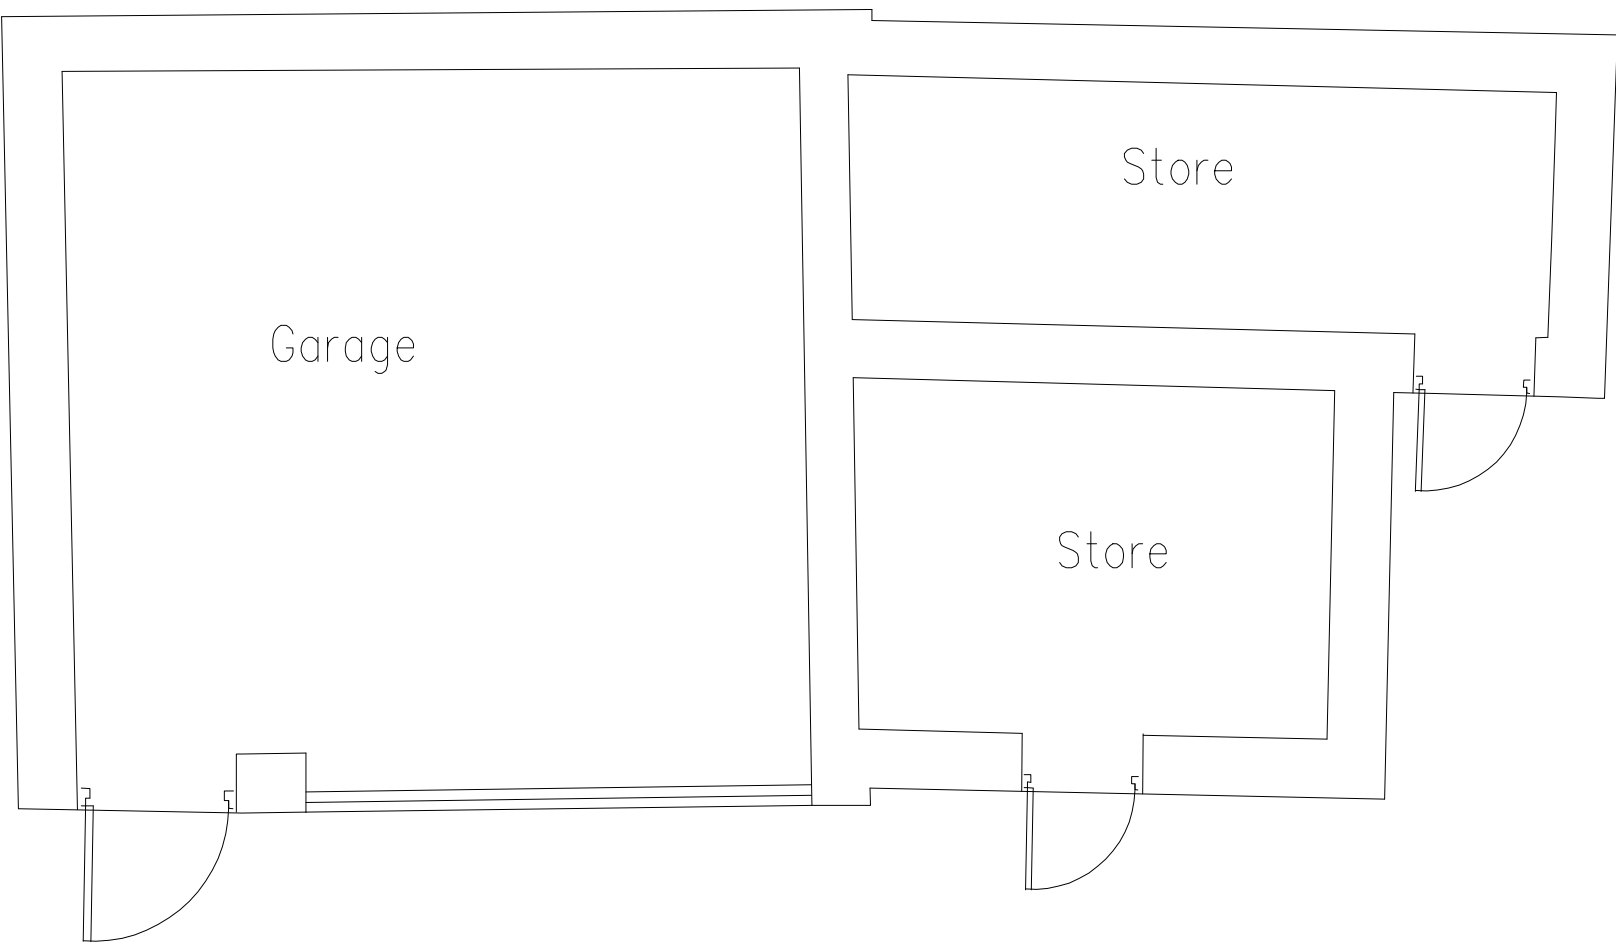

Ground Floor Scale 1:50

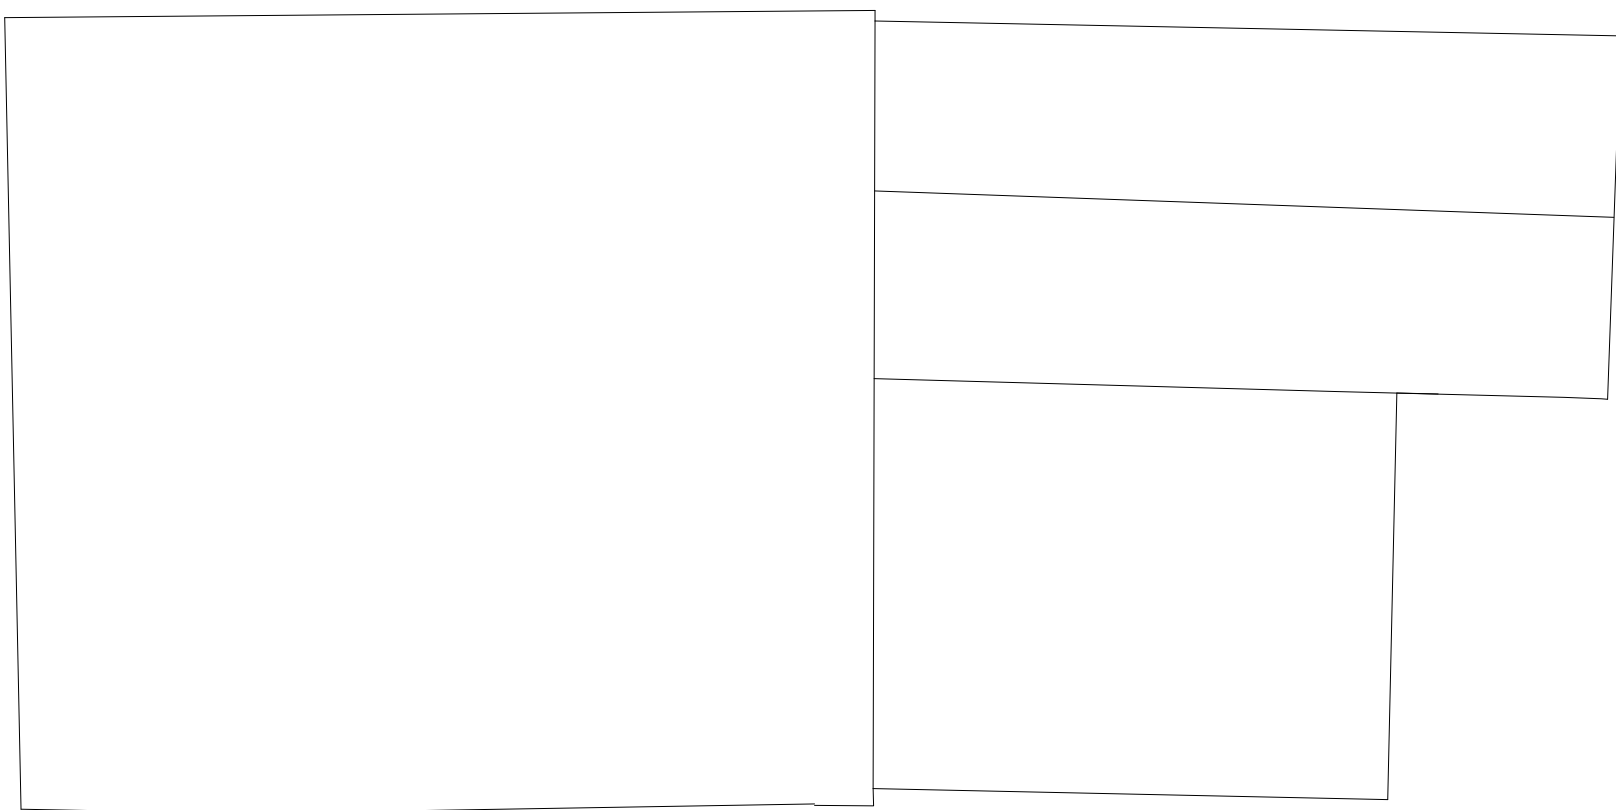

Roof Plan Scale 1:50

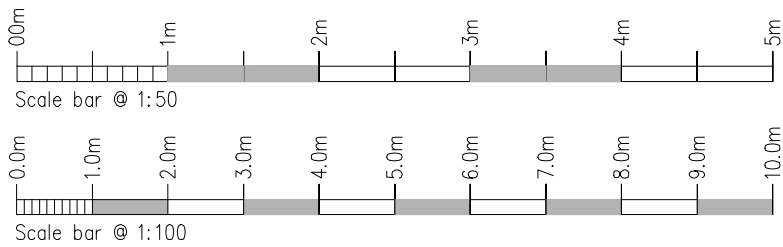

Rev.	Drawn	Comments.	Date

MAC
ARCHITECTURAL DESIGN LTD
Moorland House, 123 Moorland Road, Burslem, ST6 1JD.
T:01782 503302 E:admin@mac-arch.co.uk

Client:
Mr & Mrs Jennings.

Project:
**Proposed garage and storage building
at Reservoir House, Puddy Lane.
Stanley. Stoke on Trent.
Staffordshire. ST9 9LS.**

Title:
Plans & Elevations as Existing.

Status:
Planning