



North Elevation Scale 1:50

FACING MATERIALS
Roof – Plain clay tiles to match detail of existing roof.
Walls – Brickwork to match existing.
Barge & Fascia boards – Timber painted black.



West Elevation Scale 1:50


187.00
186.00
185.00
184.00
183.00
182.00
181.00
180.00
179.00
178.00



South Elevation Scale 1:50



East Elevation Scale 1:50

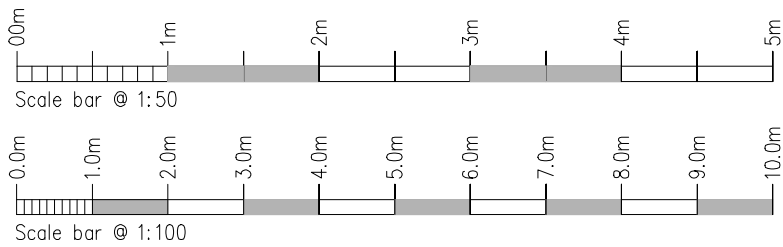

Rev.	Drawn	Comments.	Date

MAC
ARCHITECTURAL DESIGN LTD
Moorland House, 123 Moorland Road, Burslem, ST6 1JD.
T:01782 503302 E:admin@mac-arch.co.uk


Client:
Mr & Mrs Jennings.

Project:
Proposed extension & alterations to Kitchen, Shower room & Porch at Reservoir House, Puddy Lane, Stanley, Stoke on Trent. Staffordshire. ST9 9LS.


Title:
Plans & Elevations as Proposed.

Status:
Planning.

Paper A1: Date: March. 2025 Drg Ref: 1952-07

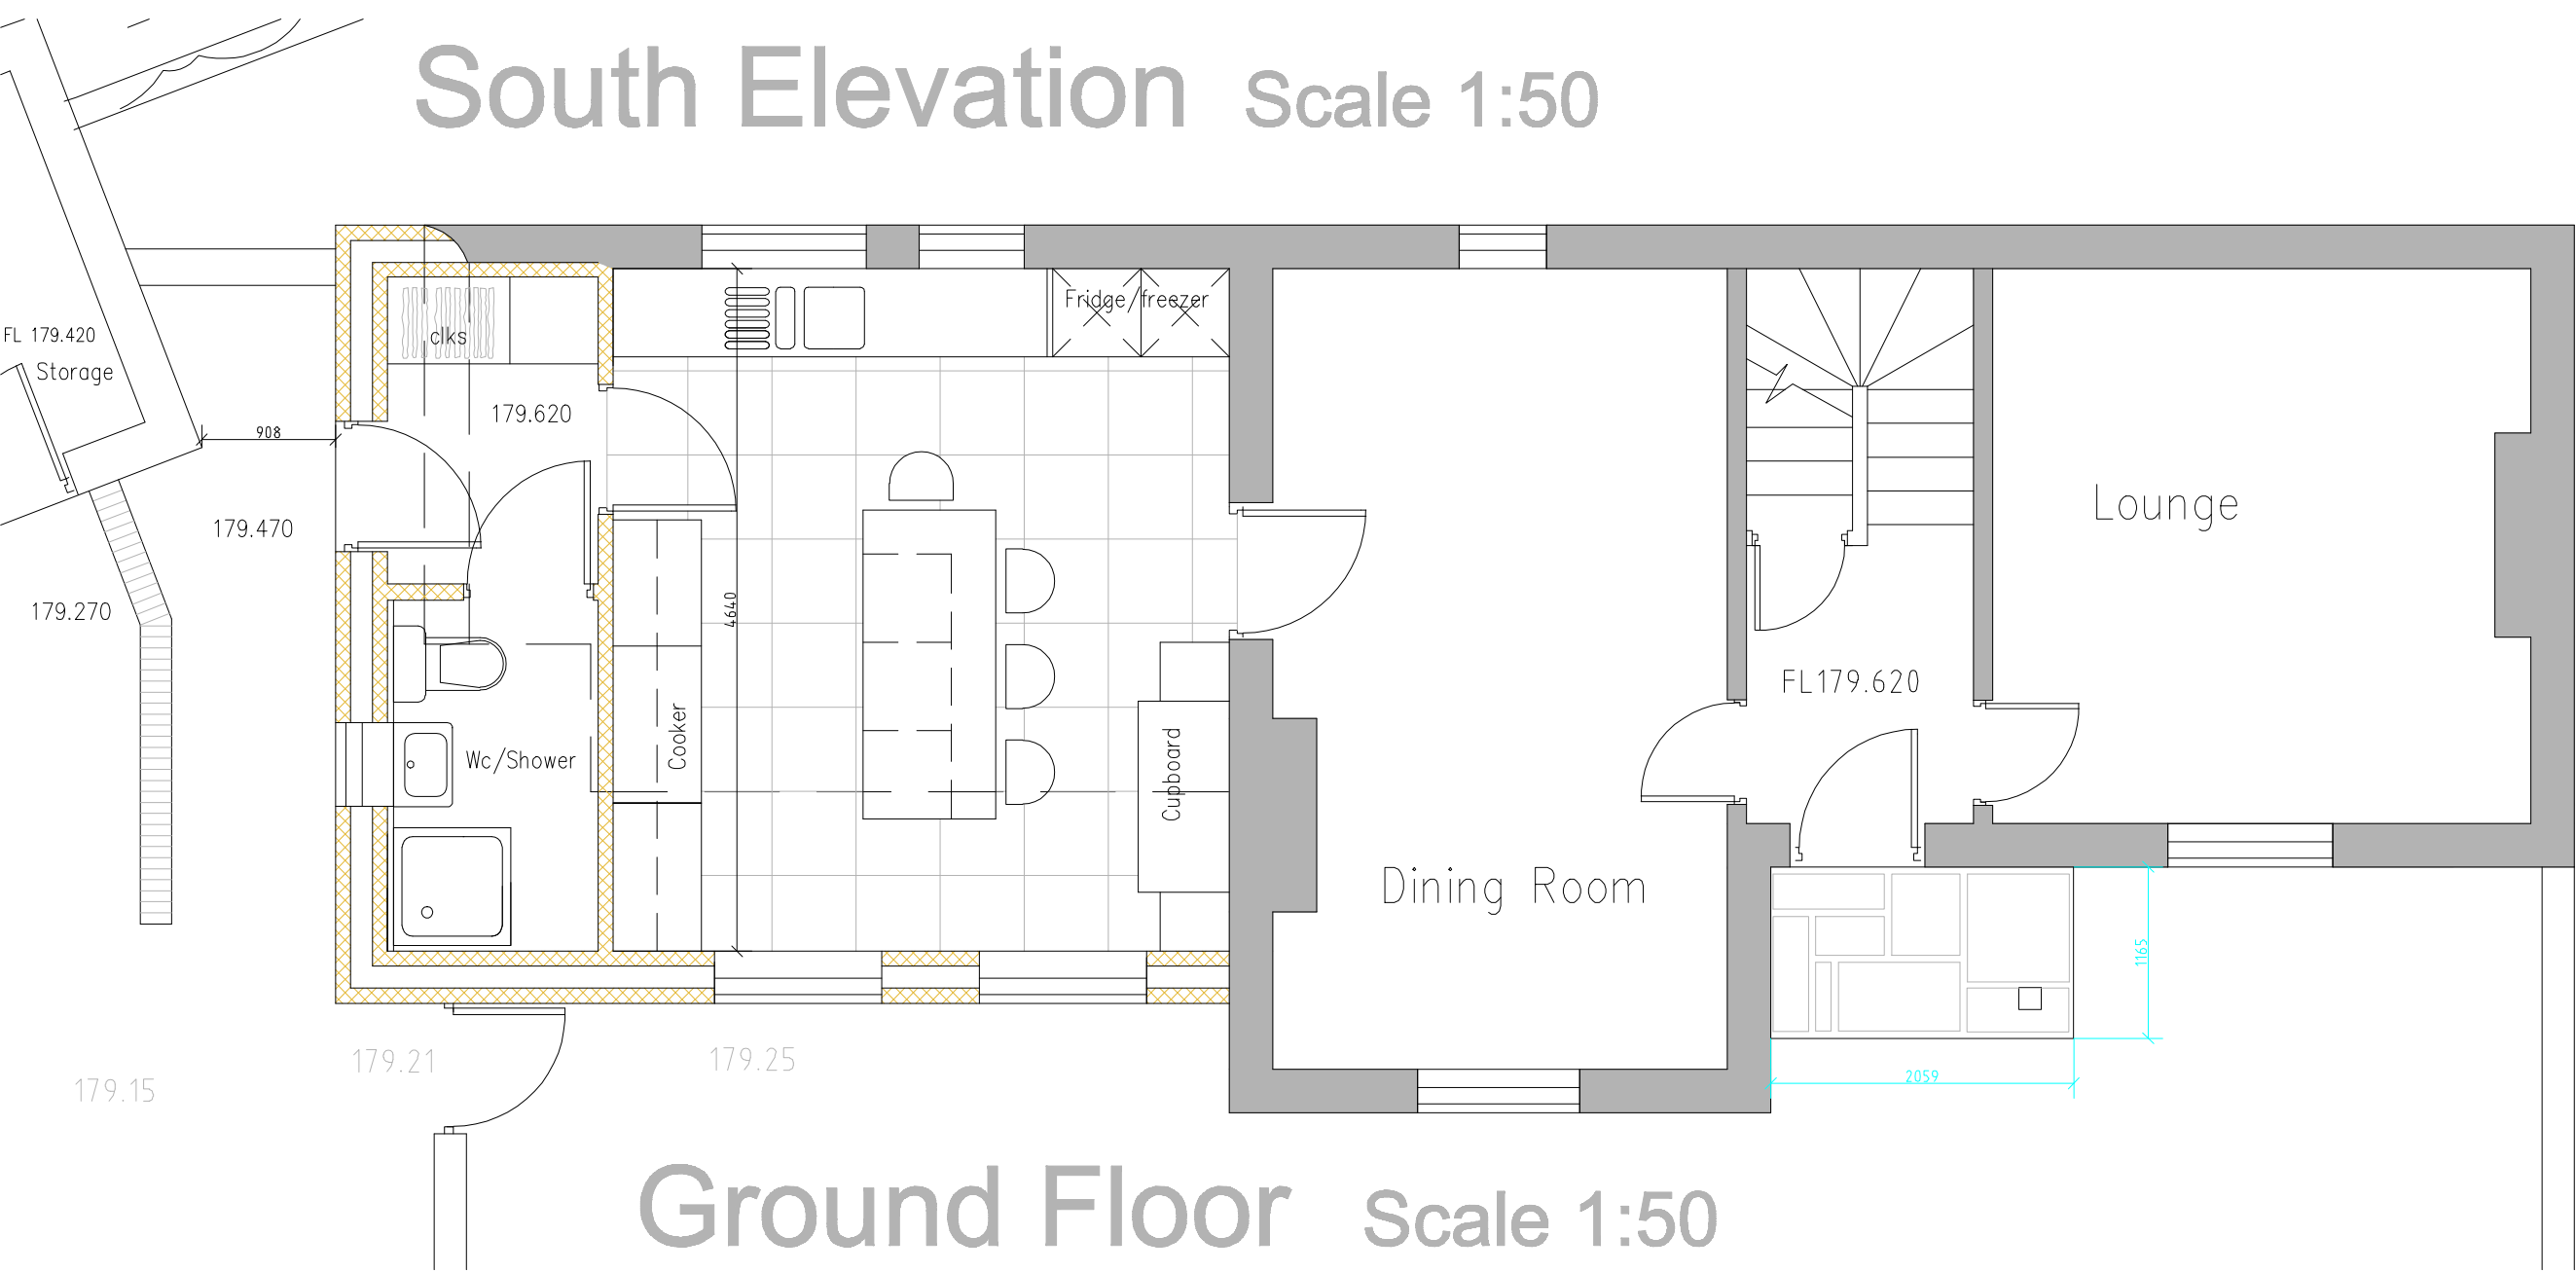

Ground Floor Scale 1:50

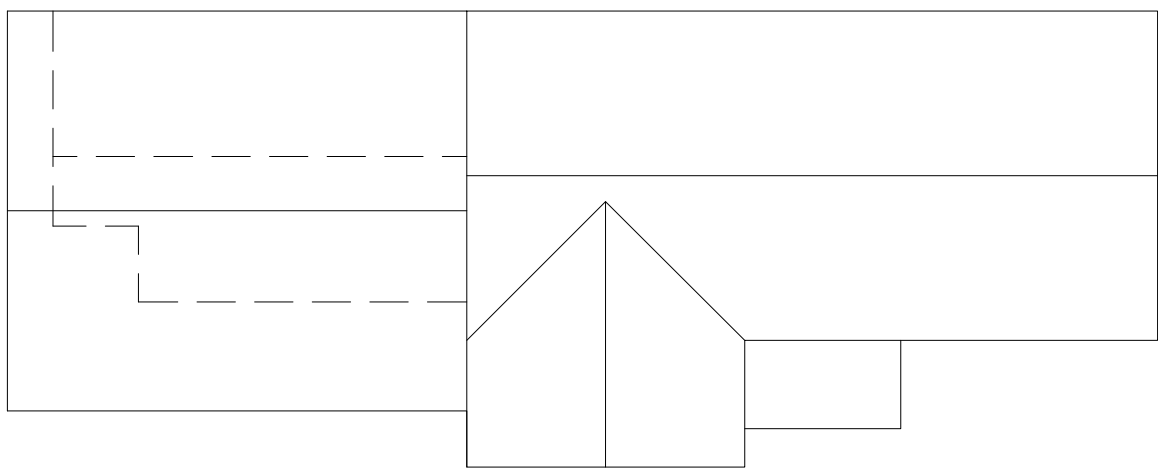

Roof Plan Scale 1:100