




Building B Replacement Rear (East) Elevation

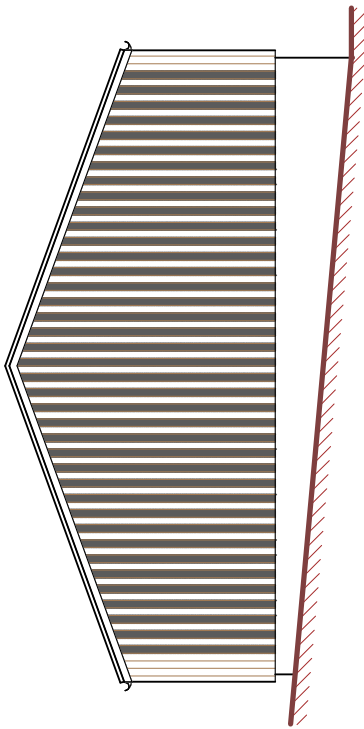


Building B
Replacement Side (North) Elevation
Metres
1 2 3 4 5 10
SCALE 1:100

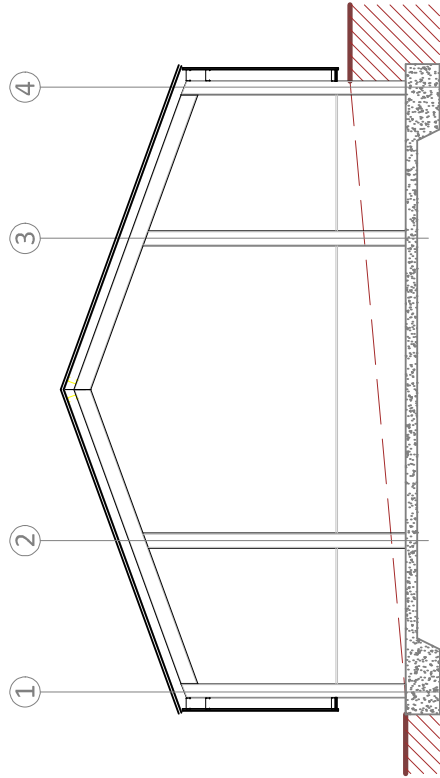


Building B Replacement Section

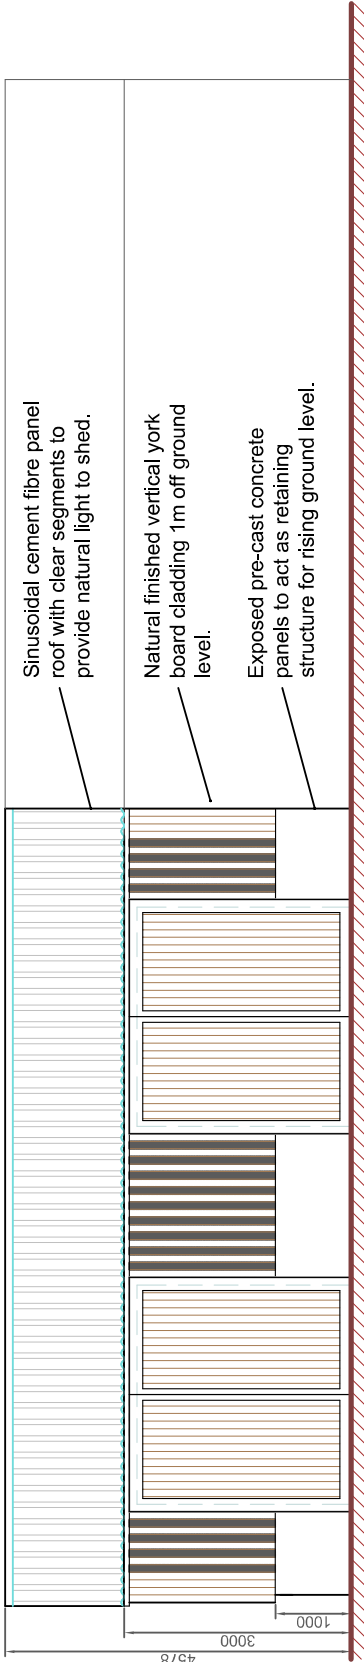


Building B Replacement Front (West) Elevation

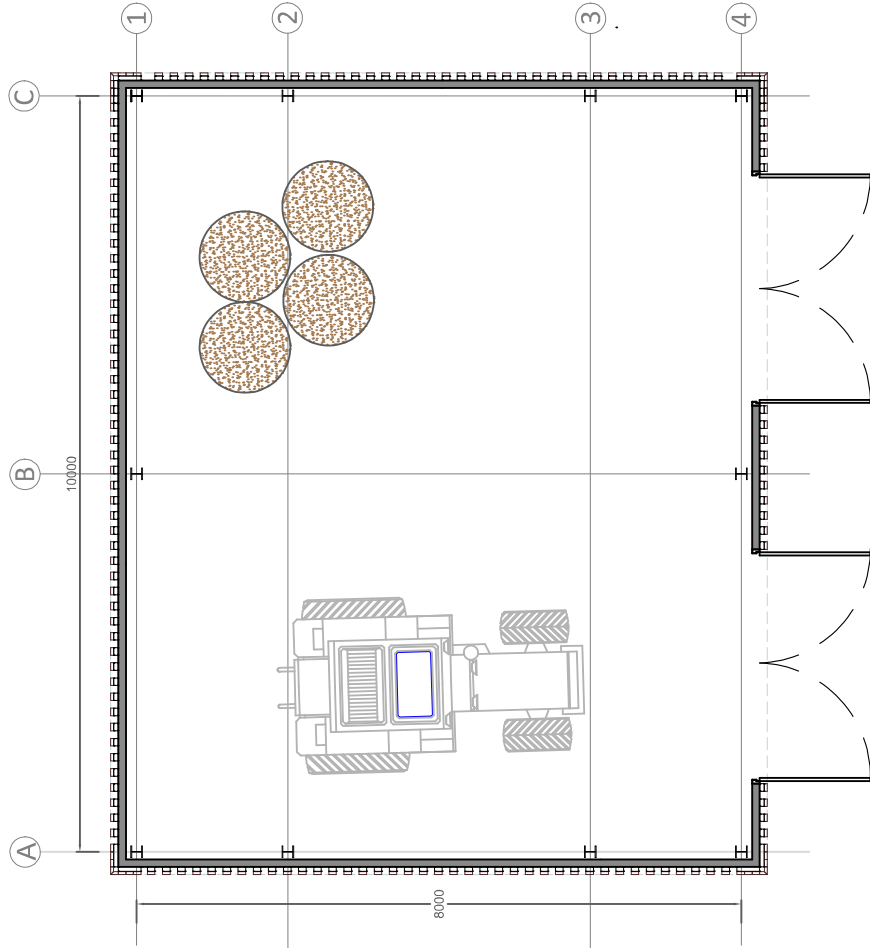


Building B Replacement Floor Plan - 88.3m²

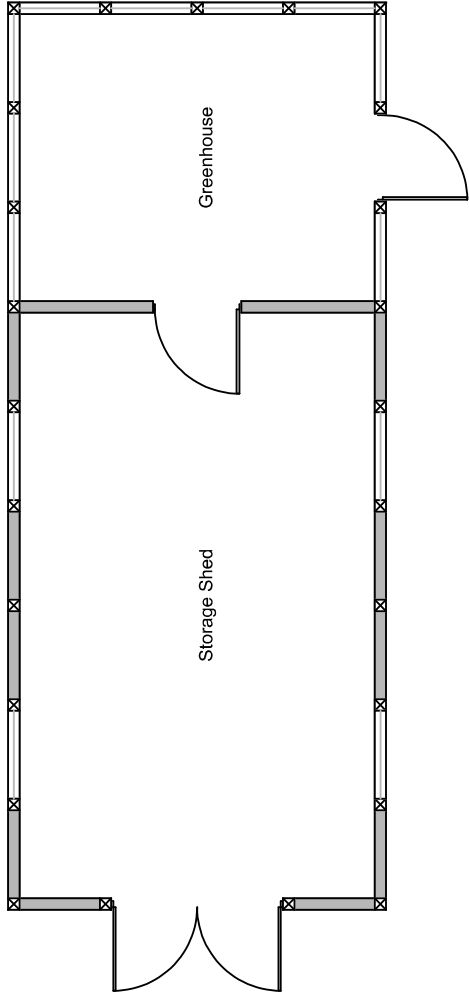


Building A Replacement Floor Plan - 60m²

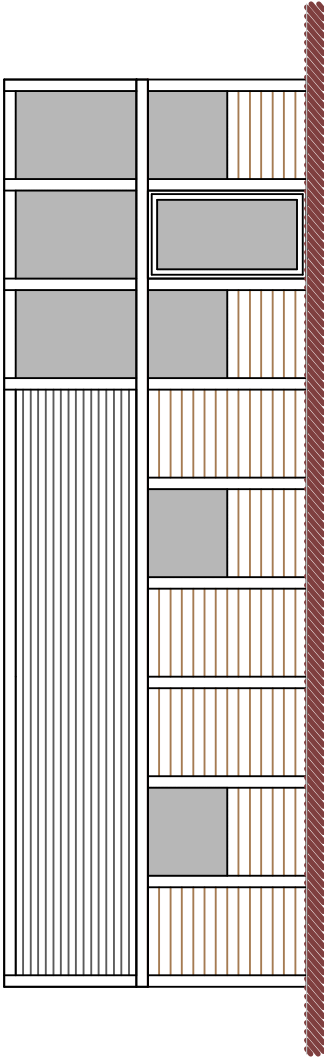


Building A Replacement West Elevation

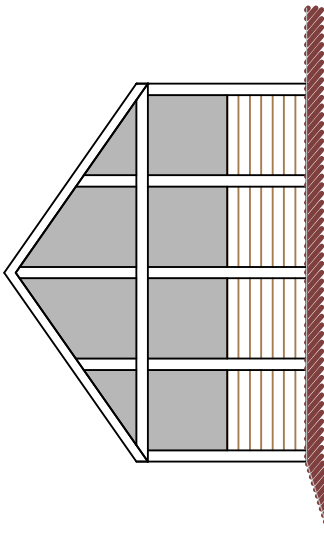

Building A Replacement
South Elevation

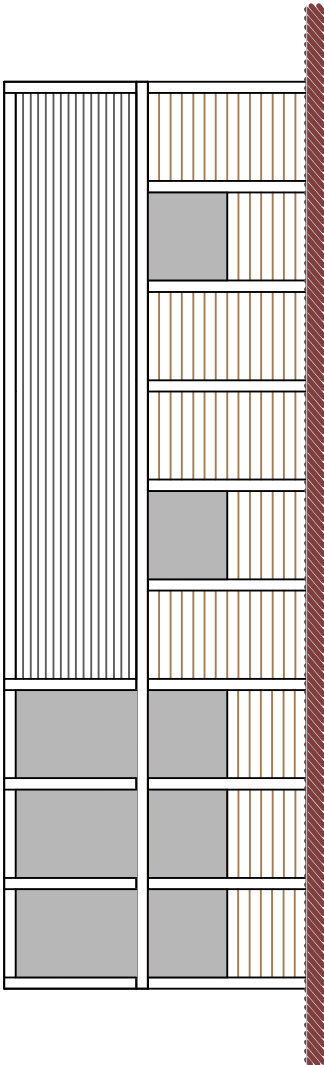

Building A Replacement East Elevation

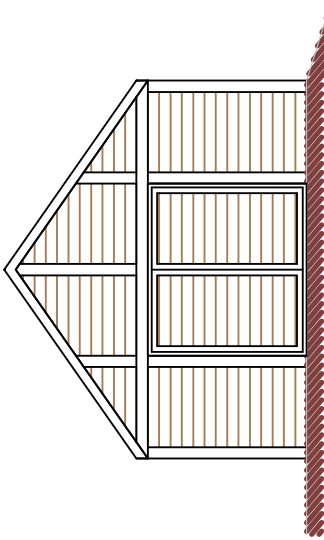

Building A Replacement
North Elevation

The proposed building is a steel portal frame structure which is to be bolted onto a new concrete slab. All the voids between the steel columns are to be filled with 1m high pre-cast concrete panels. The external face is to be clad with "h1 and miss" vertical natural finished timber york boards fixed to cladding rails. The roof is to be finished with a sinusoidal cement fibre panel roof, with clear sections. The structure shall have two sets of timber double doors. Rear and North side walls will be reinforced to act as retaining structure for the increasing ground level.

**DBD Architectural
Consultancy Ltd ©2025**

1. Copyright is vested with DBD Architectural Consultancy Ltd.
2. All dimensions to be checked on site before proceeding.
3. Contractor to check/verify dimensions of new work before proceeding. Do not assume existing structure or details are plumb, square or level.
4. Contractor must notify the architect of any discrepancies before proceeding.
5. All drawings to be read in conjunction with all other consultants drawings and specs.

F	08.05.26	Revised Scheme
E	18.09.25	Revised Scheme
D	17.12.24	Details Added
C	11.11.24	Annotations
B	24.09.24	Minor Amendment
A	19.09.24	Amendments made following client comments
Rev	Date	Description



Townsend Farm
Broad Street Lane
ST13 9P1

Replacement Agricultural Buildings and
Revised Highway Access

Plans as Proposed
Date: 23.05.24
Scale: 1:100
Drawing Number: PL 03F