





Existing Rear Elevation

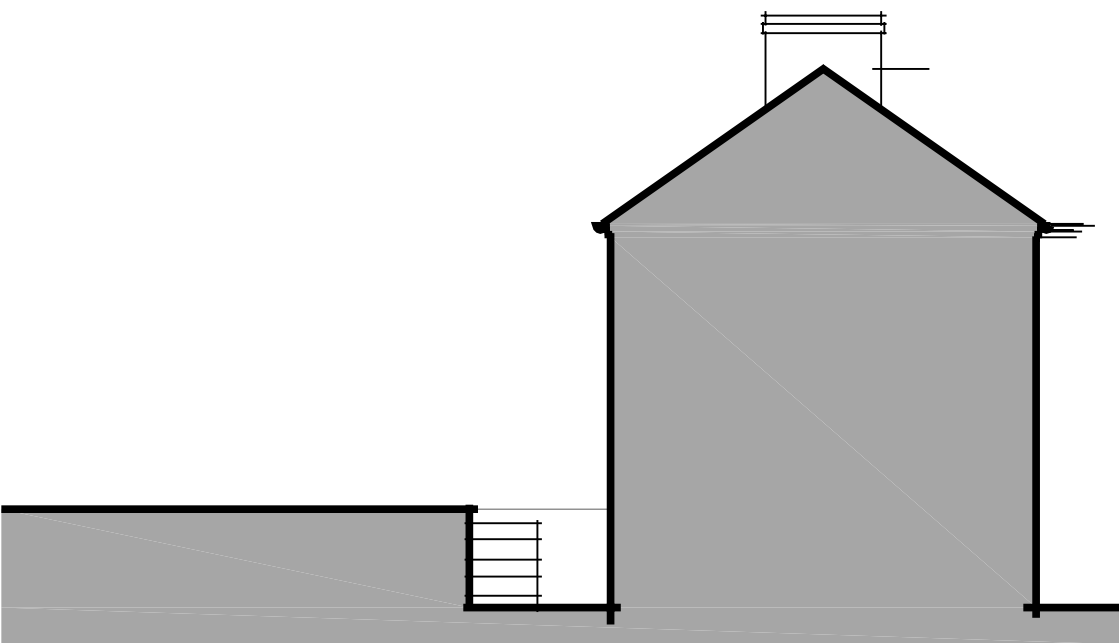


Existing North East Elevation

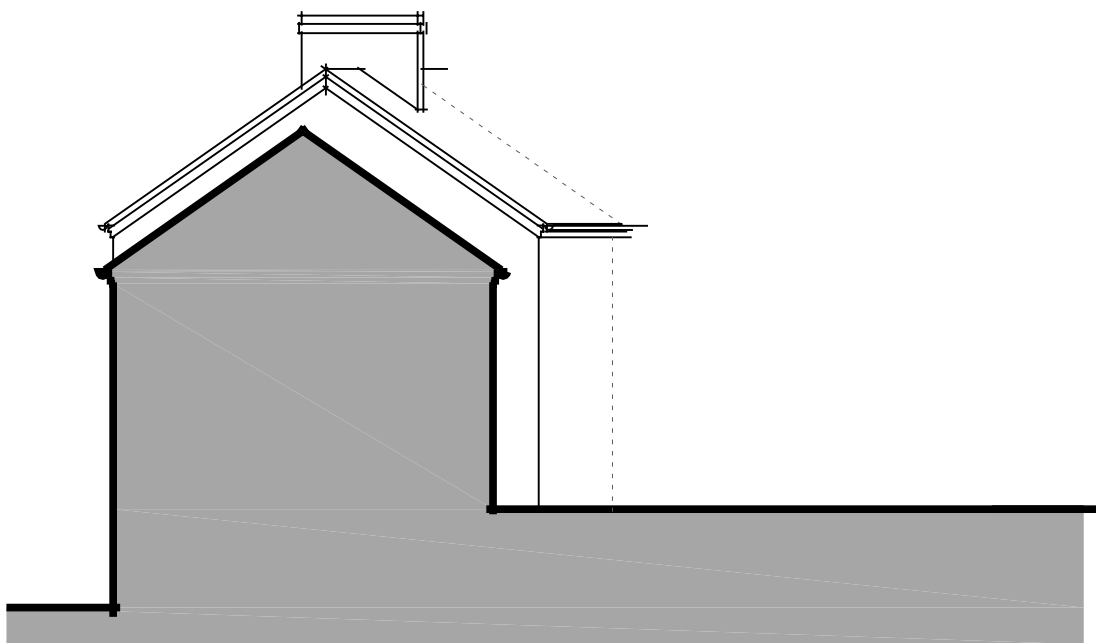


Existing South West Elevation




Proposed Rear Elevation

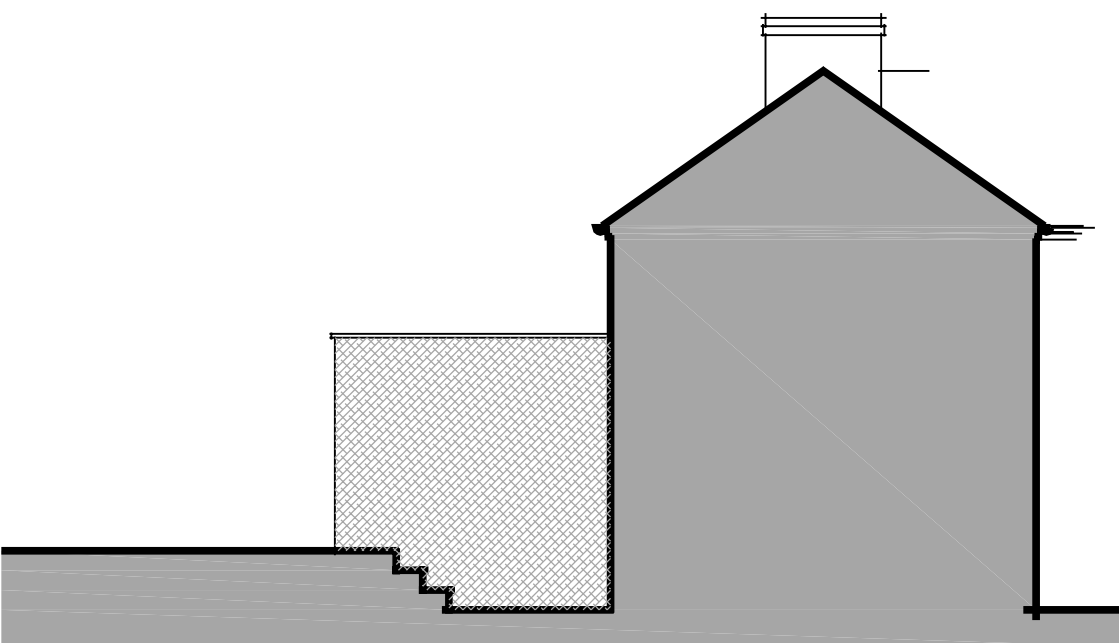


Proposed North East Elevation

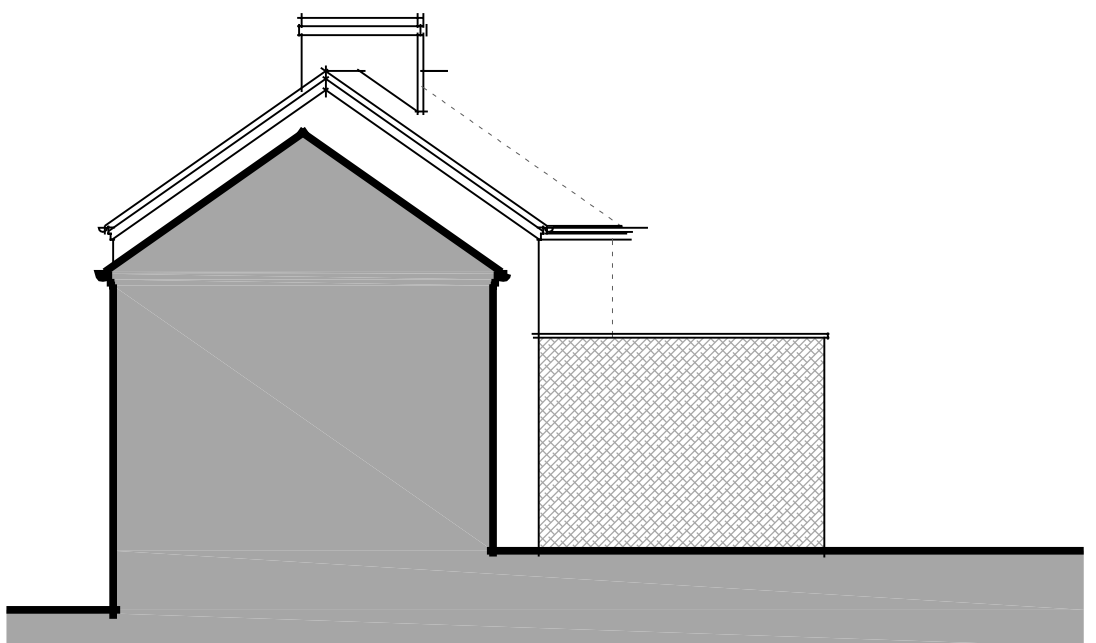


Proposed South West Elevation

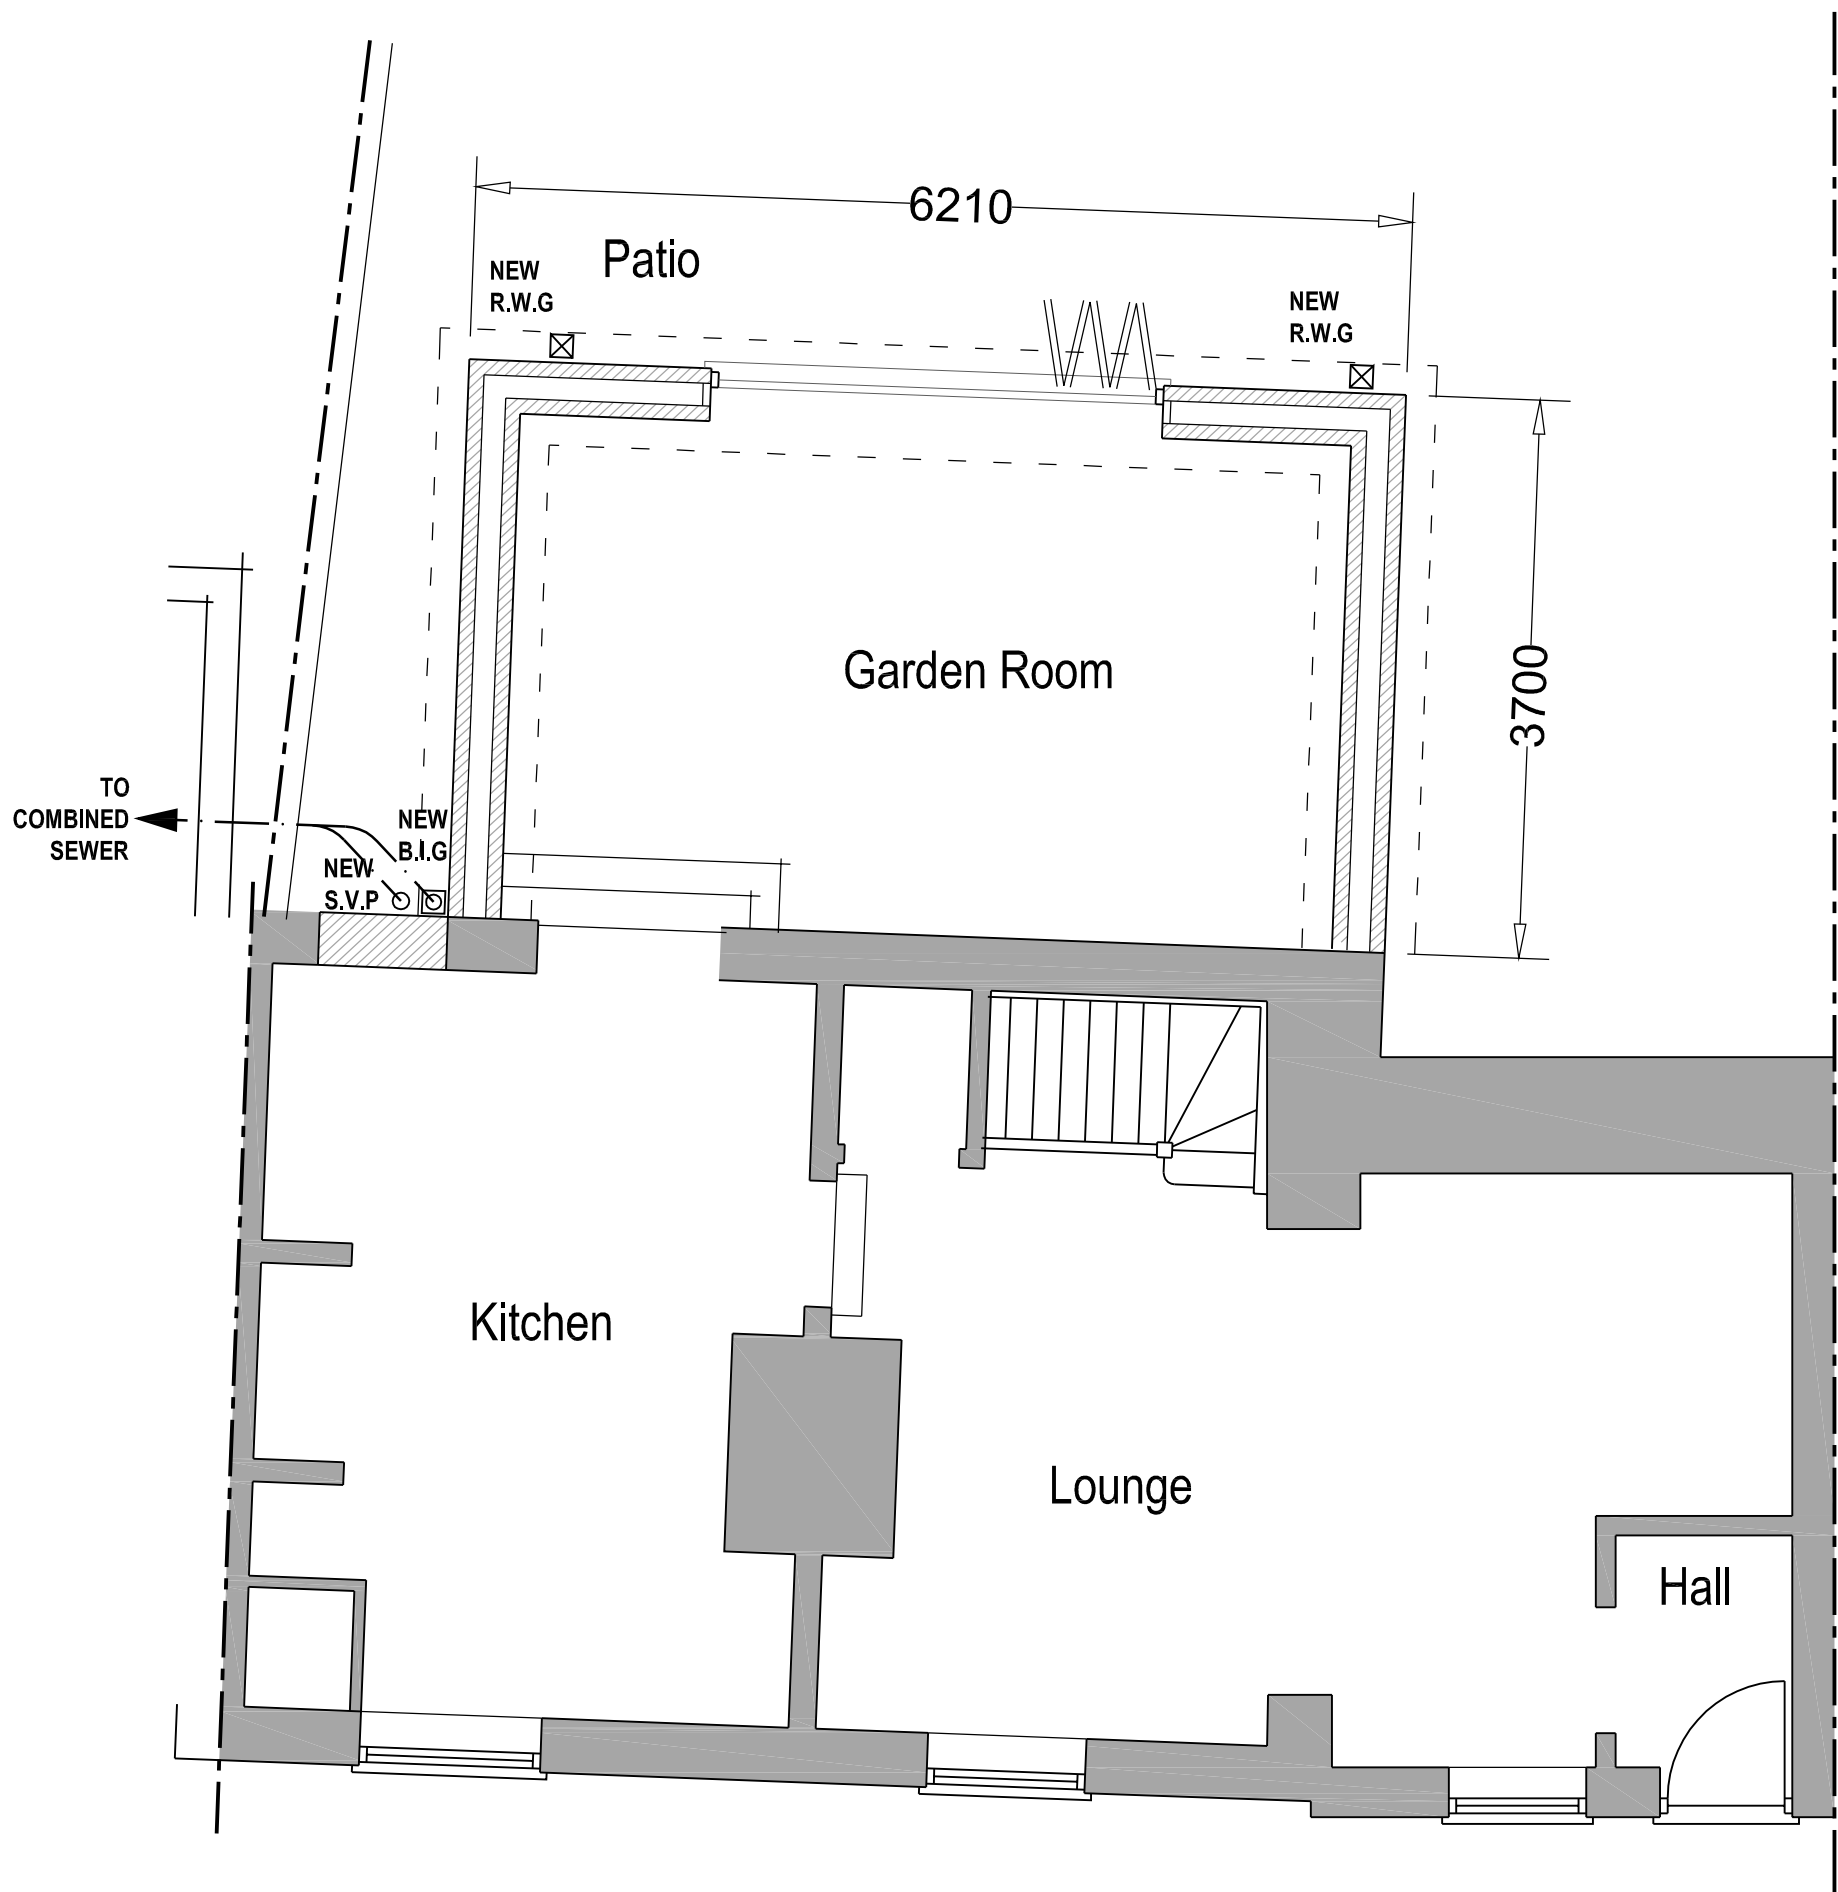

Proposed Ground Floor Plan

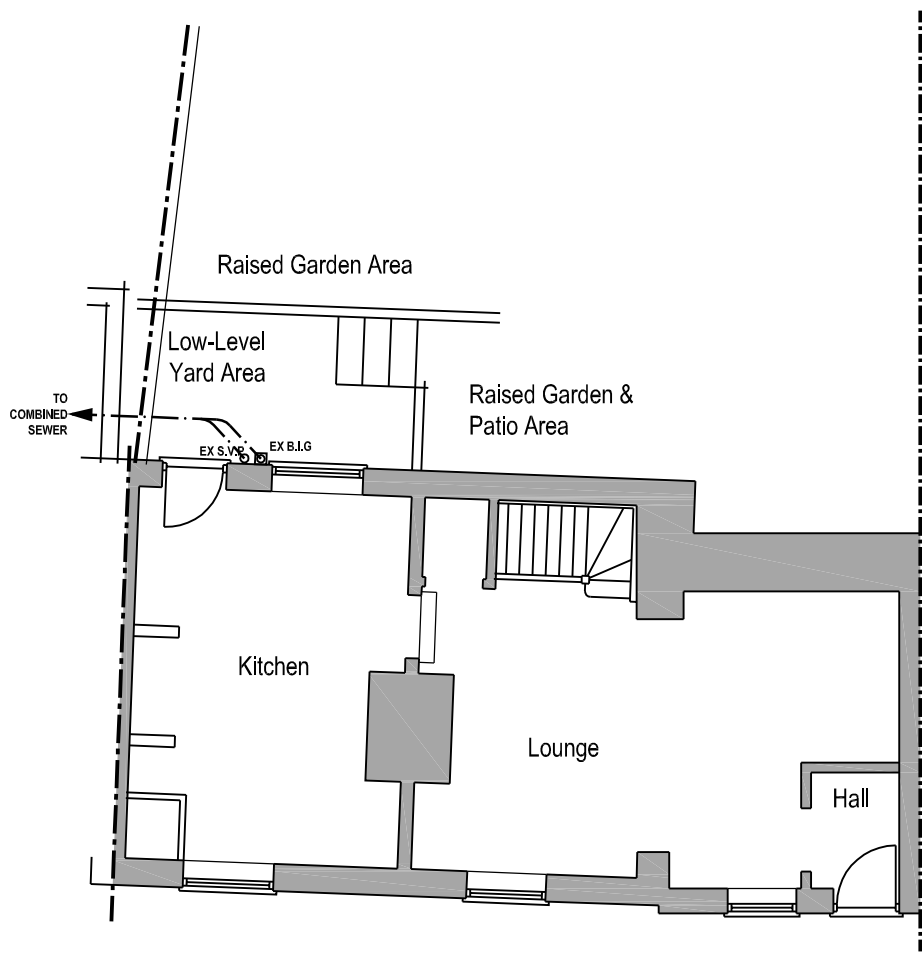


Existing Ground Floor Plan

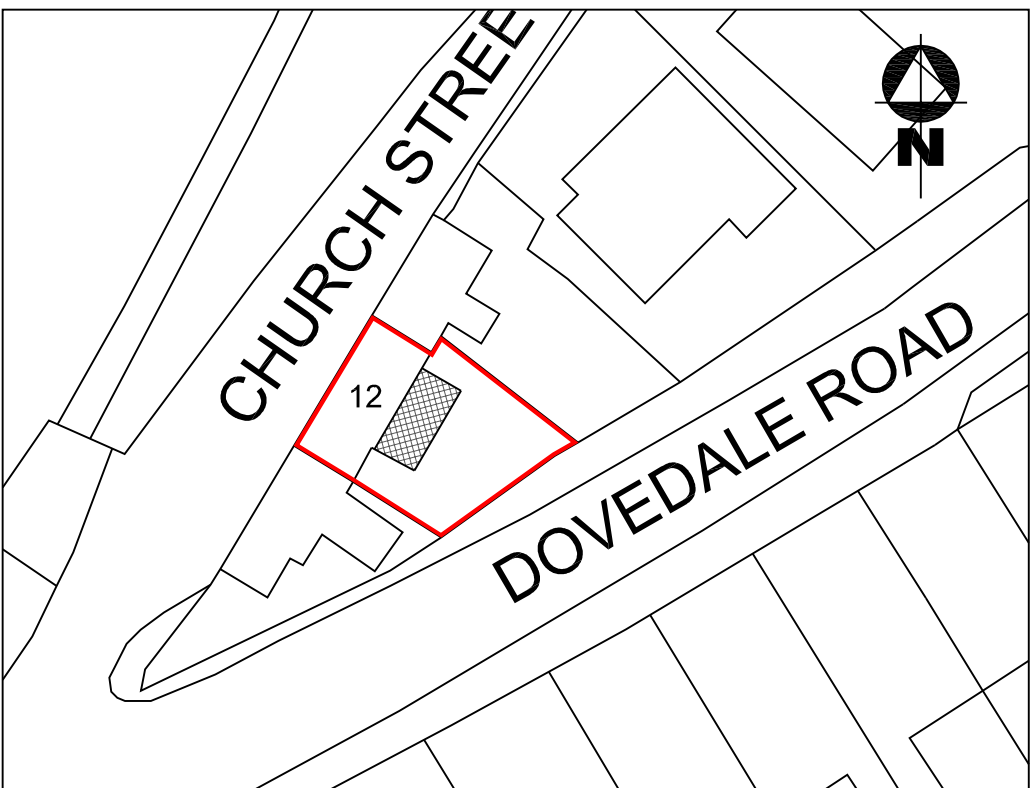


Site Plan

(scale 1:500)

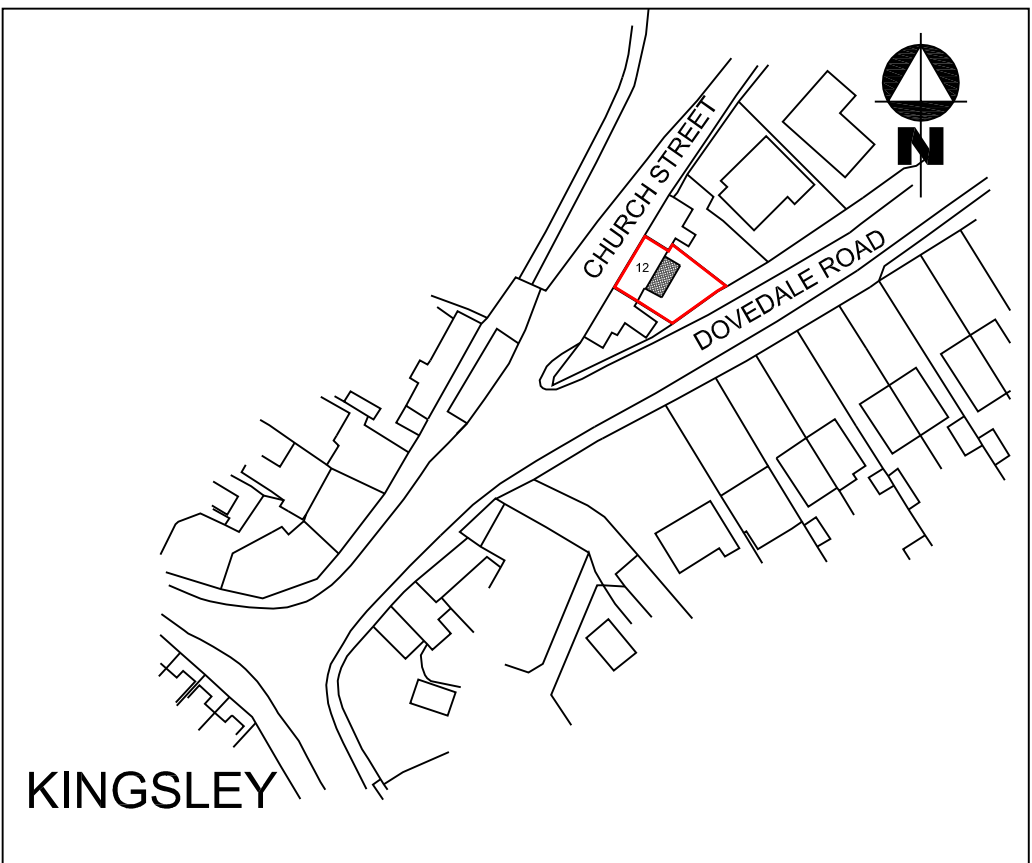

Location Plan (scale 1:1250)

Ordnance Survey © Crown Copyright 2026 All rights reserved.
Licence number: AC0000873348

 

Rev:		Project:	
		Rear Single-Storey Extension, to: 12 Church Street, Kingsley, Staffs, ST10 2AA.	
		Title:	
		Planning Submission: Existing & Proposed Floor Plans and Elevations.	
		Client:	
		Mr J. Zicari, 12 Church Street, Kingsley, Staffs, ST10 2AA.	
Date:	Scale:	Drawing No.	Rev
May 2026	1:50, 1:100, 1:500 & 1:1250 @ A1	1716/A1/01	