



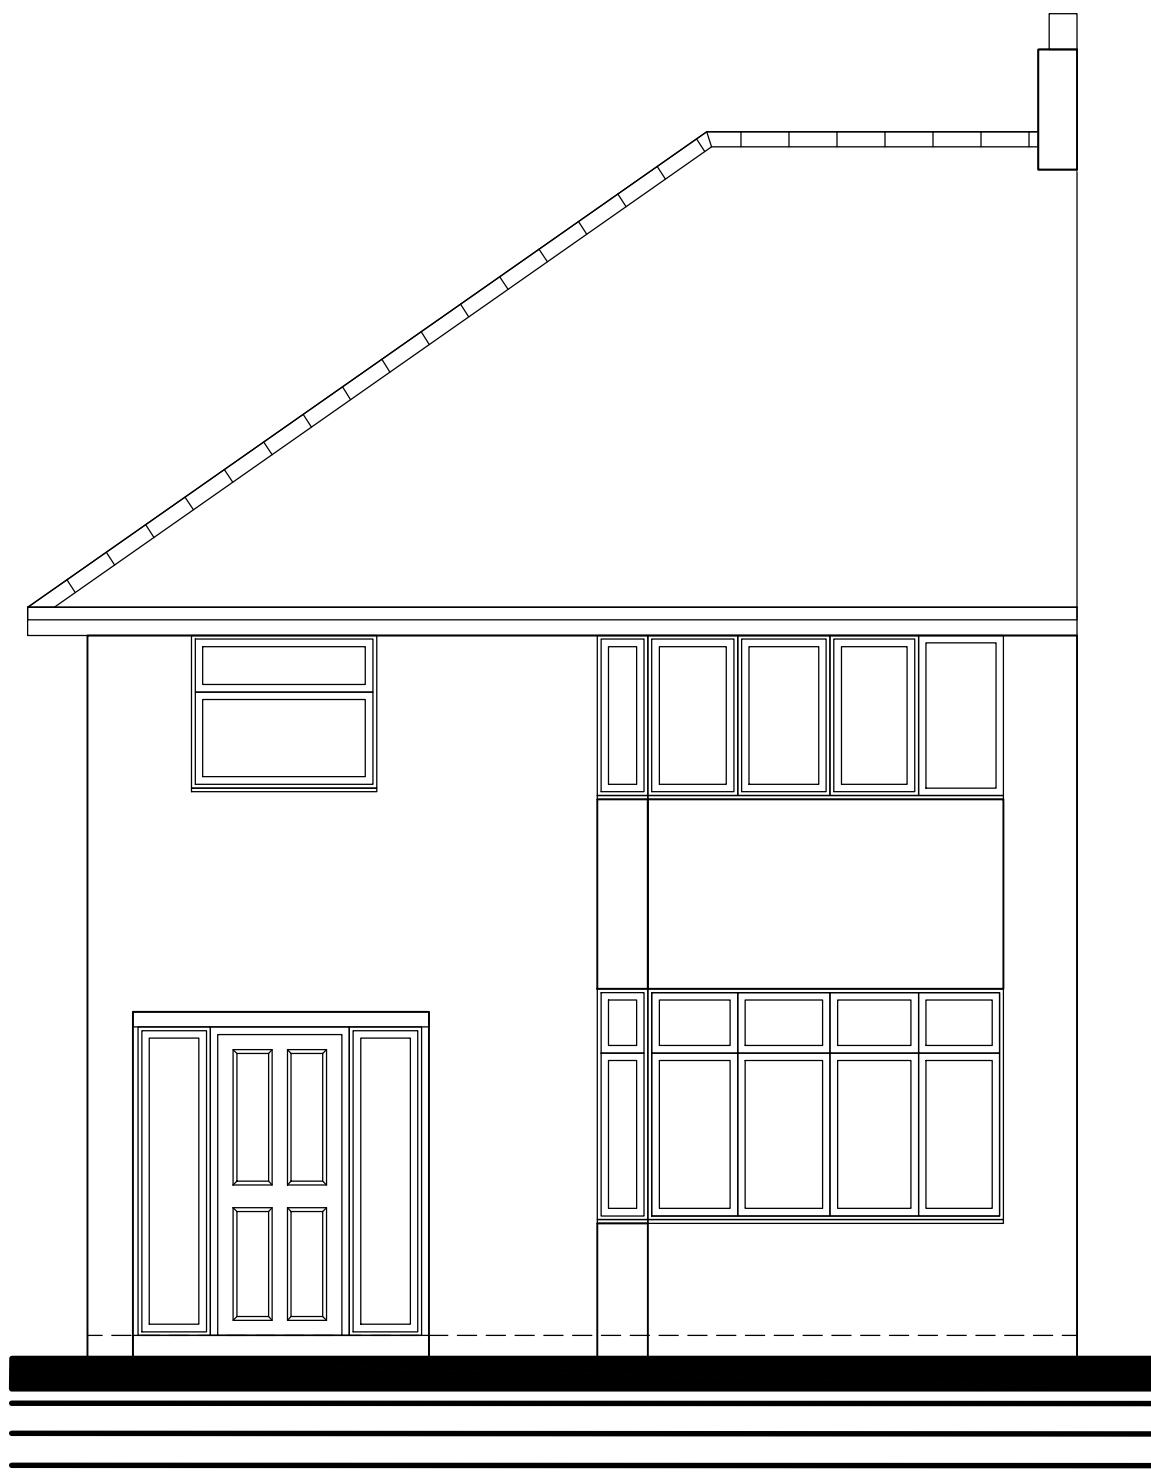


Existing Front Elevation -
Scale 1:50




Existing Side Elevation -
Scale 1:50

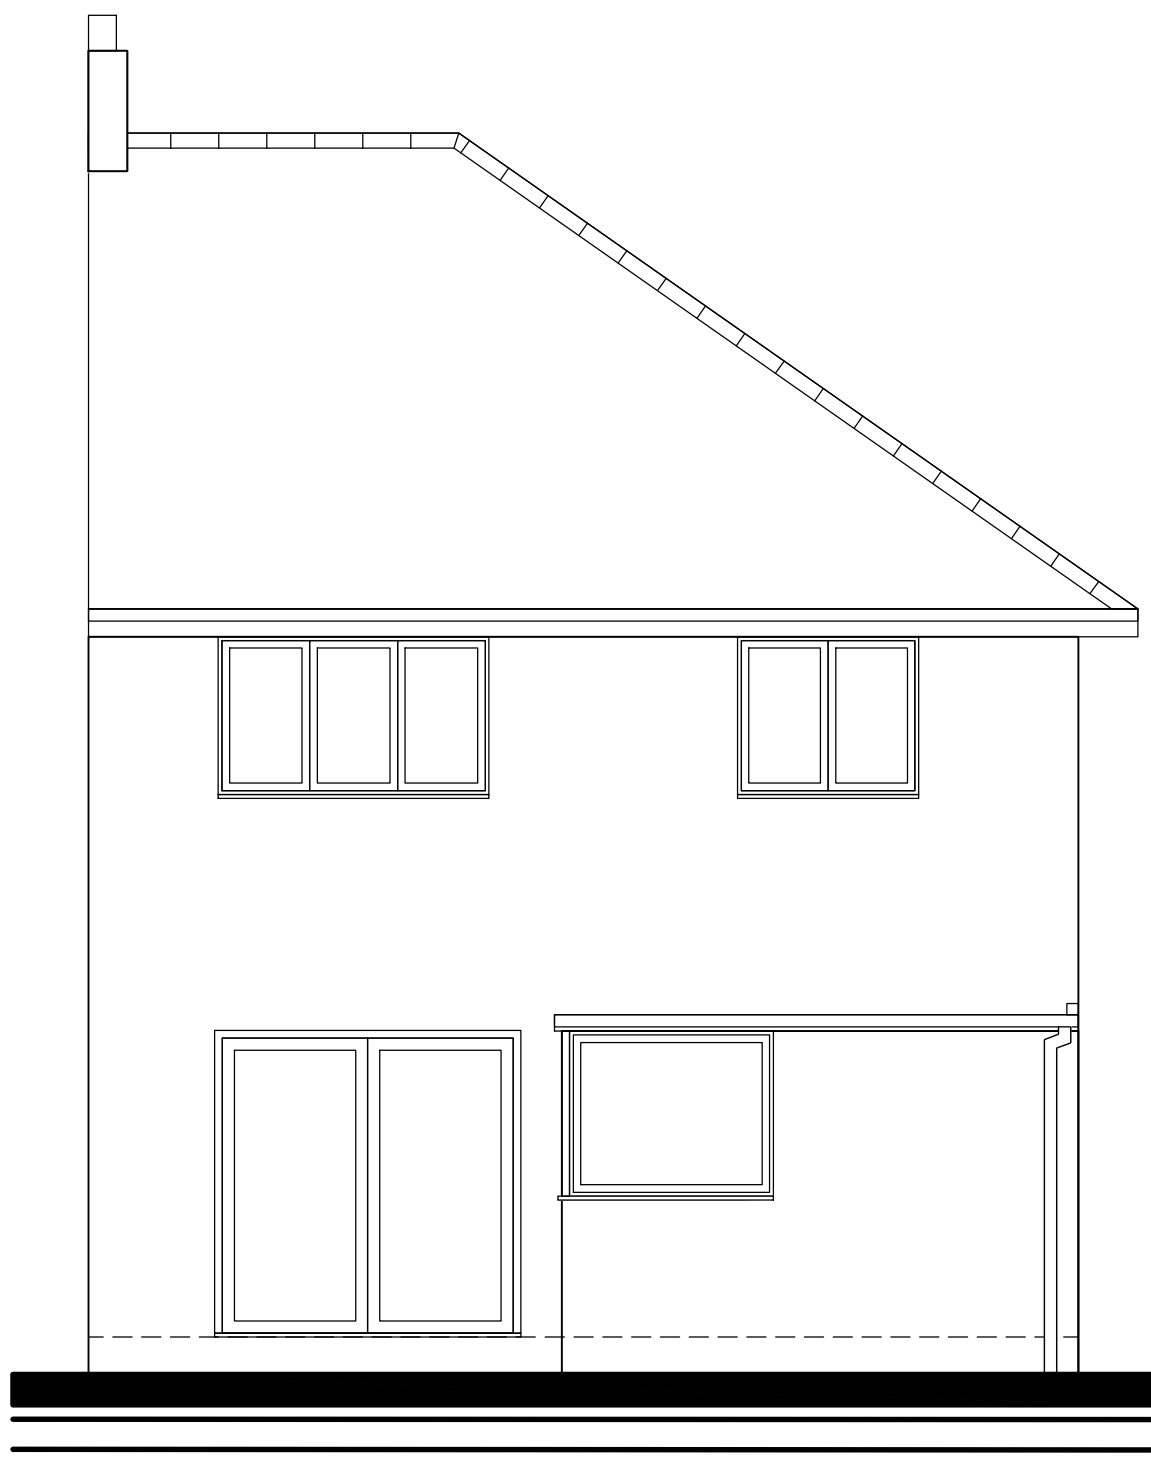


Existing Rear Elevation -
Scale 1:50

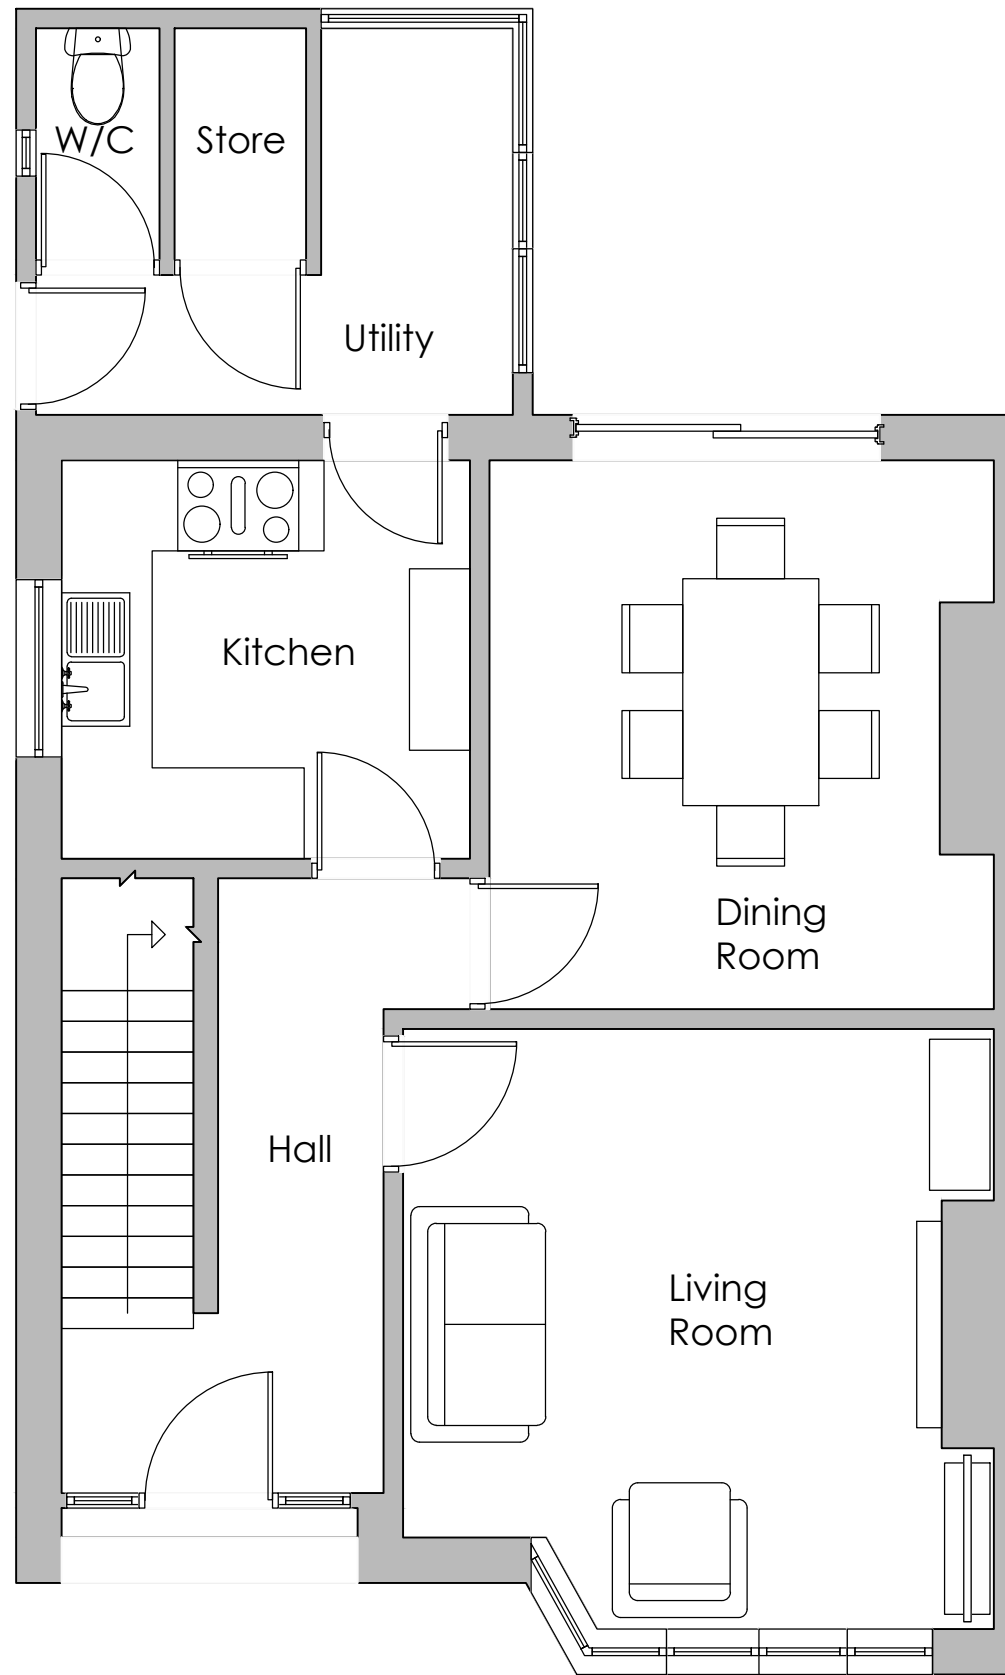

Existing Ground Floor Plan -
Scale 1:50

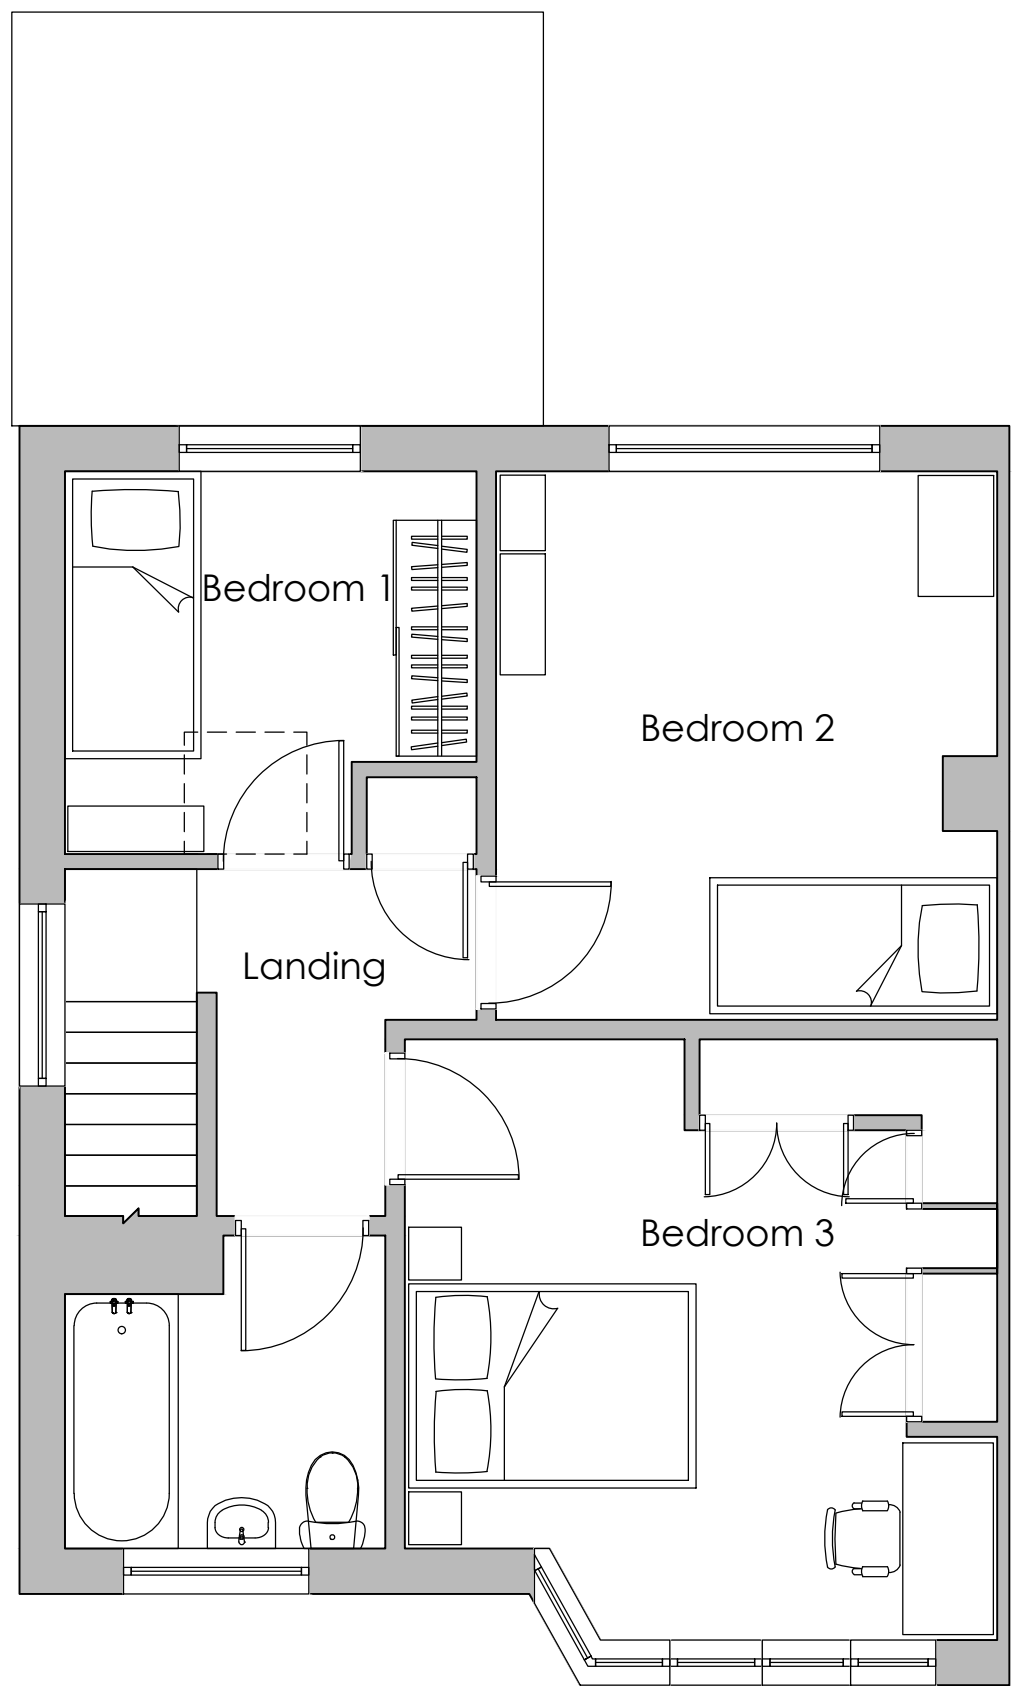

Existing First Floor Plan -
Scale 1:50

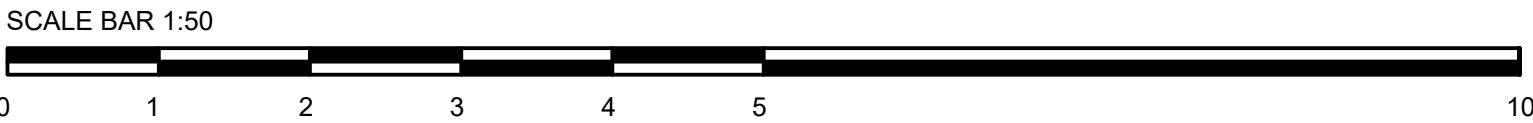

	***	**	** **	****
REV: DESCRIPTION:		BY: DATE:		
STATUS:				
PLANNING				
DESIGNER:				
		2 MILLENNIUM COURT, BUNTSFORD PARK ROAD, BROMSGROVE, B60 3DX		
		T: 01527 222080 E: harvey@habdesigns.co.uk		
CLIENT:				
Amy Van Kesteren				
PROJECT:				
26 Uplands Croft, Werrington, ST9 0LF				
TITLE:				
Existing Building				
SCALE AT A1: 1:50	DATE: 23.03.26 JJ	DRAWN: HH	CHECKED: HH	
PROJECT NO.: 26 010	DRAWING NO.: 01	REVISION: *		