


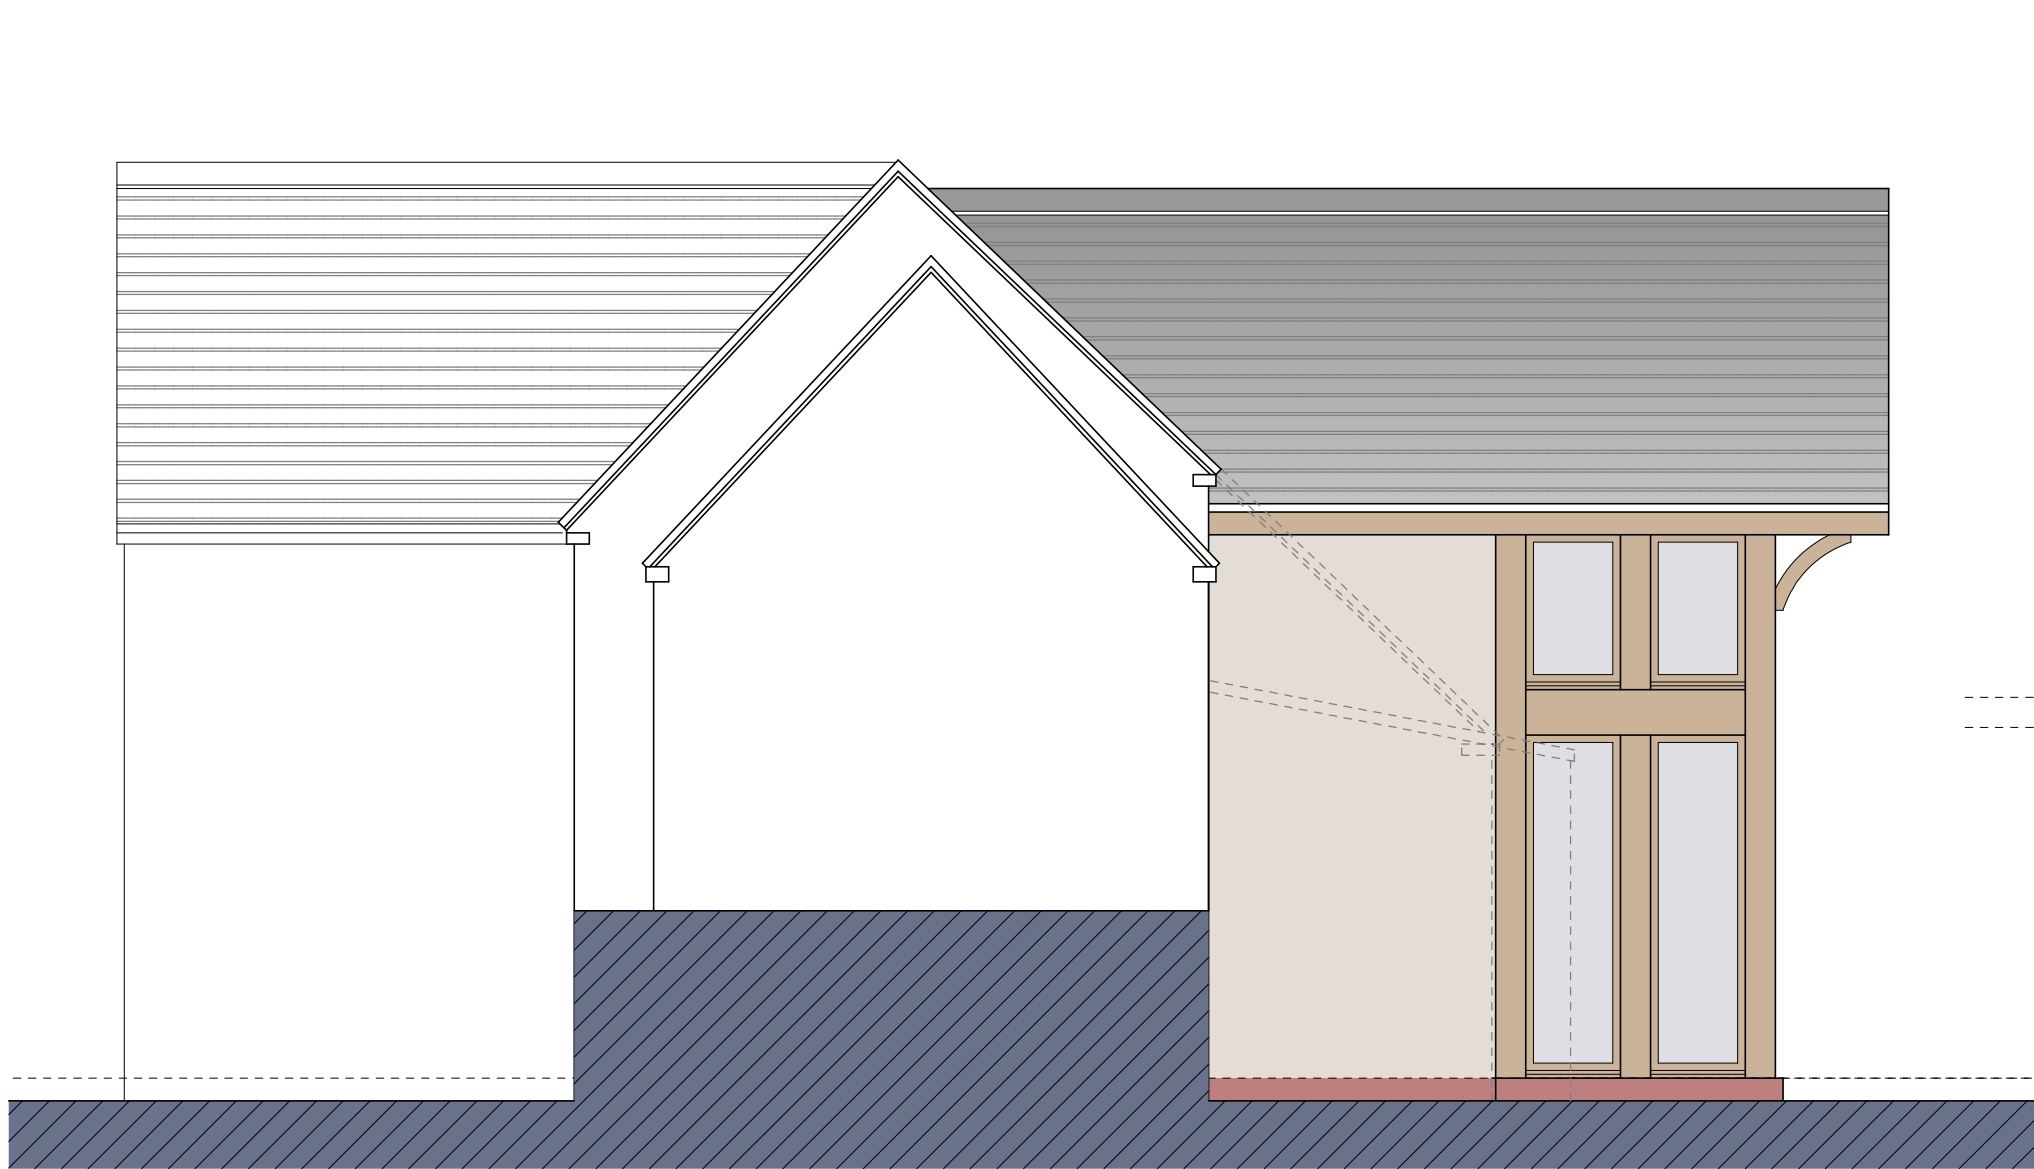

West Elevation

PROPOSED



South Elevation

PROPOSED



North Elevation

PROPOSED



East Elevation

PROPOSED

General Notes

1. This drawing is subject to Copyright & must not be copied or reproduced without consent.
2. FOR CONSTRUCTION TO NOT SCALE. Figured dimensions only are to be taken from this drawing.
3. All contractors must visit the site and be responsible for taking and checking all dimensions relative to their work prior to the commencement on site. Any errors are to be reported to inc architects Ltd.
4. This Drawing should be read in conjunction with all relevant Engineers & Specialist's drawings and specifications.
5. All new works to be carried out are to comply with the latest editions of the building regulations and all subsequent amendments.
6. All materials are to be fixed in strict accordance with the manufacturers written instructions and recommendations and the relevant British standards and code of practice.
7. The contractor shall check all dimensions, pitches and site surroundings prior to commencing work.
8. All dimensions are in millimetres unless otherwise stated.
9. All structural information should be as per the Structural Engineers Design and Specification
10. The Contractor shall be responsible for the execution of the works in accordance with the drawings and the specification and for the accuracy of all dimensions and setting out on site.
11. Should there be any conflict between the details indicated on this drawing and those indicated on other drawings the Architect shall be informed PRIOR to construction on site.
12. Until technical approval has been obtained from the relevant Building Control Authority, all drawings issued are Preliminary and NOT for construction. Should the Contractor commence site work prior to such approval being given, it is entirely at their own risk.
13. NB: inc architects Ltd are not appointed as Principal Designer on any works on this project, as described under the Construction (Design and Management) and The Building Regulations 2010 (Building Regulations) as amended by The Building Regulations etc. (amended (England) Regulations 2023.

Rev Date By Detail



59 Piccadilly, Piccadilly, Hanley, Stoke-on-Trent, ST1 1HR
www.incarchitects.co.uk

RIBA #
Chartered Practice

Client

Ms. Nicole Dempster

Project

Humble Bee Bank, Alton, Red Road,
Staffordshire ST10 4BT
Alterations and Extensions

Drawing status

Preliminary

Drawing title

Elevations - Proposed Conditions

Drawing number

26 021 - INC - DR

2002 Revision A

Scale(s)

1:50 @A1

Date

April 2026

Drawn

DB

Checked

DB

