


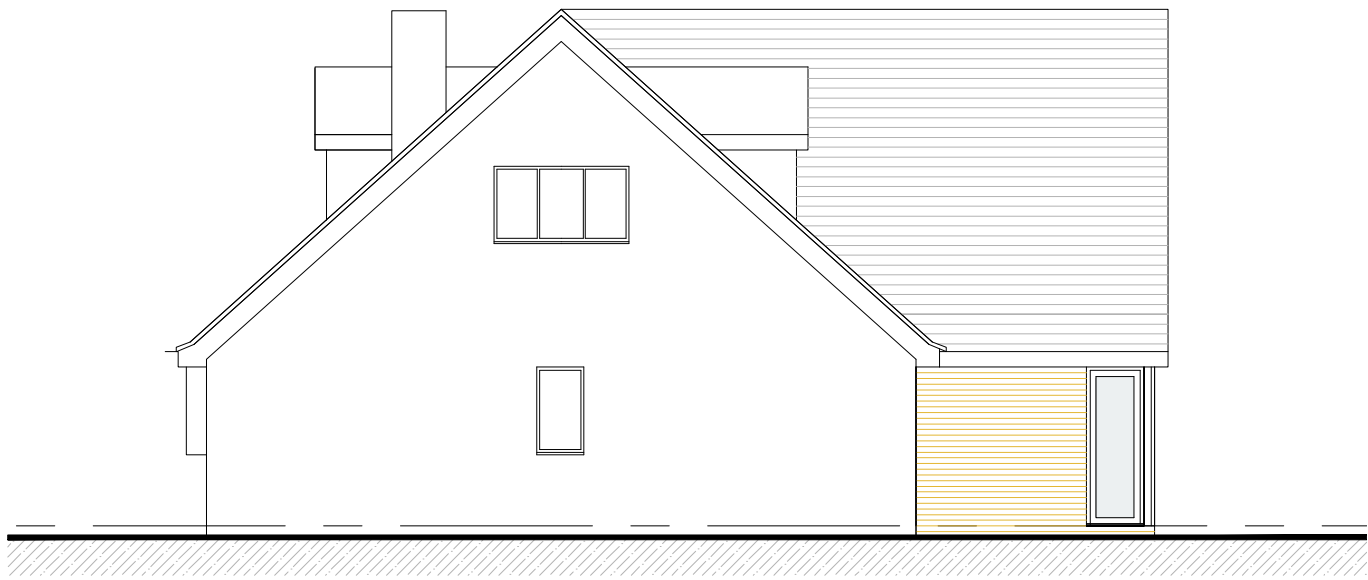

South West Elevation Scale 1:100




North West Elevation Scale 1:100




North East Elevation Scale 1:100




South East Elevation Scale 1:100

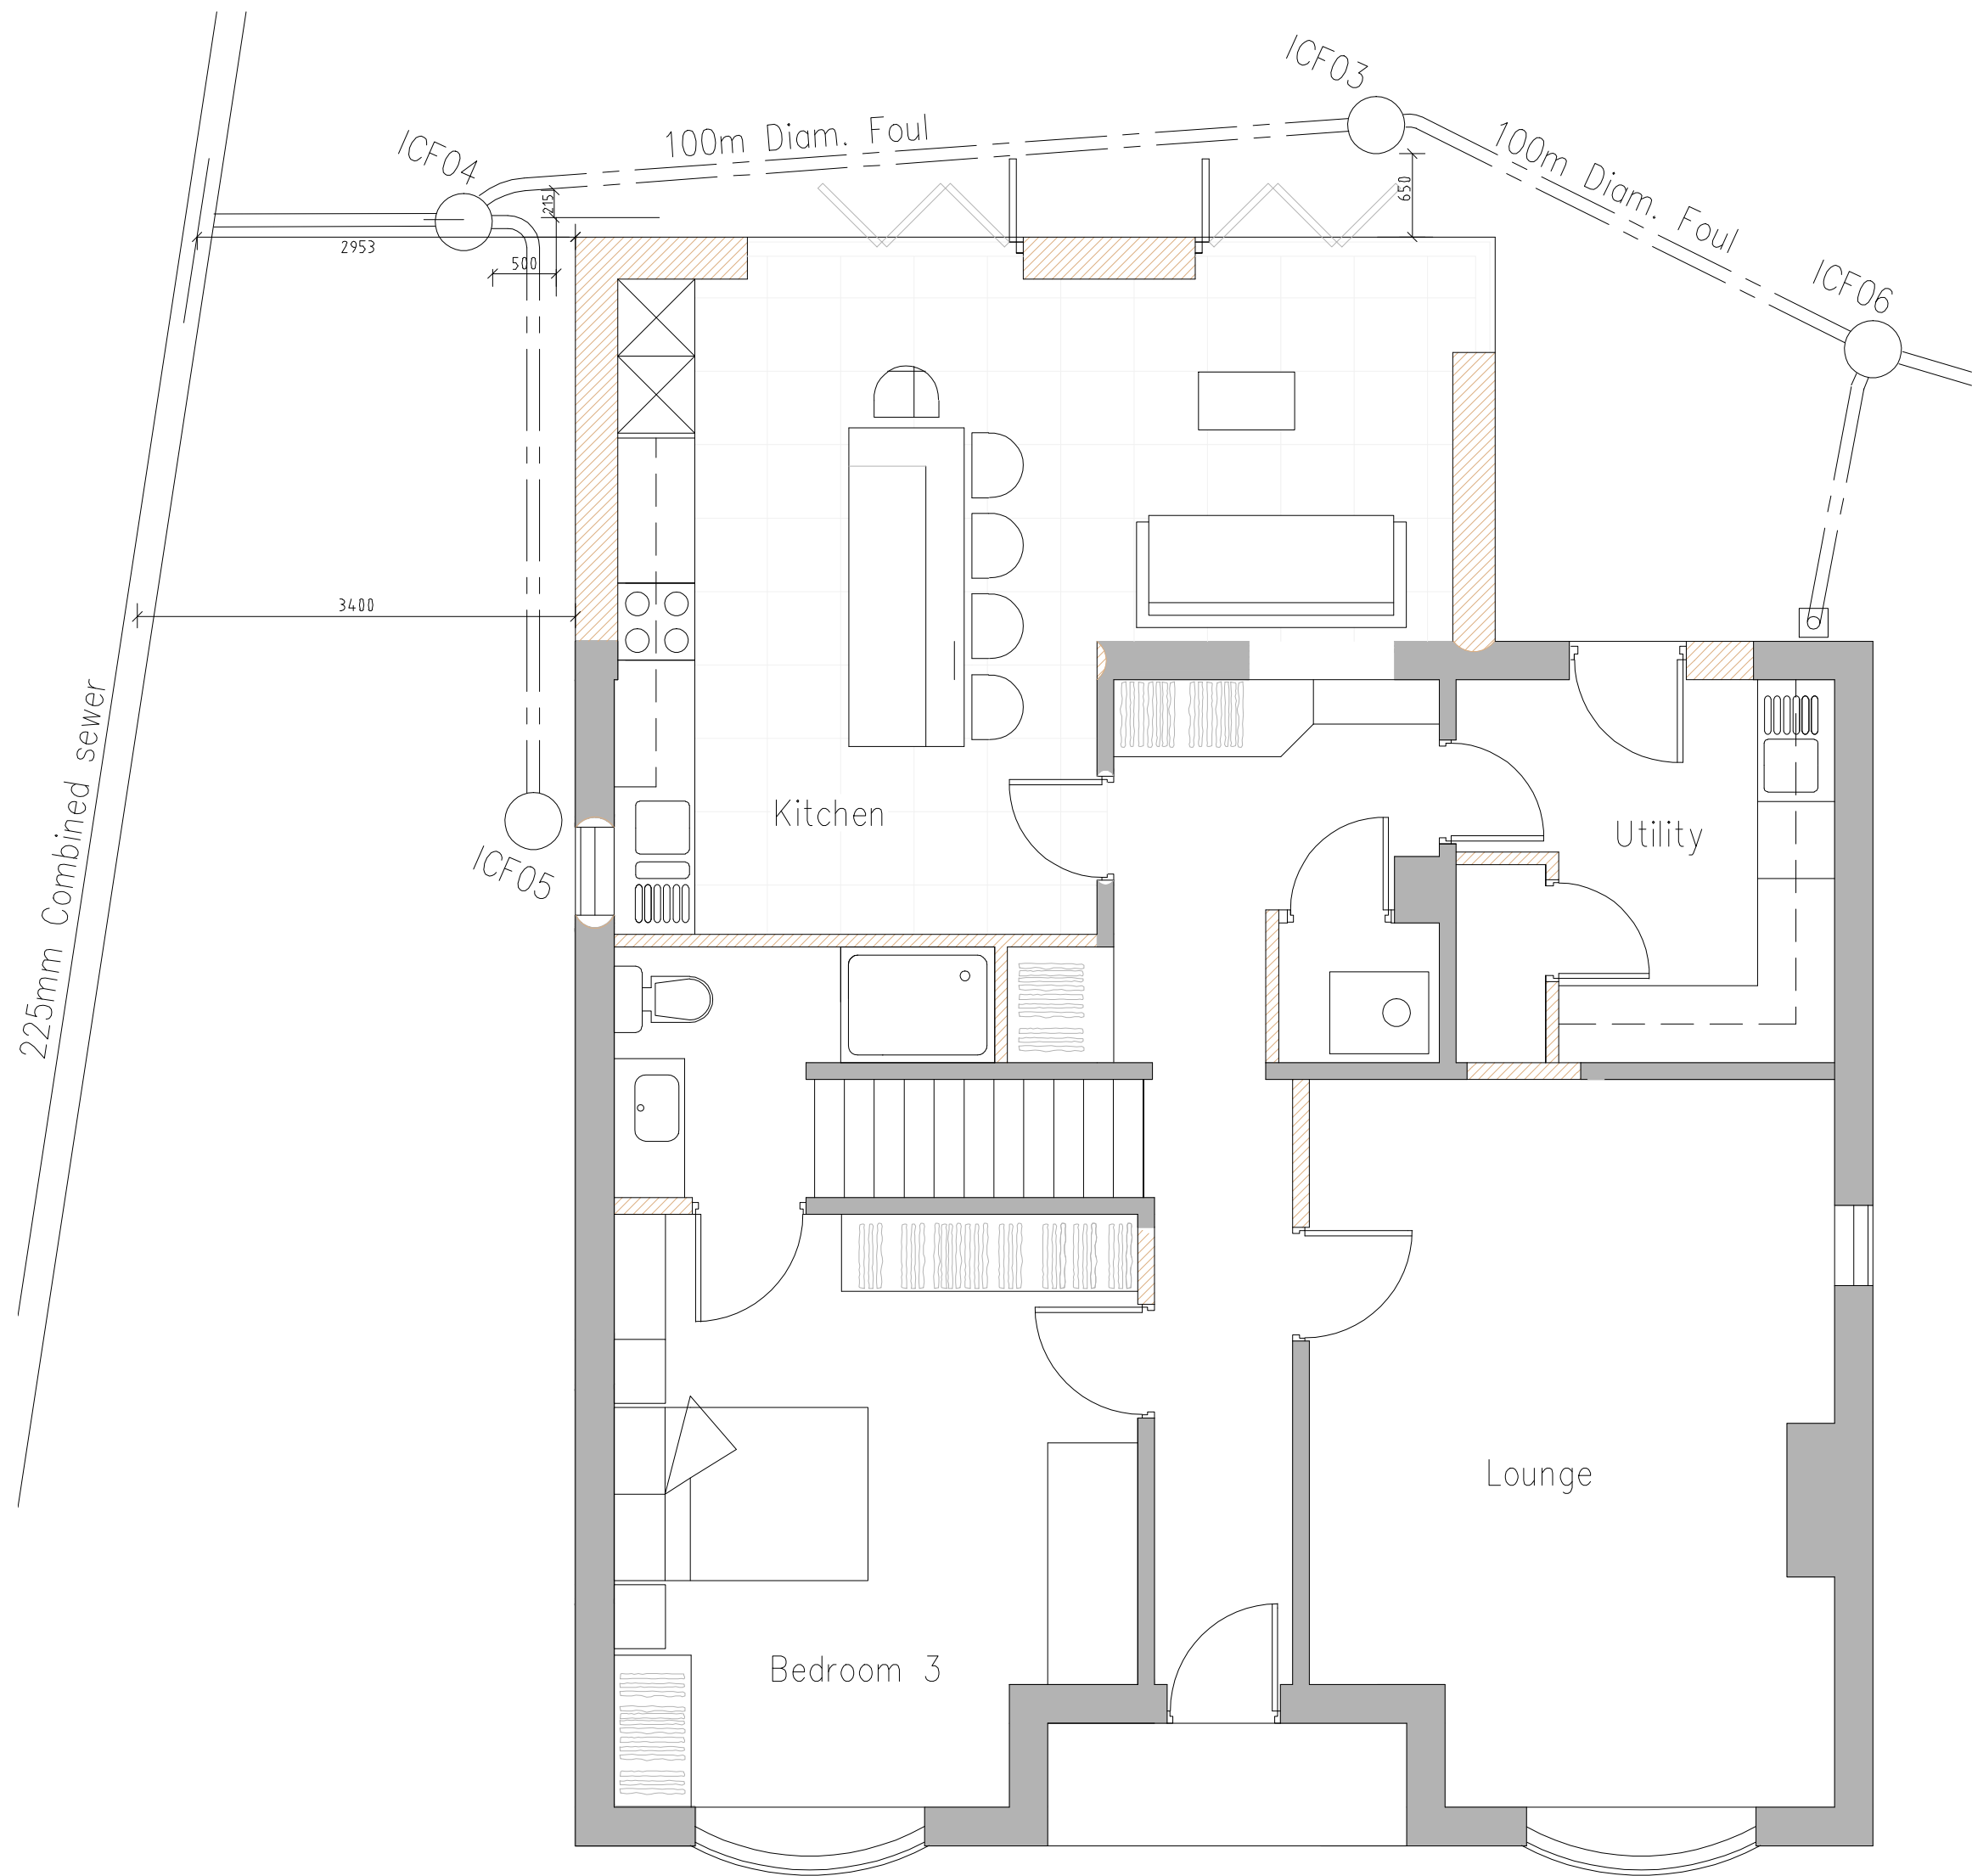


Ground Floor Scale 1:50

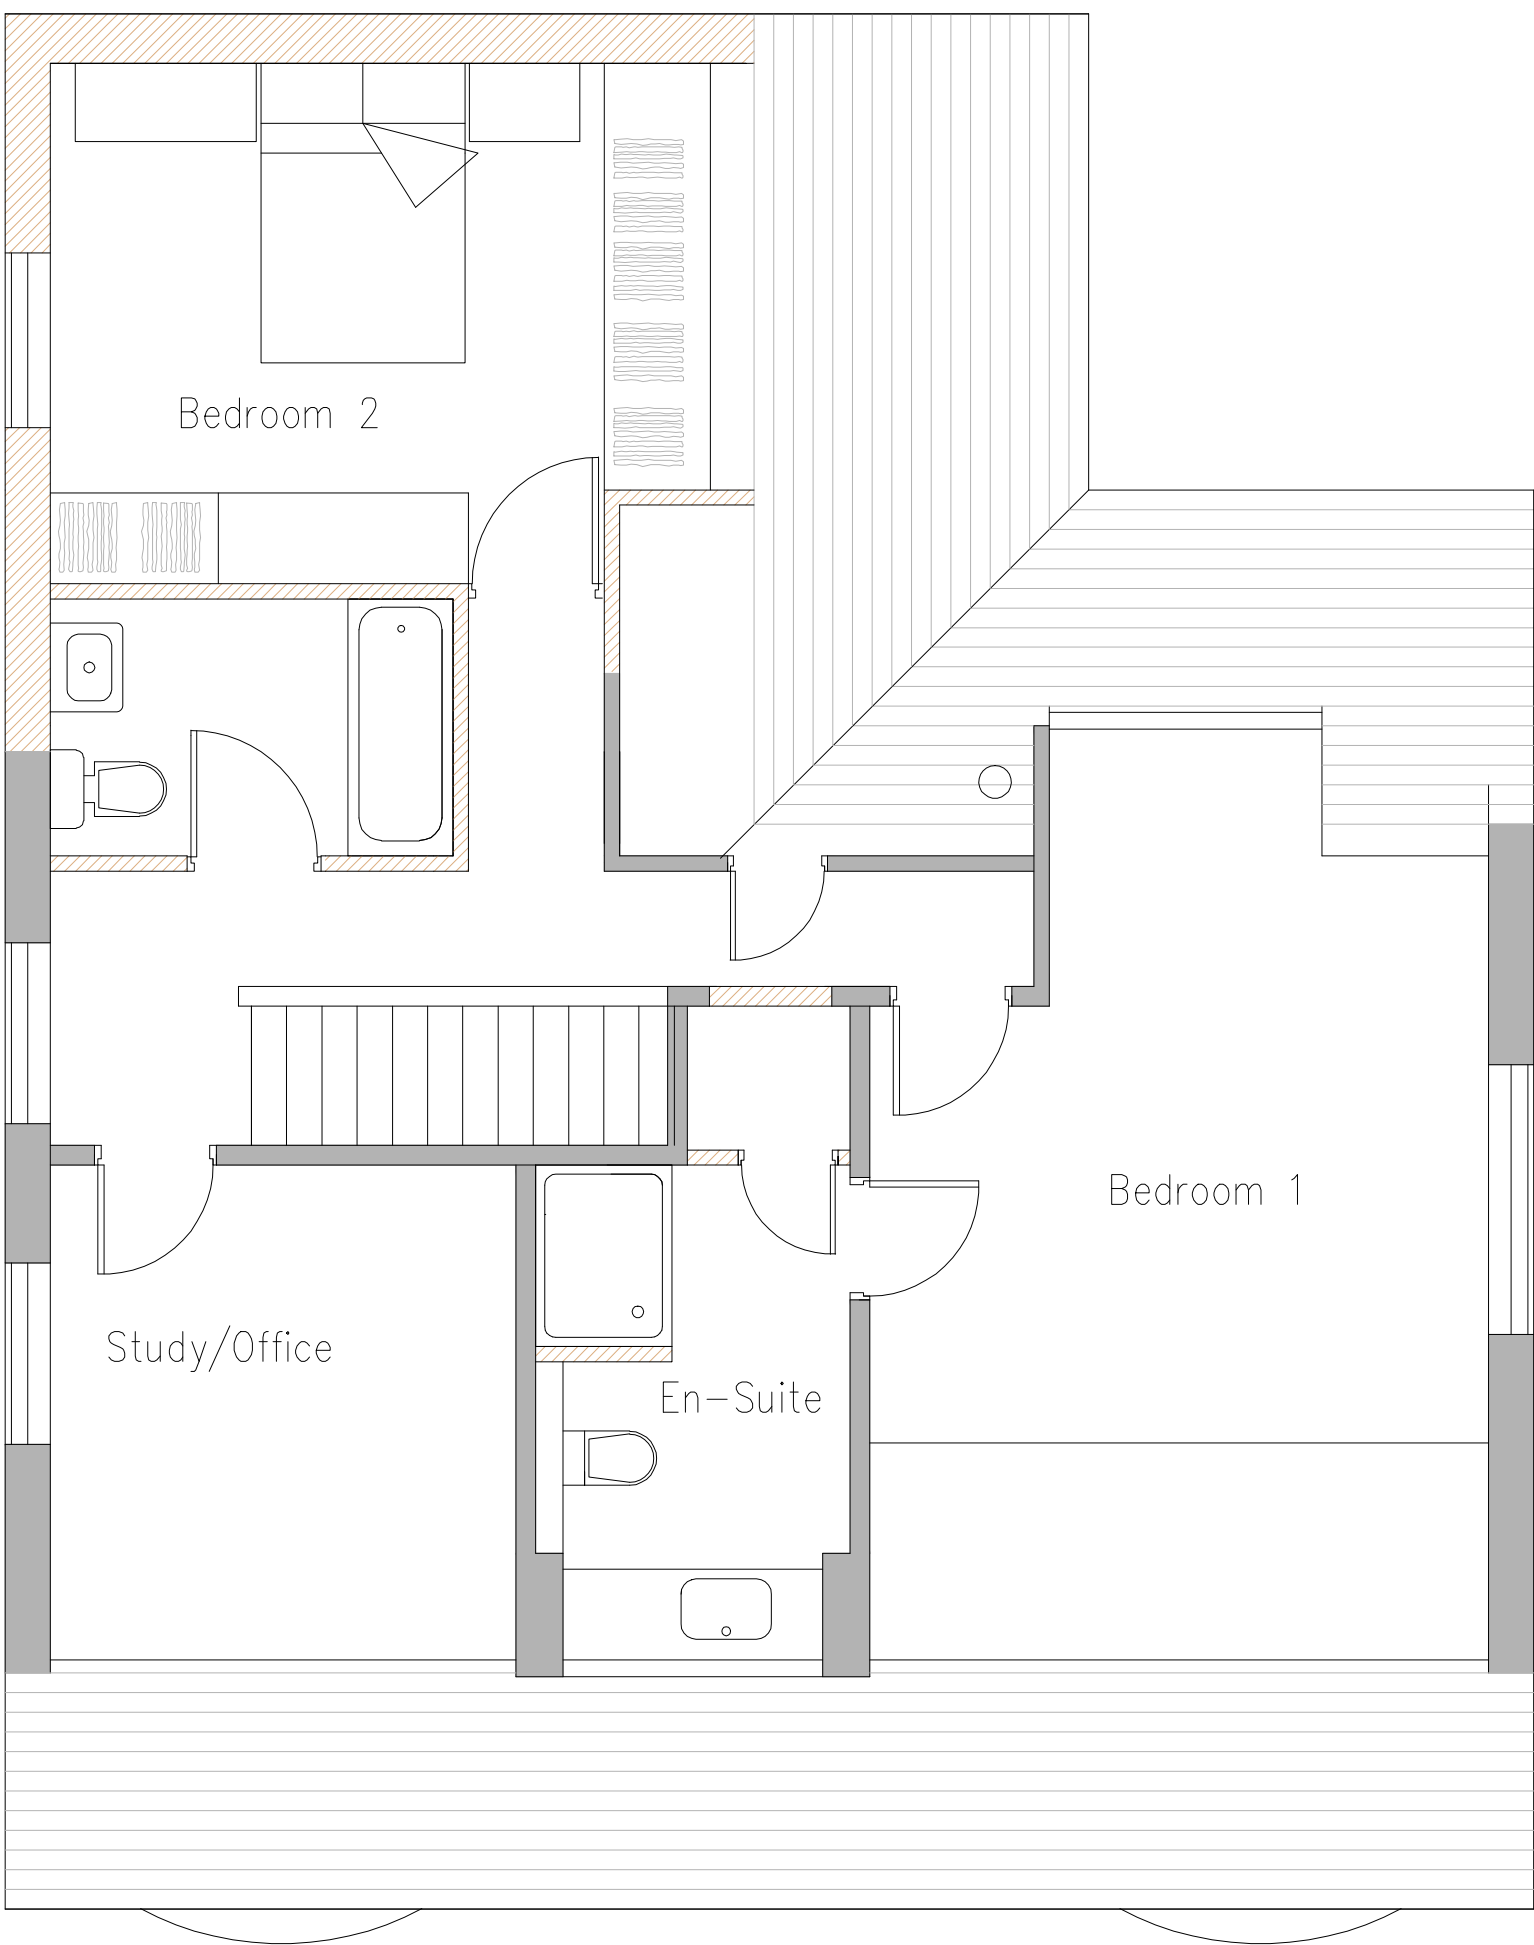

First Floor Scale 1:50

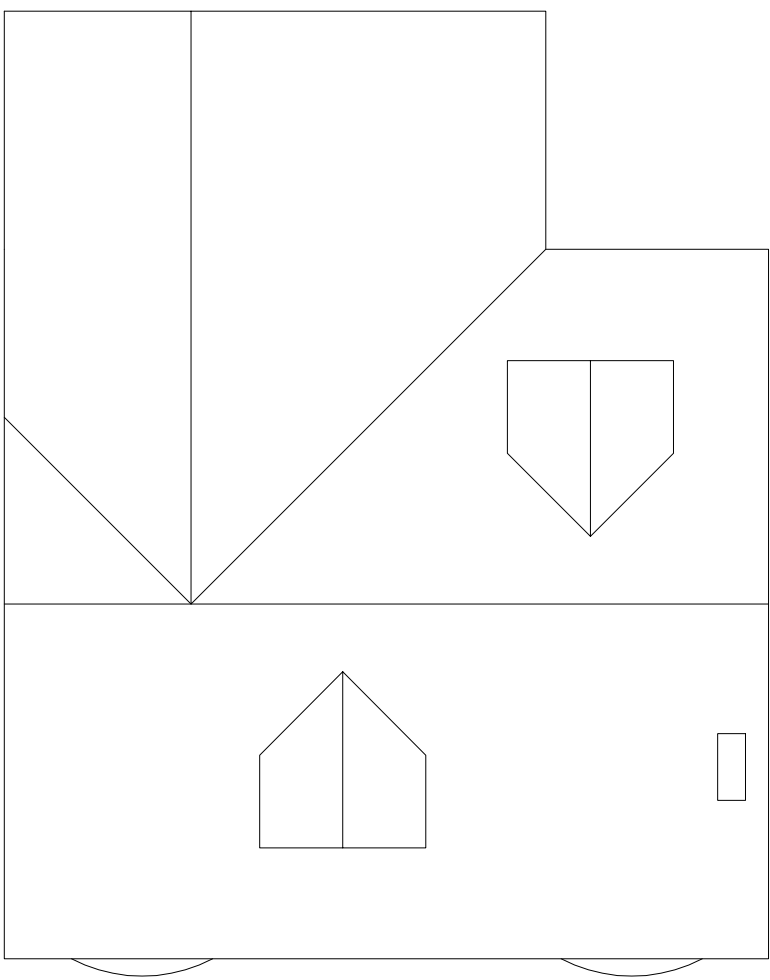

Roof Plan Scale 1:100

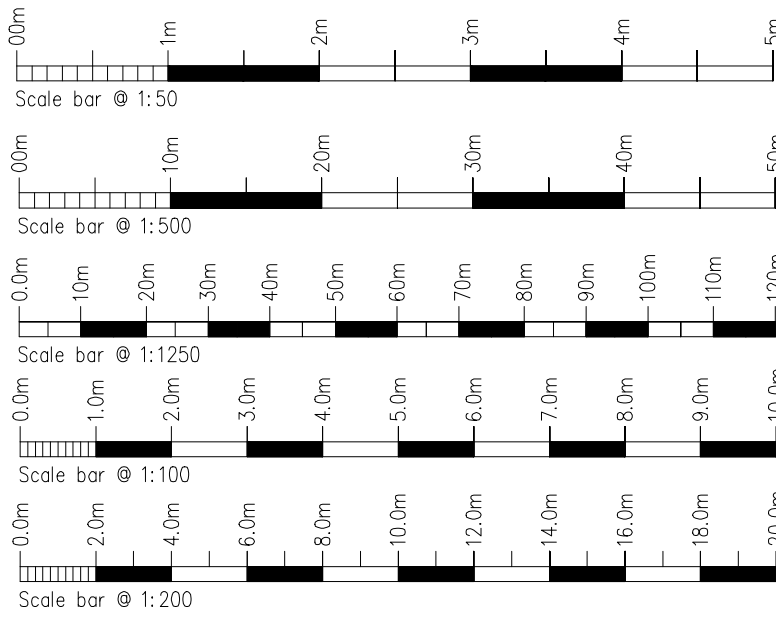

Rev.	Drawn	Comments.	Date

MAC
ARCHITECTURAL DESIGN LTD
Moorland House, 123 Moorland Road, Burslem, ST8 1JD.
T:01782 503302 E:admin@mac-arch.co.uk

Client:
Mr K Robinson.

Project:
Proposed Alterations & Extensions
at Hillcrest Church Lane.
Biddulph Moor.
Staffordshire ST8 7HU.

Title:
Plans & Elevations.

Status:
Planning.

Size A1: Date: March 2026 Drawing Ref: 1789-04