




1 EXISTING GROUND FLOOR PLAN
1:50

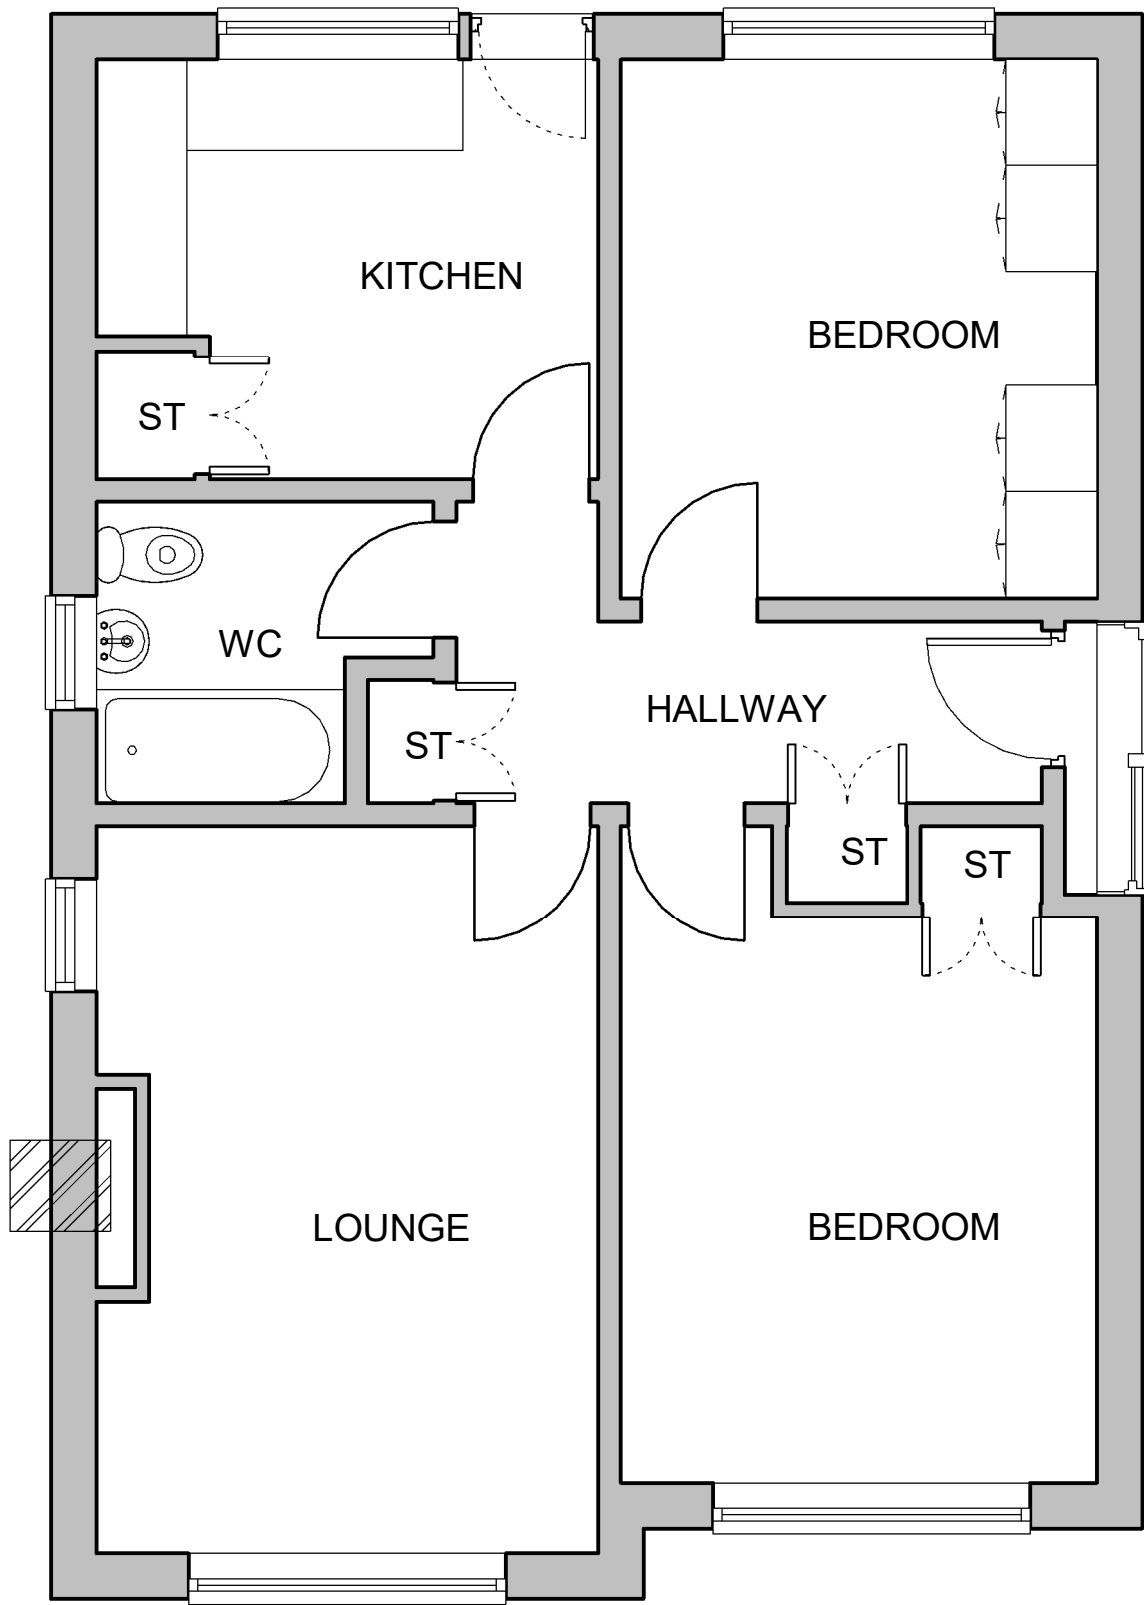


2 EXISTING LOFT PLAN
1:50

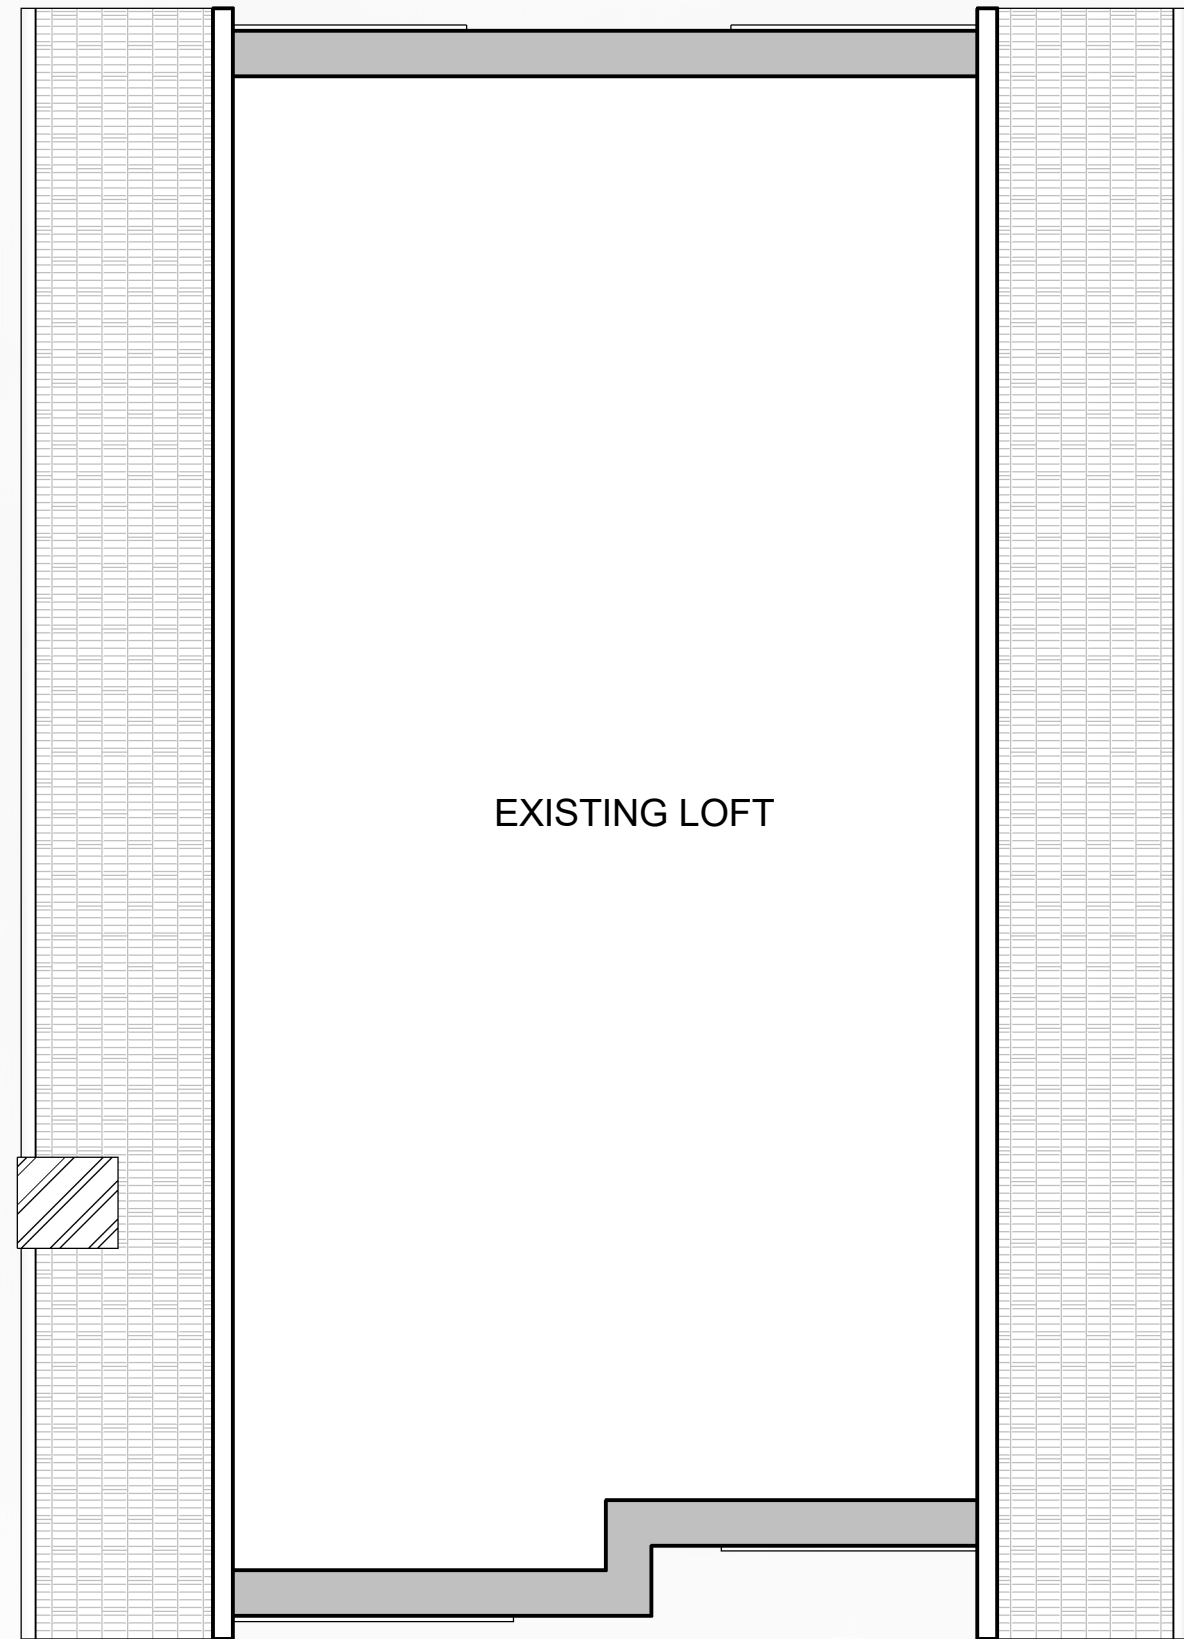


3 EXISTING ROOF PLAN
1:50

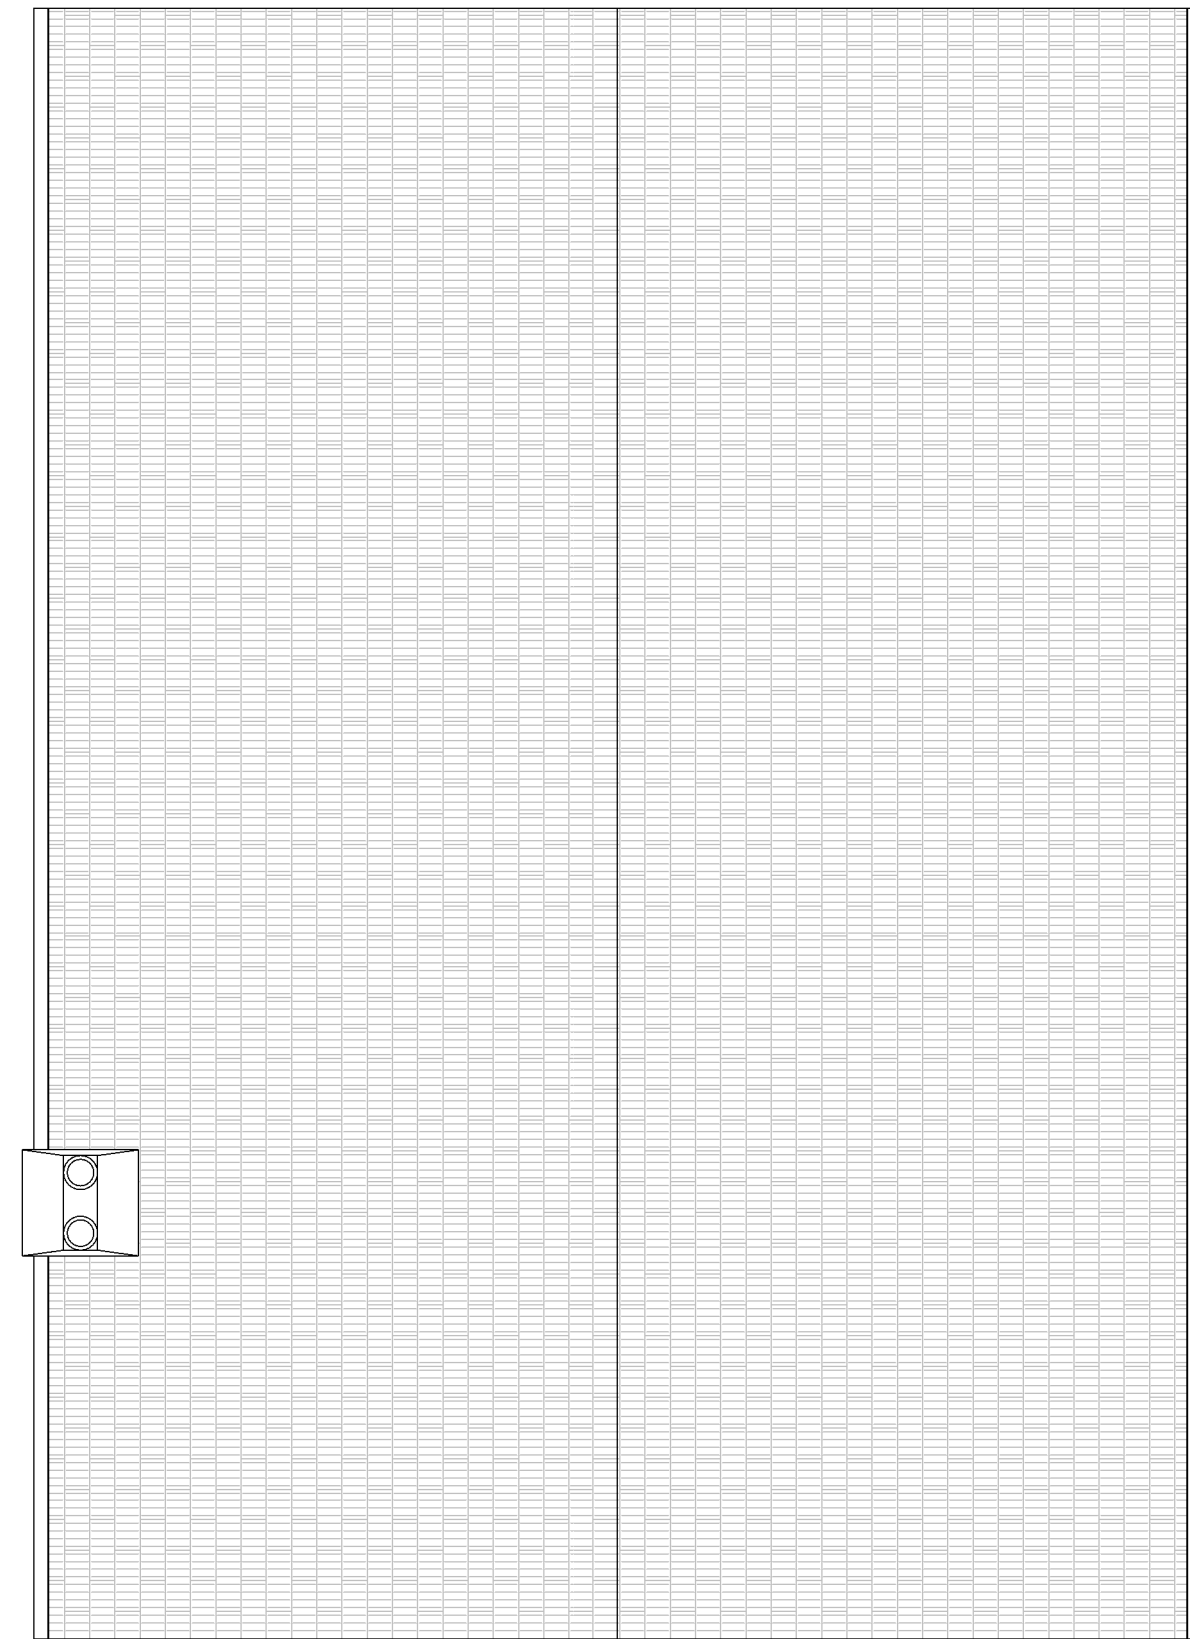



4 PROPOSED GROUND FLOOR PLAN
1:50

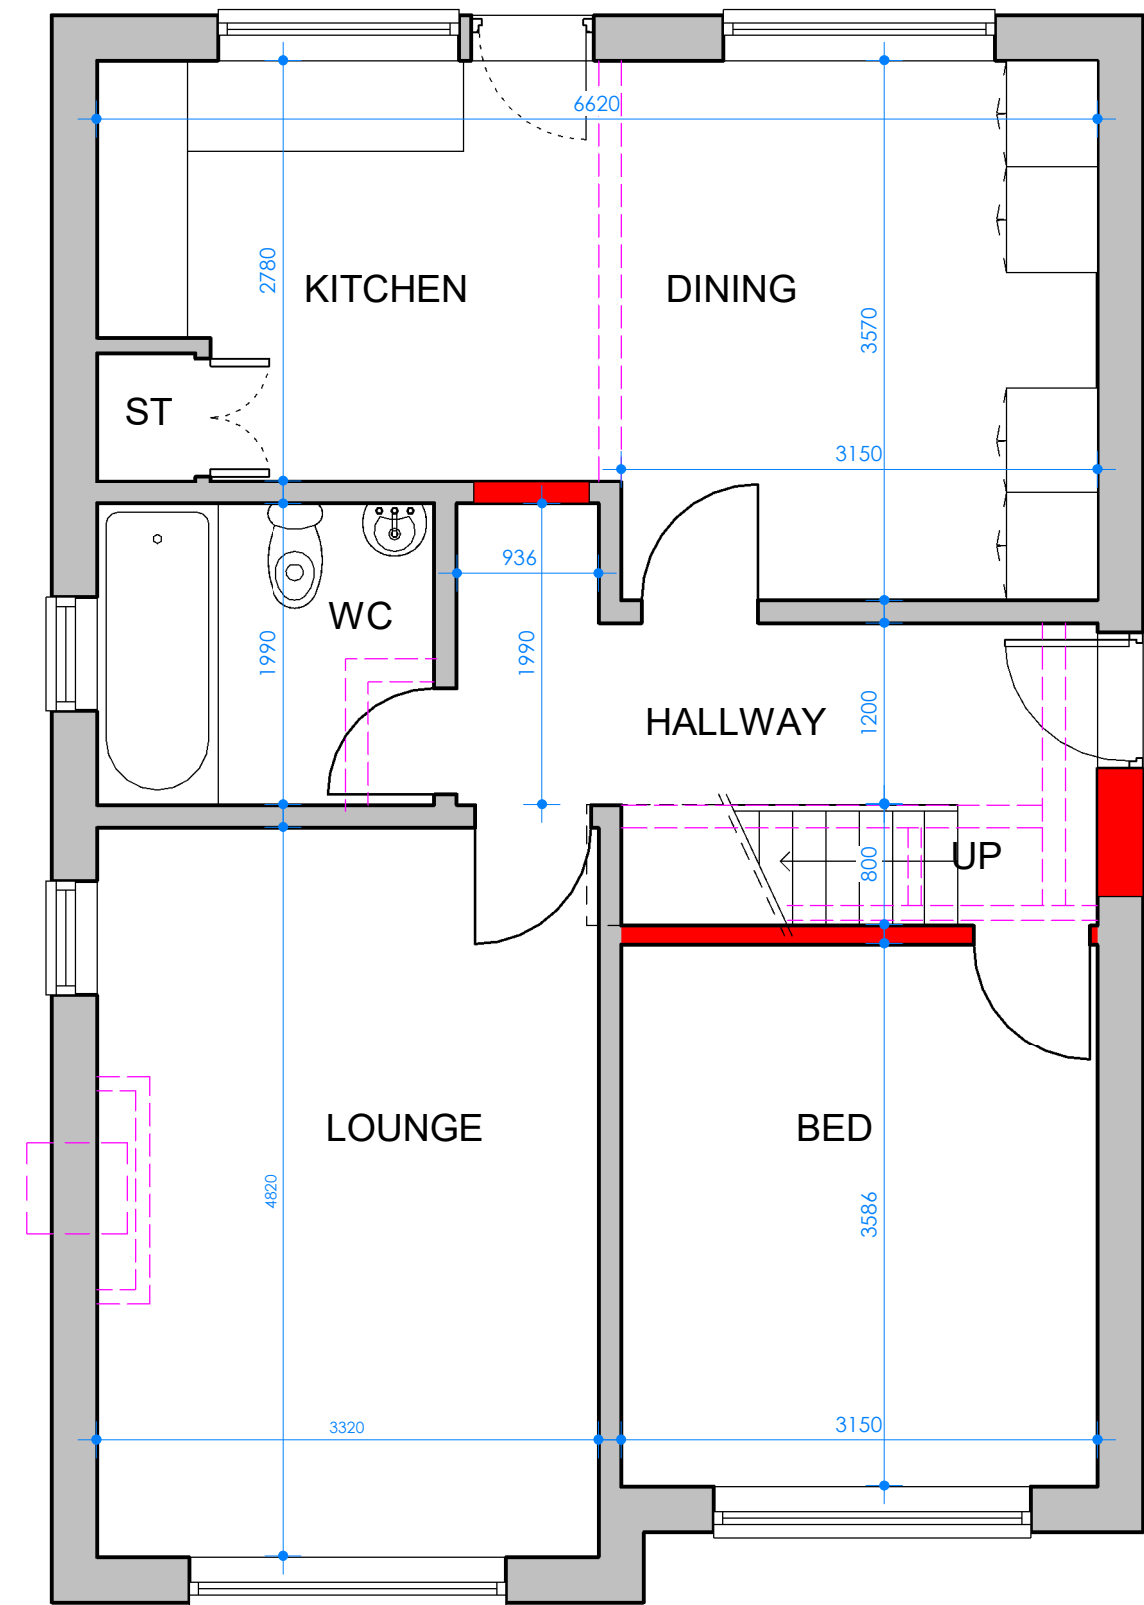

5 PROPOSED LOFT PLAN
1:50

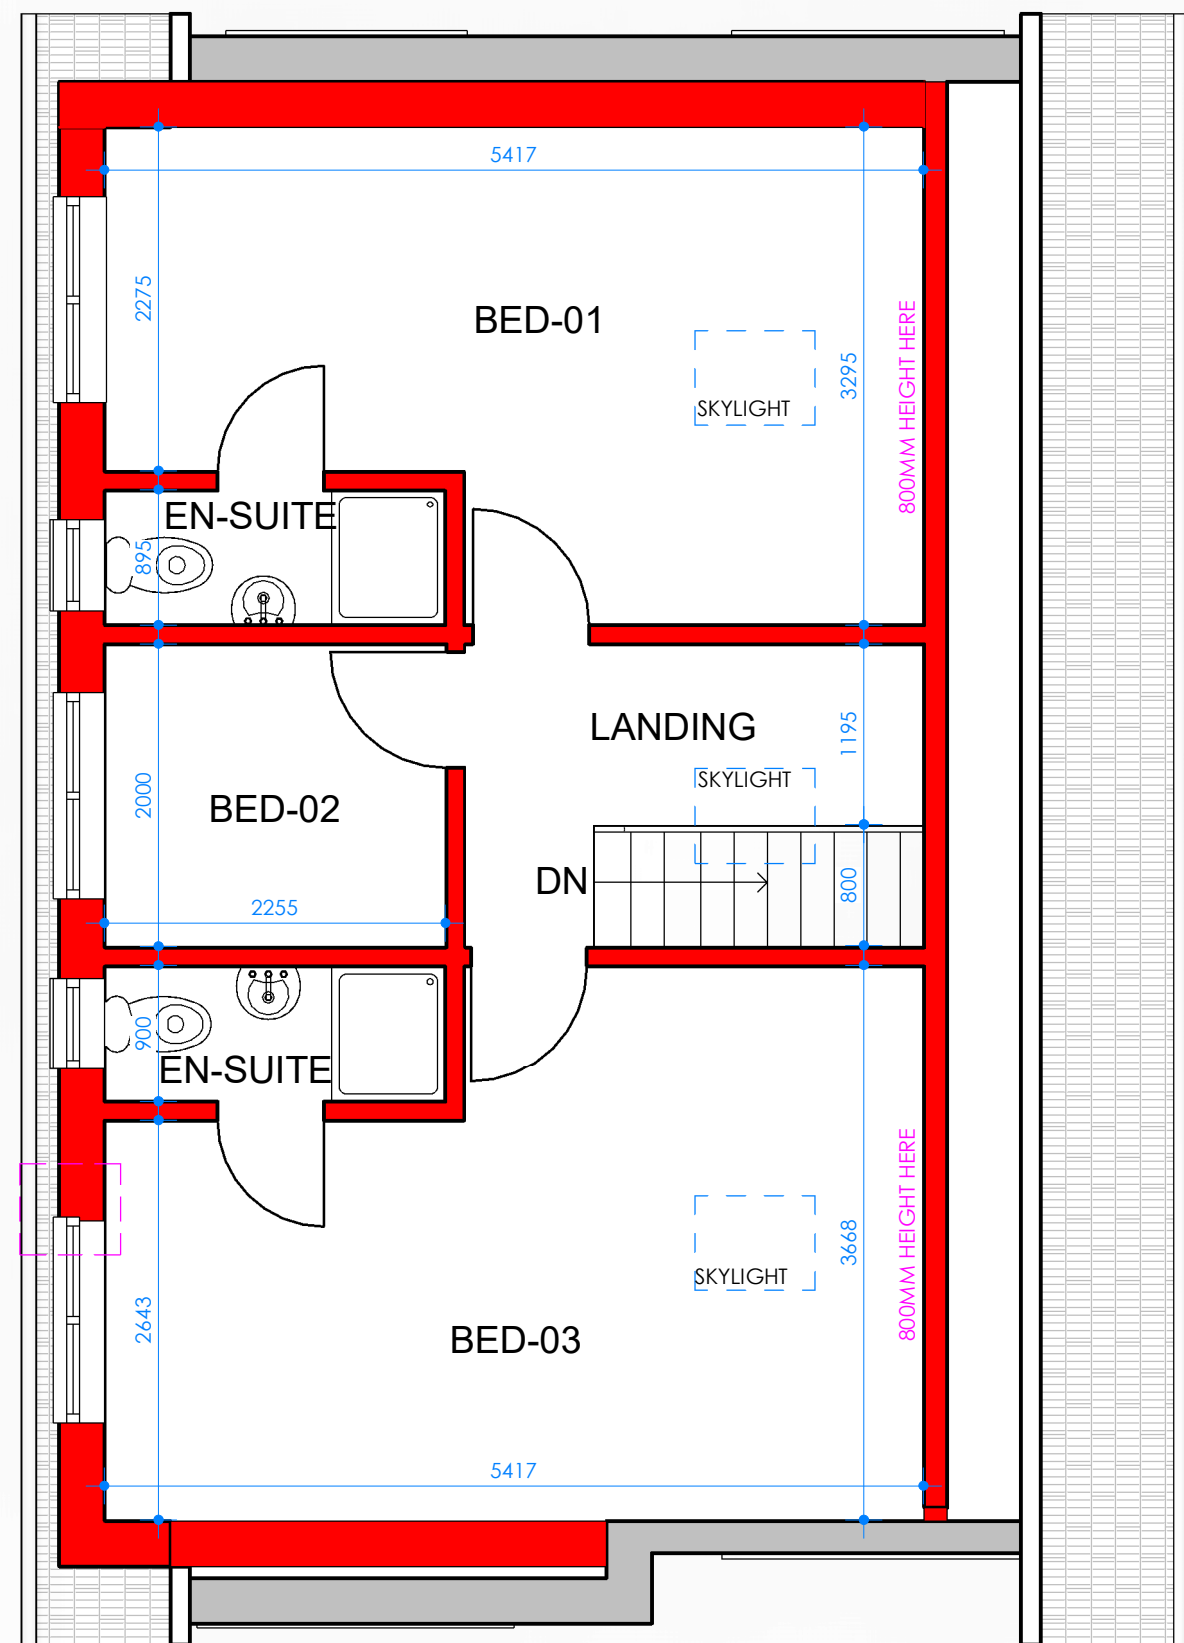

6 PROPOSED ROOF PLAN
1:50

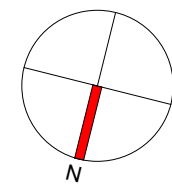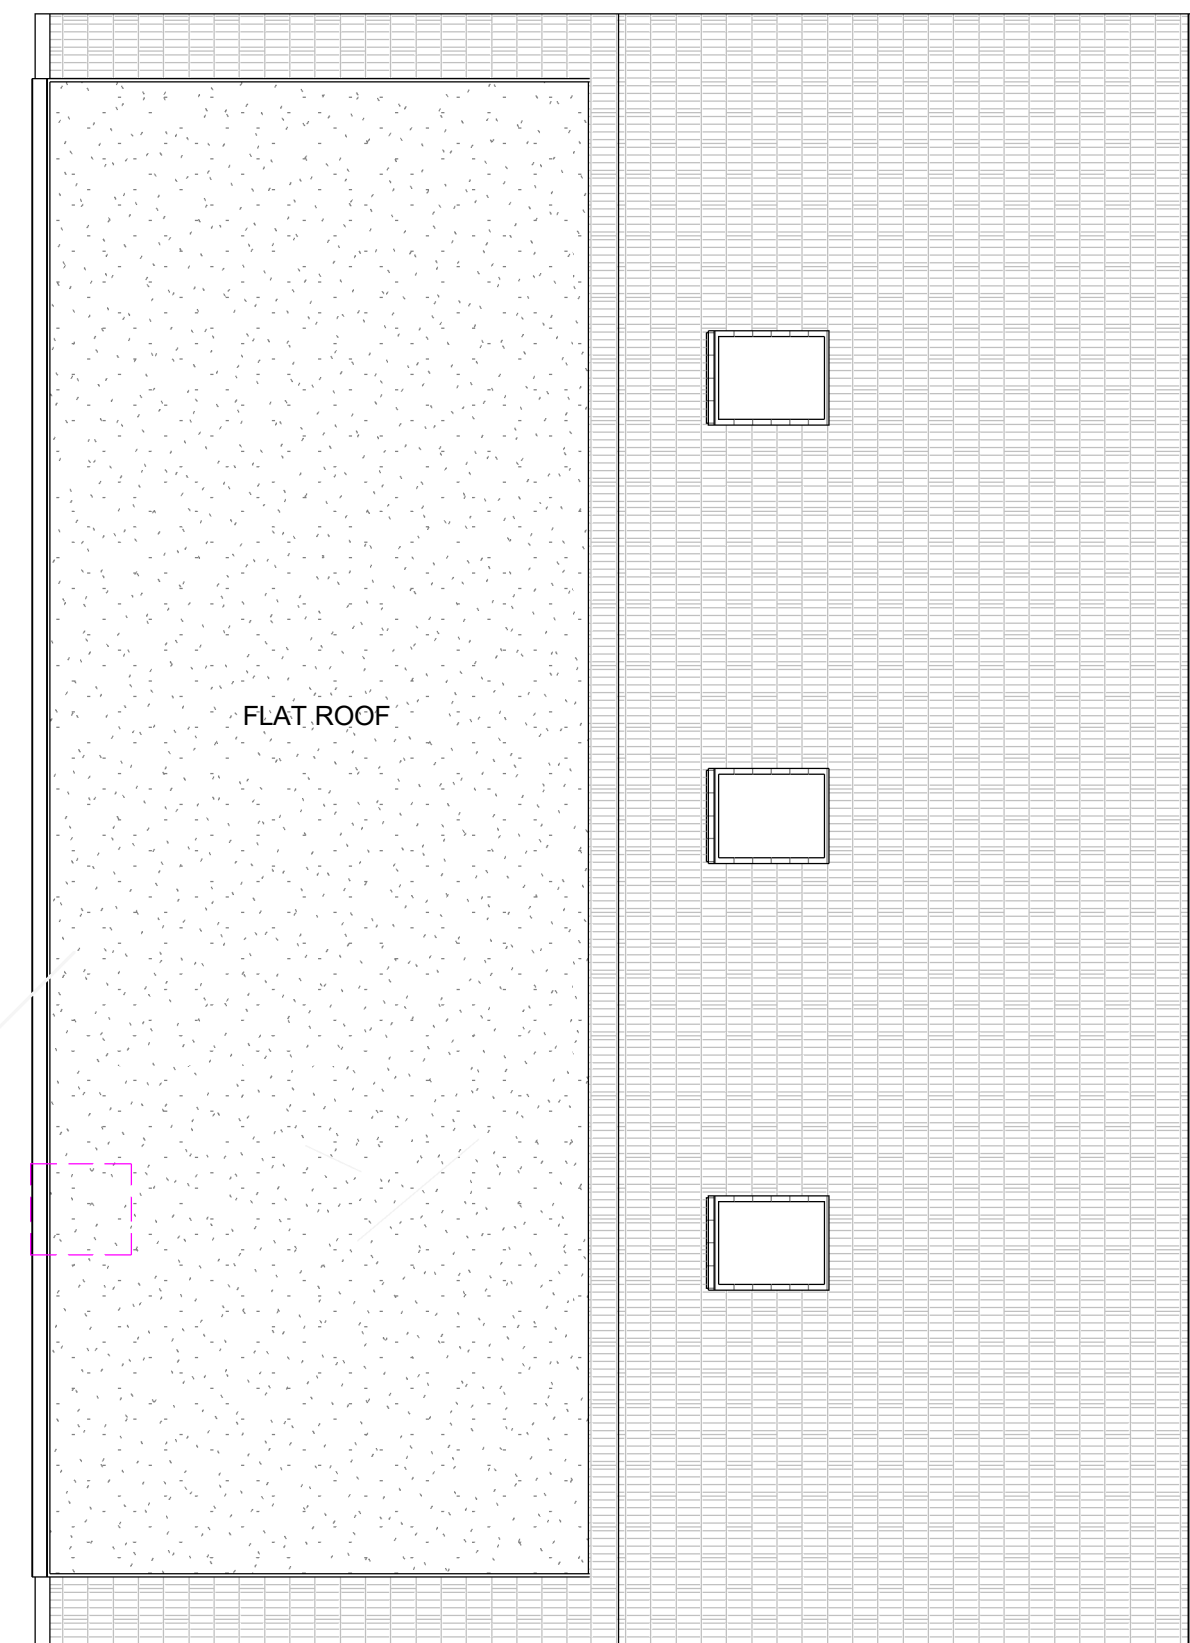

Notes:

This drawing is copyright (C). The reproduction of this drawing is expressly prohibited.

Dimensions and conditions shall be verified on site. Any discrepancies between this drawing and the site conditions shall be raised prior to placing orders or construction. Contractor to check and verify all dimensions before commencing any work.


All work to comply with building regulations and all statutory authorities requirements.

All internal fittings and finishes to be confirmed by the builder in conjunction with clients requirements.

It is the contractors responsibility to ascertain the location of all services prior to the commencement of works.

All structural works to be confirmed by a structural engineer.

Scale bar:

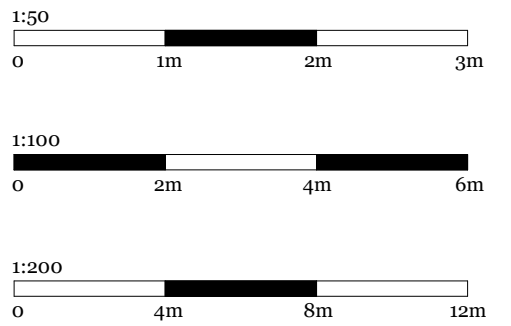

Key:

A	For Comments		13-04-26
REV	DESCRIPTION	BY	DATE
STATUS: Final Drawings			

JULIAN FARMER
ADDRESS : The Glen Waverly Street Worcester
Worestershire, WR53DH.
TEL : [REDACTED]

CLIENT:
[REDACTED]

PROJECT:
PROPOSED LOFT CONVERSION WITH LEFT SIDE DORMER

SITE: 1 Kingston Place, Biddulph, ST8 7EL.			
TITLE: EXISTING AND PROPOSED FLOOR PLANS			
SCALE AT A1: 1 : 50	DATE: 06-11-25	DRAWN: F.K	CHECKED: J.F
PROJECT NO: 58-FK1	DRAWING NO: EX-PR-FP-01	REVISION: A	

