




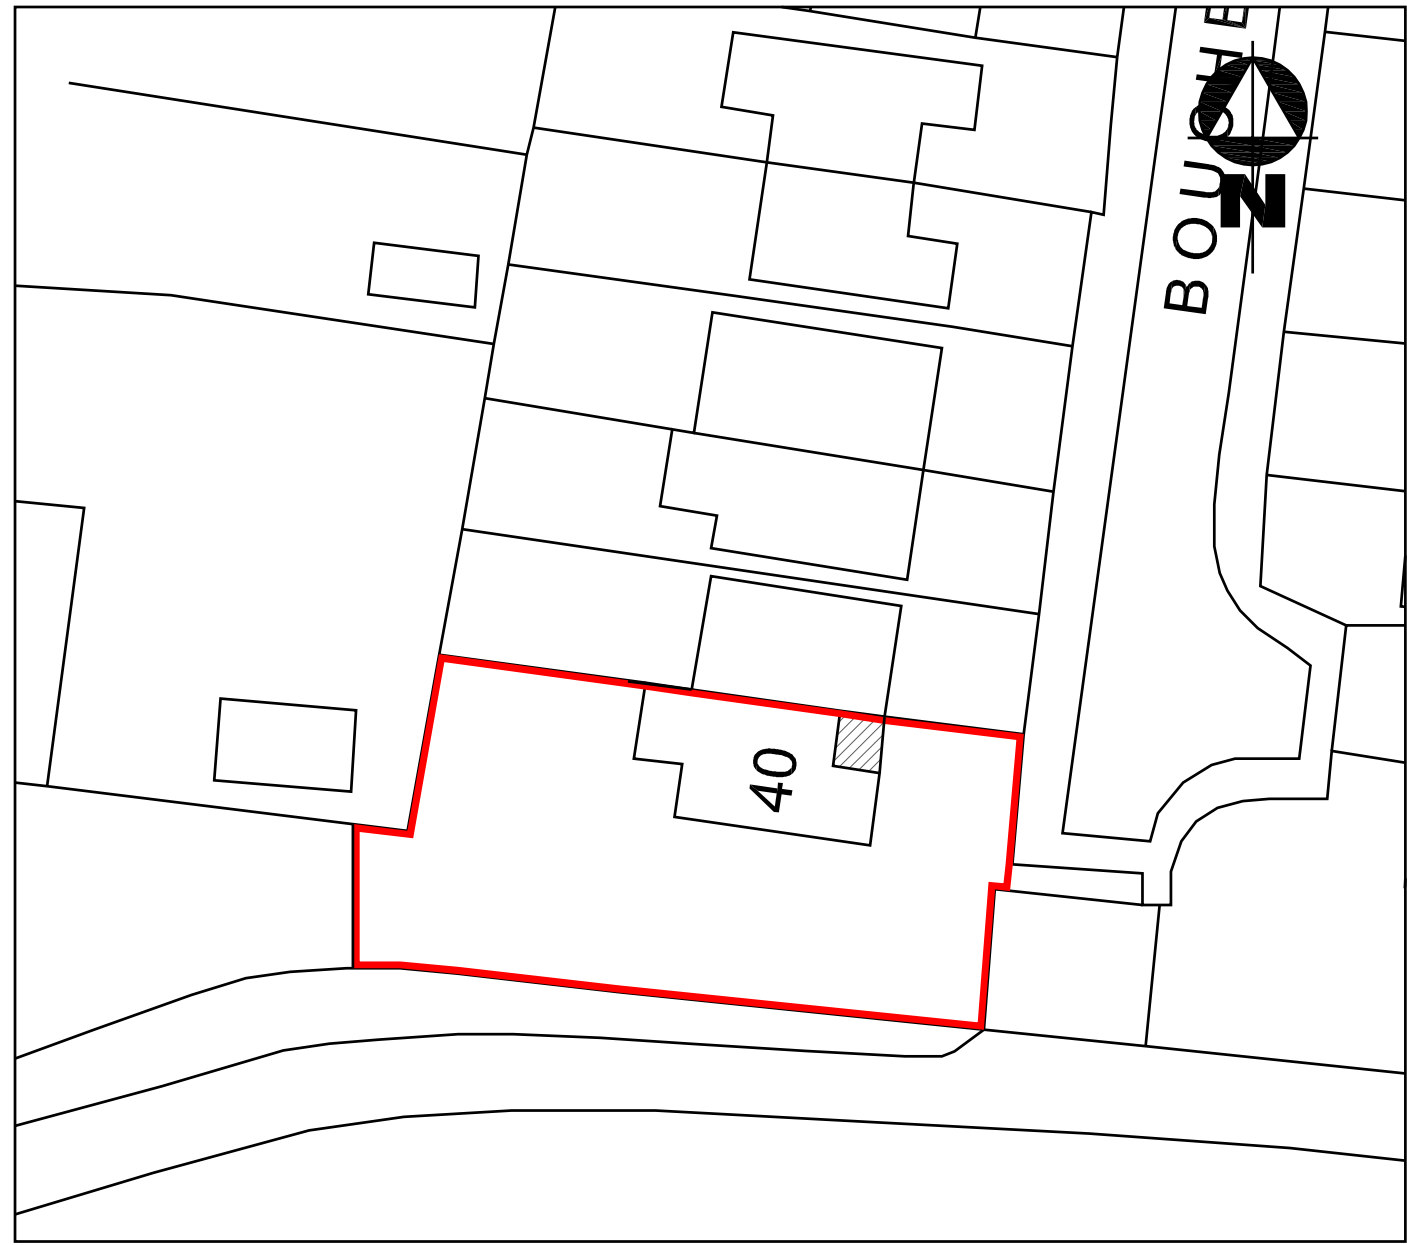


Site Plan (scale 1:500)

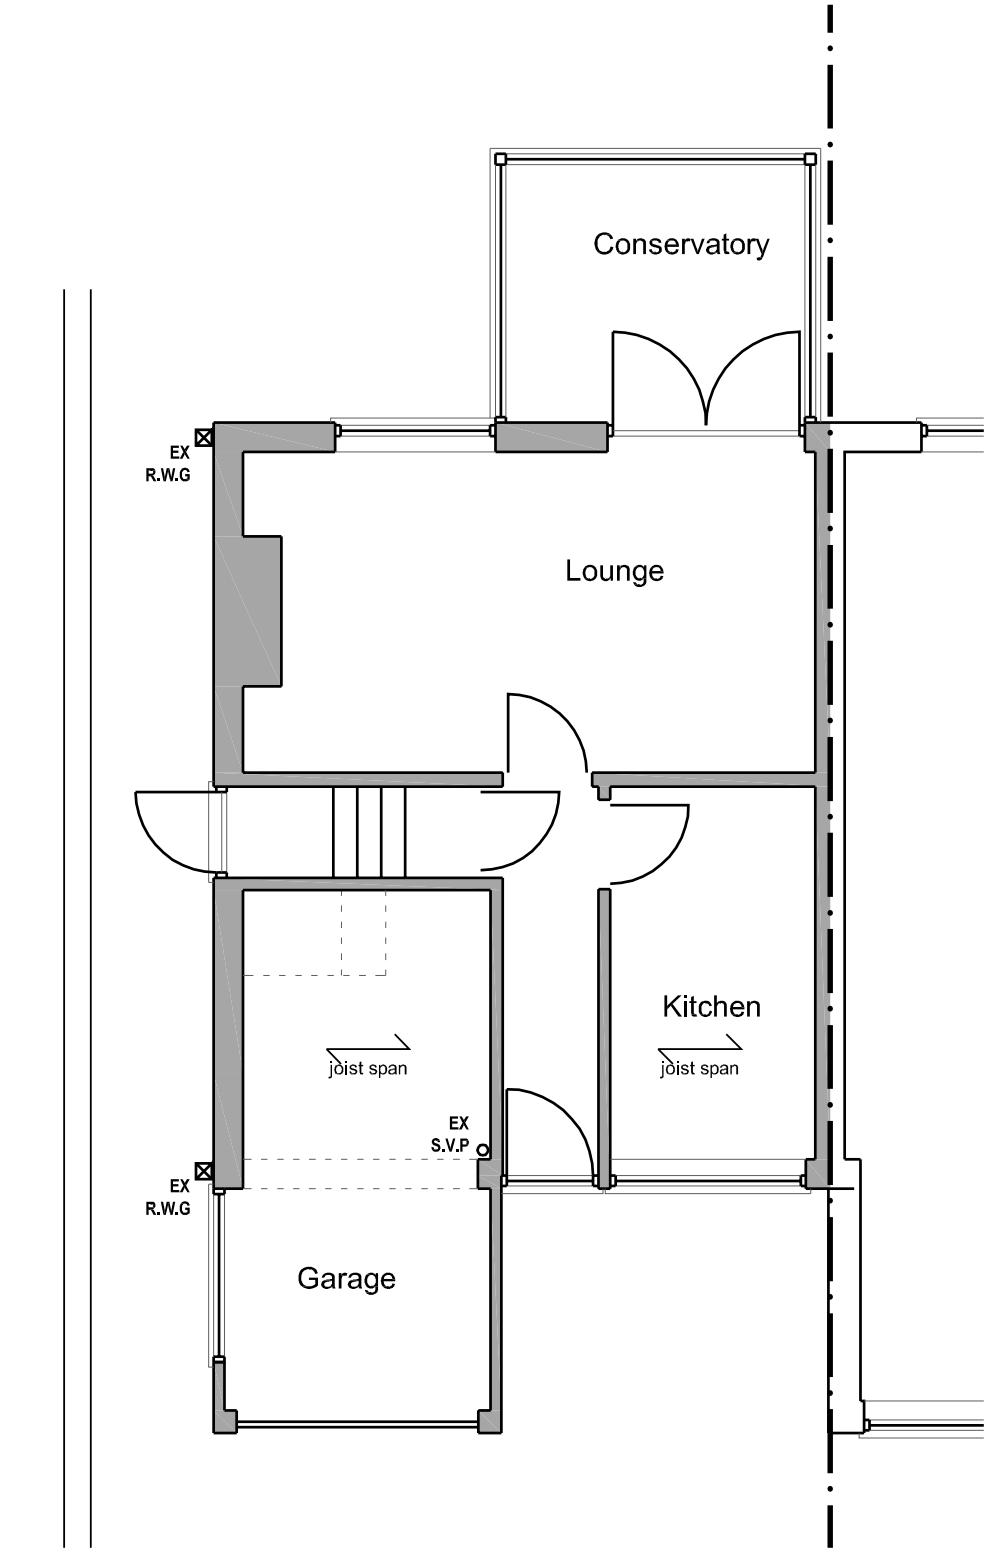


Ext Ground Floor Plan
scale 1:100

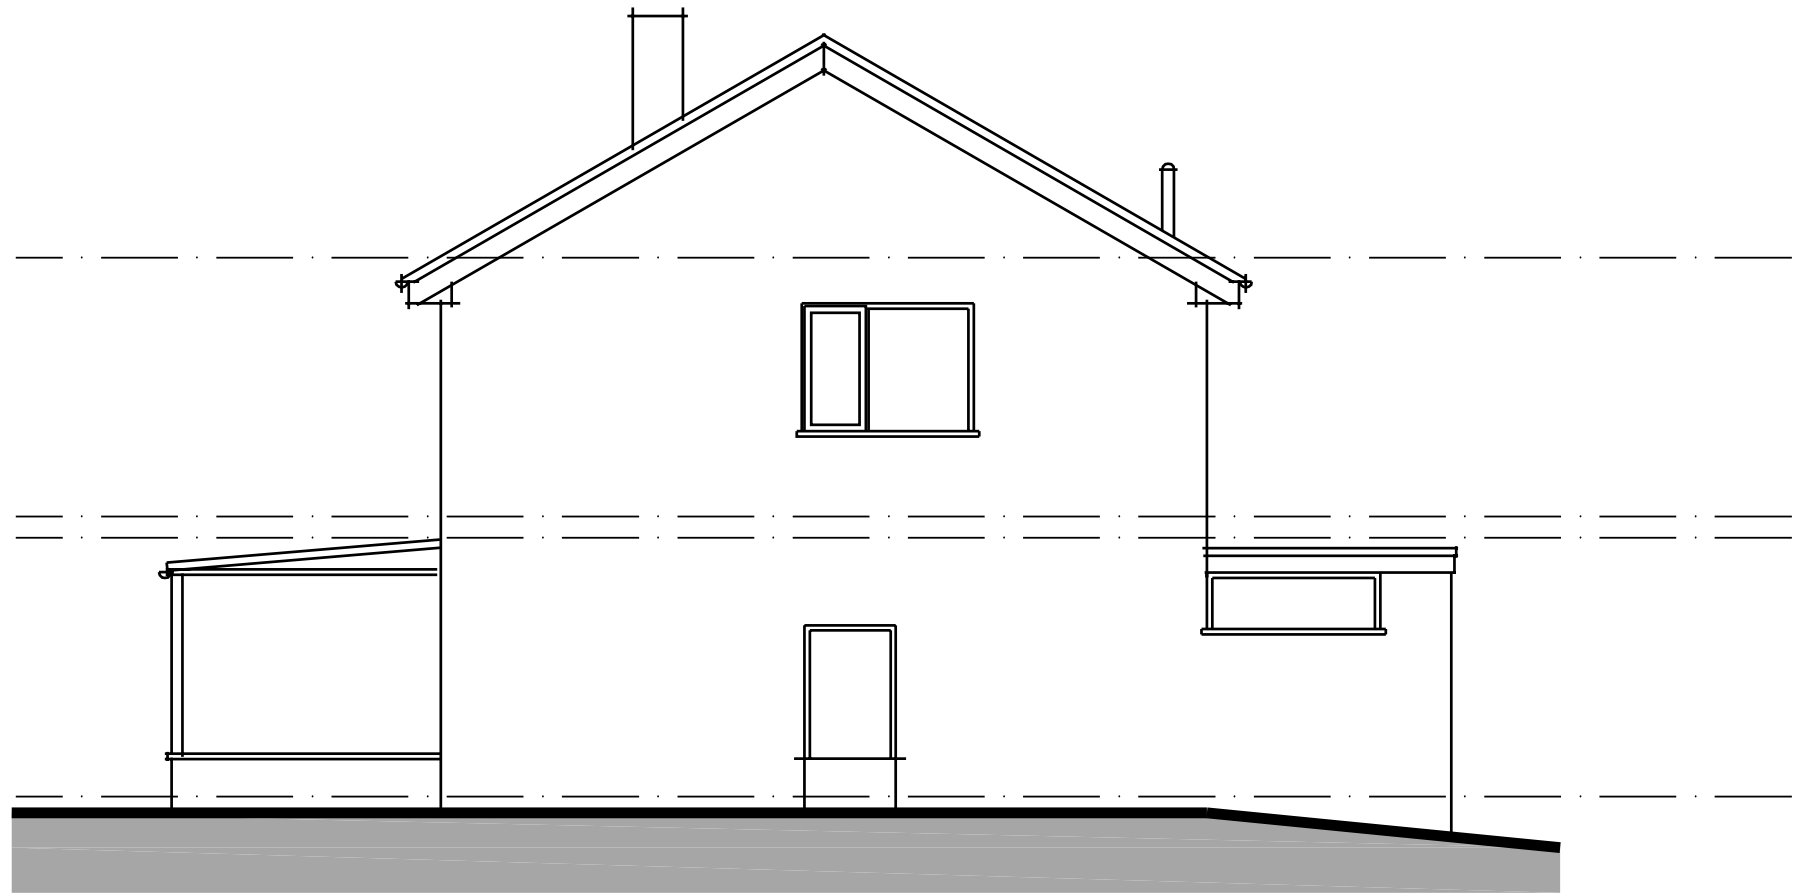

Ext Side Elevation
scale 1:100

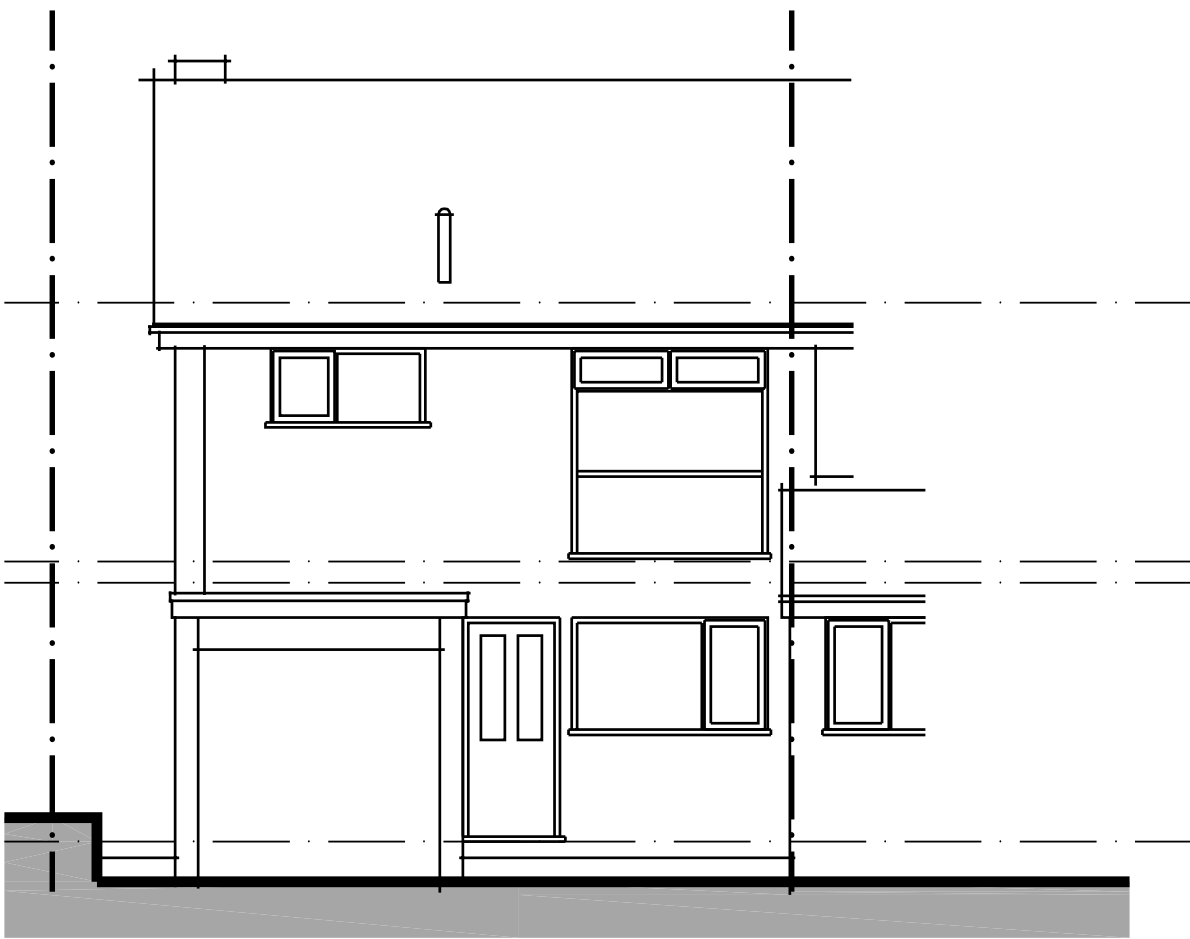


Ext Front Elevation
scale 1:100

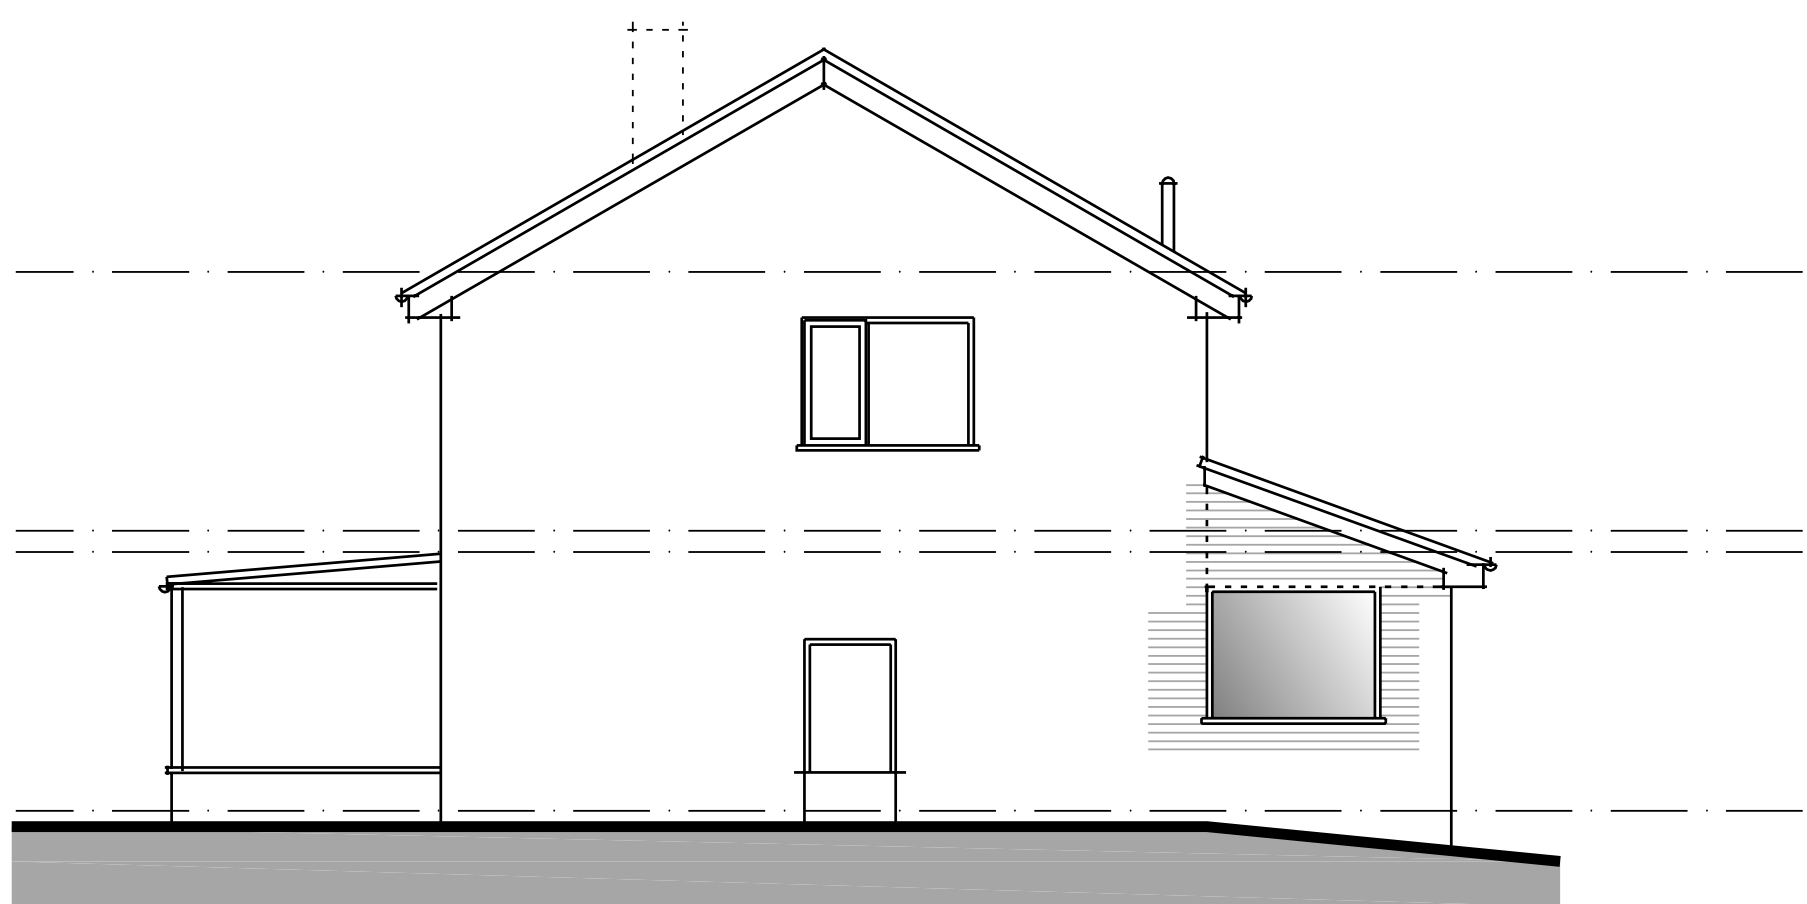


Proposed Side Elevation
scale 1:100




Proposed Front Elevation
scale 1:100

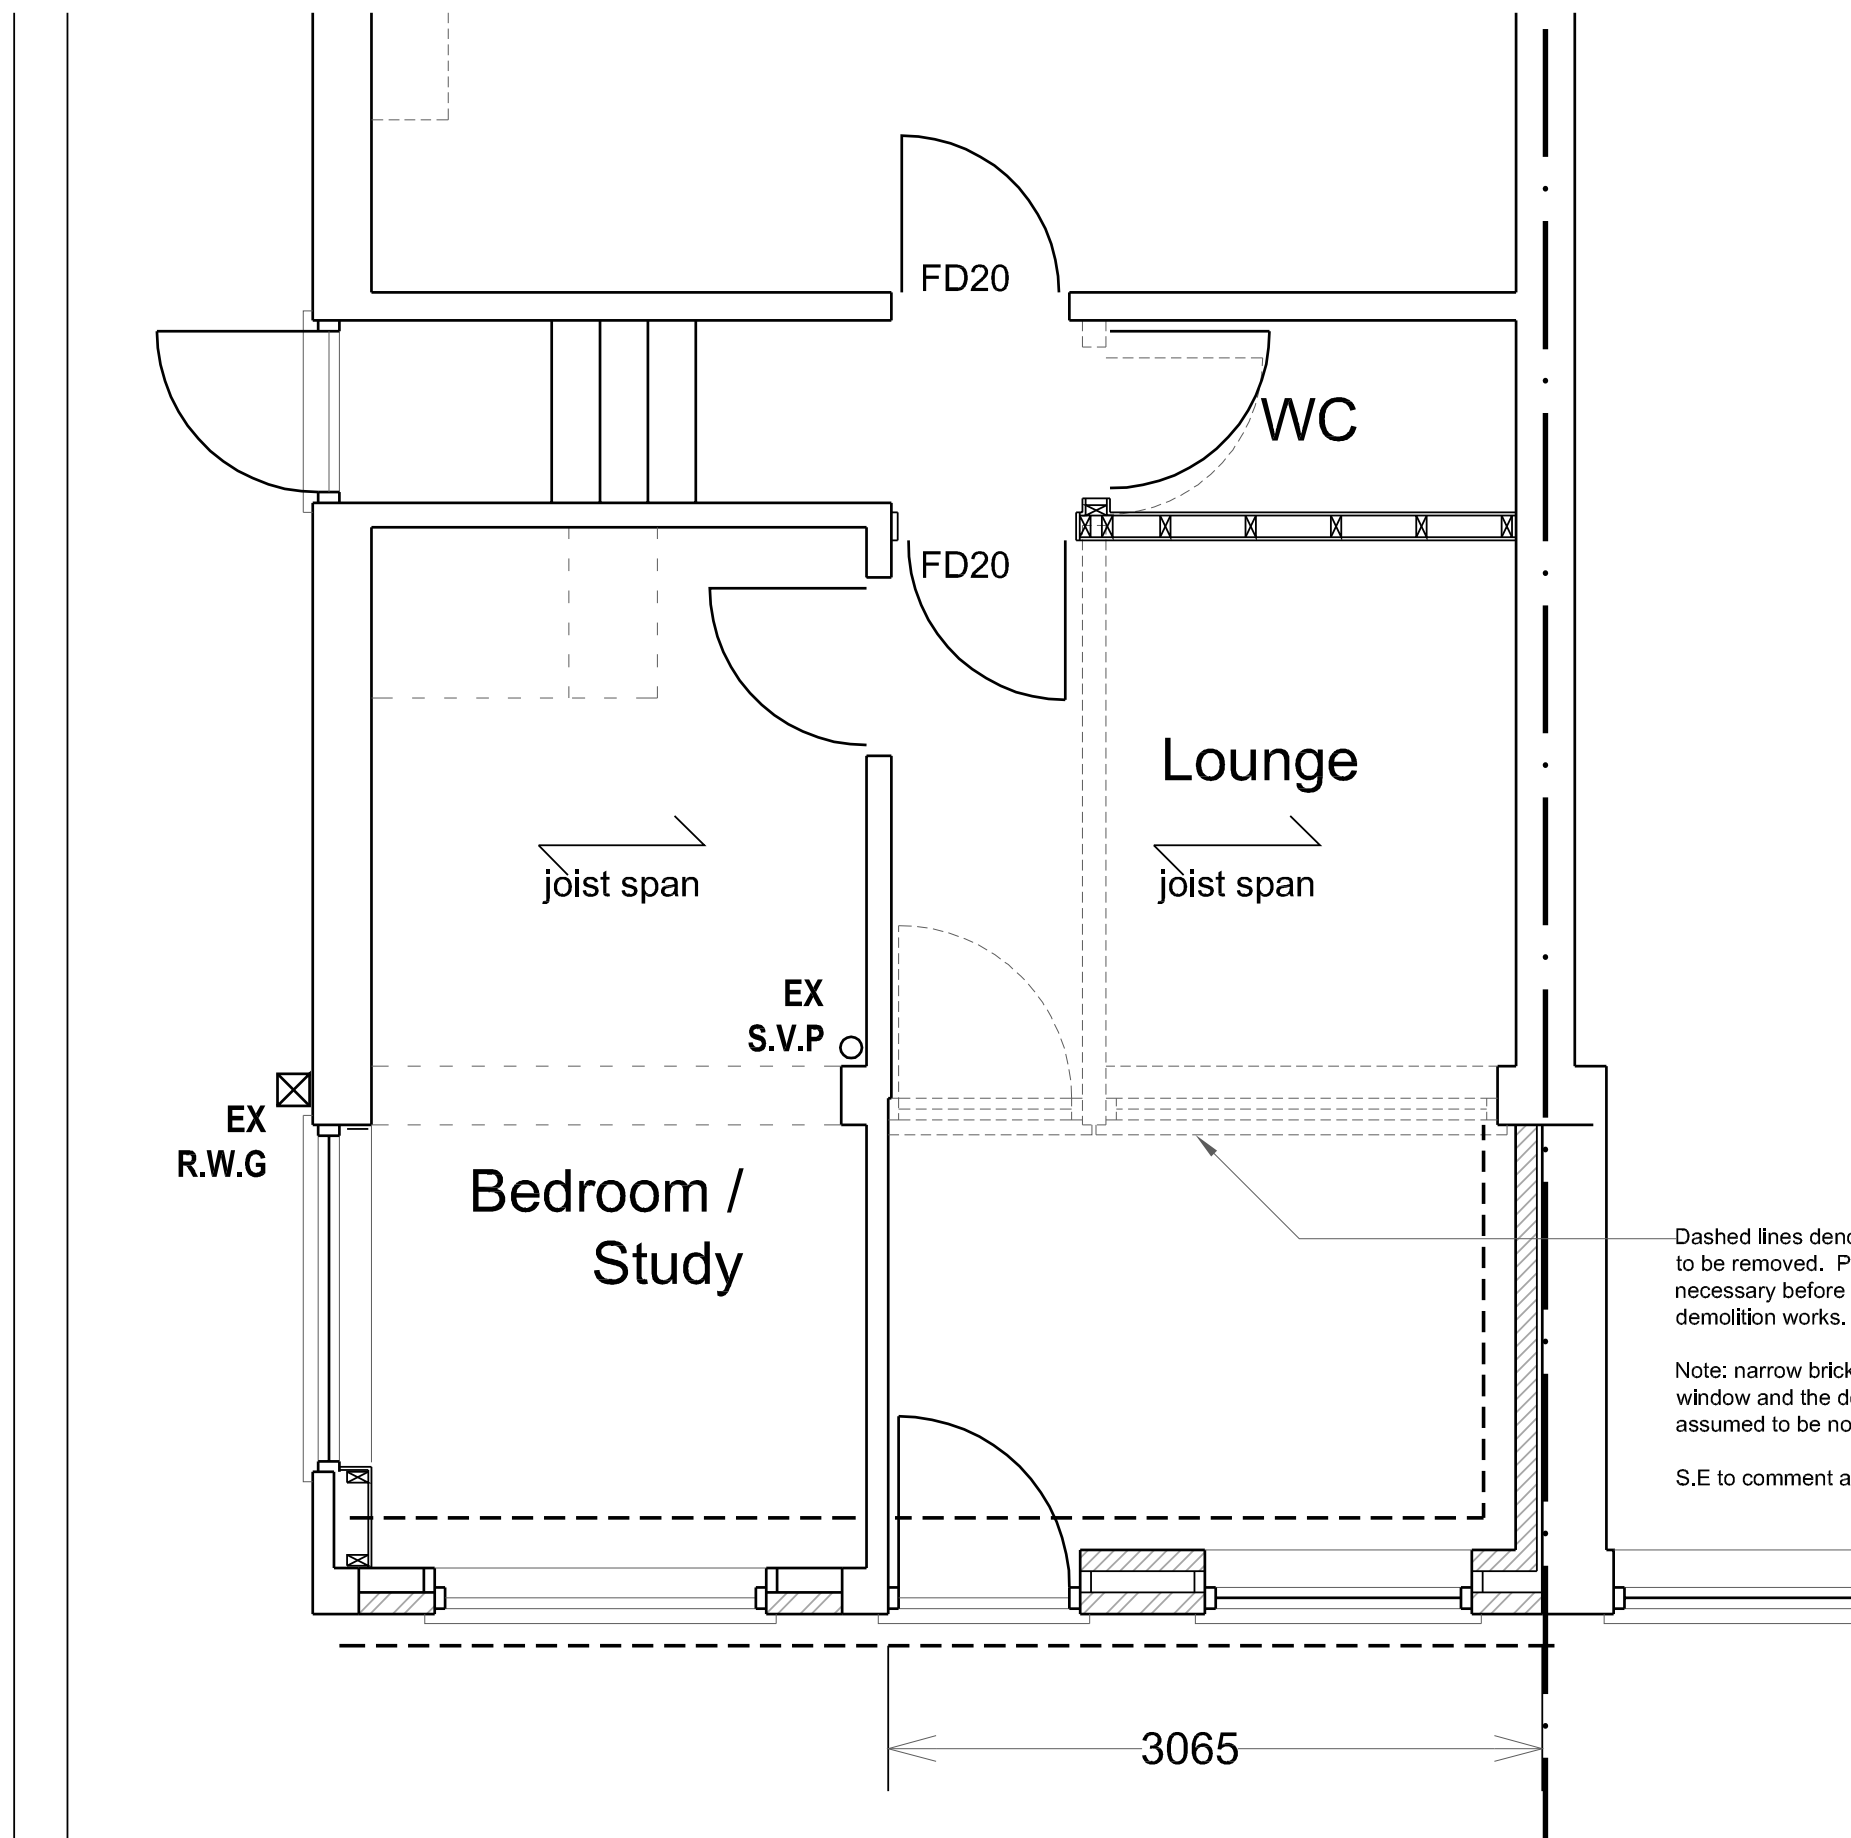

Proposed Ground Floor Plan
scale 1:50

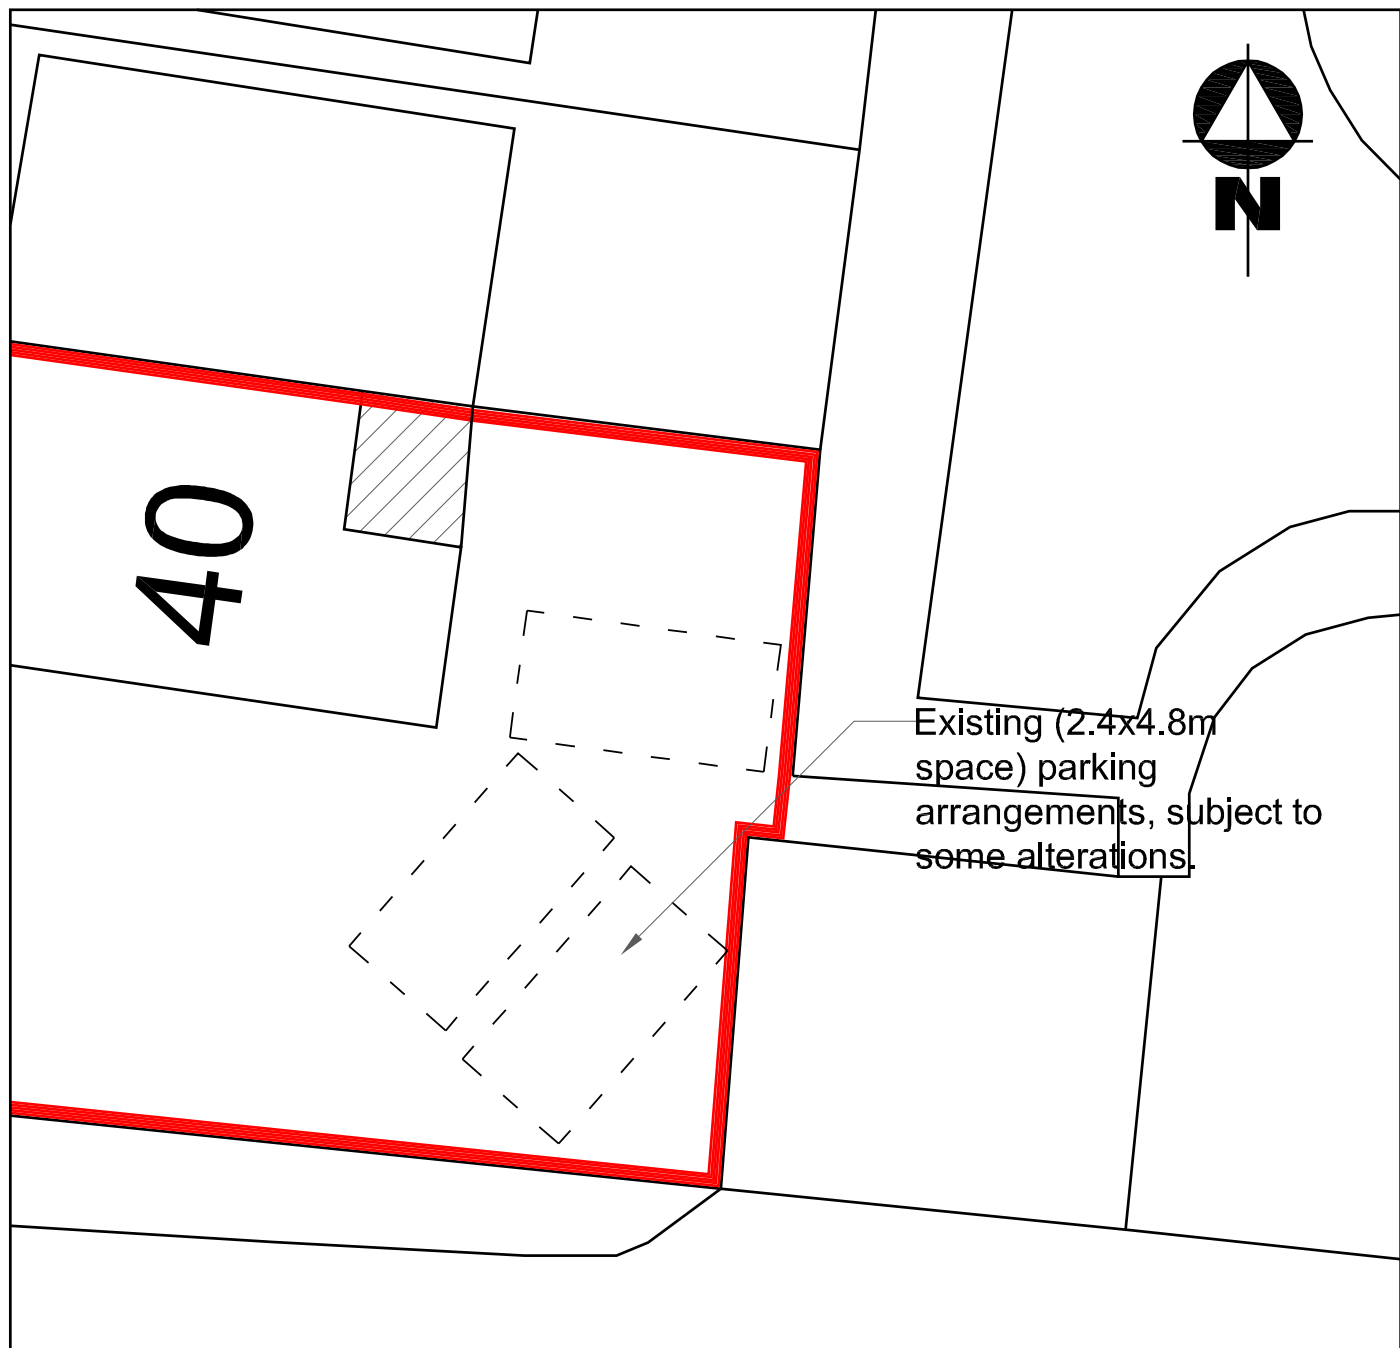

Parking Plan (scale 1:200)

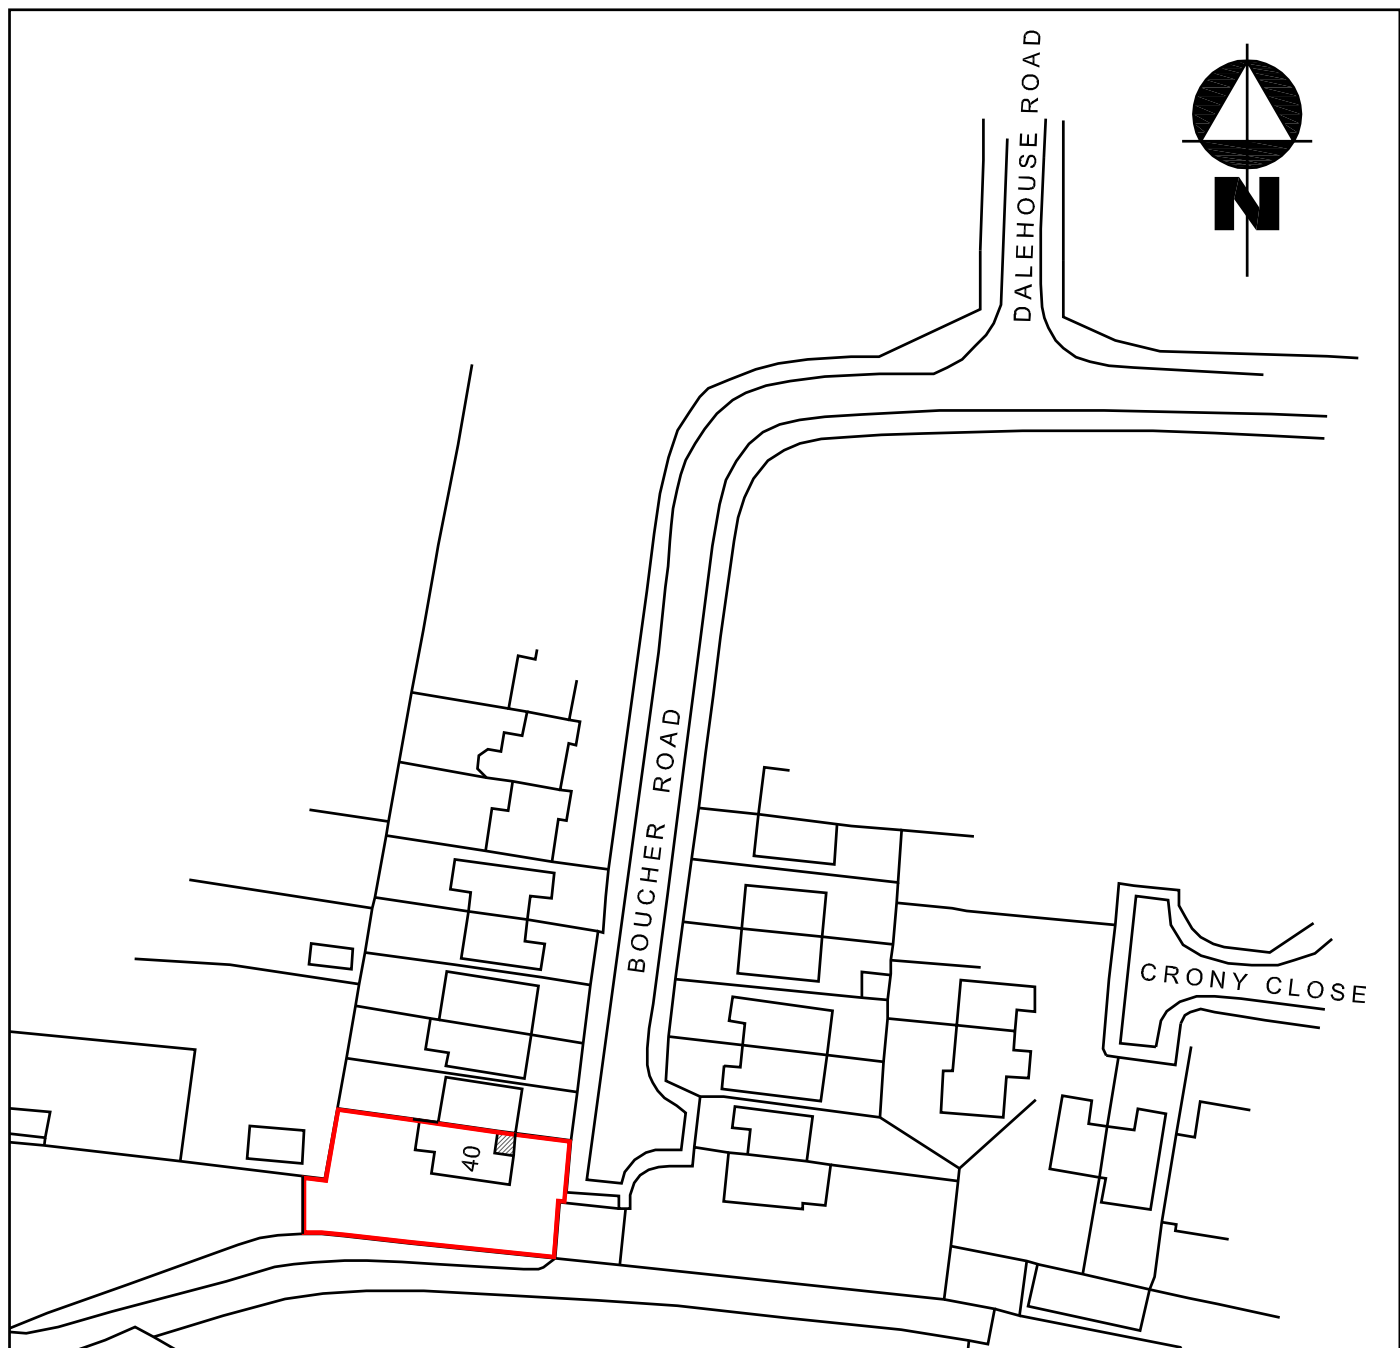

Location Plan (scale 1:1250)

Ordnance Survey © Crown Copyright 2026 All rights reserved.
Licence number: AC0000873348

B (19.05.26): Parking arrangements added.

A (09.04.26): Omit rear elevation planning submission.

Rev:

Project:
Front Single-Storey Extension, to:
40 Boucher Road,
Cheddleton, Stoke on Trent,
Staffs, ST13 7JH.

Title:
Existing and Proposed Floor Plan, Elevations & Section.

Client:
Ms A. Dale,
40 Boucher Road,
Cheddleton, Stoke on Trent,
Staffs, ST13 7JH.

Date:
October
2025

Scale:
1:50, 1:100,
1:500 &
1:1250
@ A1

Drawing No.
1682/
A2/02

Rev
B