




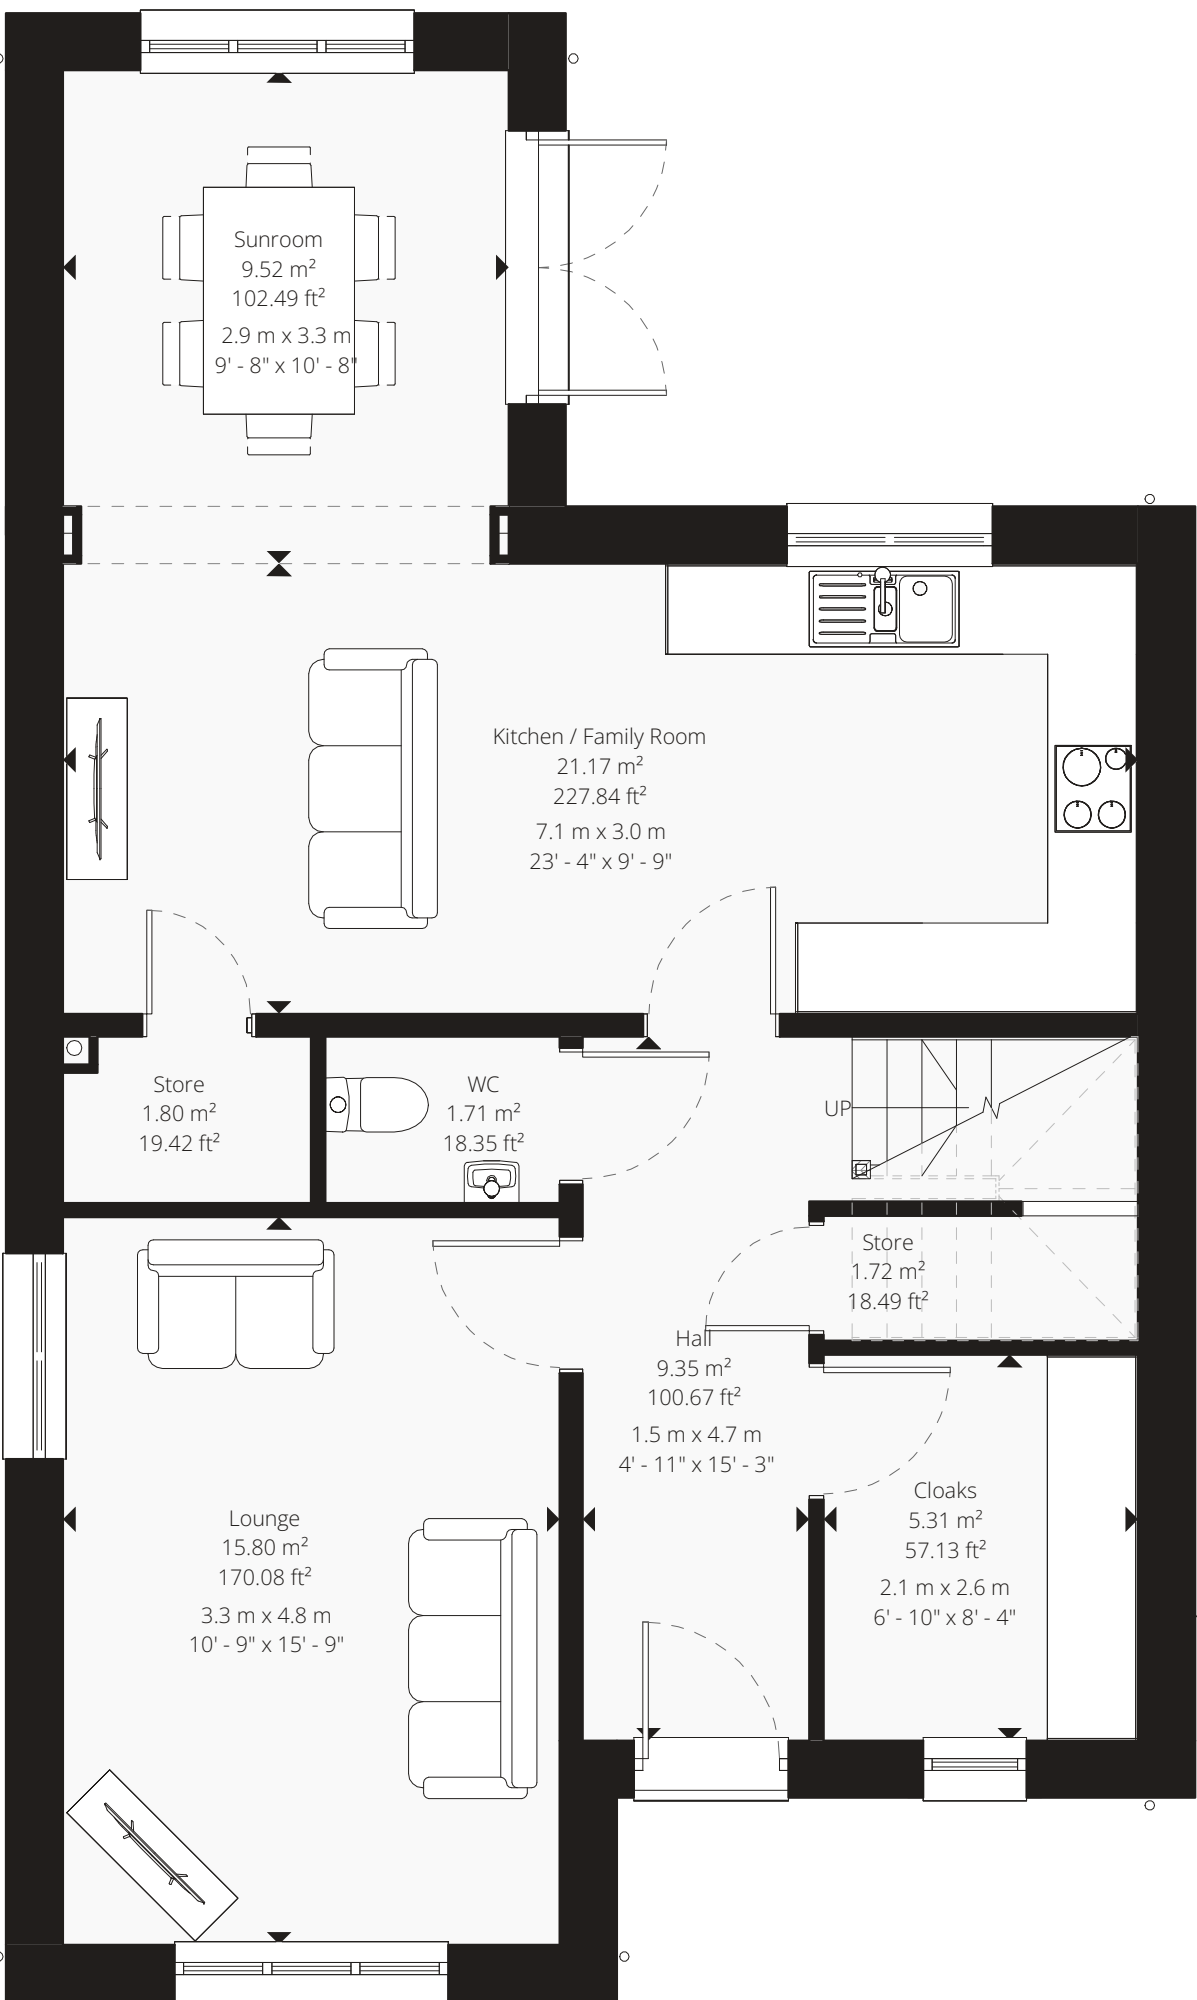

Ground Floor Plan
1 : 50

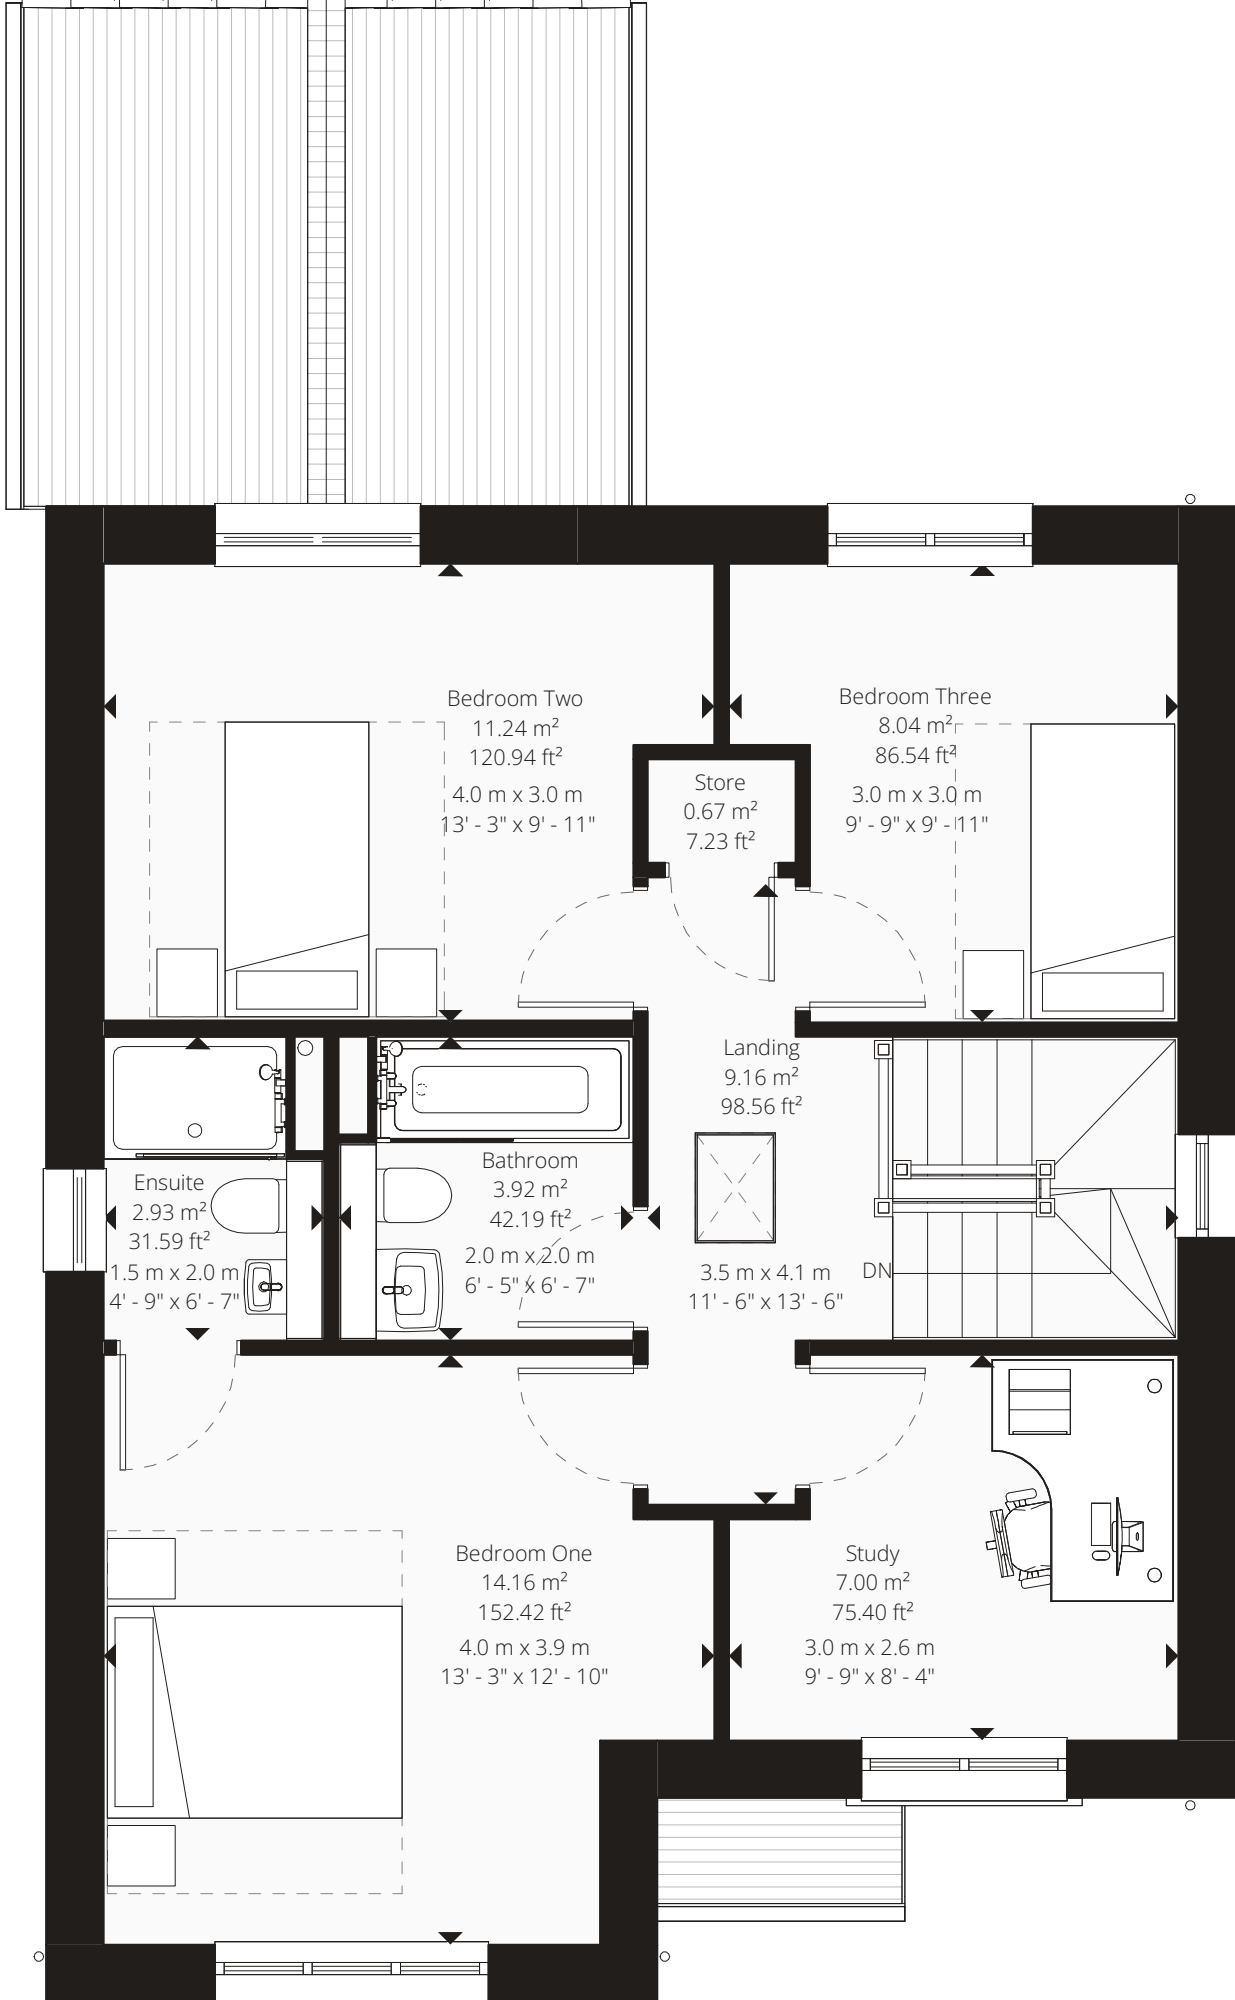

First Floor Plan
1 : 50

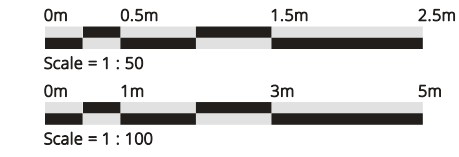

Build Area Schedule		
Ground Floor	70 m²	758 ft²
First Floor	61 m²	652 ft²
	131 m²	1410 ft²

Planning Notes

Solar Panels (PV)

The orientation and roof face(s) of PV panels may vary by plot and house type, as it is dependent on achieving optimum energy generation. The final orientation and specific roof faces used (which may be one or multiple) will be confirmed after a plot-specific SAP assessment is completed.

Furthermore, the final layout and number of panels will be determined by the PV installer's design. This design will ensure that the minimum kilowatt-peak (kWp) established by the SAP assessment is achieved.

EV Charge Points

The position of any EV charge point is indicative only. Its final placement will be confirmed to suit the parking configuration of your plot.

Glazing Key	
	Obscured Glazing
	Toughened / Laminated Glazing
	Toughened / Laminated & Obscured Glazing

House Type C Plot 39 [AS]



E 10/12/2025 Minor Amendment
D 18/09/2025 House Type New C1 to Account for New Variation, Various Amendments as per Client Comments
C 23/09/2025 Issued for Client Comment
B 11/06/2025 Minor Amendments
A 10/06/2025 First Issue for Client Comment

Rev. Date: Notes

DRAWING NUMBER
J1270-C1-PL201 E
DRAWING TITLE
Proposed Plans & Elevations

PROJECT
House Type C
Daisy Bank Farm, Tean
CLIENT
Salboy Ltd.

JOB NUMBER DATE SCALE SIZE
J1270 Jun '25 As Indicated A1



Manor Architecture Ltd.
Blossoms Hall, Gosforth Park,
Chorlton Rd, Liverpool, L34 6GS
Tel: 01545 740 520
Email: info@manorarchitecture.co.uk
Web: www.manorarchitecture.co.uk



This Drawing Remains The Copyright Of Manor Architecture Ltd. It Must Not Be Copied Or Reproduced Without Written Consent.

All Building Data Dimensions Indicated Should Only Be Taken Where They Agree With The Right Of Way Lines. Values Based On The Drawing. No Altering Should Be Made To Scale From The Drawing.

Manor Architecture Ltd. Always Ask For The Right Of Way Information.

Any Variation Between Drawings And Site Conditions Are To Be Reported To Manor Architecture Ltd. Immediately. All Contractors Must Sign The Site And Are Fully Responsible For Taking And Checking All Dimensions Before Starting Work. No Work May Be Begun Until This Is Done.

This Drawing Must Not Be Used On Site Unless Issued For Construction.