




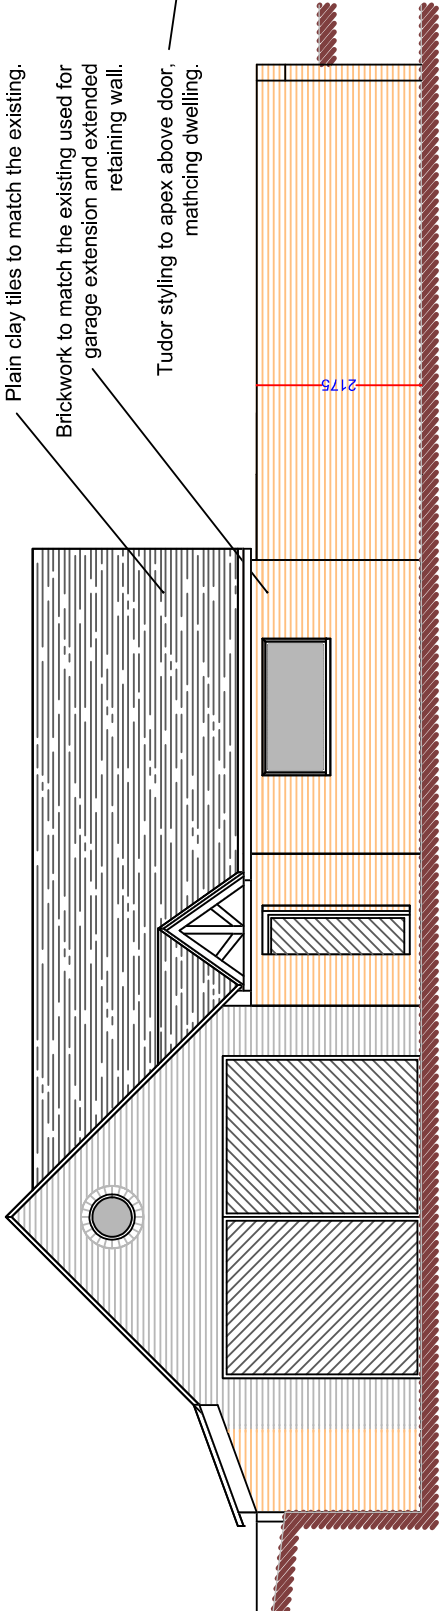


Front Elevation

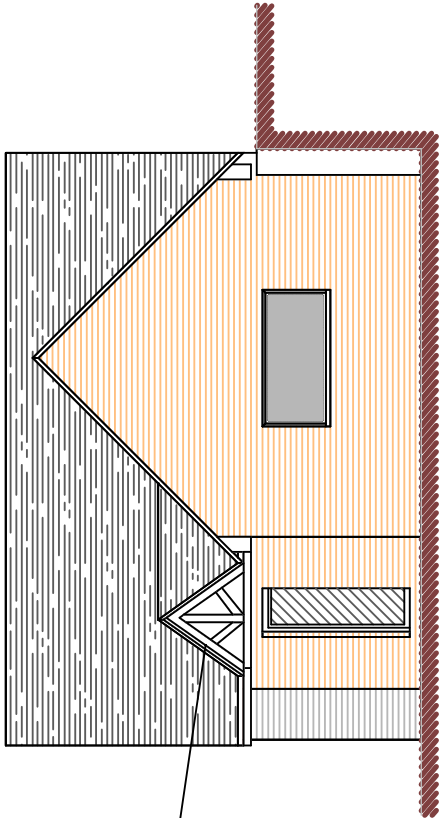


Side Elevation

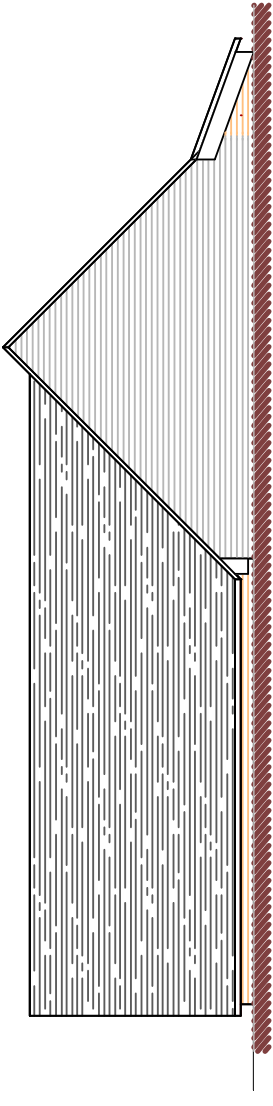


Rear Elevation

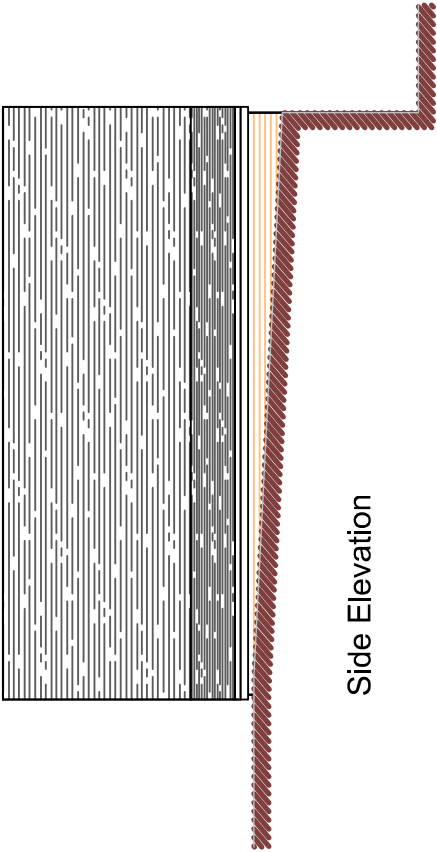

Side Elevation

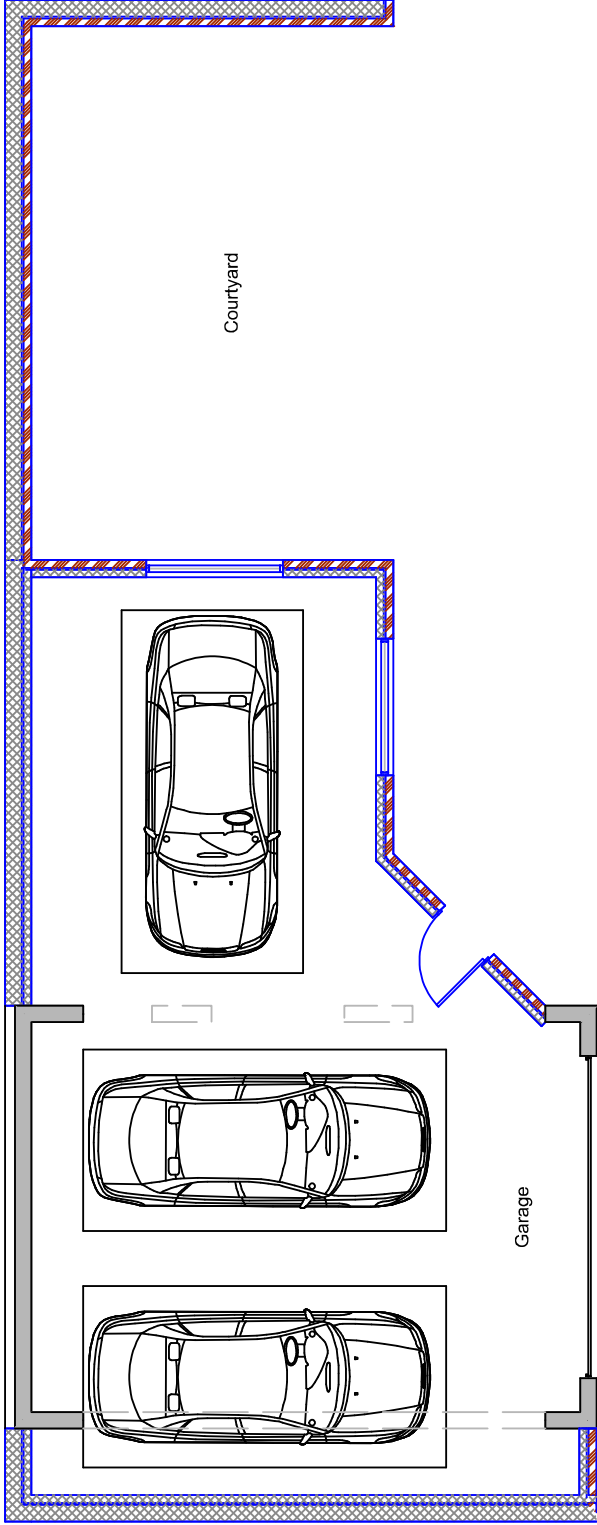

Ground Floor Plan

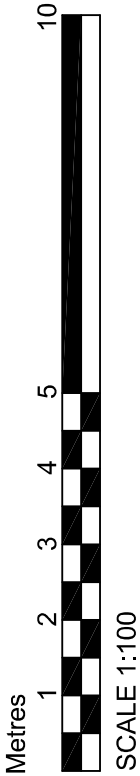

DBD Architectural Consultancy Ltd ©2026

1. Copyright is vested with DBD Architectural Consultancy Ltd.
2. All dimensions to be checked on site before proceeding.
3. Contractor to check/adjust dimensions of new work to suit existing conditions. Do not assume existing structure or details are plumb, square or level.
4. Contractor must notify the architect of any discrepancies before proceeding.
5. All drawings to be read in conjunction with all other consultants drawings and specs.

E	21.05.26	Details Added
D	10.05.26	Details Added
C	14.02.26	Revised design
B	24.02.26	Details Added
A	10.02.26	Details Added
Rev	Date	Description



Mr & Mrs Davies
1 Novi Lane
Leek
ST13 6NR

Extension to existing detached garage
and highway access alterations.

Title		
Plans as Proposed		
Sheets: Planning	Size: A3	Job No: 2585
	Scale: 1:100	Date: 15.12.25
Drawing Number: PL 03E		