



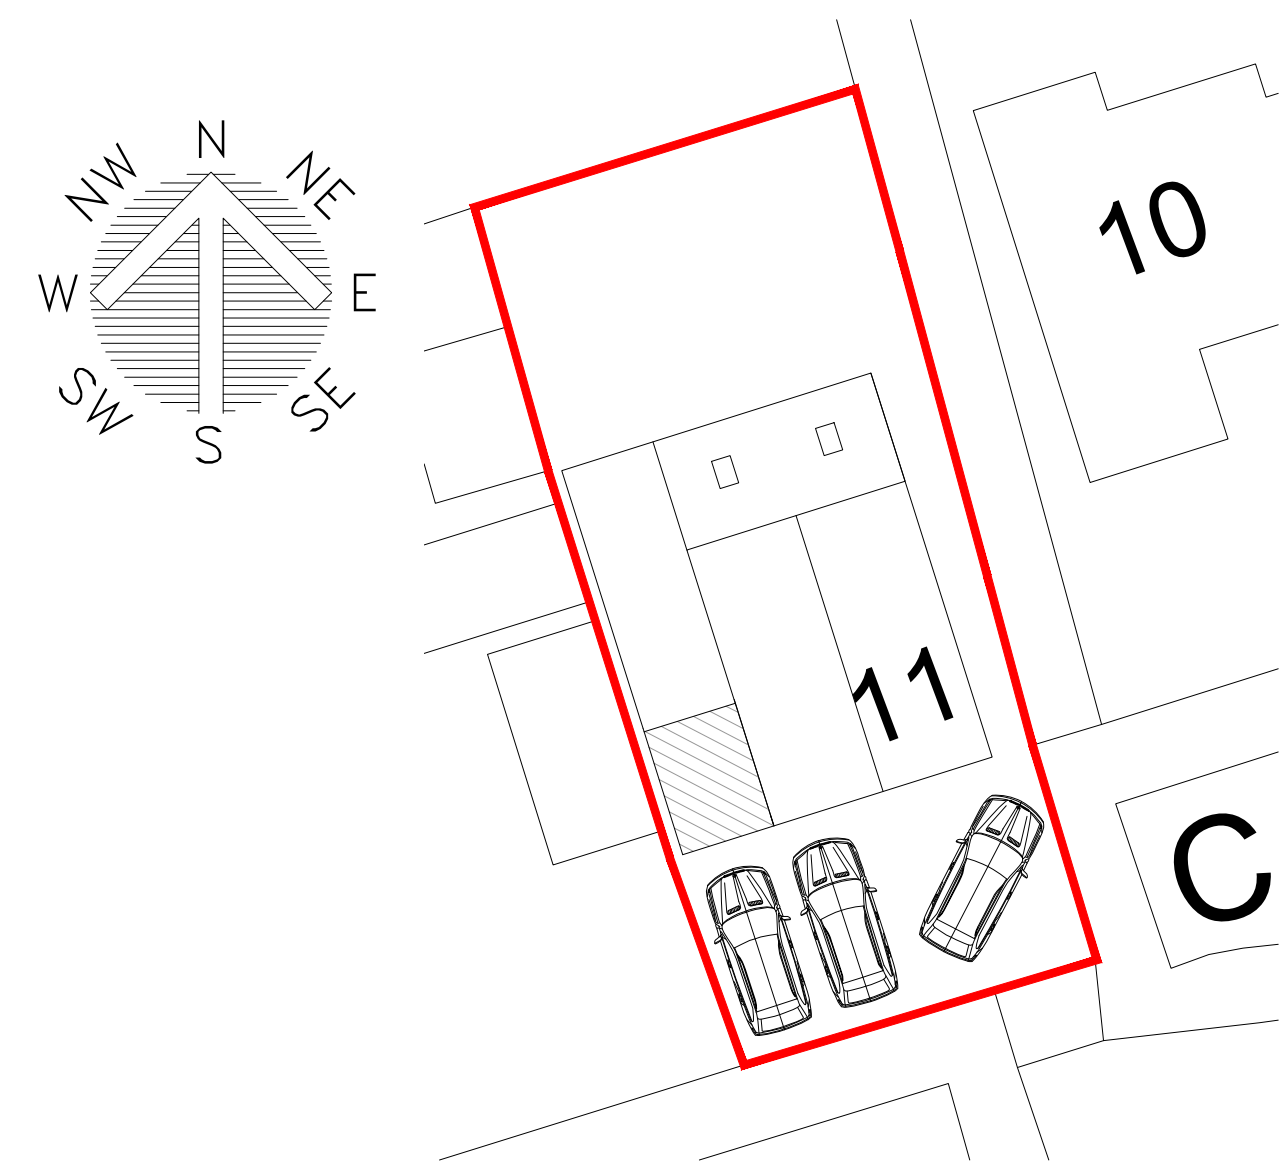


PROPOSED BLOCK PLAN - 1:200

This drawing is the copyright of Forefront Development Consulting Ltd and should not be reproduced without our written consent.


The contractor is to check dimensions and levels on site prior to the commencement of works. Any discrepancies are to be reported immediately.

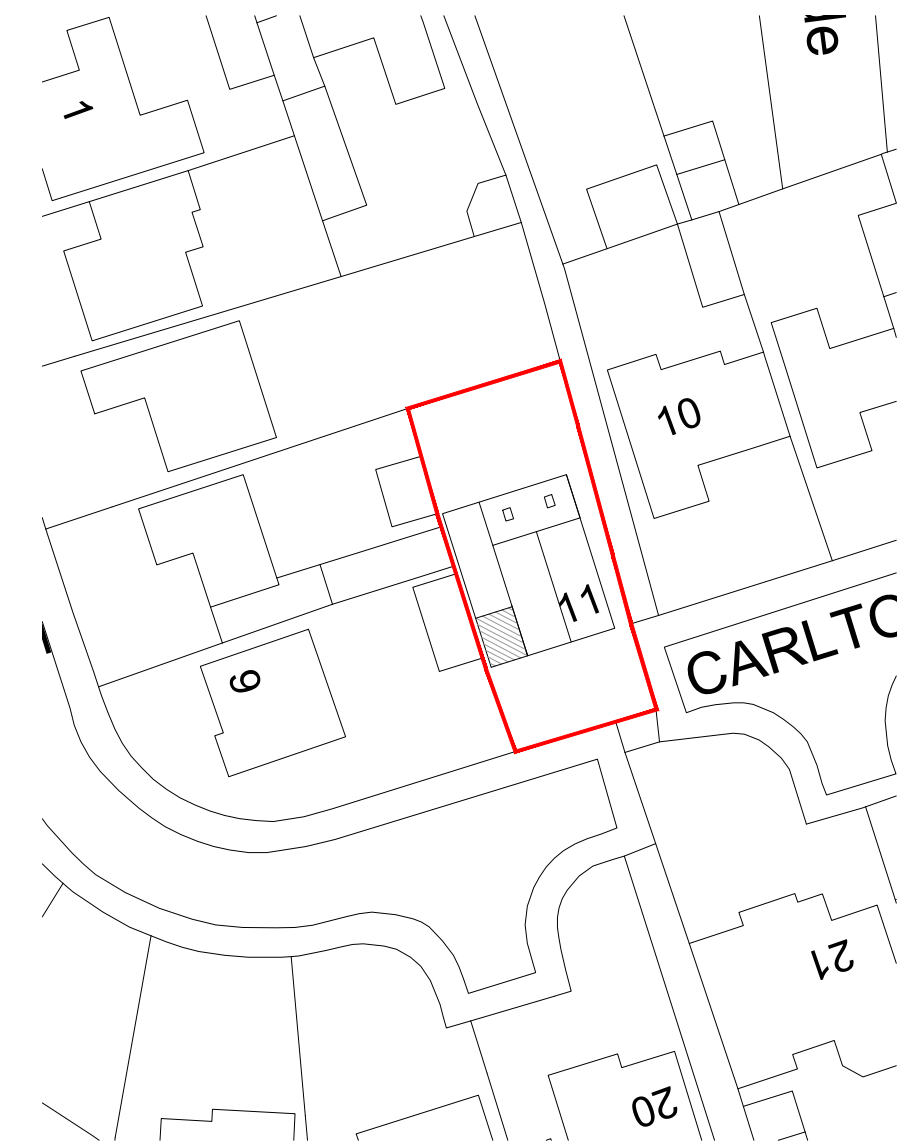


PROPOSED SITE PLAN - 1:500

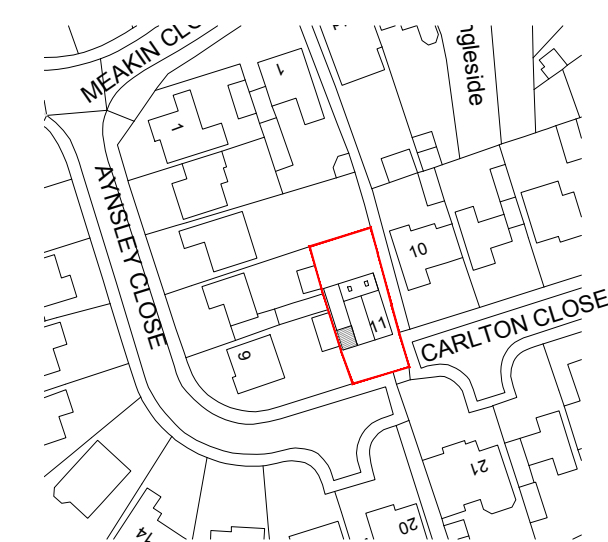

PROPOSED LOCATION PLAN - 1:1250

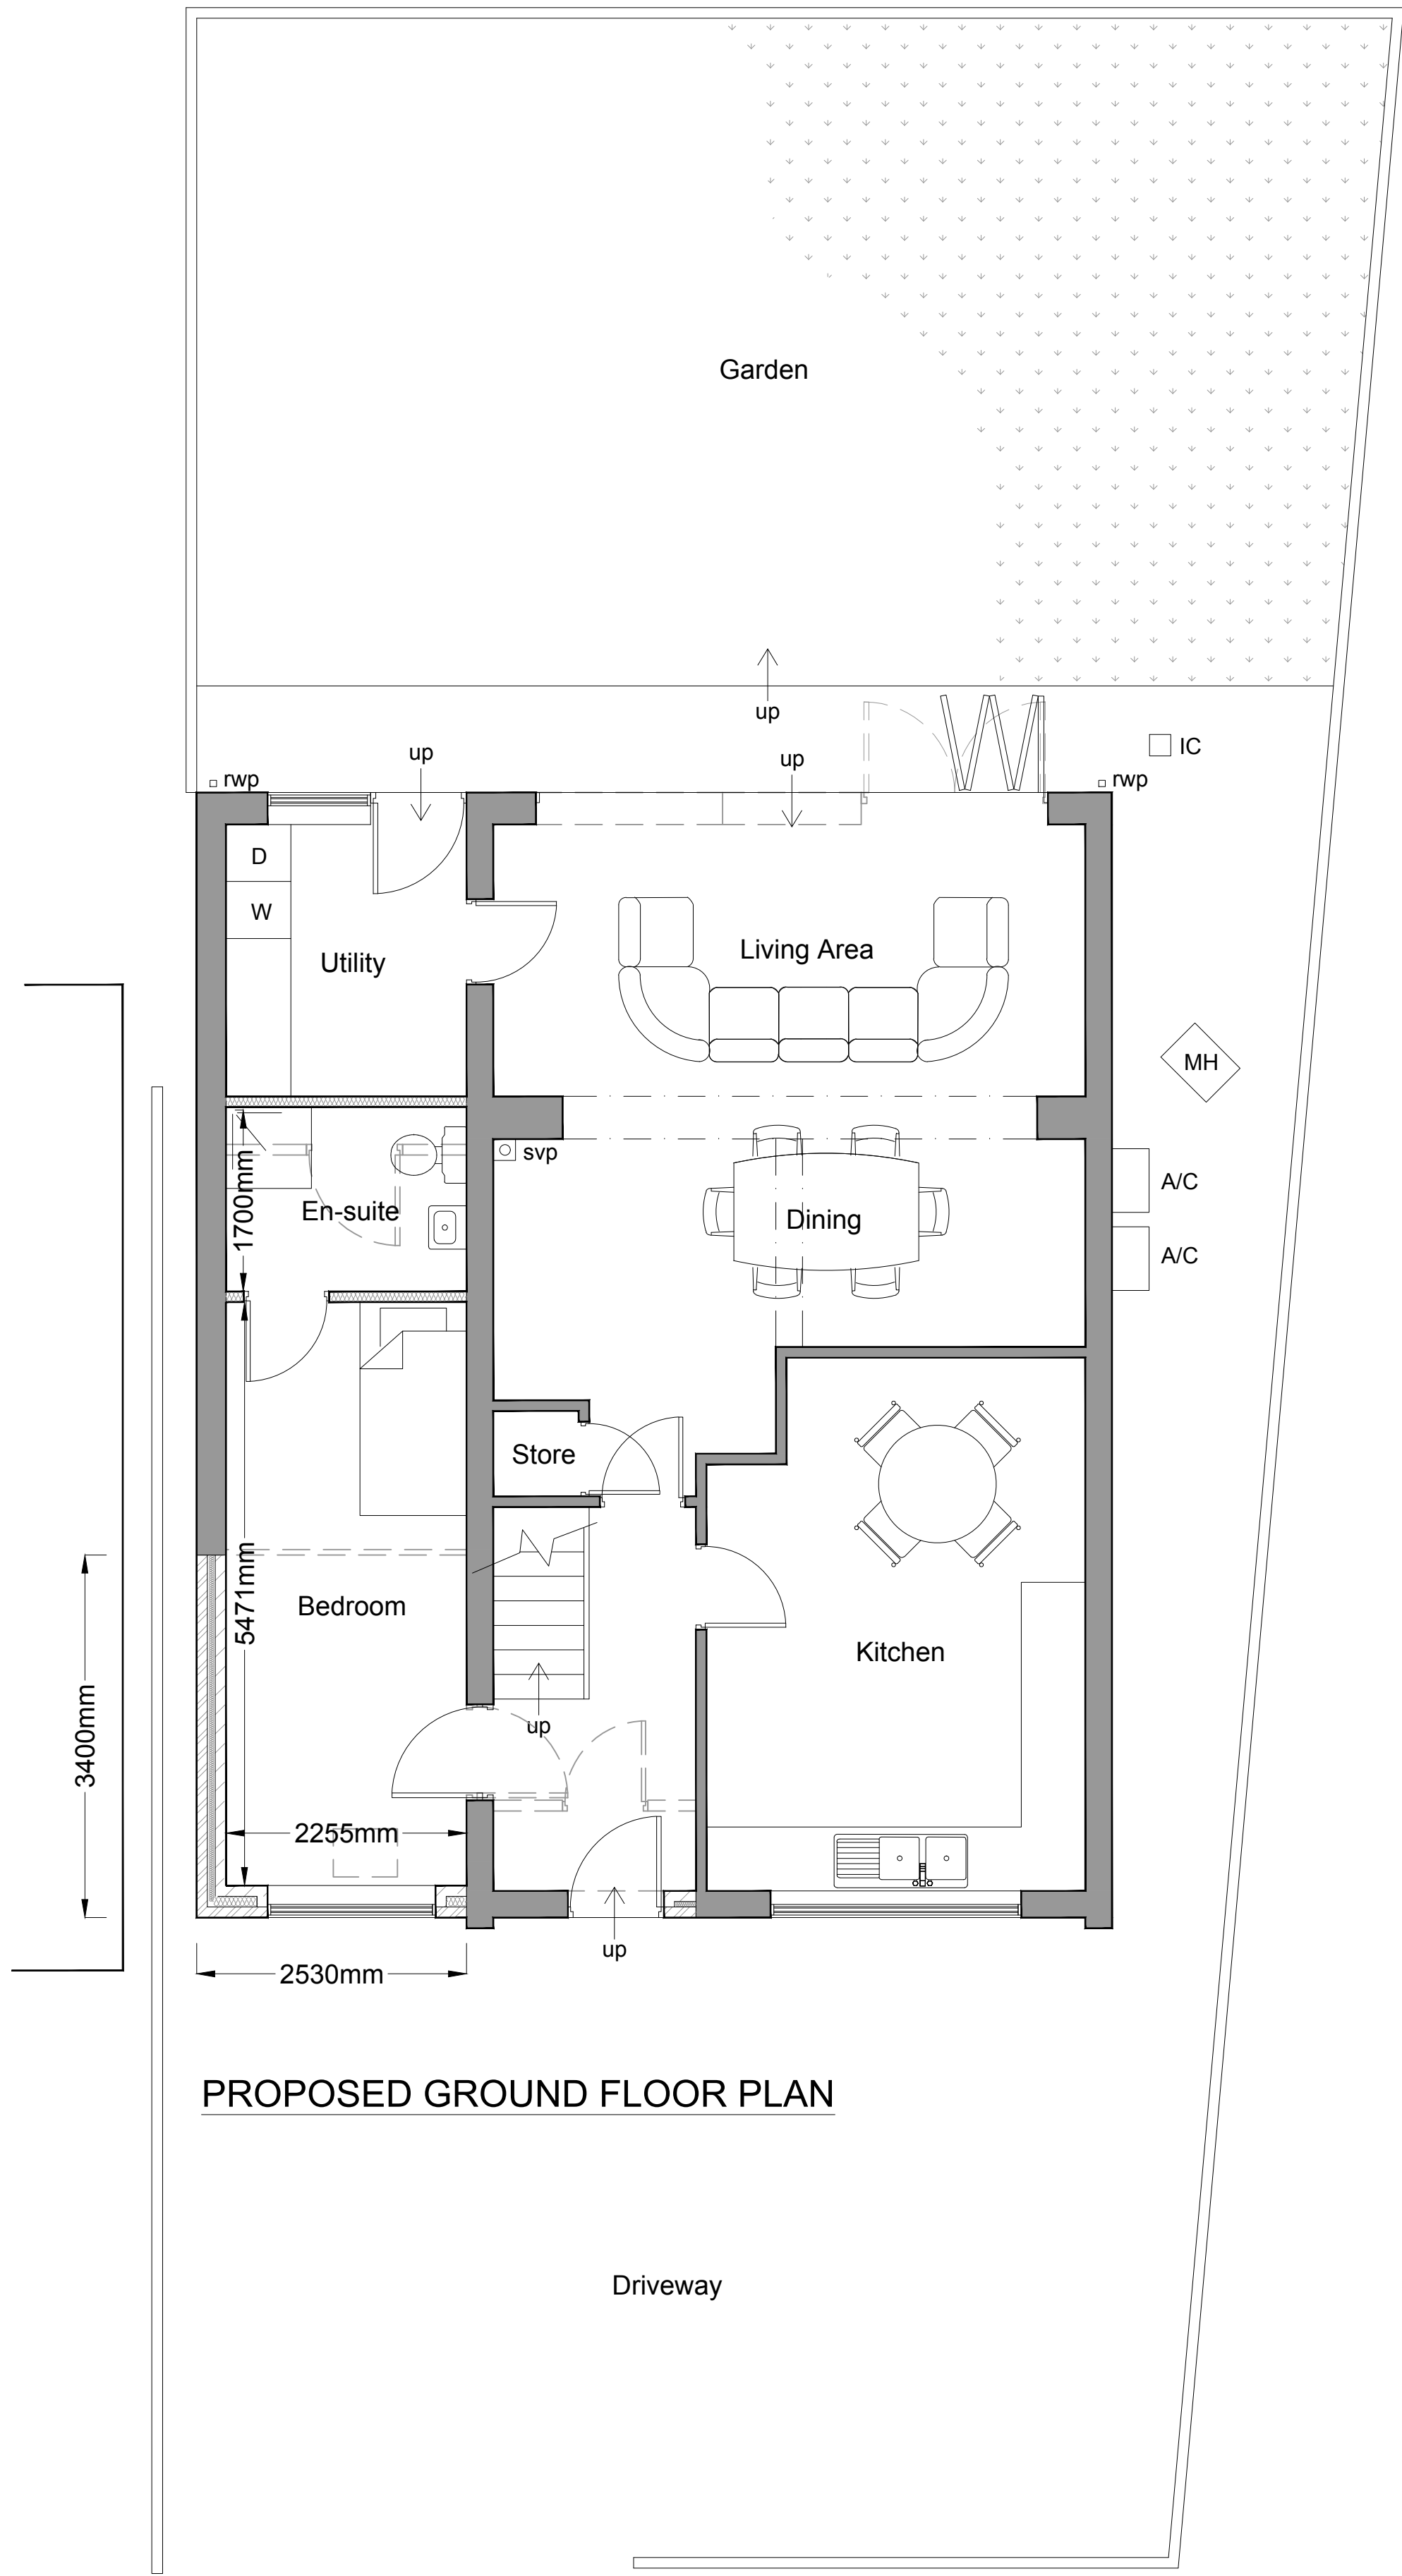

PROPOSED GROUND FLOOR PLAN

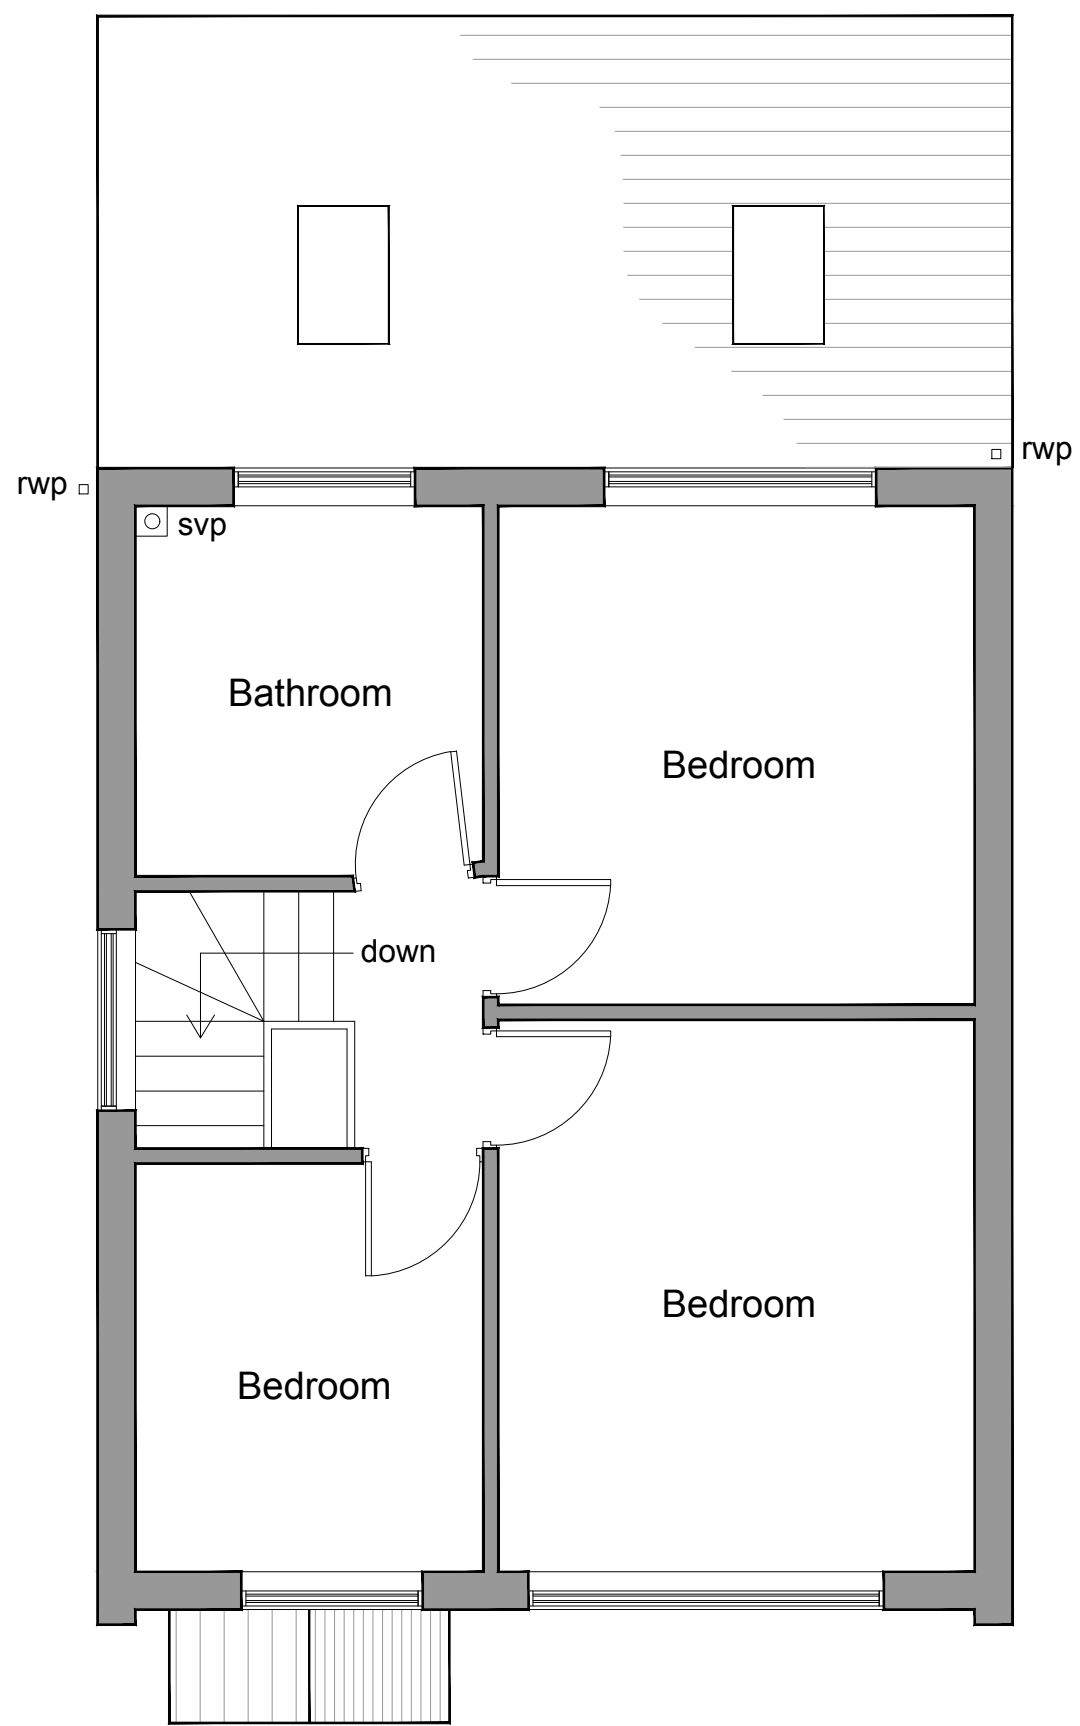

PROPOSED FIRST FLOOR PLAN



FOREFRONT
DEVELOPMENT CONSULTING

4 Ridge House, Ridge House Drive, Festival Park, S-O-T. ST1 5SJ
Office 01782 216912 WWW.FOREFRONTDC.COM

CLIENT

MR N JOHNSON-ALLEN

PROJECT

Proposed demolition of existing Garage/ Utility and
erection of 2 storey side and first floor rear extensions at
11 Aynsley Close, Cheadle, Staffs. ST10 1DP

TITLE

Proposed Floor Plans
Crown Copyright OS Licence - 0100031673

SCALE DRAWN

1:50 @ A1 ATG

DRG NO. DATE

26-103-03 15 / 01 / 26

REV.	DESCRIPTION	DATE
A	Proposed parking plan added	17-03-26
B	First floor extension removed	08-05-26

PLANNING